PRESCOTT-FLAGSTAFF HWY (ALT. U.S. 89)
ROCK CREEK BRIDGE #116
COCONINO COUNTY

Click here for SR 89A Index

REVISIONS			
C.O. No.	DATE	BY	DESCRIPTION
7689	3/28/86	MJB	Added Parcel 3-288-A, Revised Plus & Out at
"	"	"	P.O.C. 295+45; Revised Constr. Features
7794	9/20/86	B.D.B.	Bid Set Review Added Notes

PROJECT NO.	S-366-713
DRAWING NO.	D-3-T-635
SHEET NO.	1 OF 1
DRAWN BY	Mary E. Schnyder
DATE COMP.	4-14-86
SCALE	1" = 50'

OWNERSHIP RECORD									ACQUISITION RECORD				
PARCEL NUMBER	OWNER	DESCRIPTION	TOTAL AREA	AREA REQUIRED GROSS INCLUDING EXISTING R/W	AREA REQUIRED NET EXCLUDING EXISTING R/W	EASEMENT AREA	REMAINDER LEFT	REMAINDER RIGHT	BOARD APPROVAL	TYPE & DATE OF INSTRUMENT	RECORDED DATE	RECORDED BOOK	RECORDED PAGE
3-287	Patricia E. Shawver	Pt Lots 7&8, Sec. 4, T.18N., R.6E.	8.351 Ac.		.05 Ac.	S.E. 1408 Sq.Ft.		8.27Ac.					
3-288	Donald R. Hoel, et al	Pt Lot 8, Sec. 4, T.18N., R.6E.	4.19 Ac.	.92 Ac.	.10 Ac.		2.52 Ac.	.75 Ac.	10/2/86	W.D. 8/25/86	10/10/86	1117	739-740
3-288-A	Juanita A. Hoel, Trustee	Pt Lot 8, Sec. 4, T.18 N., R.6 E.	3.27 Ac.			S.E. 830 S.F.	2.52 Ac.	0.73 Ac.					

CURVE DATA

R/W ℄ & AS BUILT ℄ (See Note)

NO.	DELTA	RADIUS	LENGTH	CHORD	TANGENT	DESCRIPTION
1	56°-06'-00"	818.51'	801.43	769.80'	436.13'	CONST. & As Blt ℄
2	58°-49'-00"	520.90'	534.73'	511.56'	293.61'	CONST. & As Blt ℄

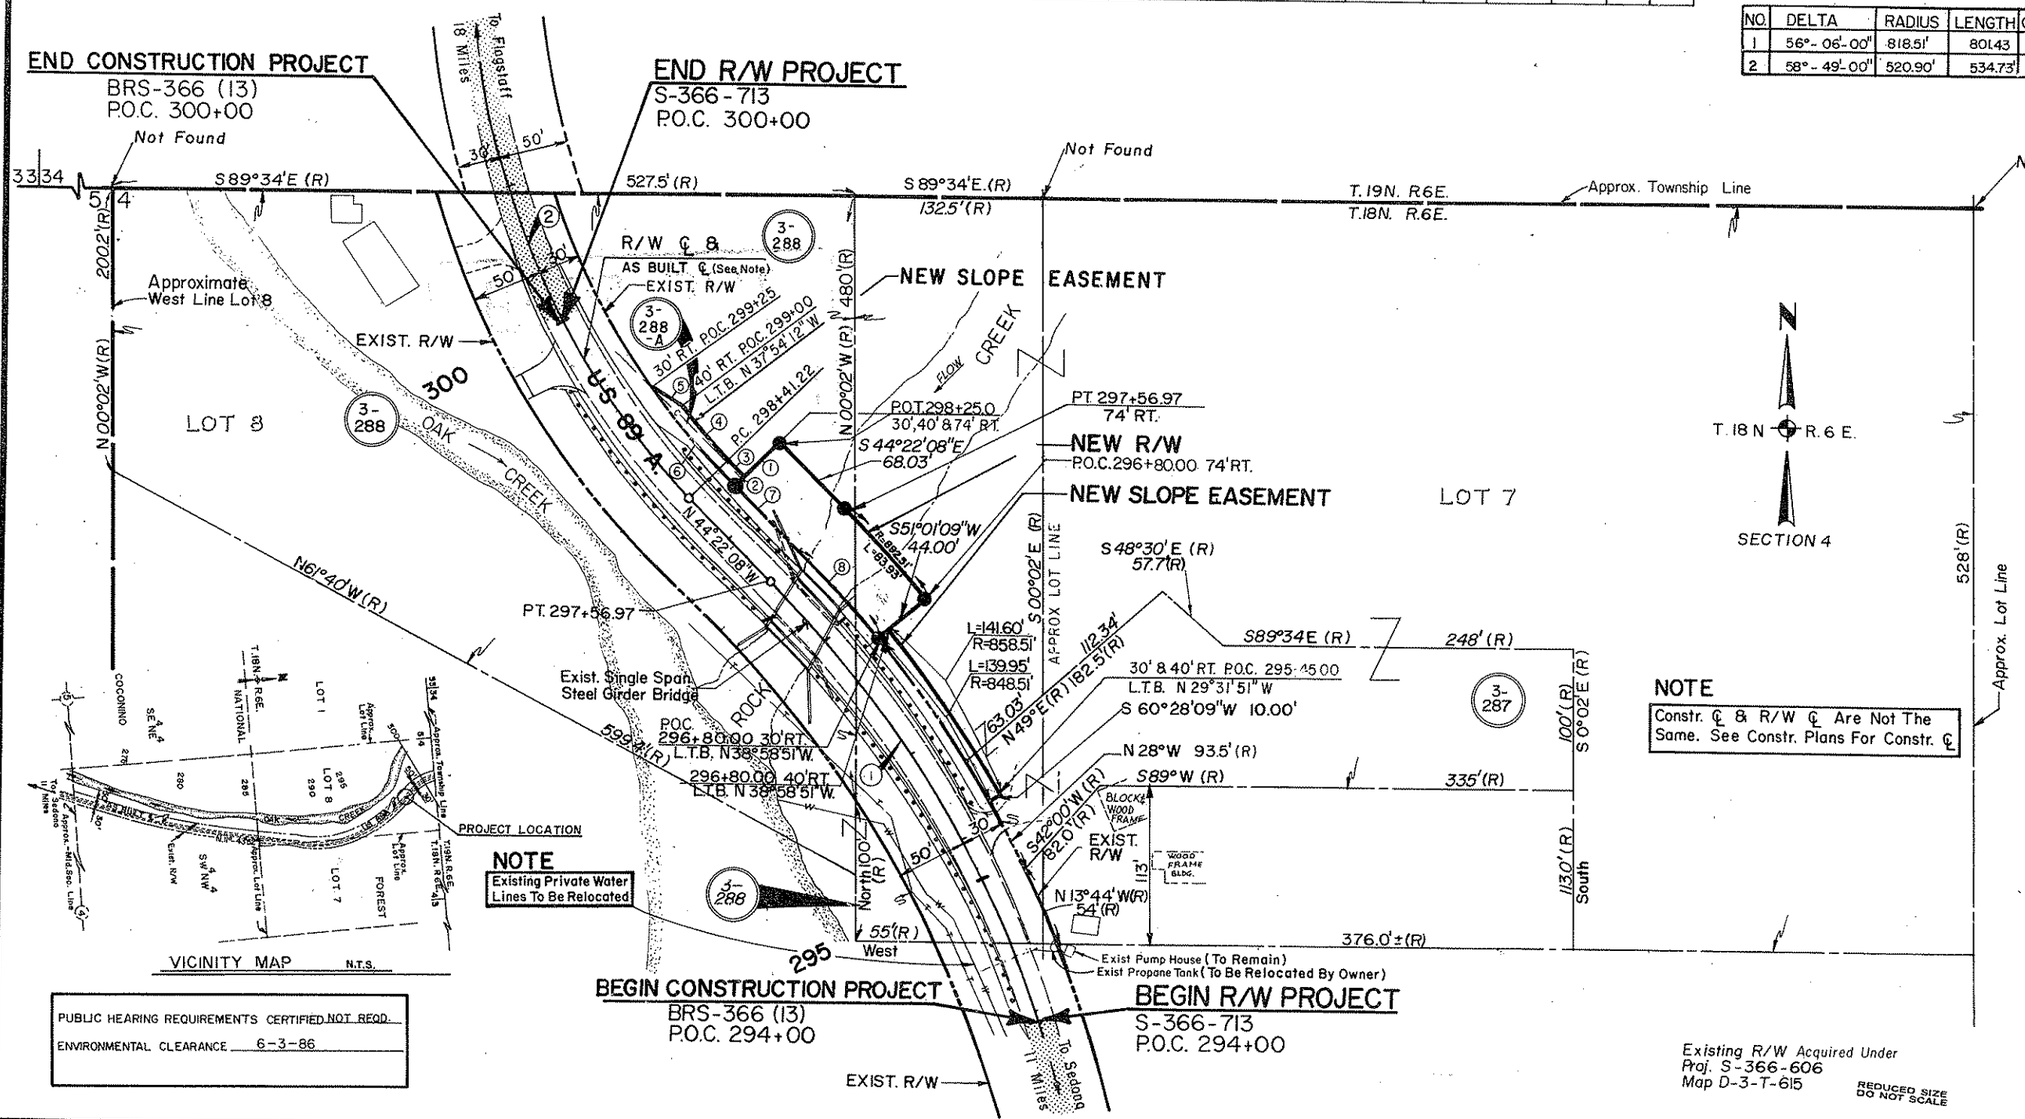

DATA TABLE

1. 44.00' N 45° 37' 52" E
2. 10.00' N 45° 37' 52" E
3. 16.22' N 44° 22' 08" W
4. R=480.90' L=54.27'
5. 25.37' N 59° 44' 05" W
6. R=490.90' L=78.96'
7. 68.03' S 44° 22' 08" E
8. R=848.51' L=79.79'

NOTE

Constr. ℄ & R/W ℄ Are Not The Same. See Constr. Plans For Constr. ℄

NOTE

Existing Private Water Lines To Be Relocated

PUBLIC HEARING REQUIREMENTS CERTIFIED NOT REQD.
ENVIRONMENTAL CLEARANCE 6-3-86

Existing R/W Acquired Under Proj. S-366-606 Map D-3-T-615

REDUCED SIZE DO NOT SCALE

RW/PLANS FILE SET

APPROVED IN ACCORDANCE WITH ROADWAY PLANS
DEPUTY STATE ENGINEER 6/4/86 DATE

ARIZONA DEPARTMENT OF TRANSPORTATION BOARD APPROVED FOR RIGHT OF WAY ACQUISITION IN ACCORDANCE WITH RESOLUTION NUMBER 86-04-A-30 DATED 4-18-86

W.O. FORD STATE ENGINEER

CHIEF DEPUTY STATE ENGINEER 6-5-86 DATE

U.S. DEPARTMENT OF TRANSPORTATION
FEDERAL HIGHWAY ADMINISTRATION

DIVISION ADMINISTRATOR DATE

HARD COPY 8427 Mi., S-366-606 CHECKED BY Lia Quan