FHWA REGION	STATE	PROJECT NUMBER	SHEET NUMBER	TOTAL SHEETS	FINALIZED PLANS
9	ARIZ.	S-308-603	1	15	

DRAWING NUMBER	D-9-T-288

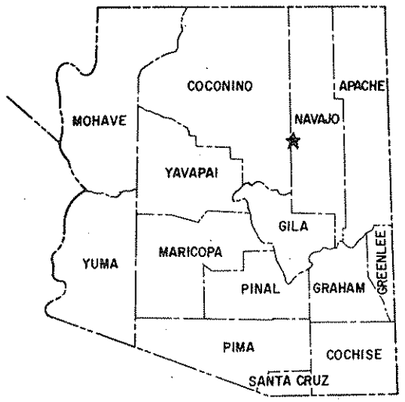

STATE OF ARIZONA
DEPARTMENT OF TRANSPORTATION

HIGHWAYS DIVISION

RIGHT OF WAY PLAN OF THE

WINSLOW – SITGREAVES FOREST HWY.
M.P. 27.5 – M.P. 32.8
STATE ROUTE 99
PROJECT NO. S-308-603

NAVAJO COUNTY DISTRICT 4

LENGTH OF PROJECT = 5.341 MILES

Click here for SR 99 Index

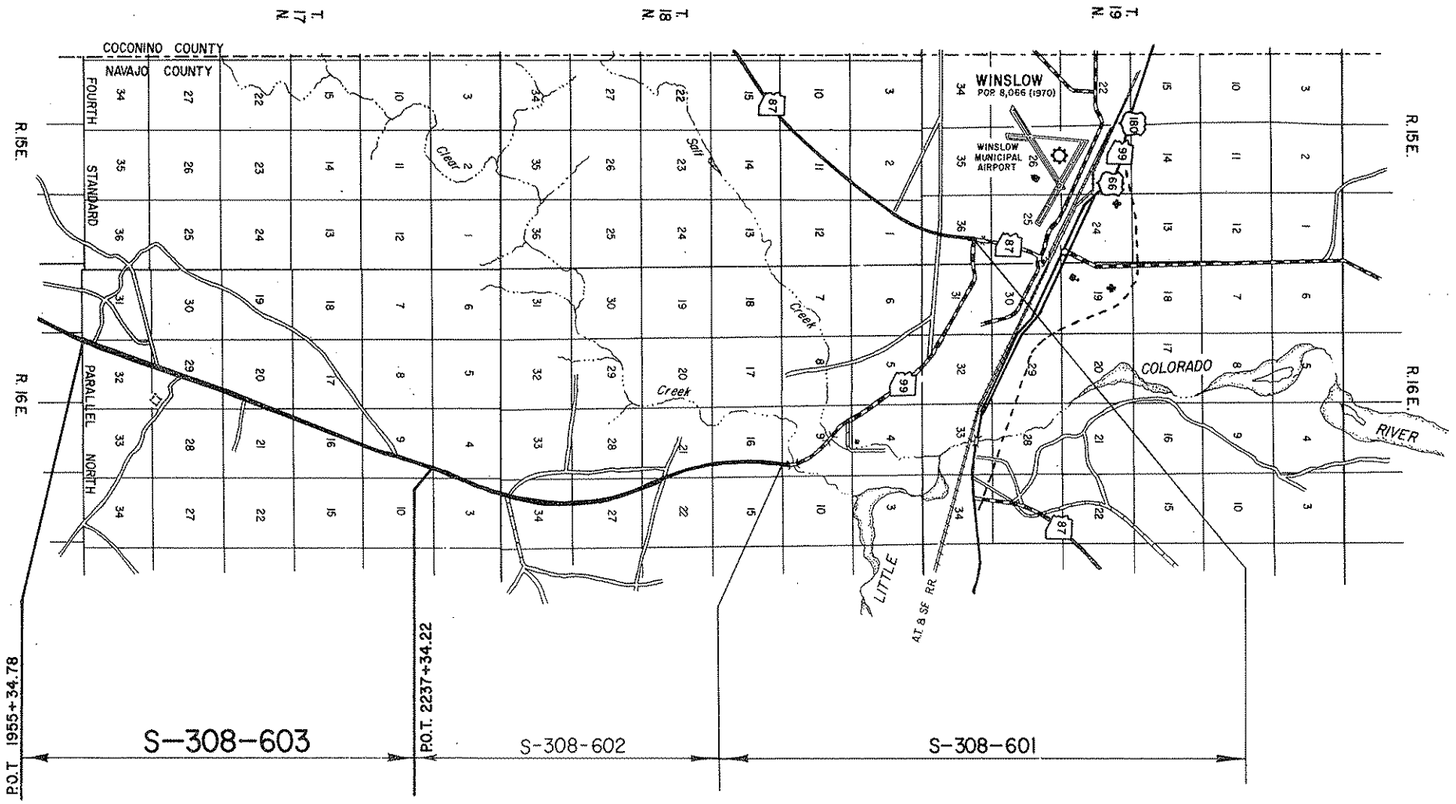

PROJECT CANCELLED
PENDING FURTHER NOTICE

Public hearing requirements satisfied (not req'd).

Environmental impact statement requirements satisfied (not req'd).

Approved:

DEPUTY STATE ENGINEER — DATE 7-6-78

ARIZONA DEPARTMENT OF TRANSPORTATION BOARD
Approved for Right of Way Acquisition in accordance with Resolution Number 78-11-A-32 Dated 7-7-78

Oscar T. Lyon, Jr. State Engineer

CHIEF DEPUTY STATE ENGINEER — DATE 7/11/78

U.S DEPARTMENT OF TRANSPORTATION
FEDERAL HIGHWAY ADMINISTRATION

DIVISION ENGINEER — DATE

REDUCED SIZE
DO NOT SCALE

SRUNING 44-512

Click here for SR 99 Index

WINSLOW-SITGREAVES FOREST HWY.
M.P 27.5 – M.P 32.8
NAVAJO COUNTY

REVISIONS				PROJECT NO.	S-308-603
C.O. No.	DATE	BY	DESCRIPTION	DRAWING NO.	D-9-T-288
				SHEET NO.	2 of 15
				DRAWN BY	Rene
				DATE COMP.	6-14-78
				SCALE	

A

Acres	Ac.
Ahead	Ahd.
And	&
And Wife	et ux
And Others	et al
And Husband	et vir
Angle	∠
Approximate	Approx.
Arbitrary	Arb.
Asphalt	Asph.
At	@
Avenue	Ave.

B

Back	Bk.
Bank Protection	B.P.
Barbed Wire	B.W.
Bearing	Brng.
Beginning	Beg.
Book	Bk.
Borrow	Bor.
Boulevard	Blvd.
Boundary	Bndry.
Brass Cap	B.C.
Bridge	Br.
Building	Bldg.
Bureau of Indian Affairs	B.I.A.
Bureau of Land Management	B.L.M.
Bureau of Reclamation	B.R.

C

Calculated	Calc. or C.
Cattle Guard	C.G.
Center	Ctr.
Center to Center	C. to C.
Centerline	℄
Channel	Chan.
Concrete	Conc.
Concrete Box Culvert	C.B.C.
Construction	Constr.
Contractor	Cont.
Corner	Cor.
Corrugated Metal Pipe	C.M.P.
County	Co.
Creek	Ck.
Cubic Yard	C. Y.
Culvert	Culv.
Curve Data	
Curve to Spiral	C.S.
Degree of Change per 100'	a
Length of Curve	L
Radius	R
Spiral to Curve	S.C.
Spiral to Tangent	S.T.
Delta	△
Point of Curve	P.C.
Deflection (Total Curve)	I
Point of Tangent	P.T.
Point of Compound Curve	P.C.C.
Point of Reverse Curve	P.R.C.
Point of Reverse Spiral	P.R.S.
Point of Intersection	P.I.
Degree of Curve	D
Tangent Length	T
Tangent to Spiral	T.S.

D

Deceleration	Decel.
Deflection	Defl.
Department	Dept.
Detour	Det.
Diameter	Dia.
Distance	Dist.
Ditch and Dyke	D. & D.
Docket	Dkt.
Drawing	Dwg.
Drive	Dr.
Dyke	Dk.
Drainage	Drn.
Drainage Easement	D.E.

E

Each	Ea.
Easement	Esmt.
East	E.
Elevation	Elev.
Embankment	Emb.
Engineer	Engr.
Equal	Eq. or =
Equation	Equa.
Excavation	Excav.
Existing	Exist.
Extend	Ext.

F

Federal	Fed.
Feet	Ft. or '
Fence	Fc.
Flowage Easement	F.E.
Forest	For.
Found	Fnd.
Frame	Fr.
Freeway	Frwy.
Future	Fut.

G

Galvanized	Galv.
Gauge	Ga.
Government	Govt.
Grader	Gr.
Guard	Gd.

H

Headwall	Hdwl.
Highway	Hwy.
House	Hse.

I

Inch	In. or "
Include	Incl.
Interchange	Intcg.
Iron Pipe	I.P.
Irrigation	Irr.

J

Joint	Jt.
Junction	Jct.

L

Left	Lt.
Length	Lgth.
Line	Ln.
Linear Feet	L.F.
Local Tangent Bearing	L.T.B.

M

Manhole	M.H.
Material	Matl.
Maximum	Max.
Median	Med.
Mile	Mi.
Mile Post	M.P.
Minimum	Min
Minute	'
Miscellaneous	Misc.
Monument	Mon.
Mountain	Mt.

N

National	Natl.
North	N.
Number	No.

O

Opening	Opng.
Outside Diameter	O.D.
Office	Off.

P

Page	Pg.
Parcel	Par.
Parkway	Pkwy.
Per	/
Percent	%
Place	Pl.
Point on Curve	P.O.C.
Point on Tangent	P.O.T.
Point on Semi-Tangent	P.O.S.T.
Power Line	P.L.
Private	Pvt.
Project	Proj.
Property	Prop.
Proposed	Propsd
Protection	Prot.

Q

Quadrant	Quad.

R

Railroad	R.R.
Range	Rng. or R.
Record	Rec. or (R)
Reinforced	Reinf.
Reinforced Concrete Pipe	R.C.P.
Required	Reqd.
Reservation	Res.
Right	Rt.
Right of Way	R/W
Road	Rd.
Roadway	Rdwy

S

Second	"
Section	Sec.
Sheet	Sht.
Skew	Sk.
Slope Easement	S.E.
South	S.
Specifications	Specs.
Square	Sq.
Square Feet	♦
State Route	S.R.
Station	Sta
Street	St.
Subdivision	Subdiv.
Survey	Sur.

T

Telegraph	Tlg.
Telephone	Tel.
Township	Twp. or T.
Temporary Construction Easement	T.C.E.
Traffic Interchange	T.I.
Turnout	T.O.
Typical	Typ.

U

United States General Land Office	U.S.G.L.O.
Underground	Ungnd.

V

Vertical	Vert.

W

West	W
West Bound	W.B.
Warranty Deed	W.D.

Y

Yard	Yd.

STANDARD ABBREVIATIONS

REDUCED SIZE DO NOT SCALE

DRAWING 44-512

Click here for SR 99 Index

WINSLOW-SITGREAVES FOREST HWY.

M.P. 27.5 - M.P. 32.8

NAVAJO COUNTY

REVISIONS				PROJECT NO.	9-308-603
C.O.No	DATE	BY	DESCRIPTION	DRAWING NO.	D-9-7-288
				SHEET NO.	3 of 19
				DRAWN BY	Rene
				DATE COMP.	6-14-78
				SCALE	

ITEM	SYMBOL
HIGHWAY SURVEY CENTERLINE	
HIGHWAY CONSTRUCTION CENTERLINE	
HIGHWAY CENTERLINE (EXISTING)	
HIGHWAY RIGHT OF WAY LINE (NEW)	
HIGHWAY RIGHT OF WAY LINE (EXISTING)	
CONTROLLED ACCESS (FULL)	
CONTROLLED ACCESS (PARTIAL)	
CONTROLLED ACCESS (EXISTING)	
RAILROAD RIGHT OF WAY LINE	
RAILROAD RIGHT OF WAY LINE COMMON TO HIGHWAY RIGHT OF WAY LINE (EXISTING)	
NATIONAL OR STATE BOUNDARY LINE	
FOREST, NATIONAL MONUMENT, MILITARY OR INDIAN RESERVATION	
COUNTY LINE	
TOWNSHIP OR RANGE LINE	
SECTION LINE	
QUARTER OR MID SECTION LINE	
SIXTEENTH OR GOVERNMENT LOT LINE	
LAND GRANT BOUNDARY LINE	
CITY LIMITS BOUNDARY LINE	
SUBDIVISION OR LOT BOUNDARY LINE	
PROPERTY OWNERSHIP BOUNDARY LINE	
PROPERTY LEASE BOUNDARY LINE	L L
SURVEY MEANDER LINE	
POWER LINE	
POWER TRANSMISSION LINE	
TELEPHONE OR TELEGRAPH LINE	
TELEPHONE AND POWER LINE (COMBINATION)	
UNDERGROUND TELEPHONE CABLE	T T T T
WATER UTILITY LINE	W 6" W 6" W
NATURAL GAS UTILITY LINE	G 2" G 2" G
SANITARY SEWER LINE	S 8" S 8" S
STORM SEWER LINE	SS 36" SS 36" SS

ITEM	SYMBOL
HIGHWAY SLOPE OR DRAINAGE EASEMENT (NEW)	
HIGHWAY SLOPE OR DRAINAGE EASEMENT (EXISTING)	
TEMPORARY CONSTRUCTION EASEMENT (NEW)	
ROAD (NEW) (SHOULDER TO SHOULDER WIDTH)	
ROAD (EXISTING) (SHOULDER TO SHOULDER WIDTH)	
RAILROAD TRACK	
RIVER OR CREEK (CONTINUOUS FLOW)	
RIVER OR CREEK (INTERMITTENT FLOW)	
NATURAL DRAINAGE OR A WASH	
CANAL, CHANNEL, OR DITCH (NEW)	
CANAL, CHANNEL, OR DITCH (EXISTING)	
IRRIGATION DITCH OR LINE (NEW)	IRR IRR
IRRIGATION DITCH OR LINE (EXISTING)	IRR IRR
DYKE OR LEVEE (NEW)	
DYKE OR LEVEE (EXISTING)	
BANK PROTECTION	
RETAINING WALL	
CONSTRUCTION OR SLOPE LIMITS	
WIRE OR BARBED WIRE FENCE	
CHAIN LINK FENCE	
WOOD FENCE	
STONE FENCE	
ROAD GUARD (NEW)	
ROAD GUARD (EXISTING)	
CURB	
CURB AND GUTTER	
DEPRESSED CURB WITH GUTTER (NEW)	
DEPRESSED CURB WITH GUTTER (EXISTING)	
TREES (DECIDUOUS)	
TREES (CONIFEROUS)	
HEDGE OR SHRUBBERY	
EXIST. PAVEMENT	
NEW PAVEMENT	
EXIST. PAVEMENT, TO BE OBLITERATED	
NEW STRUCTURES (BRIDGES, ETC. NOT COVERED BY PAVEMENT)	
EXCESS TAKE	

ITEM	SYMBOL
BRIDGE (NEW)	
BRIDGE (EXISTING)	
PIPE CULVERT (NEW)	
PIPE CULVERT (EXISTING)	
BOX CULVERT (NEW)	
BOX CULVERT (EXISTING)	
CATTLE GUARD (NEW)	
CATTLE GUARD (EXISTING)	
GATE (NEW)	
GATE (EXISTING)	
FORD (NEW)	
FORD (EXISTING)	
TRAFFIC DIRECTIONAL FLOW ARROWS	
DRAINAGE DIRECTIONAL FLOW ARROWS	
PROPERTY LIMIT ARROWS	
LEASE LIMIT ARROWS	L L
PROPERTY TIE BARS	
SURVEY MONUMENT, NEW	
SURVEY MONUMENT, EXISTING	
NEW RIGHT OF WAY CONTROL POINT	
RIGHT OF WAY MARKER, EXISTING	

NORTH ARROW

FOUND SEC. COR. or 1/4 COR.

UNFOUND SEC. COR. or 1/4 COR.

3 FOUND CENTER SEC.

3 UNFOUND CENTER SEC.

5/32" Diameter Circle. No.1 Rapidograph Pen, Or Equal.

SECTION CORNER

3

1/2" Diameter Circle. No.1 Rapidograph Pen, Or Equal.

CENTER OF SECTION

5/32" Diameter Circle. No.1 Rapidograph Pen, Or Equal.

1/4 CORNER

REDUCED SIZE DO NOT SCALE

7-6/4 PARCEL BUBBLE Size 3/4" 7-6/4 7-6/4-L1

STANDARD SYMBOLS

BRUNING 44312

WINSLOW-SITGREAVES FOREST HWY.
M.P. 27.5 – M.P. 32.8
NAVAJO COUNTY

Click here for SR 99 Index

REVISIONS			
C.O. No.	DATE	BY	DESCRIPTION
6182	6-27-83	LB	Add Cancelled note

PROJECT NO.	9-308-603
DRAWING NO.	D-9-T-288
SHEET NO.	4 of 15
DRAWN BY	Rene
DATE COMP.	6-14-78
SCALE	

PROJECT CANCELLED

PENDING FURTHER NOTICE

CHECKED BY: Larry Nyman

HARD COPY

OWNERSHIP RECORD / ACQUISITION RECORD

PARCEL NUMBER	OWNER	DESCRIPTION	TOTAL AREA	AREA REQUIRED: GROSS INCLUDING EXISTING R/W	AREA REQUIRED: NET EXCLUDING EXISTING R/W	EASEMENT AREA	REMAINDER: LEFT	REMAINDER: RIGHT	SHEET NUMBER	BOARD APPROVAL	TYPE & DATE OF INSTRUMENT	RECORDED: DATE	RECORDED: BOOK	RECORDED: PAGE
9-G00	Fred Aja Cattle Co.	Pt. of Sec. 9, T17N. R.16E.	640.2 Ac.	12.9 Ac.			421.6 Ac.	205.7 Ac.	13,14,15					
		Pt. of Sec. 21, T.17N. R.16E.	641.4 Ac.	3.4 Ac.			7.3 Ac.	630.7 Ac.	11					
		Pt. of Sec. 29, T.17N. R.16E.	639.5 Ac.	12.9 Ac.			340.3 Ac.	286.3 Ac.	8,9					
		Pt. of Sec. 31, T.17N. R.16E.	640.1 Ac.	0.2 Ac.			639.9 Ac.		6					
9-G01	State of Arizona (S.L.D.)	Pt. of Sec. 16, T.17N. R.16E.	640.5 Ac.	13.0 Ac.			186.7 Ac.	440.8 Ac.	11,12,13					
		Pt. of Sec. 20, T.17N. R.16E.	640.1 Ac.	9.6 Ac.			566.1 Ac.	64.4 Ac.	9,10,11					
		Pt. of Sec. 32, T.17N. R.16E.	639.7 Ac.	12.8 Ac.			113.0 Ac.	513.9 Ac.	6,7,8					
L-1	Grazing Lease no. G-12 to Fred Aja Cattle Co.	Pt. of Sec. 16, T17N. R.16E.	640.5 Ac.	13.0 Ac.			186.7 Ac.	440.8 Ac.	11,12,13					
		Pt. of Sec. 20, T.17N. R.16E.	640.1 Ac.	9.6 Ac.			566.1 Ac.	64.4 Ac.	9,10,11					
		Pt. of Sec. 32, T.17N. R.16E.	639.7 Ac.	12.8 Ac.			113.0 Ac.	513.9 Ac.	6,7,8					

REDUCED SIZE DO NOT SCALE

BRUNING 44-512

WINSLOW - SITGREAVES FOREST HWY.

M.P. 27.5 - M.P. 32.8

NAVAJO COUNTY

REVISIONS				PROJECT NO.	S-308-603
C.O. No.	DATE	BY	DESCRIPTION	DRAWING NO.	D-9-T-288
				SHEET NO.	6 of 15
				DRAWN BY	Rene
				DATE COMP.	6-14-76
				SCALE	1" = 1000'

CHECKED BY. Stacy Hayes

HARD COPY. 7803 M 14 Thru M 18

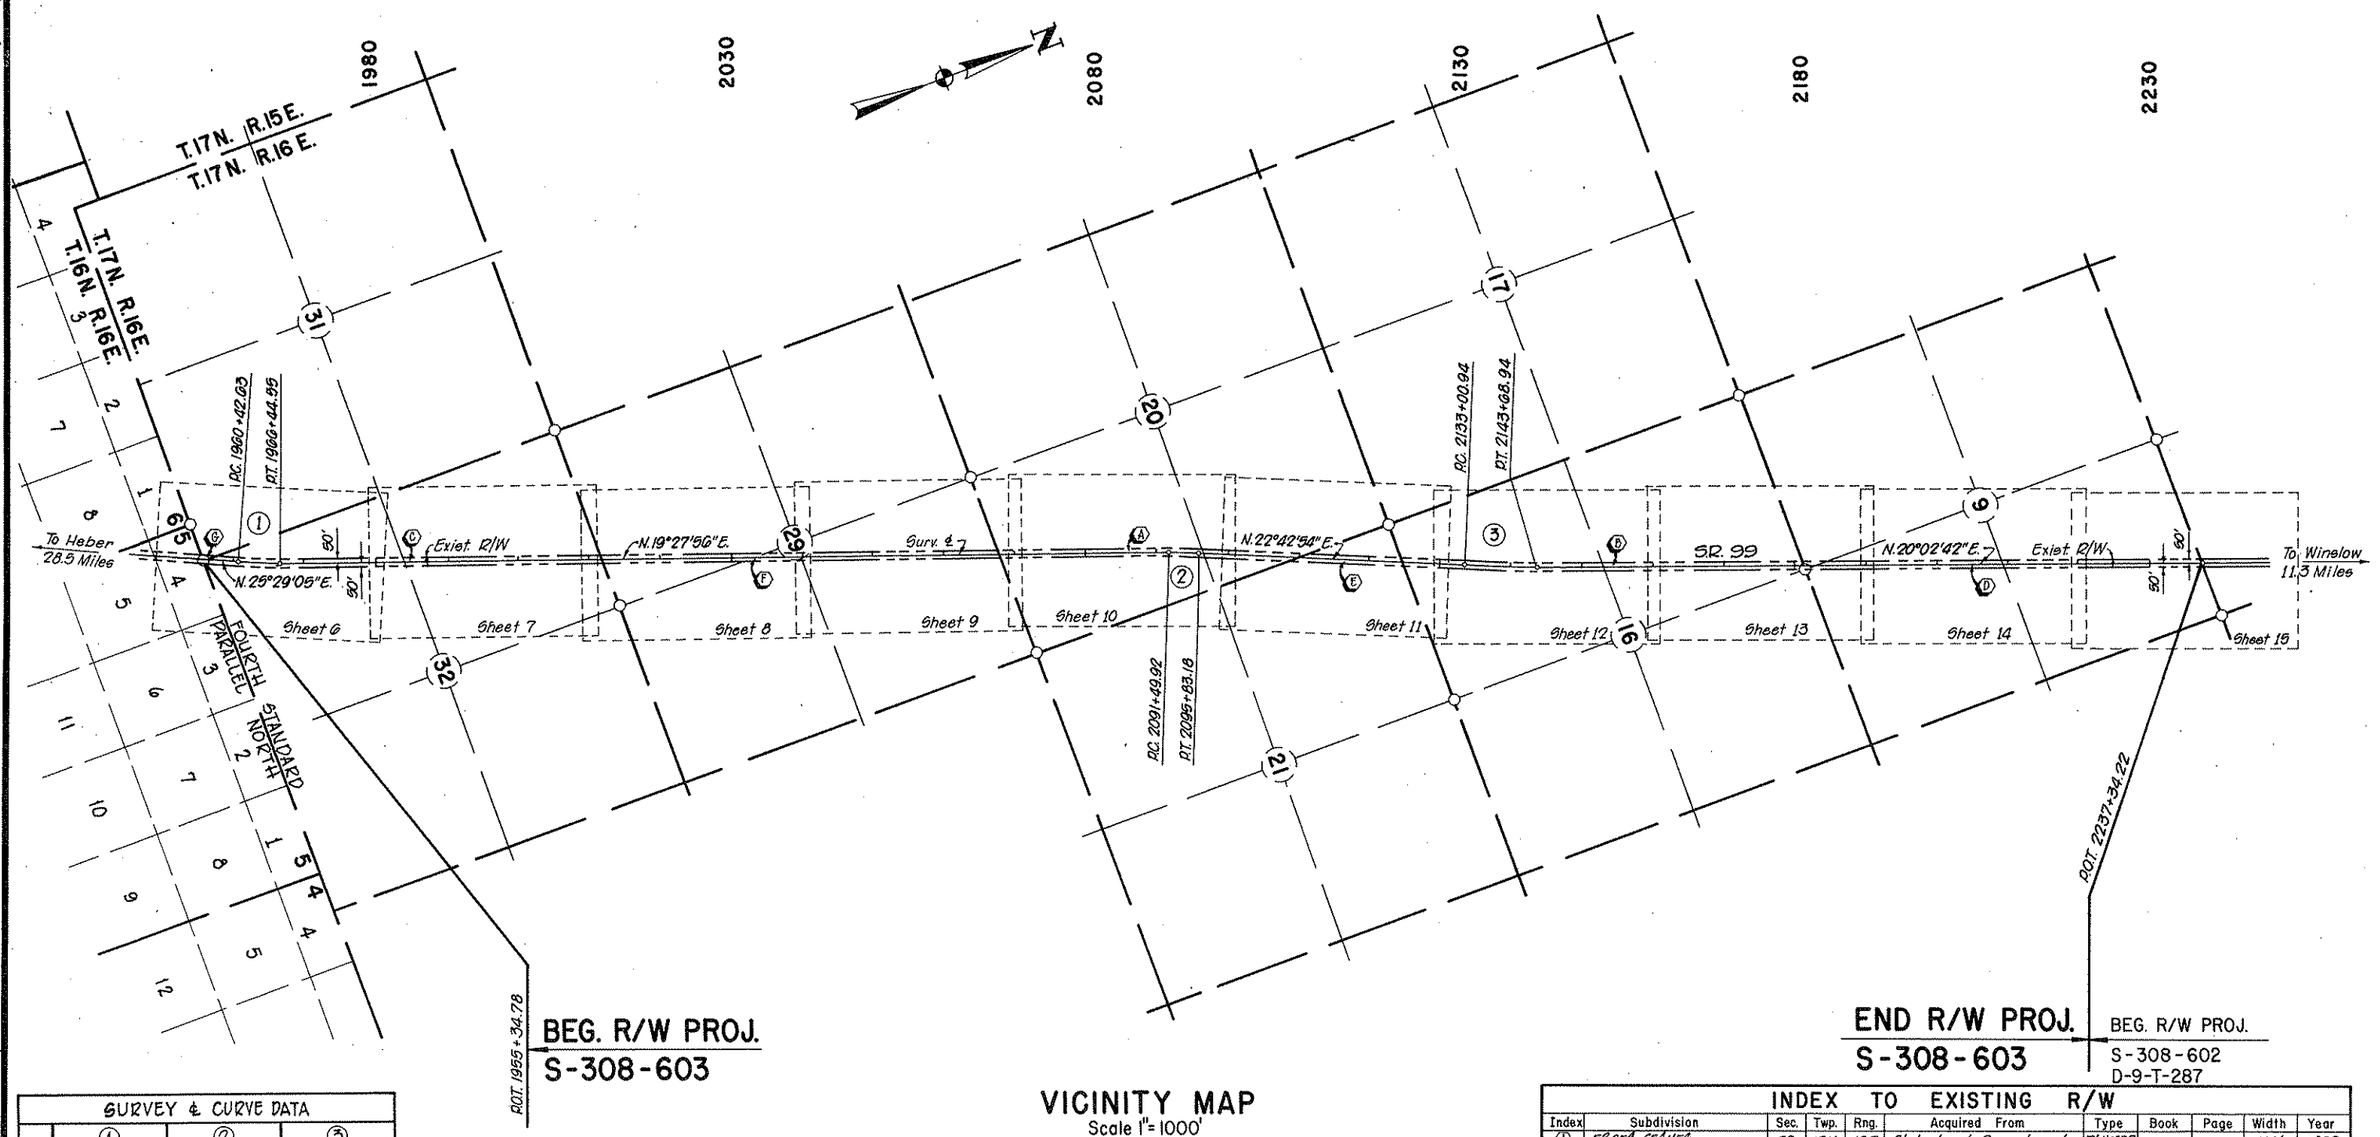

VICINITY MAP
Scale 1" = 1000'

REDUCED SIZE DO NOT SCALE

SURVEY & CURVE DATA			
	①	②	③
Δ	6°01'09" Lt.	3°14'58" Rt.	2°40'12" Lt.
D	1°00'00"	0°45'00"	0°15'00"
R	5729.58'	7639.44'	22,918.31'
L	601.92'	433.26'	1068.00'
T	301.24'	216.69'	534.10'

Click here for SR 99 Index

INDEX TO EXISTING R/W

Index	Subdivision	Sec.	Twp.	Rng.	Acquired From	Type	Book	Page	Width	Year
Ⓐ	E^2SE^4, SE^4NE^4	20	17N.	16E.	State Land Department	R/W 1037	——	——	100'	1952
Ⓑ	SW^4SW^4, W^2SW^4, E^2NW^4	10	17N.	16E.	" " "	"	——	——	"	"
Ⓒ	W^2SW^4, SW^4NW^4, NE^4NW^4	32	17N.	16E.	State Land Department	R/W 1037	——	——	100'	1952
Ⓓ	E^2, SE^4SE^4	9	17N.	16E.	Fred Aja and Cattle Co.	Esmt.	8	172	100'	1944
Ⓔ	NW^4NW^4	21	17N.	16E.	" " " "	"	"	"	"	"
Ⓕ	E^2, E^2SW^4	29	17N.	16E.	" " " "	"	"	"	"	"
Ⓖ	SE^4SE^4	31	17N.	16E.	Fred Aja and Cattle Co.	Esmt.	8	172	100'	1944

BRUNING 44-512

WINSLOW-SITGREAVES FOREST HWY.
M.P. 27.5 - M.P. 32.8
NAVAJO COUNTY

Click here for SR 99 Index

REVISIONS				PROJECT NO.	S-308-603
C.O. No.	DATE	BY	DESCRIPTION	DRAWING NO.	D-9-T-288
				SHEET NO.	6 of 15
				DRAWN BY	Rene
				DATE COMP.	6-14-78
				SCALE	1"=100'

CHECKED BY: Larry Hopper

HARD COPY 7603 M14

1950 1955 1960 1965 1970 1975 1980

LOT 1

Fnd. Closing Cor.
3" I.P. with Brass Cap

6

552.29' Assumed
S. 89°59'07" E.
Sec. 4 Twp. Line

9-G00

SE 4 SE 4

Surv. & Curve Data
Δ=6°01'09" Lt.
D=1°00'00"
R=5729.58'
L=601.92'
T=301.24'

5282.82'
N. 0°00' 21" W.

9-G01 L-1

NW 4 SW 4

Sec. Line

Exist. R/W
N. 26°29'06" E.
50'
50'
Exist. R/W

31
32

35.41
74.28'

Survey ℄
S.R. 99

50'
50'

Exist. R/W
N. 19°27'56" E.
50'
50'
Exist. R/W

P.O.T. 1995+17.06
Sec. Line Tie

P.C. 1980+42.63

P.T. 1986+44.56

Fnd. Sec. Cor.
3" I.P. with Brass Cap

FOURTH STANDARD PARALLEL NORTH

LOT 4

P.O.T. 1995+34.78
Sec. Cor. Tie

BEG. R/W PROJ.
S-308-603

T.17N. R.16E.
T.16N. R.16E.

5

Abandoned Promontory Butte Road

Approx. 1/16 Line

Match Line

SW 4 SW 4

9-G01 L-1

Exist. B.W. Fence

Approx. 1/16 Line

Approx. Govt. Lot Line

NOTE:
See Sheet 15 of 15
for Parcels Insert.

REDUCED SIZE
DO NOT SCALE

BRUNING 44-512

WINSLOW-SITGREAVES FOREST HWY.

M.P. 27.5 - M.P. 32.8

NAVAJO COUNTY

REVISIONS				PROJECT NO.	6-308-603
C.O. No.	DATE	BY	DESCRIPTION	DRAWING NO.	0-9-7-288
				SHEET NO.	7 of 15
				DRAWN BY	Rene
				DATE COMP.	6-14-78
				SCALE	1"=100'

CHECKED BY: Larry Hoggan

HARD COPY 7603 M14, M15

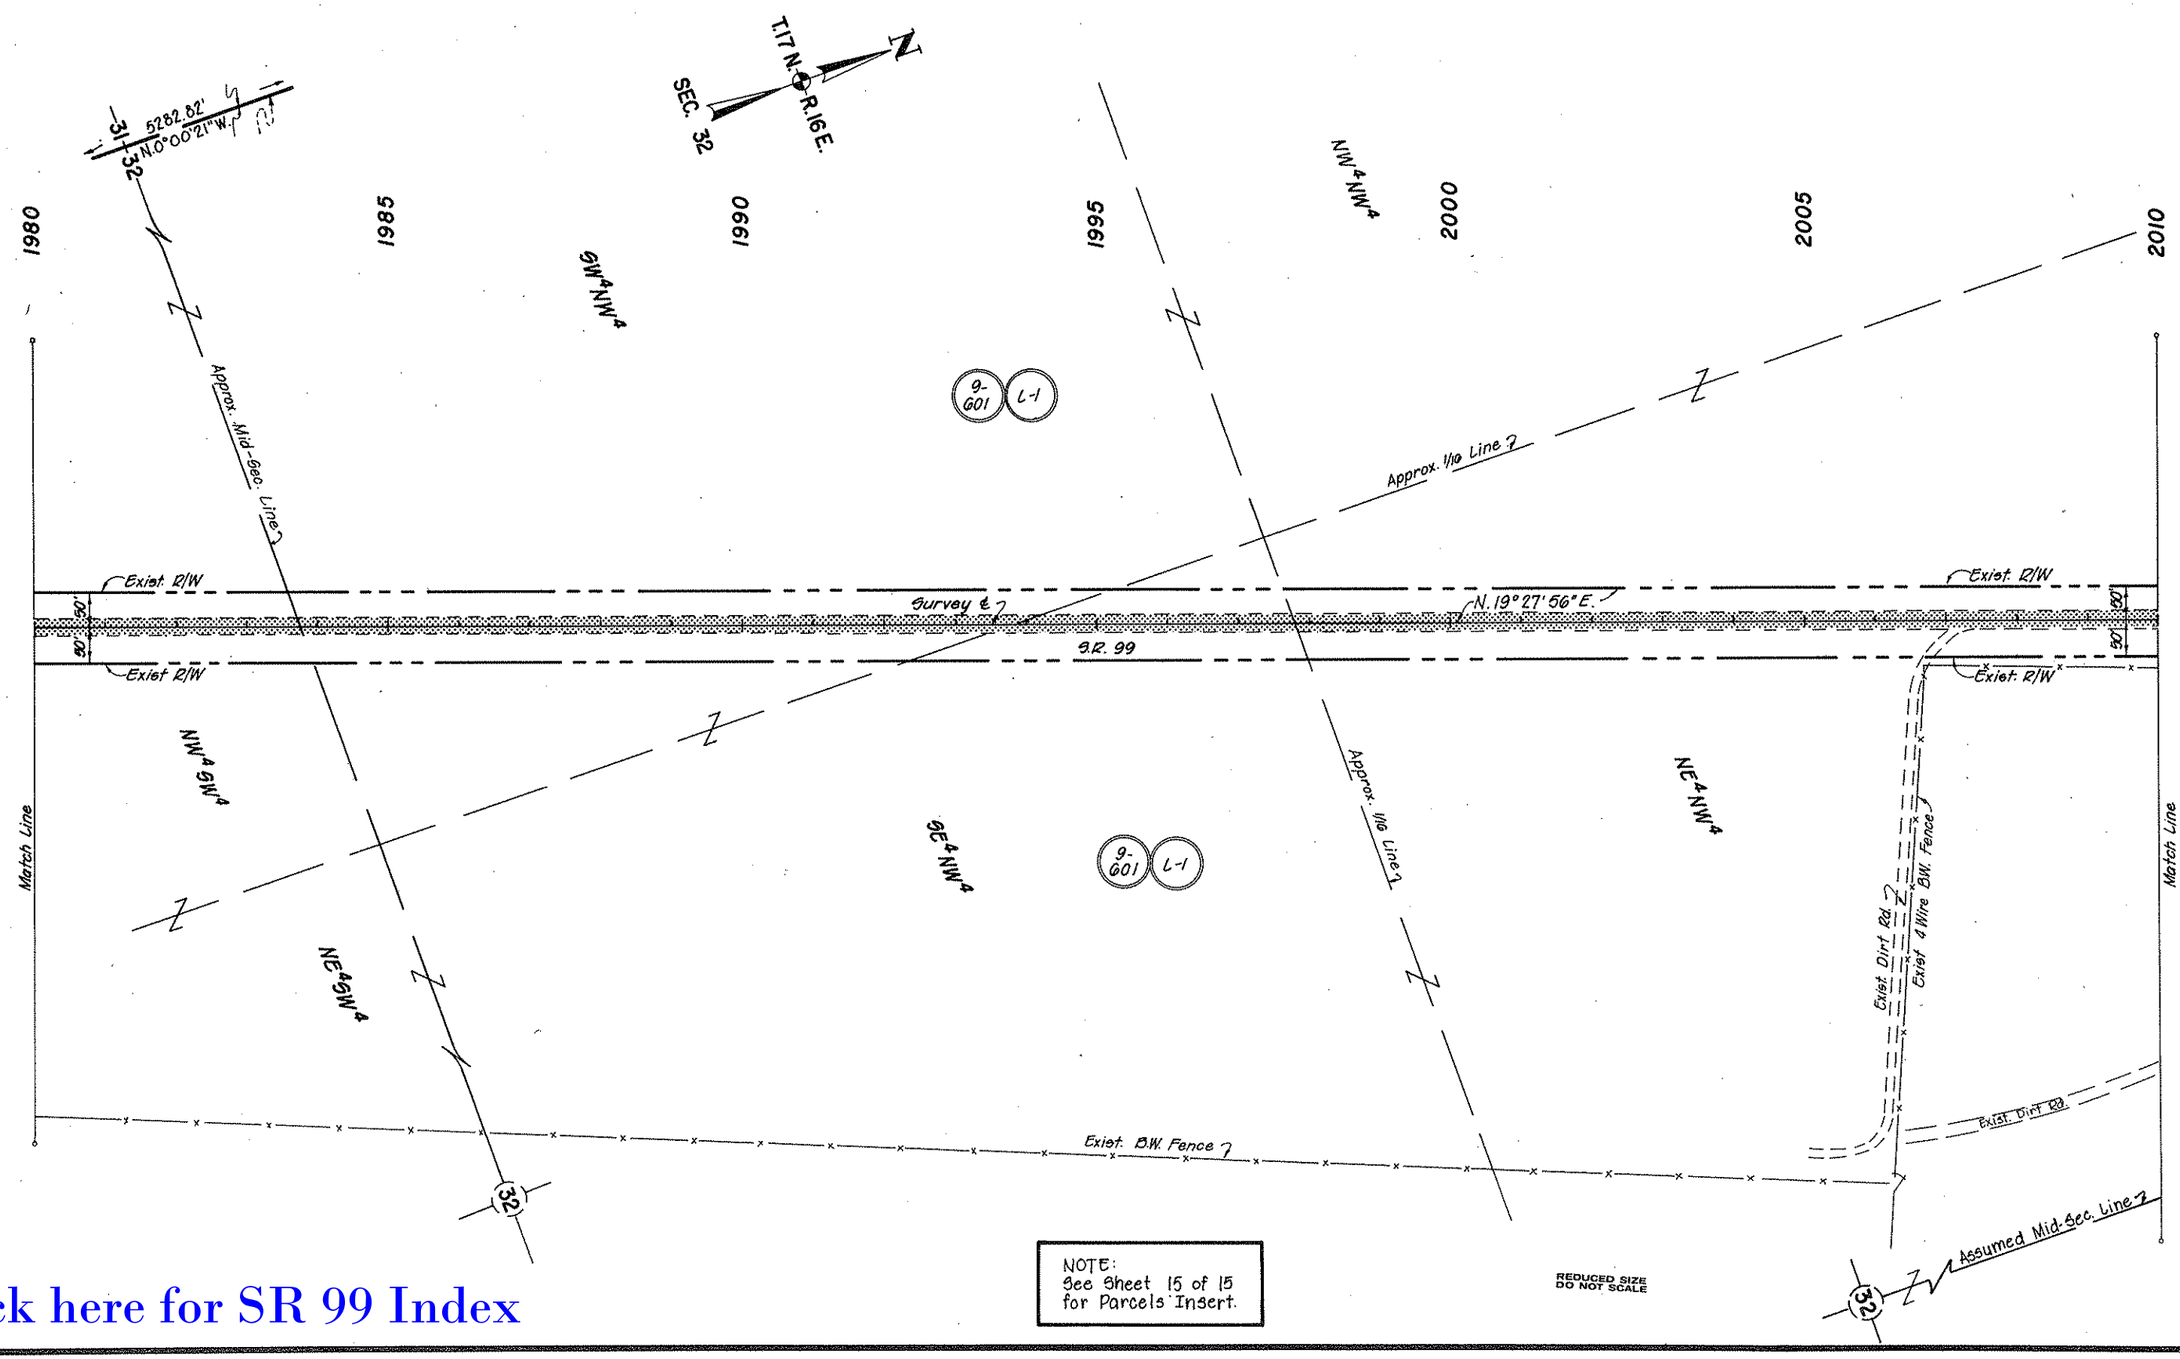

NOTE:
See Sheet 15 of 15
for Parcels Insert.

REDUCED SIZE
DO NOT SCALE

Click here for SR 99 Index

BRUNING 44-512

WINSLOW-SITGREAVES FOREST HWY.
M.P. 27.5 – M.P. 32.8
NAVAJO COUNTY

Click here for SR 99 Index

REVISIONS				
C.O. No.	DATE	BY	DESCRIPTION	

PROJECT NO.	9-308-003
DRAWING NO.	D-9-T-288
SHEET NO.	8 of 15
DRAWN BY	Rene
DATE COMP.	6-14-78
SCALE	1" = 100'

CHECKED BY: Gary Haynes

HARD COPY 7003 M 15

Fnd. Sec. Cor. 3" I.P. with B.C.

Approx. 1/16 Line

T. 17 N. R. 16 E.

15' Rdwy. Esmt. Bk. 12, Pg. 630 Rec. 9-20-21

Approx. Mid-Sec. Line

Old Borrow Pit

Exist. R/W

Survey ℄ S.R. 99

N. 19°27'50" E.

Exist. @ Wire B.W. Fence

Exist. Dirt Rd.

2636.20'

713.28'

N. 89°30'42" E.

Mid-Sec. Line

Assumed Mid-Section Line

Fnd. 1/4 Corner 1" I.P. with B.C.

Approx. 1/16 Line

Match Line

Match Line

9-600

9-601

L-1

SE 4 SW 4

NE 4 SW 4

SW 4 SE 4

NW 4 SE 4

2010 2015 2020 2025 2030 2035 2040

NOTE:
See Sheet 15 of 15 for Parcels Insert.

REDUCED SIZE DO NOT SCALE

BRUNING 44-512

WINSLOW-SITGREAVES FOREST HWY.

M.P. 27.5 – M.P. 32.8

NAVAJO COUNTY

REVISIONS				PROJECT NO.	S-308-G03
C.O. No.	DATE	BY	DESCRIPTION	DRAWING NO.	D-9-T-288
				SHEET NO.	9 of 15
				DRAWN BY	Rene
				DATE COMP.	6-14-78
				SCALE	1"=100'

CHECKED BY. Gary Hogan

HARD COPY. 7603 M15, M16

T.17N. R.16E.

15' Rdwy. Esmt. Bk. 12, Pg. 630 Rec. 8-20-21

Mid-Sec. Line 7

2040 2045 2050 2055 2060 2065 2070

Fnd. 1/4 Cor. 1" I.P. with B.C.

20 29

NW¼NE¼

SW¼SE¼

Sec. Line 1159.84'

9-601 L-1

9-600

Exist R/W

50'

Survey ℄ S.R. 99

N. 19°27'50" E.

Exist. 4 Wire B.W. Fence

Match Line

SW¼NE¼

Approx. 1/16 Line

Approx. Mid-Sec. Line 7

15' Rdwy. Esmt. Bk. 12, Pg. 630 Rec. 8-20-21

NE¼NE¼

SE¼SE¼

ROT. 2067+89.03 Sec. Line Tie

N. 89°48'04" E. 2013.09'

Fnd. Sec. Cor. 2" I.P. with B.C.

20 21 29 28

NOTE:
See Sheet 15 of 15 for Parcels Insert.

REDUCED SIZE DO NOT SCALE

BRUNING 46-512

Click here for SR 99 Index

WINSLOW-SITGREAVES FOREST HWY.

M.P. 27.5 - M.P. 32.8

NAVAJO COUNTY

REVISIONS					
C.O. No.	DATE	BY	DESCRIPTION		
				PROJECT NO.	6-308-603
				DRAWING NO.	D-9-T-288
				SHEET NO.	10 of 15
				DRAWN BY	Rene
				DATE COMP.	6-14-78
				SCALE	1"=100'

CHECKED BY. Larry Hayes

HARD COPY 7603 M10

T.17N. R.16E.

2070 2075 2080 2085 2090 2095 2100

SW4SE4 SE4SE4 NE4SE4 SE4NE4

Approx. 1/16 Line

Approx. Mid-Sec. Line

Exist. Dirt Road to Old Borrow Pit

Exist Cattle Guard

Exist. R/W

Survey ℄ S.R. 99

N. 19°27'50" E.

N. 22°42'54" E.

50'

Exist. 4 Wire B.W. Fence

Exist. Gatee

Exist. 5 Wire B.W. Fence

Match Line

Surv. ℄ Curve Data
Δ = 3°14'58" Rt.
D = 0°45'00"
R = 7039.44'
L = 433.26'
T = 216.69'

P.C. 2091+49.92

P.T. 2095+83.18

9-601 L-1

9-600

Fnd. Sec. Cor. 2" I.P. with Brass Cap

5281.40' N. 0°06'05" E.

Sec. Line

15' Rdwy. Esmt. Bk. 12, Pg. 630 Rec. 8-20-21

20 29 21 28

NOTE:
See Sheet 15 of 15 for Parcels Insert.

REDUCED SIZE DO NOT SCALE

Click here for SR 99 Index

BRUNING 44-512

WINSLOW-SITGREAVES FOREST HWY.

M.P. 27.5 - M.P. 32.8

NAVAJO COUNTY

REVISIONS				
C.O. No.	DATE	BY	DESCRIPTION	

PROJECT NO.	S-308-603
DRAWING NO.	D-9-7-288
SHEET NO.	11 of 15
DRAWN BY	Rene
DATE COMP.	6-14-78
SCALE	1" = 100'

HARD COPY 7603 M16 CHECKED BY Sam Haynes

T.17N. R.16E.

Fnd. Sec. Cor. 2" I.P. with B.C.

2100 2105 2110 2115 2120 2125 2130

SE¼NE¼ NE¼NE¼ SW¼SW¼

9-G01 L-1 9-G00

Approx. ½ Line

Sec. Line 1302.73'

568.48' Sec. Line

Exist. R/W 50' 50'

N. 22°42'54"E. Survey ℄ S.R. 99

Exist. 4 Wire B.W. Fence

Exist. R/W 50' 50'

5281.40' N.0°00'06"E.

Match Line

POT. 2109+86.62 Sec. Line Tie

SW¼NW¼ NW¼NW¼

POT. 2124+64.09 Sec. Line Tie

2640.36' N.89°53'45"E.

Fnd. ¼ Cor. 1" I.P. with B.C.

16 21

Match Line

NOTE:
See Sheet 15 of 15 for Parcels Insert.

REDUCED SIZE DO NOT SCALE

Click here for SR 99 Index

BRUNING 44-512

WINSLOW-SITGREAVES FOREST HWY.

M.P. 27.5 – M.P. 32.8

NAVAJO COUNTY

REVISIONS				PROJECT NO.	9-308-603
C.O. No.	DATE	BY	DESCRIPTION	DRAWING NO.	D-9-T-288
				SHEET NO.	12 of 19
				DRAWN BY	Rene
				DATE COMP.	6-14-78
				SCALE	1"=100'

HARD COPY 7603 M17 CHECKED BY Stacy Hoggan

T.17N. R.16E. SEC. 16

9-601 L-1

2130 2135 2140 2145 2150 2155 2160

SW4SW4 NW4SW4 NW4NW4

Approx. 1/16 Line

Surv. & Curve Data
Δ = 2°40'12" Lt.
D = 0°15'00"
R = 22918.31'
L = 1068.00'
T = 534.10'

P.C. 2133+00.94

P.T. 2143+68.94

Exist. R/W

N. 22°42'54" E.

50' 50' 50' 50'

Exist. R/W

N. 20°02'42" E.

Survey ℄

SR 99

Exist. R/W

Exist. 4 Wire B.W. Fence

Exist. R/W

Match Line

Approx. 1/16 Line

Approx. Mid-Sec. Line

SE4NW4

Match Line

9-601 L-1

SE4SW4 NE4SW4

Mid-Sec. Line

16

Fnd. 1/4 Cor. 1" I.P. with B.C.

16 21

NOTE:
See Sheet 15 of 15 for Parcels Insert.

REDUCED SIZE DO NOT SCALE

Click here for SR 99 Index

BRUNING 44-512

WINSLOW-SITGREAVES FOREST HWY.

M.P. 27.5 – M.P. 32.8

NAVAJO COUNTY

REVISIONS				PROJECT NO.	6-308-603
C.O. No.	DATE	BY	DESCRIPTION	DRAWING NO.	D-9-T-288
				SHEET NO.	13 of 19
				DRAWN BY	Rene
				DATE COMP.	6-14-78
				SCALE	1" = 100'

CHECKED BY: Gary Hyppa

HARD COPY 7603 M17

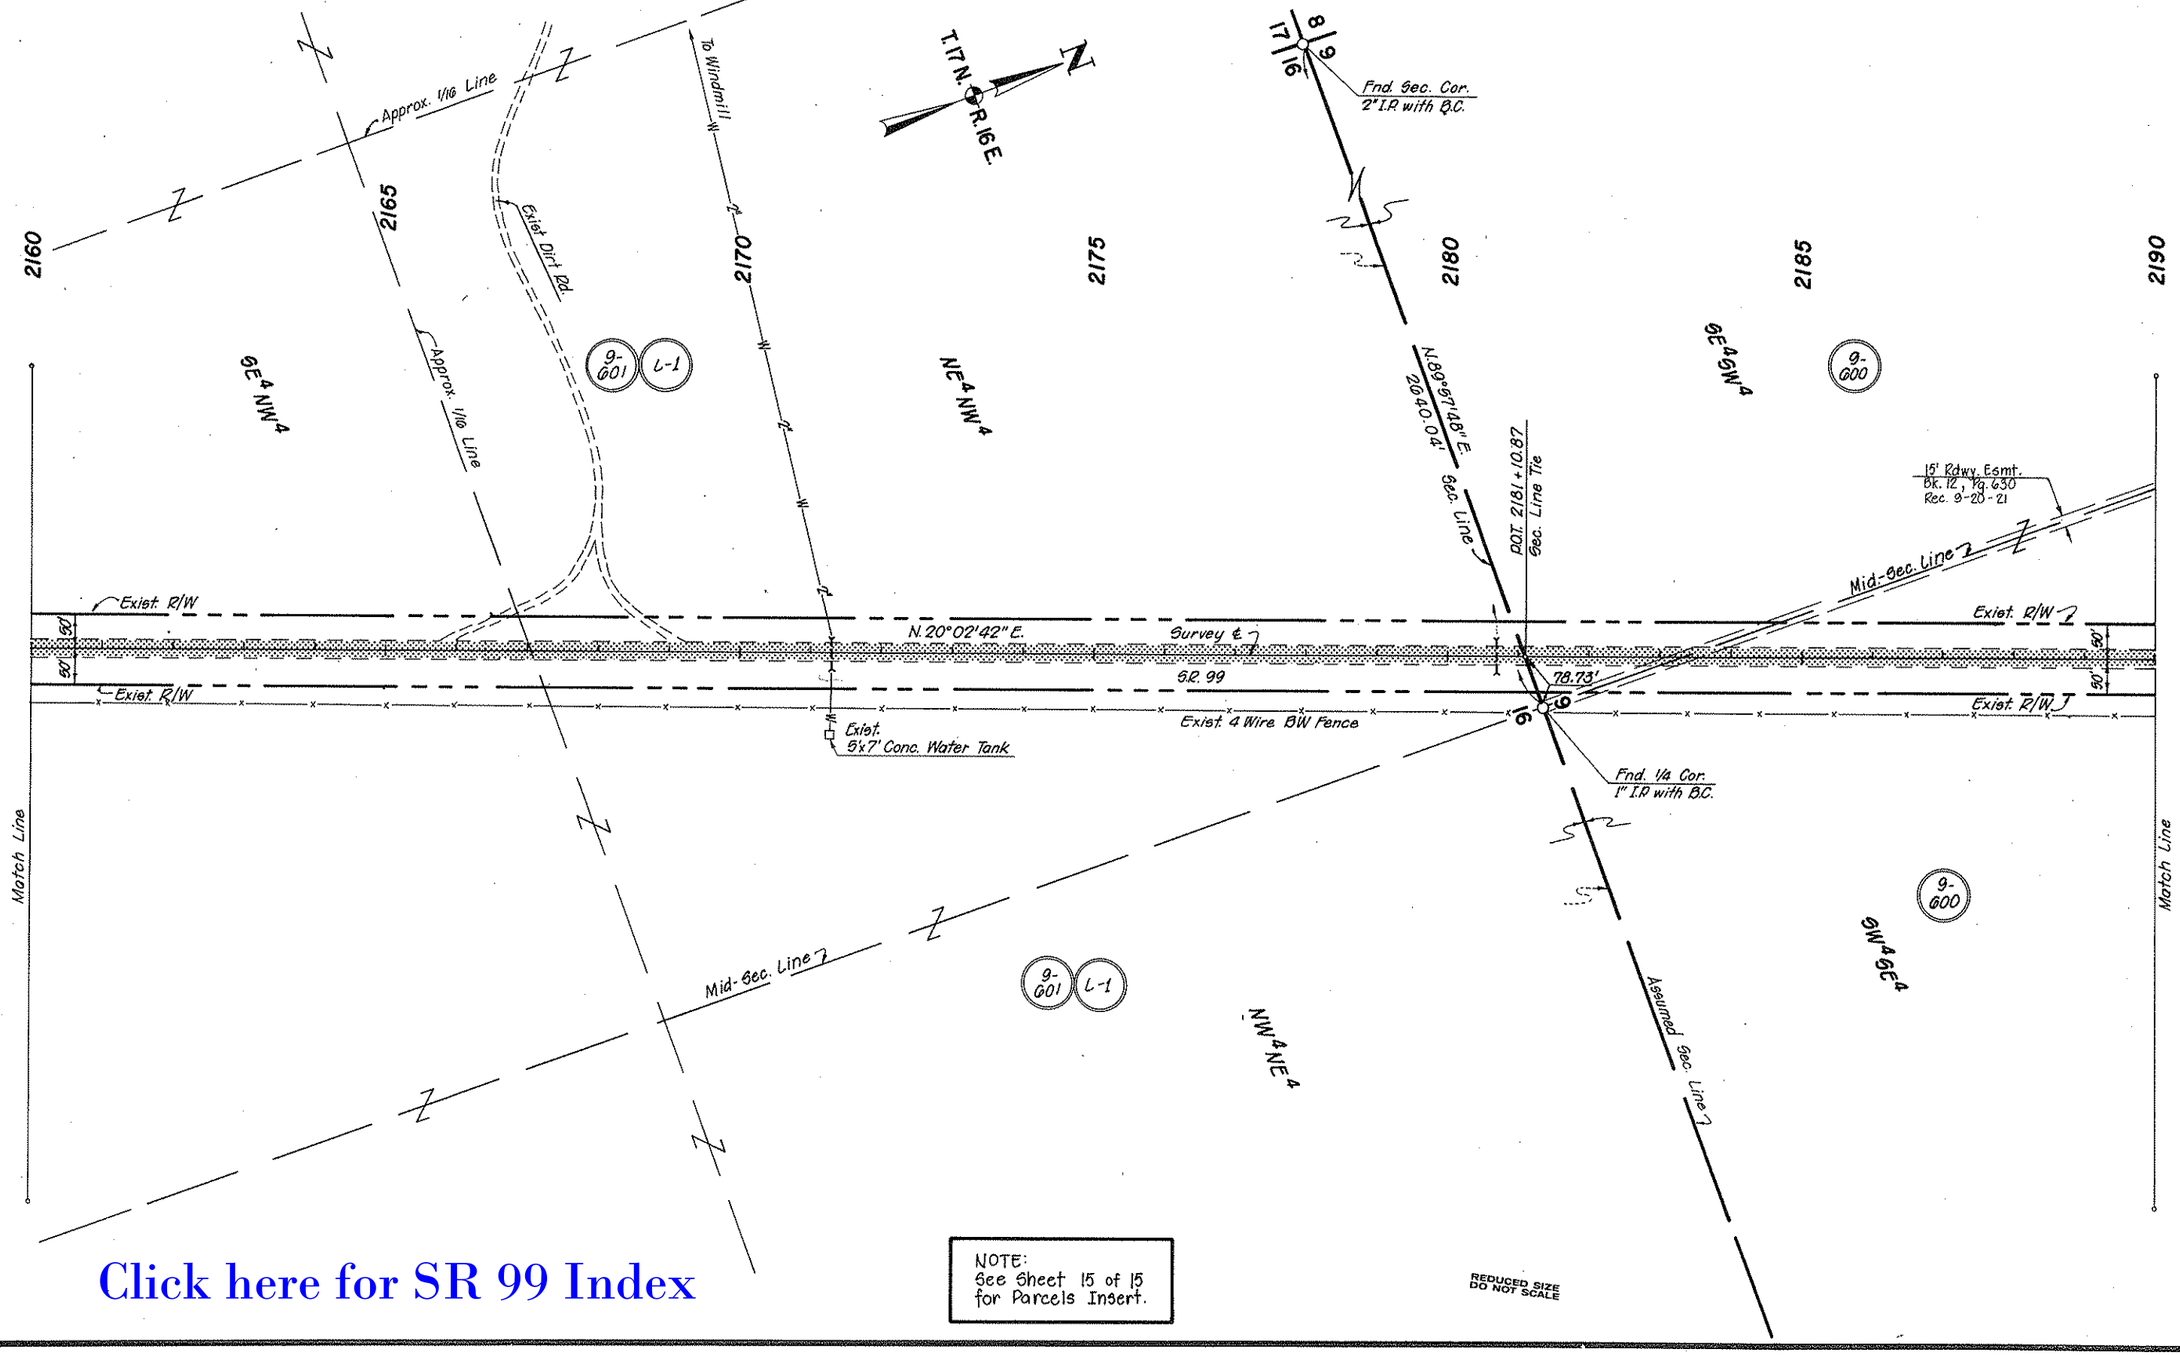

Click here for SR 99 Index

NOTE:
See Sheet 15 of 15 for Parcels Insert.

REDUCED SIZE DO NOT SCALE

BRUNING 44-512

WINSLOW-SITGREAVES FOREST HWY.

M.P. 27.5 – M.P. 32.8

NAVAJO COUNTY

REVISIONS				PROJECT NO.	9-308-603
C.O. No.	DATE	BY	DESCRIPTION	DRAWING NO.	D-9-T-288
				SHEET NO.	14 of 15
				DRAWN BY	Rene
				DATE COMP.	6-14-78
				SCALE	1" = 100'

CHECKED BY: Gary Bogman

HARD COPY 7603 M18

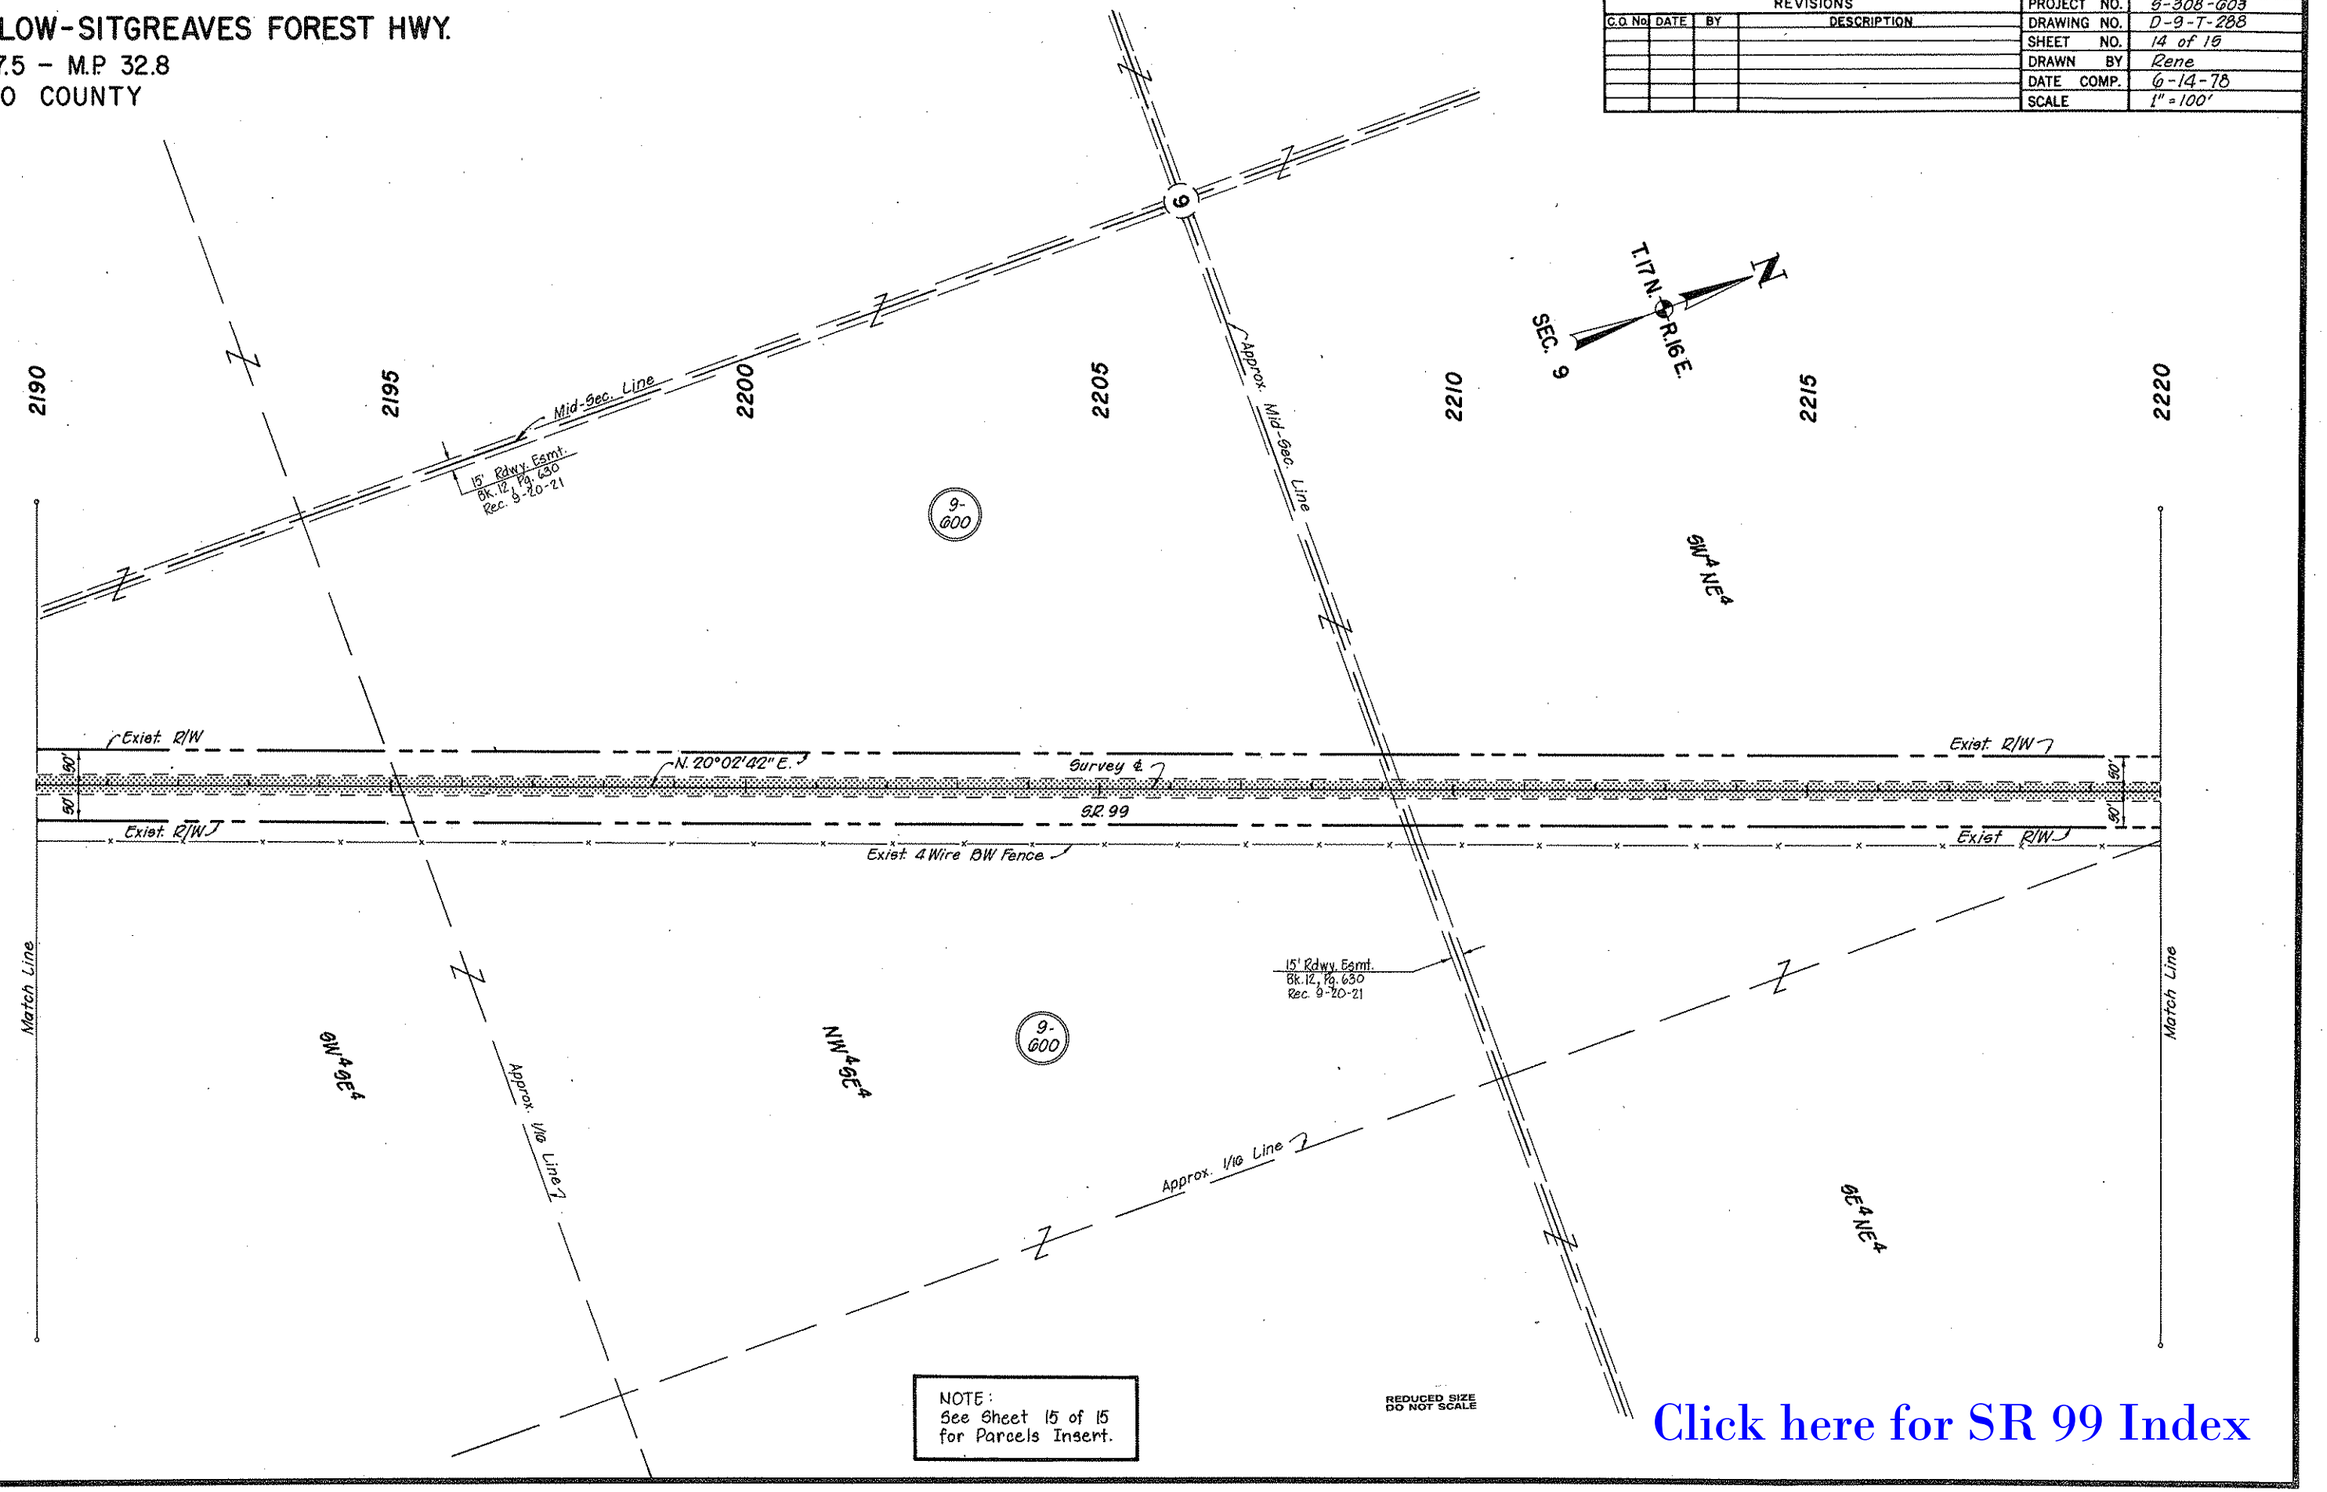

NOTE:
See Sheet 15 of 15 for Parcels Insert.

REDUCED SIZE DO NOT SCALE

Click here for SR 99 Index

BRUNING 44-512

WINSLOW-SITGREAVES FOREST HWY.

M.P. 27.5 – M.P. 32.8

NAVAJO COUNTY

REVISIONS					
C.O. No.	DATE	BY	DESCRIPTION	PROJECT NO.	S-308-603
				DRAWING NO.	D-9-T-288
				SHEET NO.	15 of 15
				DRAWN BY	Rene
				DATE COMP.	6-14-78
				SCALE	1"=100'

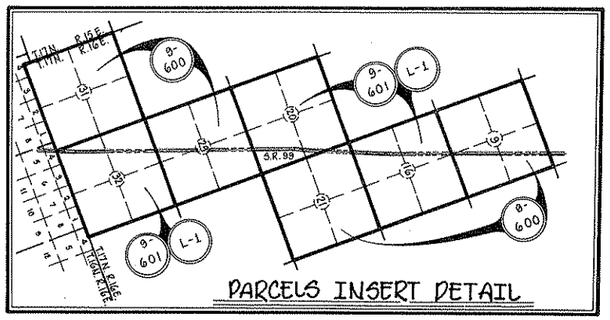

PARCELS INSERT DETAIL

T.17 N. R.16 E.

2220 2225 2230 2235 2240

NW4NE4

9-600

Approx. 1/16 Line

2638.62' N. 89°52'29" E.

Fnd. 1/4 Cor. 1" I.P. with B.C.

SW4NE4

Exist. R/W

N. 20°02'42" E.

Survey ℄ S.R. 99

50'

To Winslow 11.3 Miles

Match Line

Approx. 1/16 Line

Exist. 4 Wire B.W. Fence

SE4NE4

NE4NE4

9-600

Sec. Line

782.83'

ROT. 2237+34.22 Sec. Line Tie

END R/W PROJ. S-308-603

BEG. R/W PROJ. S-308-602 D-9-T-287

Assumed Sec. Line

Fnd. Sec. Cor. 2" I.P. with B.C.

REDUCED SIZE DO NOT SCALE

Click here for SR 99 Index

HARD COPY 7603 M/B

CHECKED BY Gary Hoggan

BRUNING 44-512