Click here for SR 79 Index

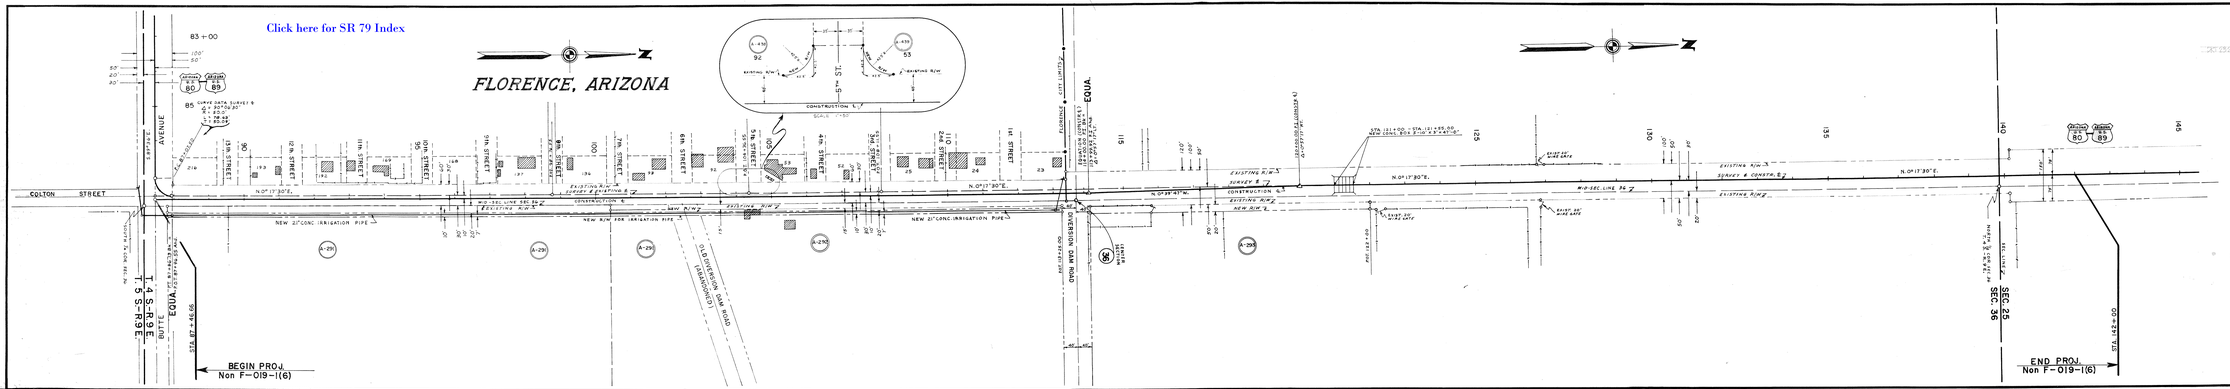

OWNERSHIP RECORD

ITEM	OWNER	DESCRIPTION
A-201	STATE OF ARIZONA (STATE PRISON)	PART OF SE¼ SEC. 34, T.4 S.-R.8 E.
A-202	LOWE, ALBERTA BOWLING, $^{1}/_{2}$ $^{1}/_{2}$	PART OF N½ N½ SEC. 36, T.4 S.-R.8 E.
A-203	STONE, B. WM., GARNER, $^{1}/_{2}$ $^{1}/_{2}$	PART OF N½ N½ SEC. 36, T.4 S.-R.8 E.
A-204	RAY CARLOS IRRIGATION & DRAIN. DIST.	
A-205	GRACE TUCKER	BLOCK 33, FLORENCE TOWNSITE
A-206	SCHOBERT, TONA MAE	BLOCK 33, FLORENCE TOWNSITE

A.F.E. No. 8248

ARIZONA HIGHWAY DEPARTMENT
RIGHT OF WAY DIVISION

RIGHT OF WAY MAP OF
PICACHO — FLORENCE JCT.
U.S. HIGHWAY 80-89
FEDERAL AID PROJECT Non F-019-1(6)
FLORENCE STREETS SEC.
FROM ℄ Sta. 85+00 TO Sta. 148+00
PINAL COUNTY

ALIGNMENT AND RIGHT OF WAY WIDTHS APPROVED IN ACCORDANCE WITH HIGHWAY PLANS.

DATE: JAN. 29, 1959

ASST. STATE ENGINEER

APPROVED IN ACCORDANCE WITH RESOLUTION DATED: JANUARY 15, 1959, MINUTES OF THE ARIZONA HIGHWAY COMMISSION.
APRIL 4,

REVISIONS	
DATE	NAME

DRAWN BY	DATE	SCALE	CHECKED BY	FILE NO.
	1-15-59	1"=100'		A-1(-T-353