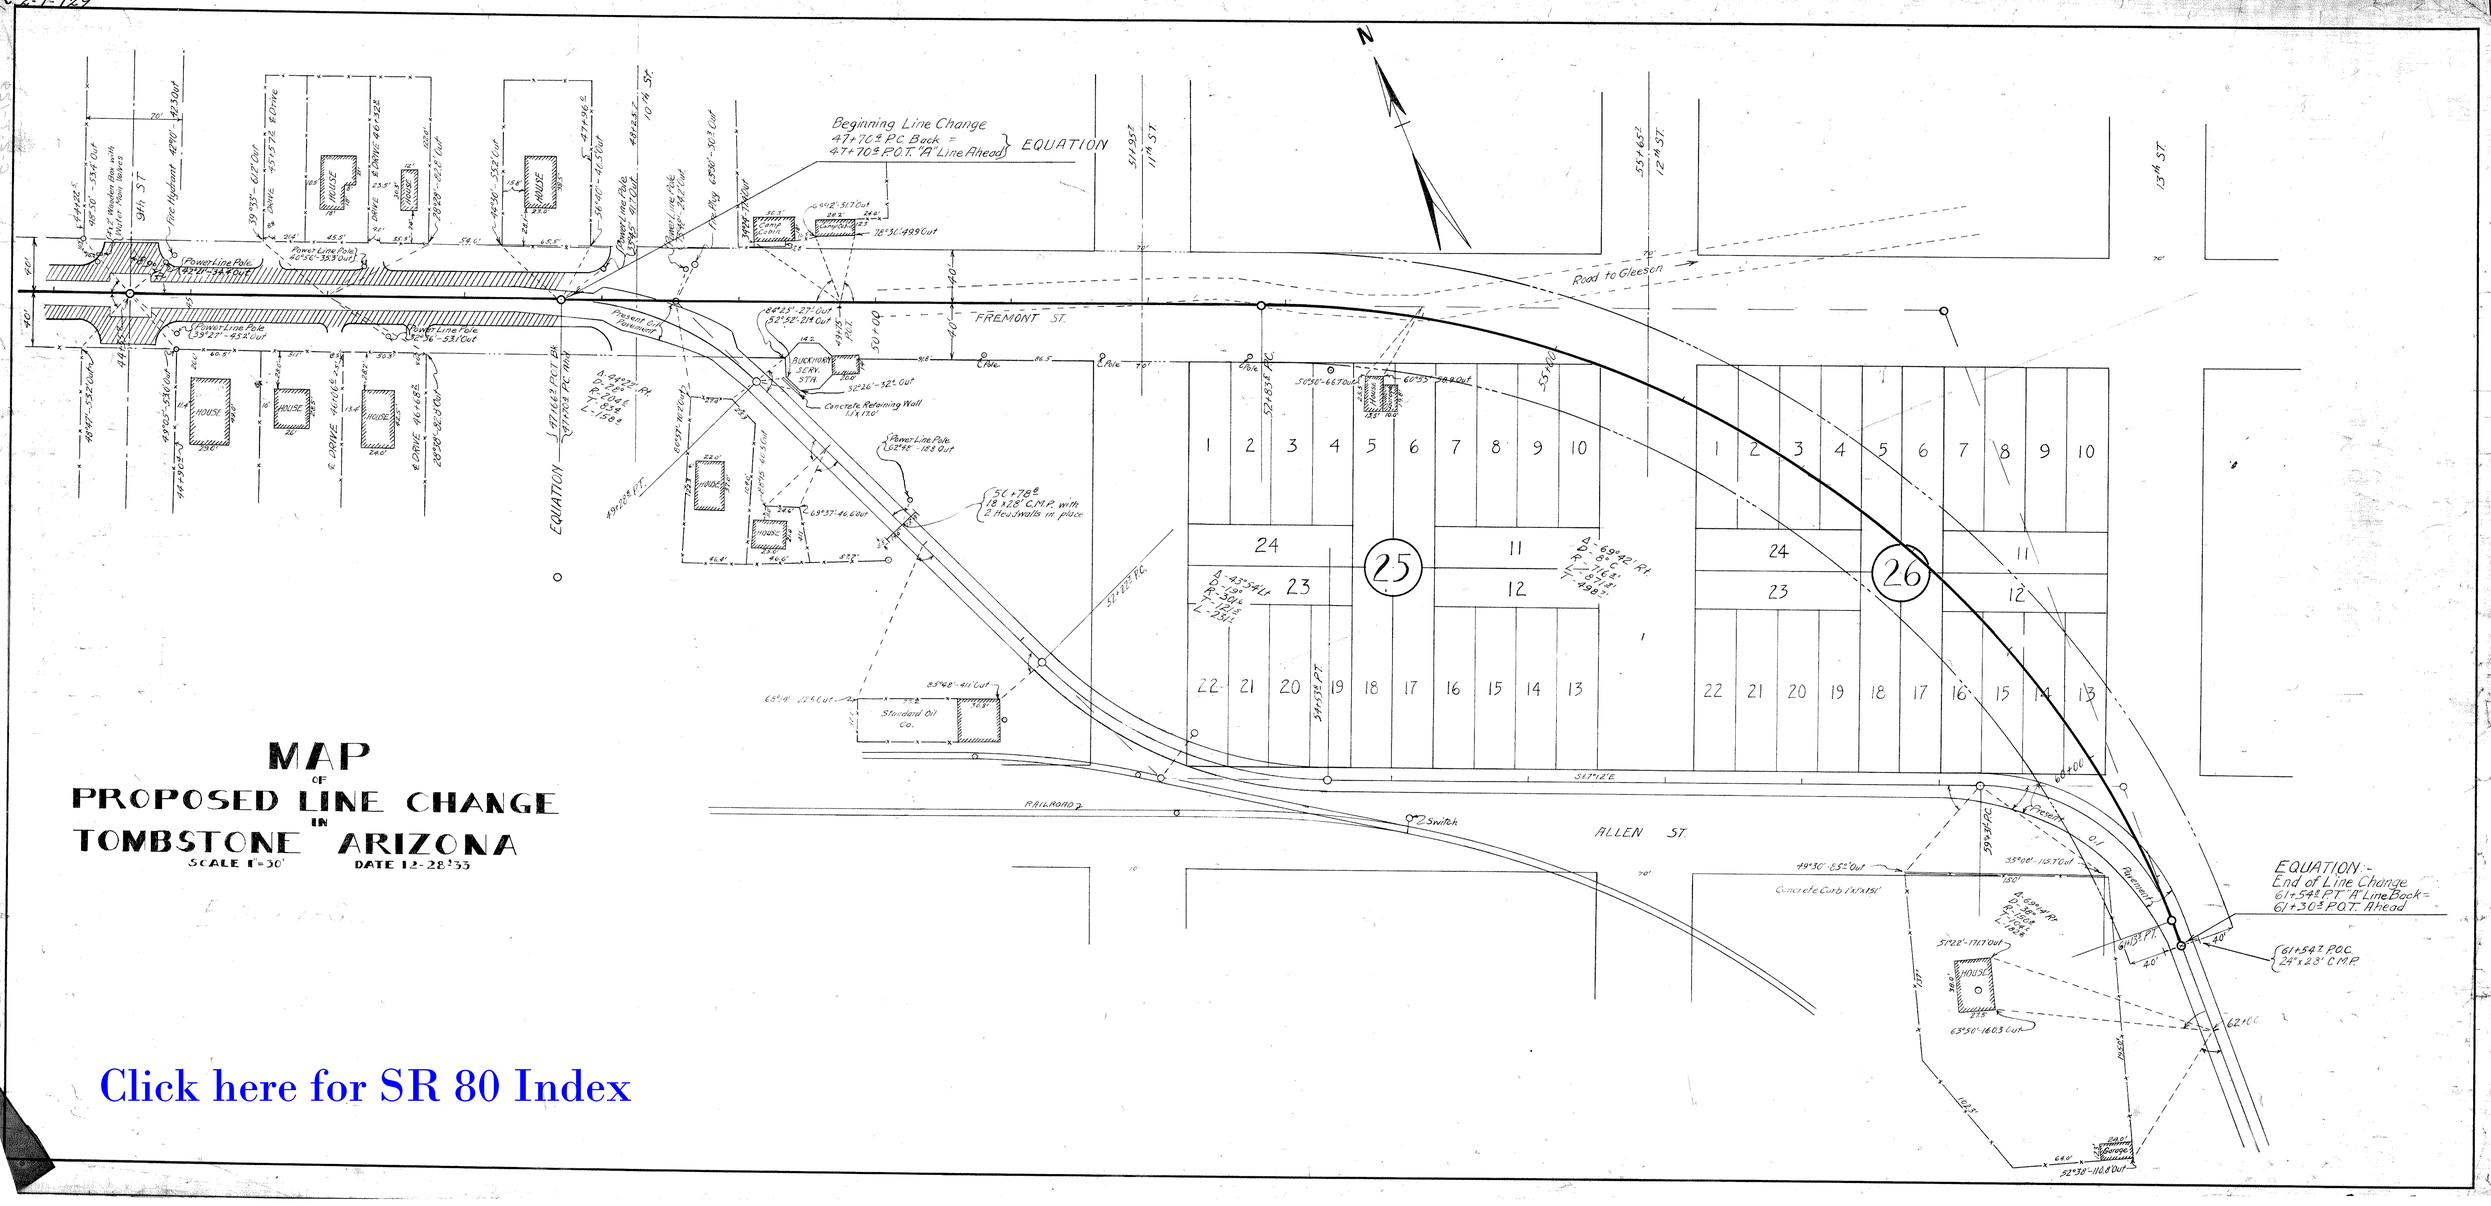
MAP
OF
PROPOSED LINE CHANGE
IN
TOMBSTONE ARIZONA
SCALE 1"=30'
DATE 12-28-'53
N
Beginning Line Change
47+70± PC Back =
47+70± P.O.T. "A" Line Ahead
EQUATION
FREMONT ST.
ALLEN ST.
RAILROAD
Road to Gleeson
9TH ST
10TH ST
11TH ST
12TH ST
13TH ST
Fire Hydrant
Power Line Pole
HOUSE
BUCKHORN SERV. STA.
Concrete Retaining Wall
Stoddard Oil Co.
Switch
Concrete Curb
Pavement
EQUATION:-
End of Line Change
61+54± P.T. "A" Line Back =
61+30± P.O.T. Ahead
61+54± P.O.C.
24"x23' C.M.P.
62+00
60+00
Click here for SR 80 Index