Click here for SR 80 Index

F-016-1 (8)

ARIZONA HIGHWAY DEPARTMENT
RIGHT OF WAY SECTION

Project F-016-1 (Misc.)	Highway Benson - Douglas	Drawn By M. Begay	Date 10-29-68
Section Benson - St. David		Checked By	Date

REMARKS:

'cquisition of drainage easement as outlined in memo from O.T. Lyon to R.L. Towne dated 8-29-68.

ARIZONA HIGHWAY COMMISSION

Approved for acquisition of Parcel 2-192

STATE HIGHWAY ENGINEER

Deputy State Engineer Date

Gross area includes existing R/W
Net area excludes existing R/W

OWNERSHIP RECORD

Parcel	OWNER	DESCRIPTION	TOTAL AREA	GROSS AREA	NET AREA	ESM'T AREA	REMAIN LEFT	REMAIN RIGHT
2-192	Southern Pacific Co.	Part of Sec. 15, T.17S., R.20E., G.&S.R.M	Unk.			1.8Ac.		

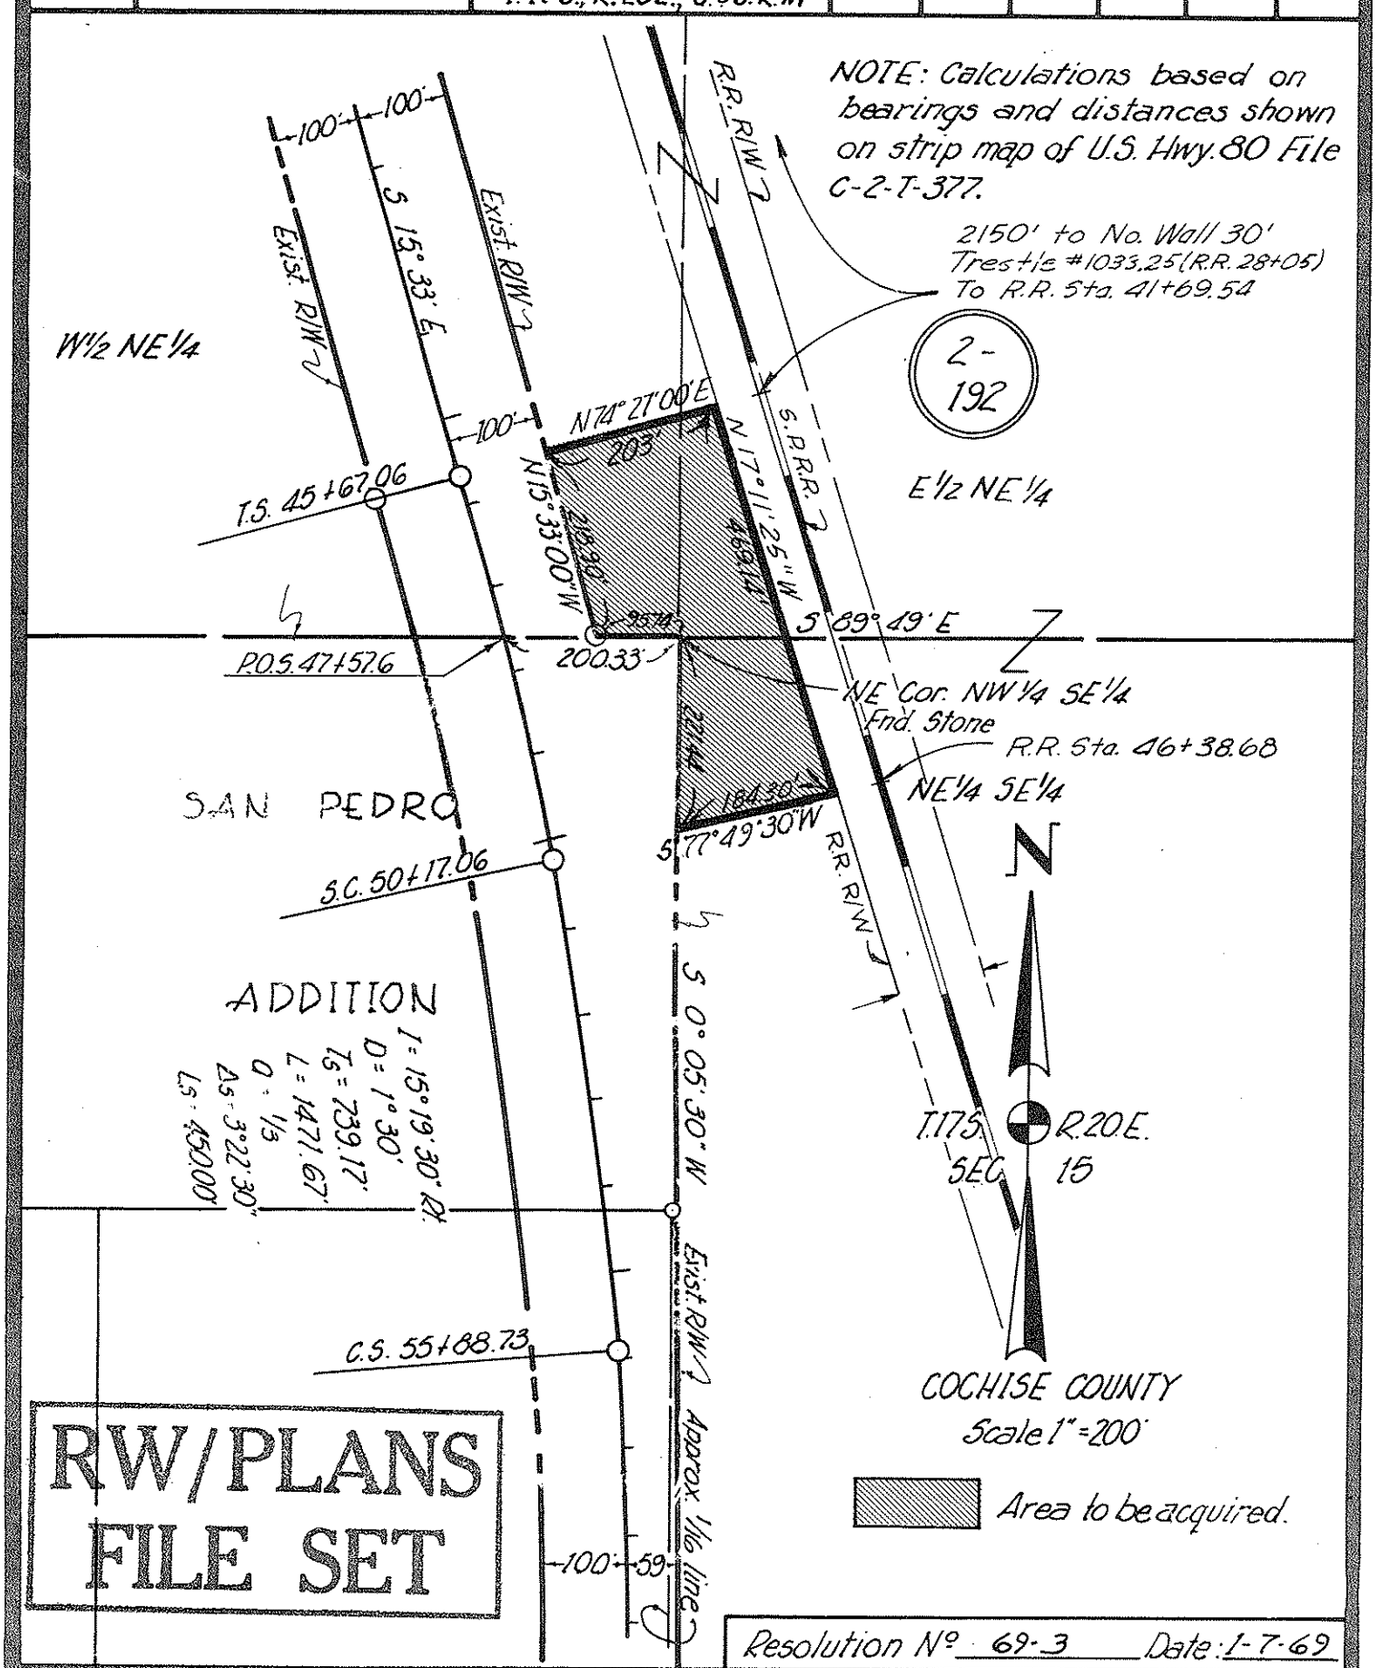

Resolution No. 69-3 Date: 1-7-69

A.H.D. 60-431 9-66 (.5M 11-67) J.M.R.

F-016-1(8)

ARIZONA HIGHWAY DEPARTMENT
RIGHT OF WAY SECTION

Project F-016-1(Misc.)	Highway Benson - Douglas	Drawn By M. Begay	Date 10-28-68
Section Benson - St. David Section		Checked By K. Moen	Date 11-8-68

REMARKS:

Acquisition of drainage easement as outlined in memo from O.T. Lyon to R.L. Towne dated 8-29-68.

ARIZONA HIGHWAY COMMISSION

Approved for acquisition of Parcel 2-193 & 2-194

STATE HIGHWAY ENGINEER

Deputy State Engineer Date

Gross area includes existing R/W
Net area excludes existing R/W

OWNERSHIP RECORD

Parcel	OWNER	DESCRIPTION	TOTAL AREA	GROSS AREA	NET AREA	ESM'T AREA	REMAIN LEFT	REMAIN RIGHT
A2-194	Kern Co. Land Co.	Pt SE¼NE¼ Sec. 22 T.17S, R.20E. G&S.R.M.				1.4 Ac.		
B2-193	Howard A. & Anna E. Wendland	Pt. NE¼NE¼ Sec. 22 T.17S, R.20E G&S.R.M.				3.6 Ac.		

ACQ. RECORD

	Comm APPL.	TYPE & DATE INSTRU.	RECORDED DATE	BK.	PG.
A	6-27-69	Esm't. 4-25-59	8-21-69	602	303-04
B	3-21-69	Esm't. 2-19-69	4-8-69	583	288-89

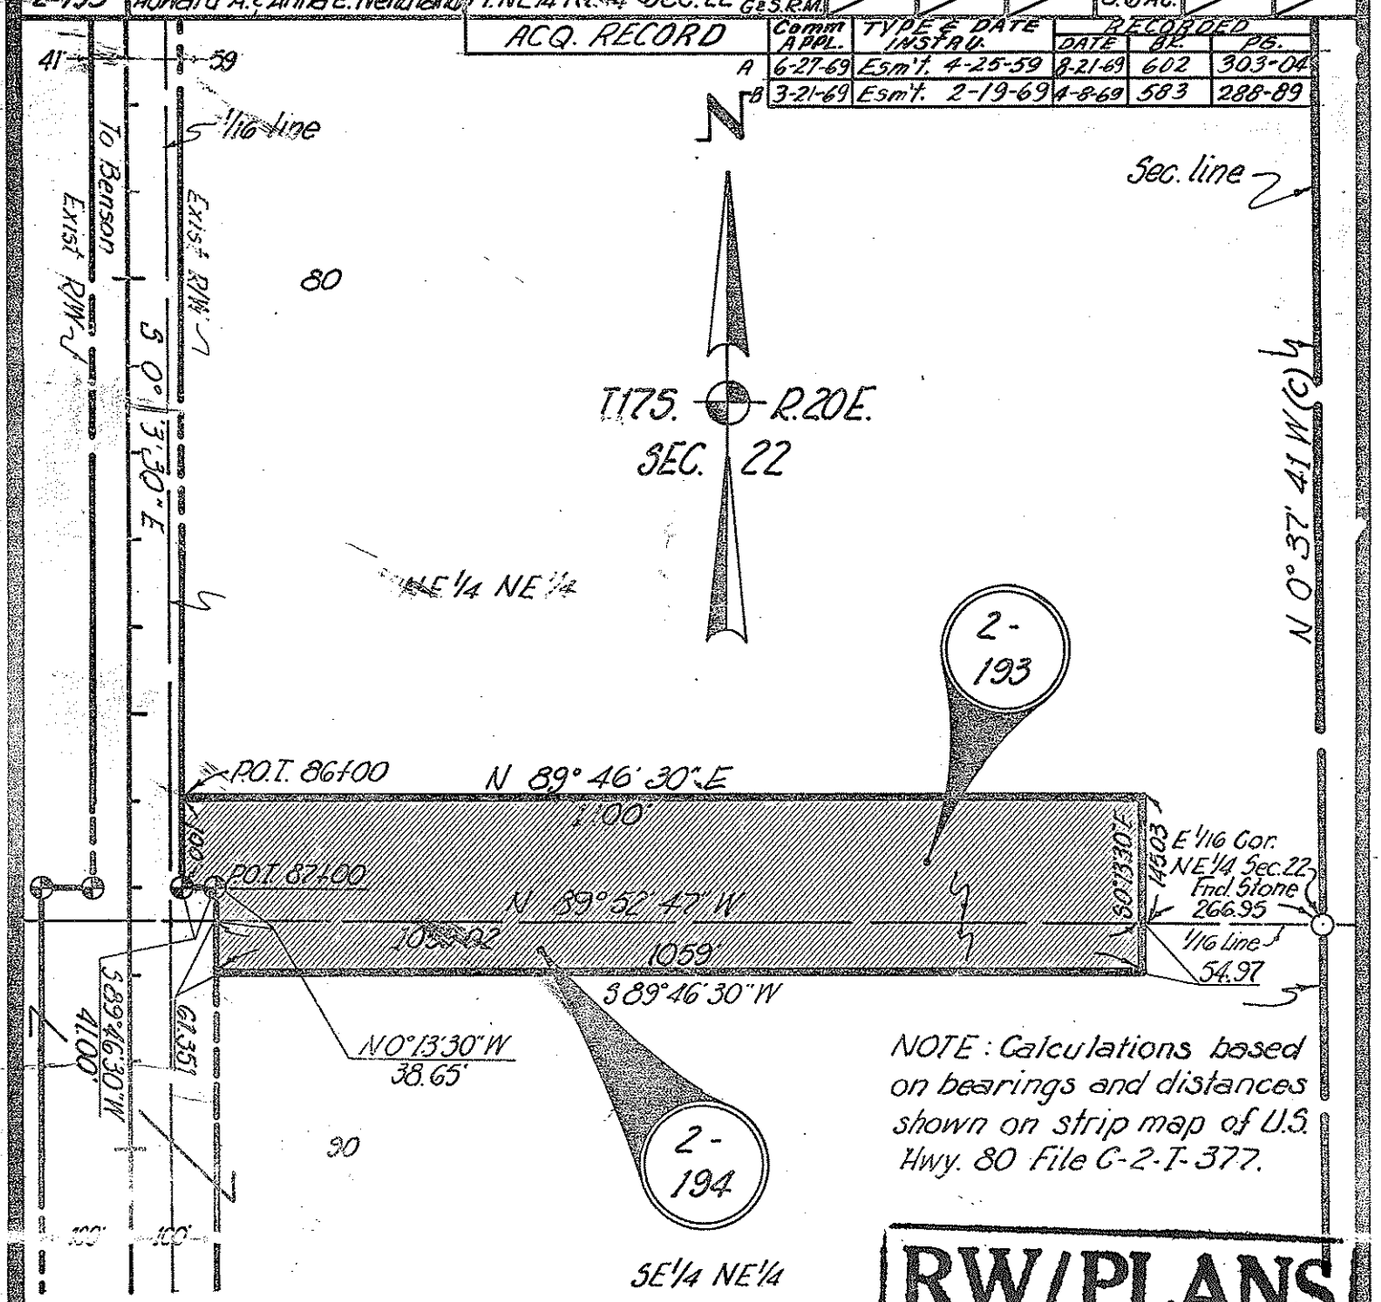

NOTE: Calculations based on bearings and distances shown on strip map of U.S. Hwy. 80 File C-2-1-377.

COCHISE COUNTY
SCALE: 1" = 200'

RW/PLANS FILE SET

Area to be acquired.

Resolution No. 69-3 Date: 1-7-69

A.H.D. 60-431 9-66 (.5M 11-67) J.M.K.

Click here for SR 80 Index