F.H.W.A. REGION	STATE	PROJECT NO.	SHEET NO.	TOTAL SHEETS	FINALIZED PLANS
-	ARIZ.	M-950-4-704	1	22	

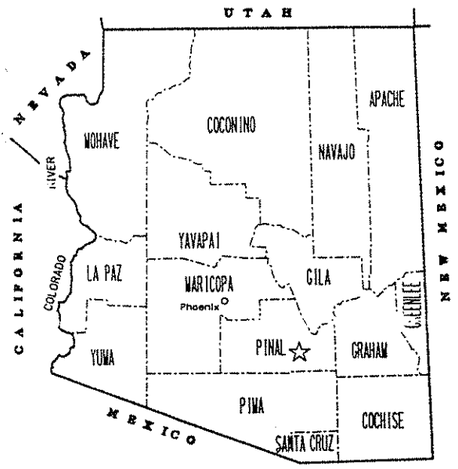

STATE OF ARIZONA
DEPARTMENT OF TRANSPORTATION
HIGHWAYS DIVISION

RIGHT OF WAY PLAN OF THE
CASA GRANDE URBAN AREA
CASA GRANDE - ELOY
084 PN 178 H2981 01R
M-950-4-704

LENGTH OF PROJECT 9 MILES DISTRICT T

Click here for SR 84 Index

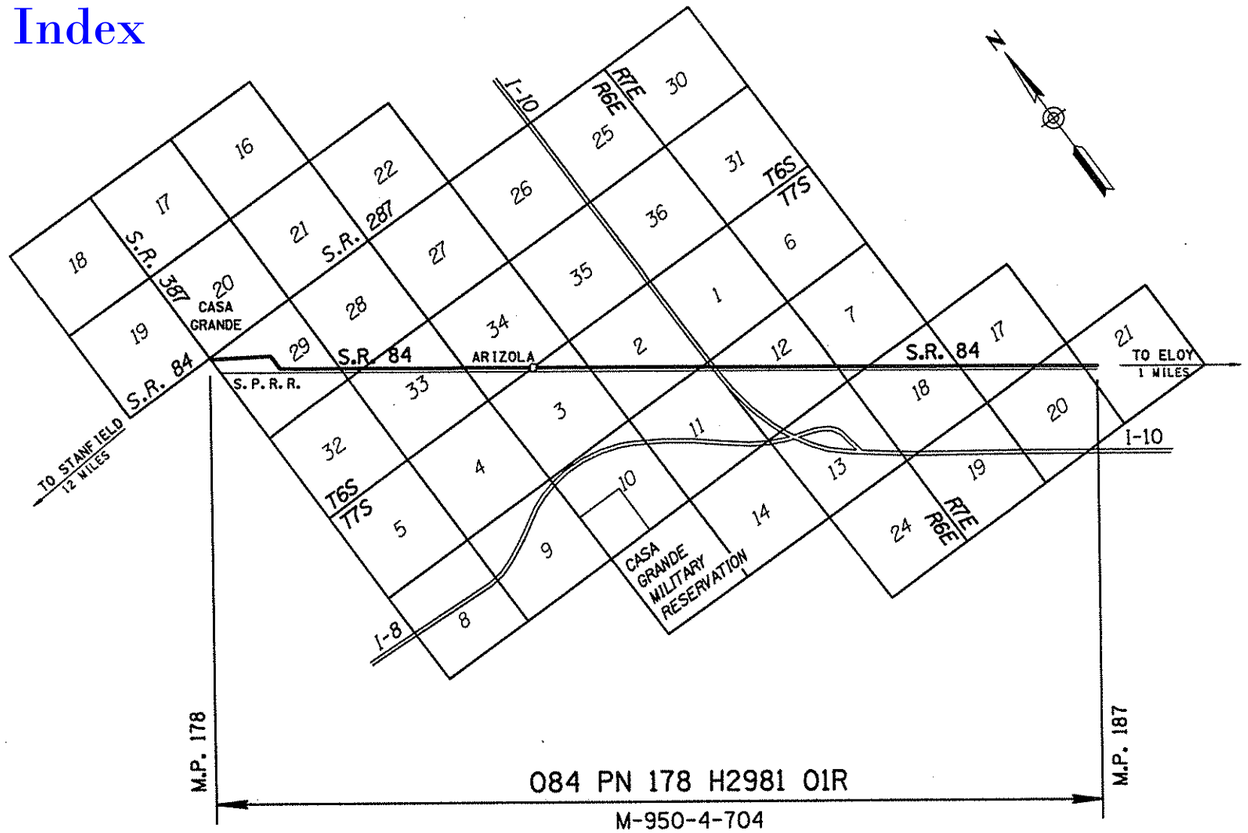

PUBLIC HEARING REQUIREMENTS CERTIFIED N/A

ENVIRONMENTAL CLEARANCE N/A

C & S REVIEW

BID SET REVIEW

ARIZONA DEPARTMENT OF TRANSPORTATION BOARD
APPROVED FOR RIGHT OF WAY ACQUISITION IN ACCORDANCE
WITH RESOLUTION N/A DATED N/A
WITH RESOLUTION DATED
THOMAS G. SCHMITT STATE ENGINEER

APPROVED IN ACCORDANCE WITH ROADWAY PLANS
DATE

CHIEF R/W AGENT

U. S. DEPARTMENT OF TRANSPORTATION
FEDERAL HIGHWAY ADMINISTRATION

APPROVED DATE

DIVISION ADMINISTRATOR

DRAWING NO. D-11-T-469
SHEET NO. 1 OF 22

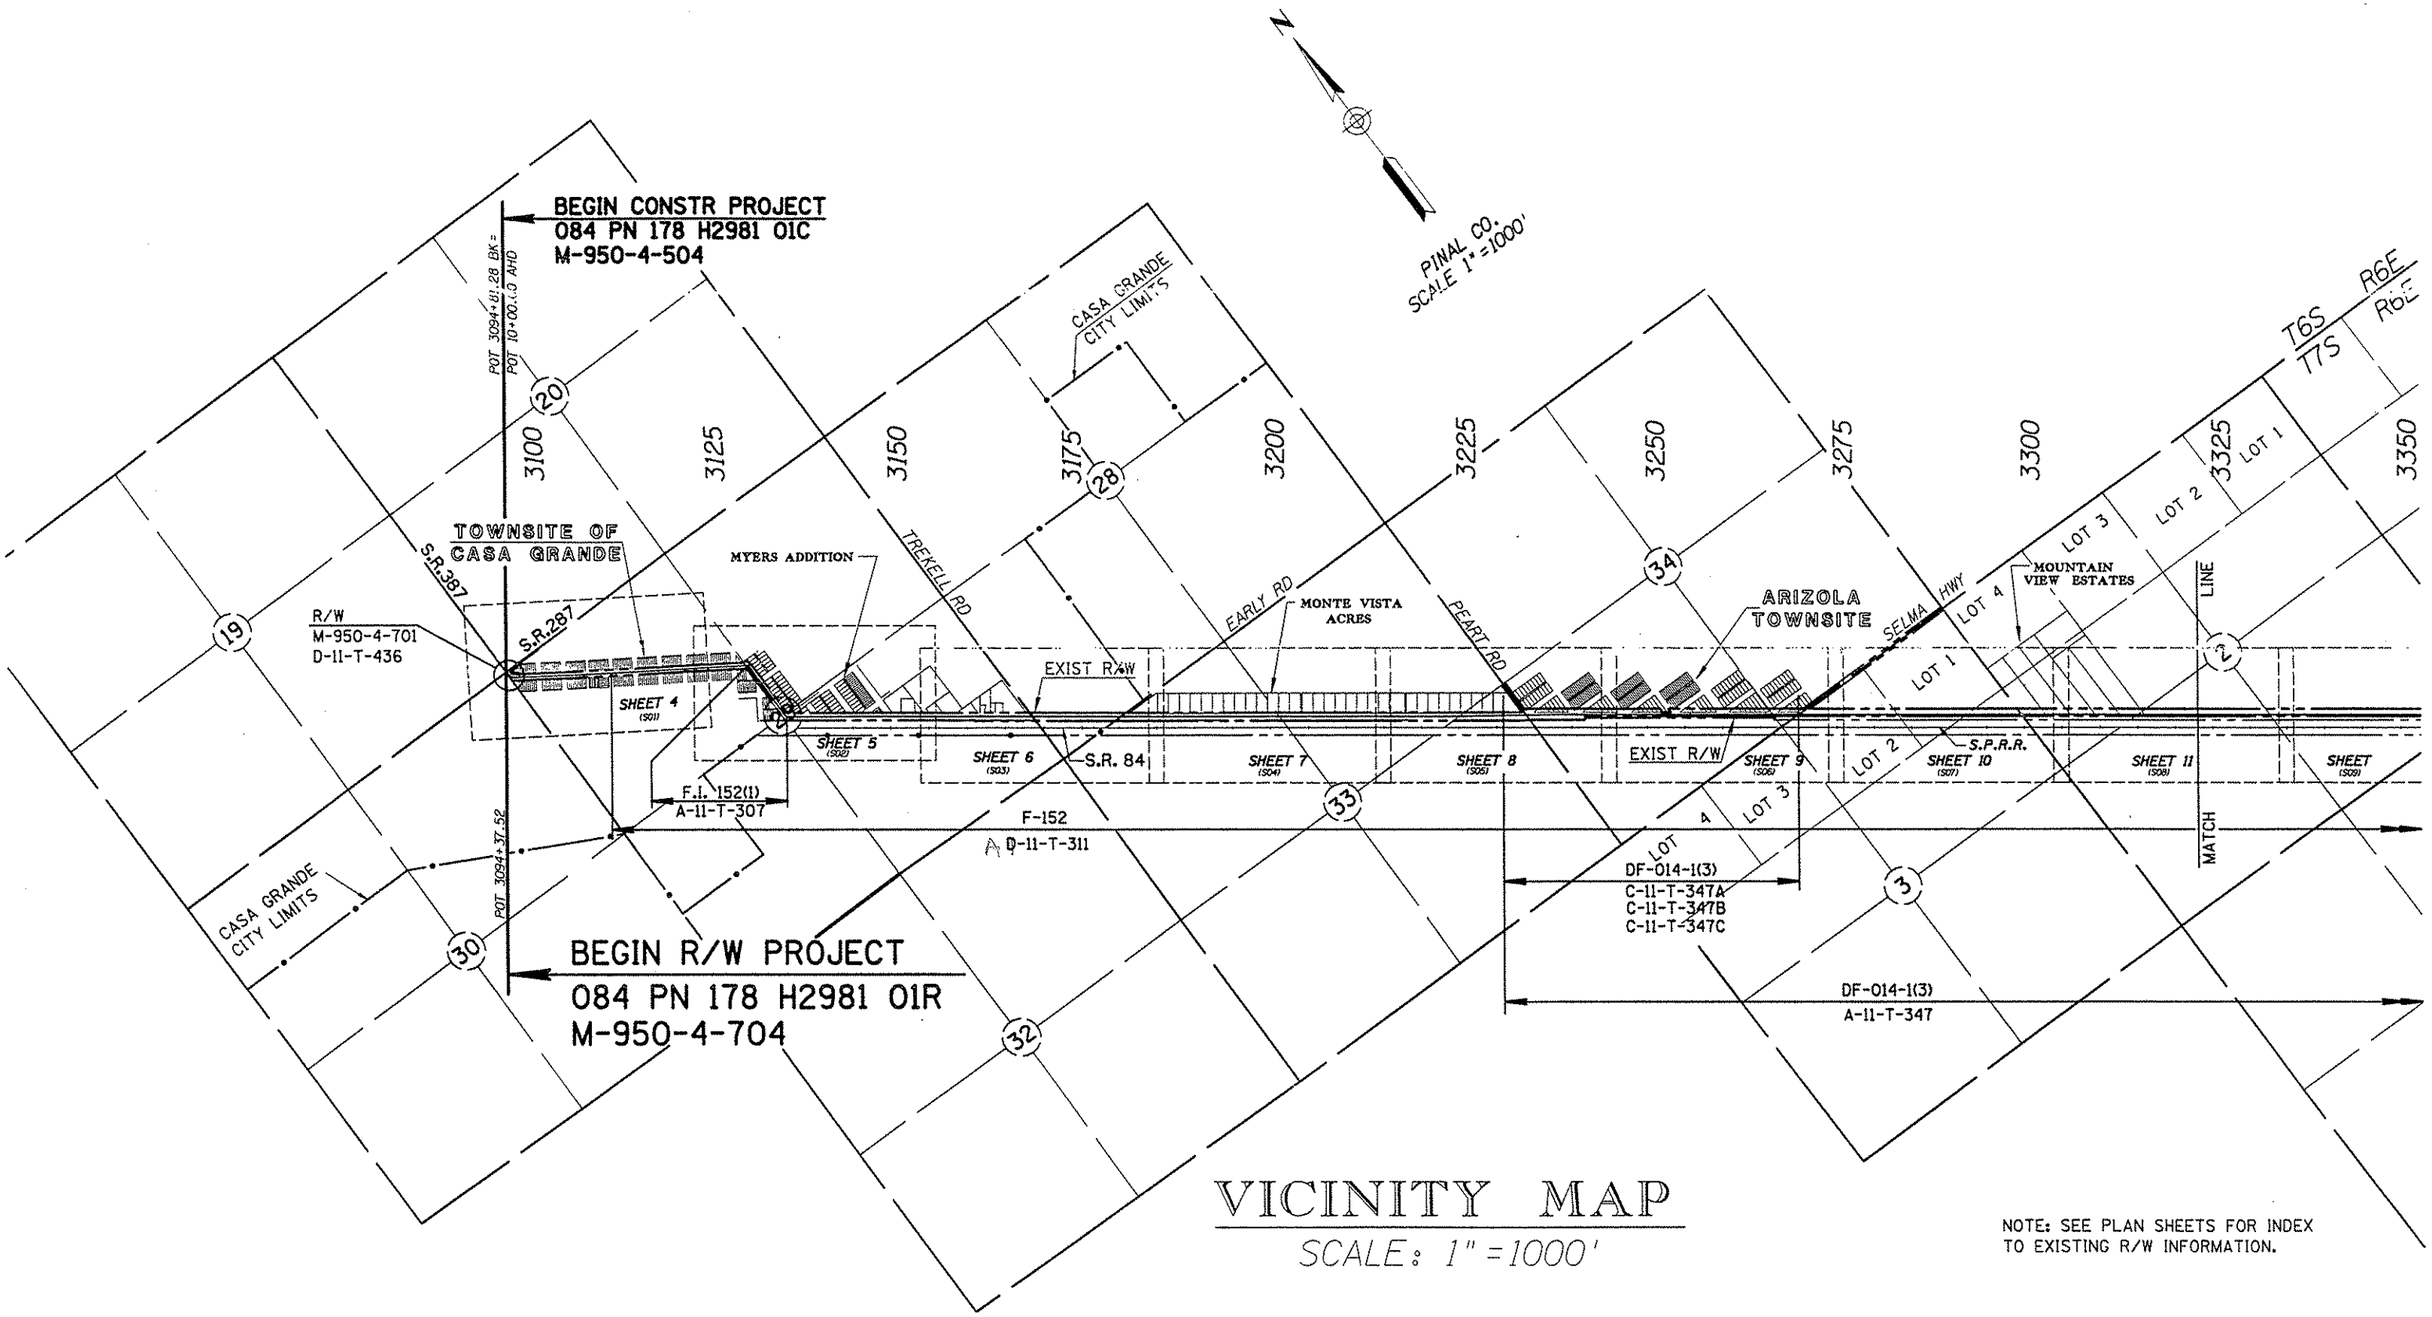

VICINITY MAP

SCALE: 1" = 1000'

NOTE: SEE PLAN SHEETS FOR INDEX TO EXISTING R/W INFORMATION.

Click here for SR 84 Index

REVISIONS			
C.O. NO.	DATE	BY	DESCRIPTION

DRAWING NO.	D-11-T-469
HARD COPY	SEE PLAN SHTS
DRAWN	DRB FEB 96
CHECKED	JPT FEB 96

Greiner 1378 N. 16th Street, Suite 200 Phoenix, AZ 85020 (602) 371-1100

ARIZONA DEPARTMENT OF TRANSPORTATION
RIGHT OF WAY PLANS SECTION

HIGHWAY: CASA GRANDE URBAN AREA
PROJECT NO.: M-950-4-704
TRACS NO.: 084 PN 178 H2981 01R
ROUTE: S.R. 84
SECTION: CASA GRANDE - ELOY

SHEET 2 OF 22

ooooaOGNoSPECIFICATIONoooooo VIEW NAME:
ooooaSYSTIMEooooo

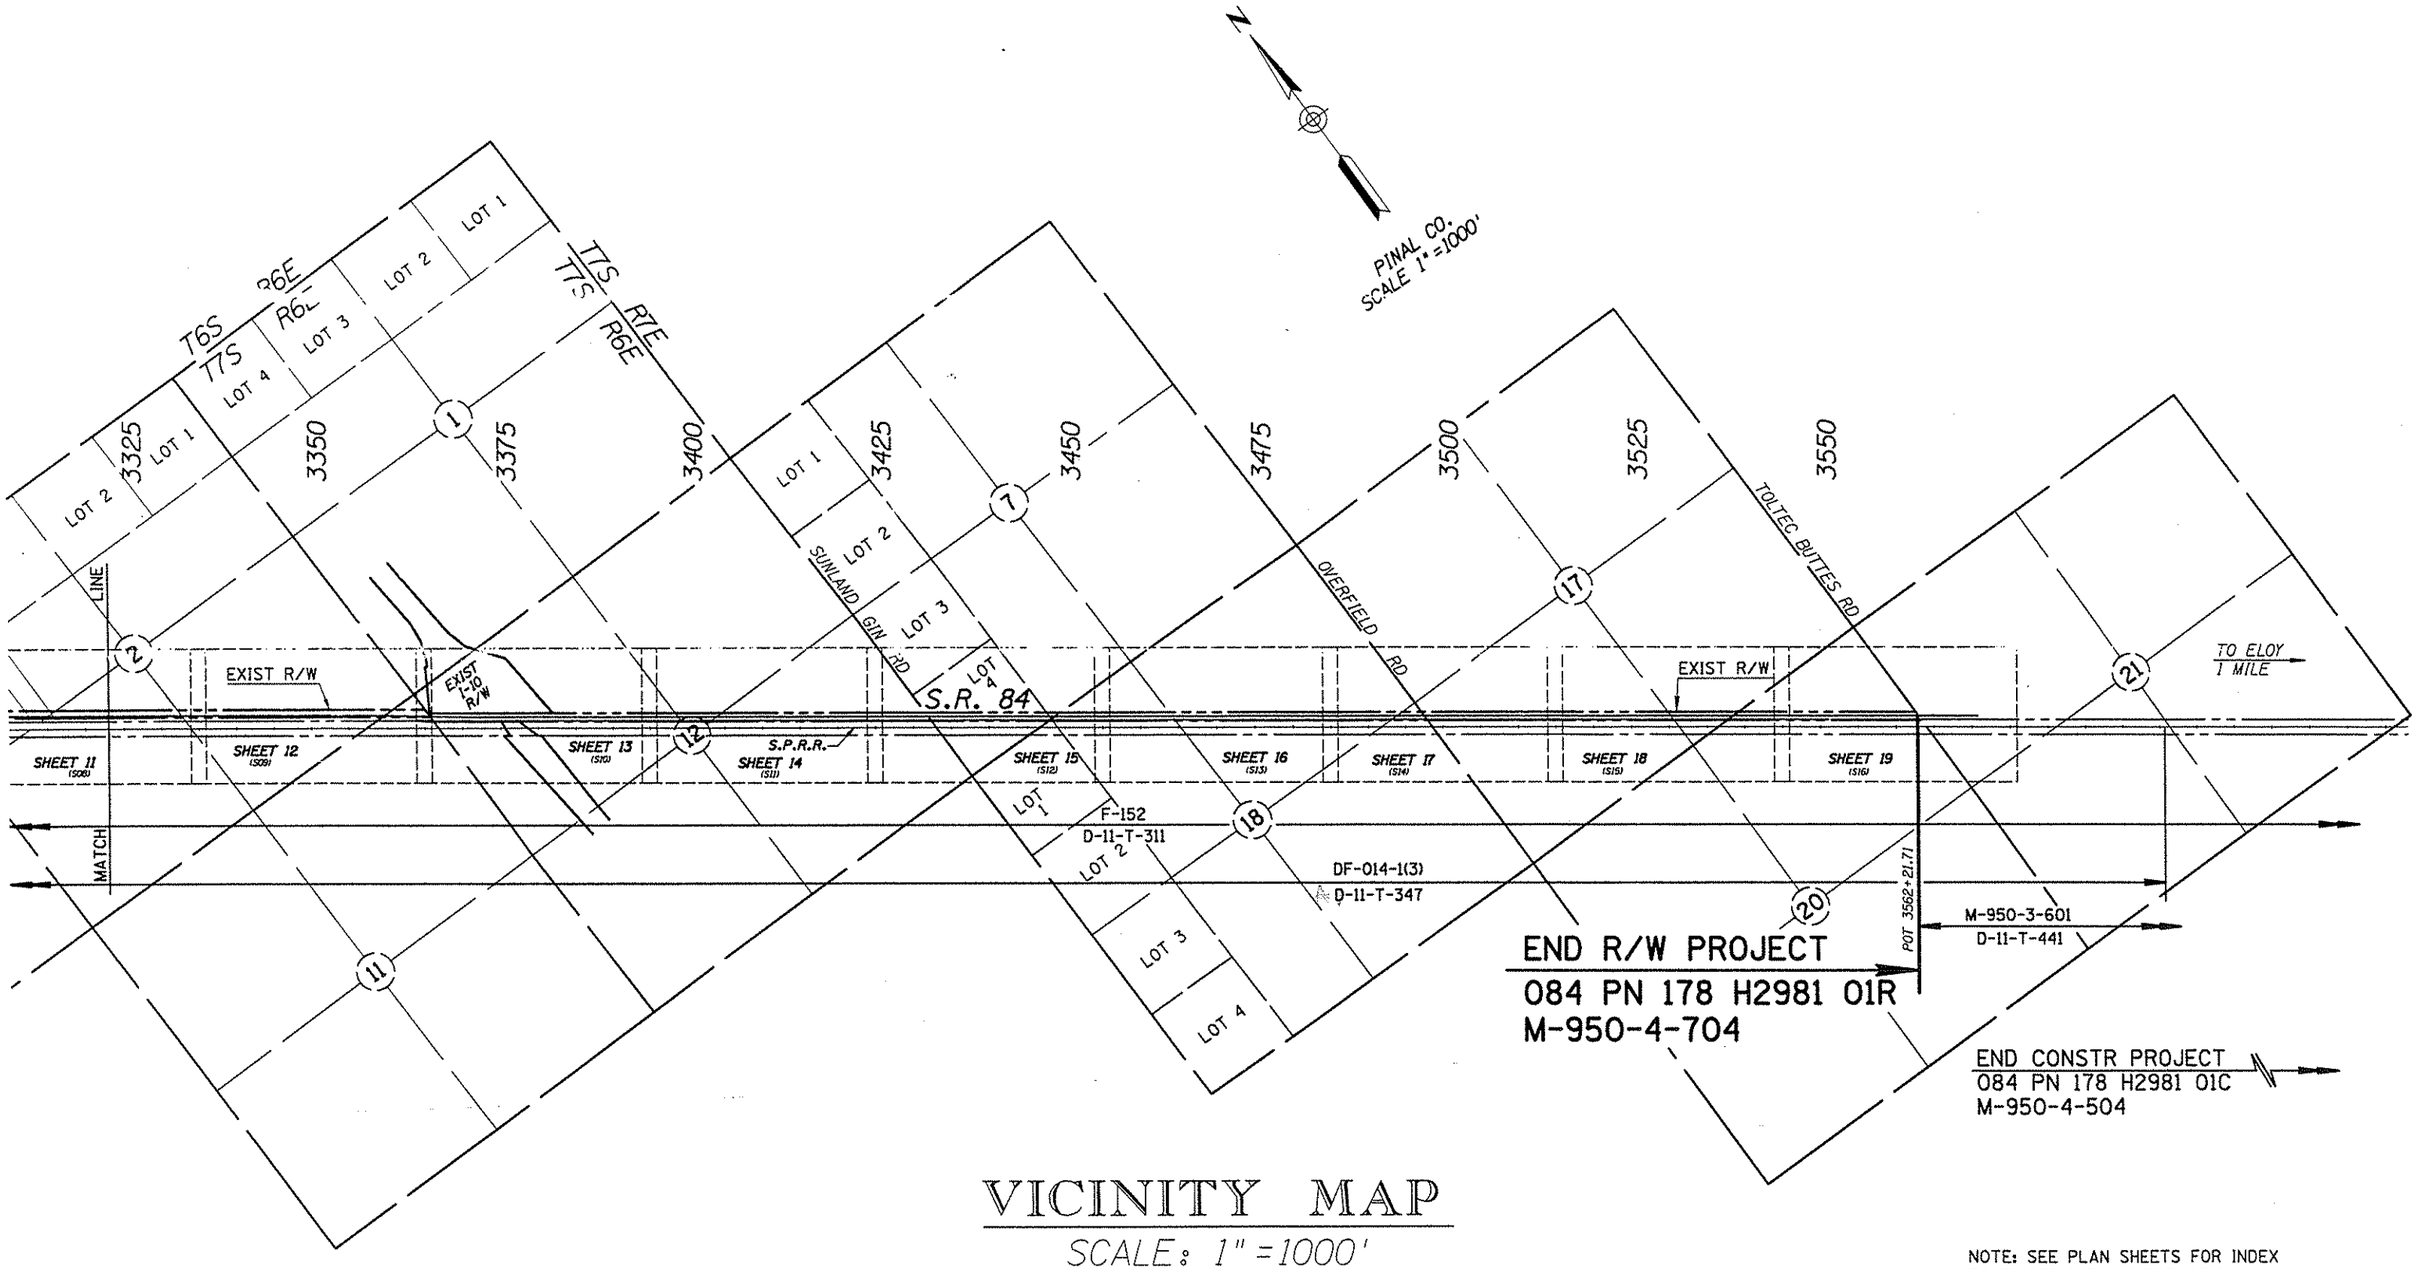

VICINITY MAP

SCALE: 1" = 1000'

NOTE: SEE PLAN SHEETS FOR INDEX TO EXISTING R/W INFORMATION.

Click here for SR 84 Index

REVISIONS			
C.O. NO.	DATE	BY	DESCRIPTION

DRAWING NO.	D-11-T-469
HARD COPY	SEE PLAN SHTS
DRAWN	DRB FEB 96
CHECKED	JPT FEB 96

Greiner 1878 N. 16th Street, Suite 200 Phoenix, AZ 85020 (602) 371-1100

ROUTE: S.R. 84

SECTION: CASA GRANDE - ELOY

ARIZONA DEPARTMENT OF TRANSPORTATION
RIGHT OF WAY PLANS SECTION

HIGHWAY: CASA GRANDE URBAN AREA

PROJECT NO.: M-950-4-704

TRACS NO.: 084 PN 178 H2981 01R

SHEET 3 OF 22

ooooooCGNoSPECIFICATIONoooooo VIEW NAME:
ooooooSYSTIMEoooooo

BEGIN R/W PROJECT
084 PN 178 H2981 01R
M-950-4-704

EXIST R/W & CURVE DATA
PI 3094+37.52
Δ=55°36'52" LT.
D=52°13'29"
T=57.86'
L=106.49'
R=109.71'

POT 3094+37.52 EXIST. R/W & S.R. 84 (1994)
PC 3094+69.19
PT 3095+75.68
Δ=01°08'45" LT
PI 3097+75.80
Approx Section Line
Section Line
N89°30'04"E - 2651.51'
S00°13'48"W
S.R. 387
S.R. 287
SE4 SE4
SW4 SW4
NE4 NE4
CITY OF CASA GRANDE
1/4 Corner Fnd BC
T.6S. R.6E.
PINAL CO. SCALE 1" =100'

Click here for SR 84 Index

TOWNSITE OF CASA GRANDE
Book 1, Page 10-12
1892

3100 3105 3110 3115 3120
MARICOPA AVE · SACATON ST · WASHINGTON ST · FLORENCE ST · MARSHALL ST · PICACHO ST · DRY LAKE ST
BLK. 1 · BLK. 6 · BLK. 10 · BLK. 15 · BLK. 21 · BLK. 25 · BLK. 34 · BLK. 36
BLK. 2 · BLK. 5 · BLK. 11 · BLK. 14 · BLK. 22 · BLK. 24 · BLK. 35 · BLK. D
EXIST R/W · Exist R/W ℄ · EXIST R/W
S.R. 84 (2nd Street North)
S55°23'04"E · S56°31'49"E · S56°38'57"E · S56°49'18"E · S56°29'00"E · S57°10'11"E · S57°10'11"E · S56°52'50"E
(STREET ABANDONED) POT 3115+15.41
PI 3099+00.92 <=00°07'08"LT
PI 3102+31.63 <=00°10'21"LT
PI 3108+61.07 <=00°20'18"RT
PI 3111+85.98 <=00°41'11"LT
PI 3118+44.99 <=00°17'21"RT
CASA GRANDE
MATCH LINE

SEE DETAIL BELOW
Detail N.T.S.

POT 3094+81.28 AS-BUILT ℄ S.R. 287
POT 3094+10.84 EXIST. R/W ℄ S.R. 84 (1994)
S.R. 287 2646.64' (FROM S.R.84 R/W ℄ TO N. 1/4 COR.)
S.R. 387
EXIST R/W
11-565
CITY of CASA GRANDE
Bennett St. (vacated by Res. No.267 11-17-30)
NEW TEMP CONSTR ESMT
AREA = 2972 Sq. Ft.
EXIST R/W
Blk. 1/2
VARIES
S00°19'06"W - 2664.04'
Section Line
Section Corner FND. A.H.D. B.C. IN H.H. 4.87'
1/4 Corner FND. 3" B.C. IN H.H.

INDEX TO EXISTING R/W

IND.	SUBDIVISION	SEC.	TWP.	R.	ACQ. FROM	TYPE	BK./DKT.	PAGE	WIDTH	YEAR	PARCEL NO.
A	S.R.84	29	6S.	6E	CITY OF CASA GRANDE	RES.	OFF. MIN.	26	80'	1927	—
B	TOWNSITE CASA GRANDE	29	6S.	6E	ROY ISHMEL REED	W.D.	118	700	VAR.	1980	11-269 LI
C	TOWNSITE CASA GRANDE	29	6S.	6E	DAVID L. KINCANON	W.D.	664075	2	VAR.	1980	11-270
D	TOWNSITE CASA GRANDE	29	6S.	6E	BOB E. SMITH	W.D.	1033	609	VAR.	1980	11-272
E	CASA GRANDE TOWNSITE	29	6S.	6E	CITY OF CASA GRANDE	Ded	6	31	80'	1950	—

SR84 ABANDONED TO CITY OF CASA GRANDE PER RES. 97-10-A-053 REC. 11-20-97, FEE NO. 1997-040161 SEE R/W PLANS M-950-4-701 D-11-T-436

NOTE: The Existing Right of Way, Existing Right of Way Centerline and the As-built Railroad Centerline are based on the following:
1. Collins-Pina Results of Survey Dated 11/14/94 (See Sheets 20,21 & 22)
2. Right of Way Strip Map D.F-014-1(13) (Drawing A-11-T-347)
3. Right of Way Strip Map F-152 (Drawing No. A-11-T-311)
4. Existing Right of Way Report from R/W Titles Section.

REVISIONS			
C.O. NO.	DATE	BY	DESCRIPTION

DRAWING NO.	D-11-T-469
HARD COPY	SEE NOTE
DRAWN	DRB FEB 96
CHECKED	JPT FEB 96

Greiner 1378 N. 56th Street, Suite 200 Phoenix, AZ 85020 (602) 371-1100

ARIZONA DEPARTMENT OF TRANSPORTATION
RIGHT OF WAY PLANS SECTION
HIGHWAY: CASA GRANDE URBAN AREA
PROJECT NO.: M-950-4-704
TRACS NO.: 084 PN 178 H2981 01R
ROUTE: S.R. 84
SECTION: CASA GRANDE - ELOY

REGISTERED LAND SURVEYOR 21080 ROBERT J. PECHA ARIZONA U.S.A.

SHEET 4 OF 22

oooooDGNoSPECIFICATIONoooooo VIEW NAME=
oooooSYSTIMEoooooo

Click here for SR 84 Index

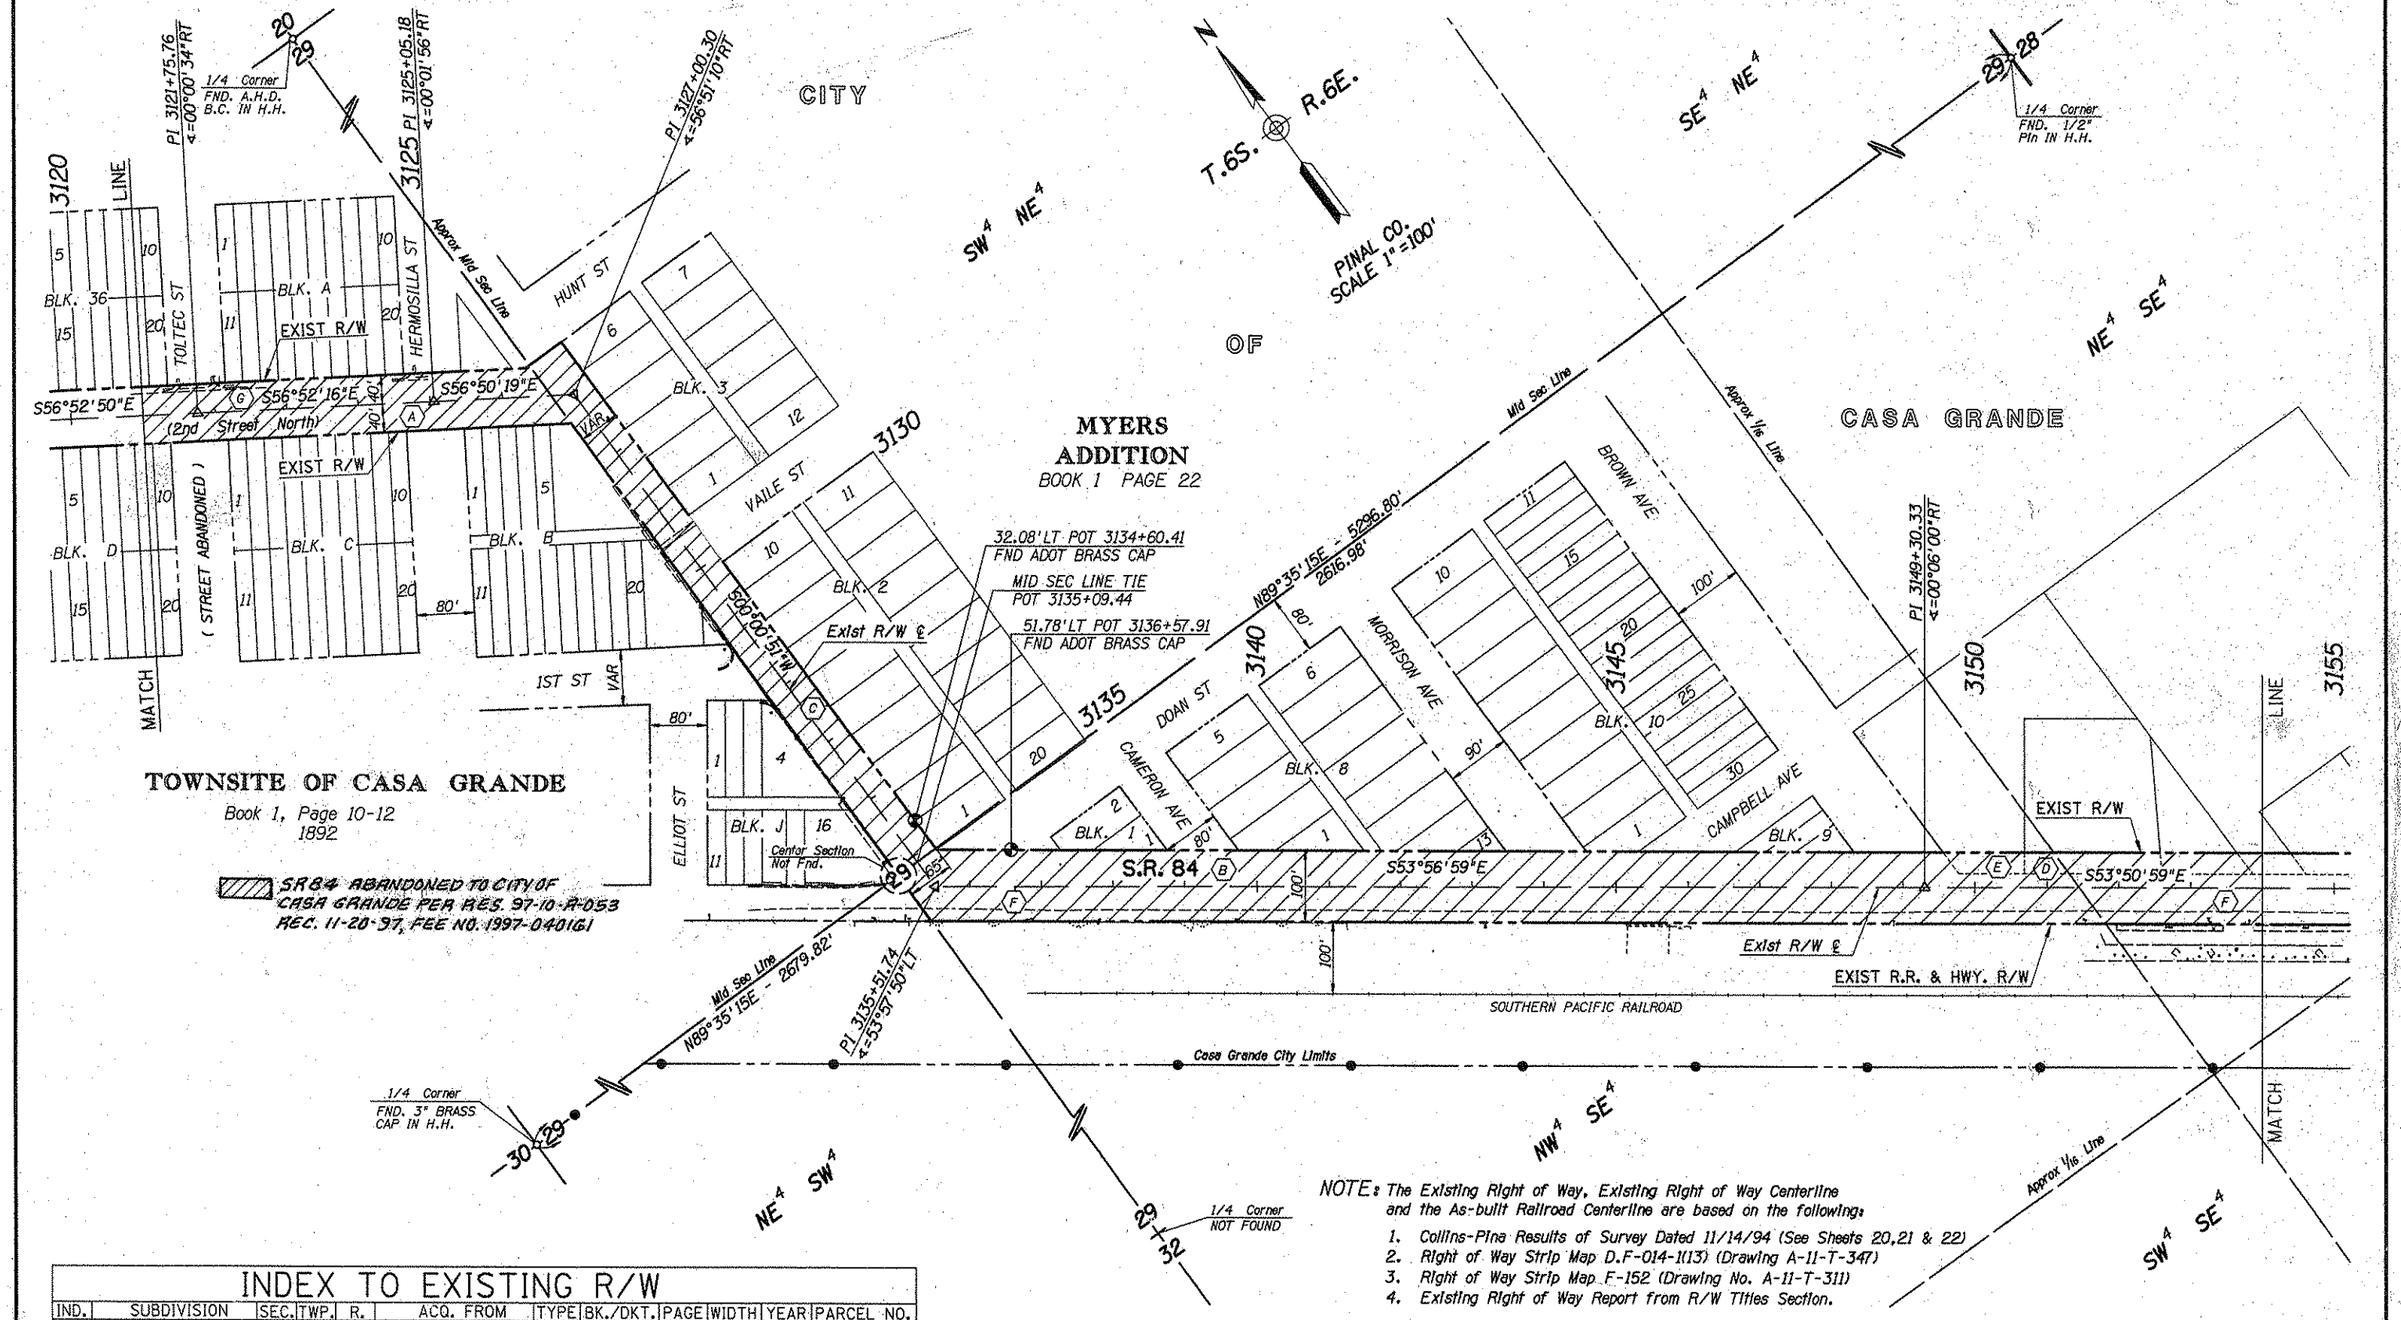

INDEX TO EXISTING R/W

IND.	SUBDIVISION	SEC.	TWP.	R.	ACQ. FROM	TYPE	BK./DKT.	PAGE	WIDTH	YEAR	PARCEL NO.
A	S.R. 84	29	6S	6E	City of Casa Grande	Res	Off. Mln.	26	80'	1927	
B	Myers Addition	29	6S	6E	City of Casa Grande	Ded	1	22	100'	1920	
C	Myers Addition	29	6S	6E	City of Casa Grande	Ded	1	22	VARIES	1920	
D	NE 1/4 SE 1/4	29	6S	6E	E.G. Lavers, et ux	Esmt	55	318	40'	1935	
E	NE 1/4 SE 1/4	29	6S	6E	Ray W. Myers	Q.C.	93	221	100'	1953	
F	S.R. 84	29	6S	6E	Board of Supervisors	Res	7	185	70'	1922	
G	CASA GRANDE TOWNSITE	29	6S	6E	City of Casa Grande	Ded	6	31	80'	1950	

NOTE: The Existing Right of Way, Existing Right of Way Centerline and the As-built Railroad Centerline are based on the following:

1. Collins-Pina Results of Survey Dated 11/14/94 (See Sheets 20,21 & 22)
2. Right of Way Strip Map D.F-014-1(13) (Drawing A-11-T-347)
3. Right of Way Strip Map F-152 (Drawing No. A-11-T-311)
4. Existing Right of Way Report from R/W Titles Section.

REVISIONS			
C.O. NO.	DATE	BY	DESCRIPTION

DRAWING NO.	D-11-T-469
HARD COPY	SEE NOTE
DRAWN	DRB FEB 96
CHECKED	JPT FEB 96
ROUTE	S.R. 84
SECTION	CASA GRANDE - ELOY

Greiner 7878 N. 16th Street, Suite 200 Phoenix, AZ 85020 (602) 371-1100

ARIZONA DEPARTMENT OF TRANSPORTATION
RIGHT OF WAY PLANS SECTION
HIGHWAY: CASA GRANDE URBAN AREA
PROJECT NO.: M-950-4-704
TRACS NO.: 084 PN 178 H2981 01R

REGISTERED LAND SURVEYOR 21080 ROBERT J. PECHA ARIZONA U.S.A.

SHEET 5 OF 22

ooooooDGNoSPECIFICATIONoooooo VIEW NAME=
ooooooSYSTIMEoooooo

Click here for SR 84 Index

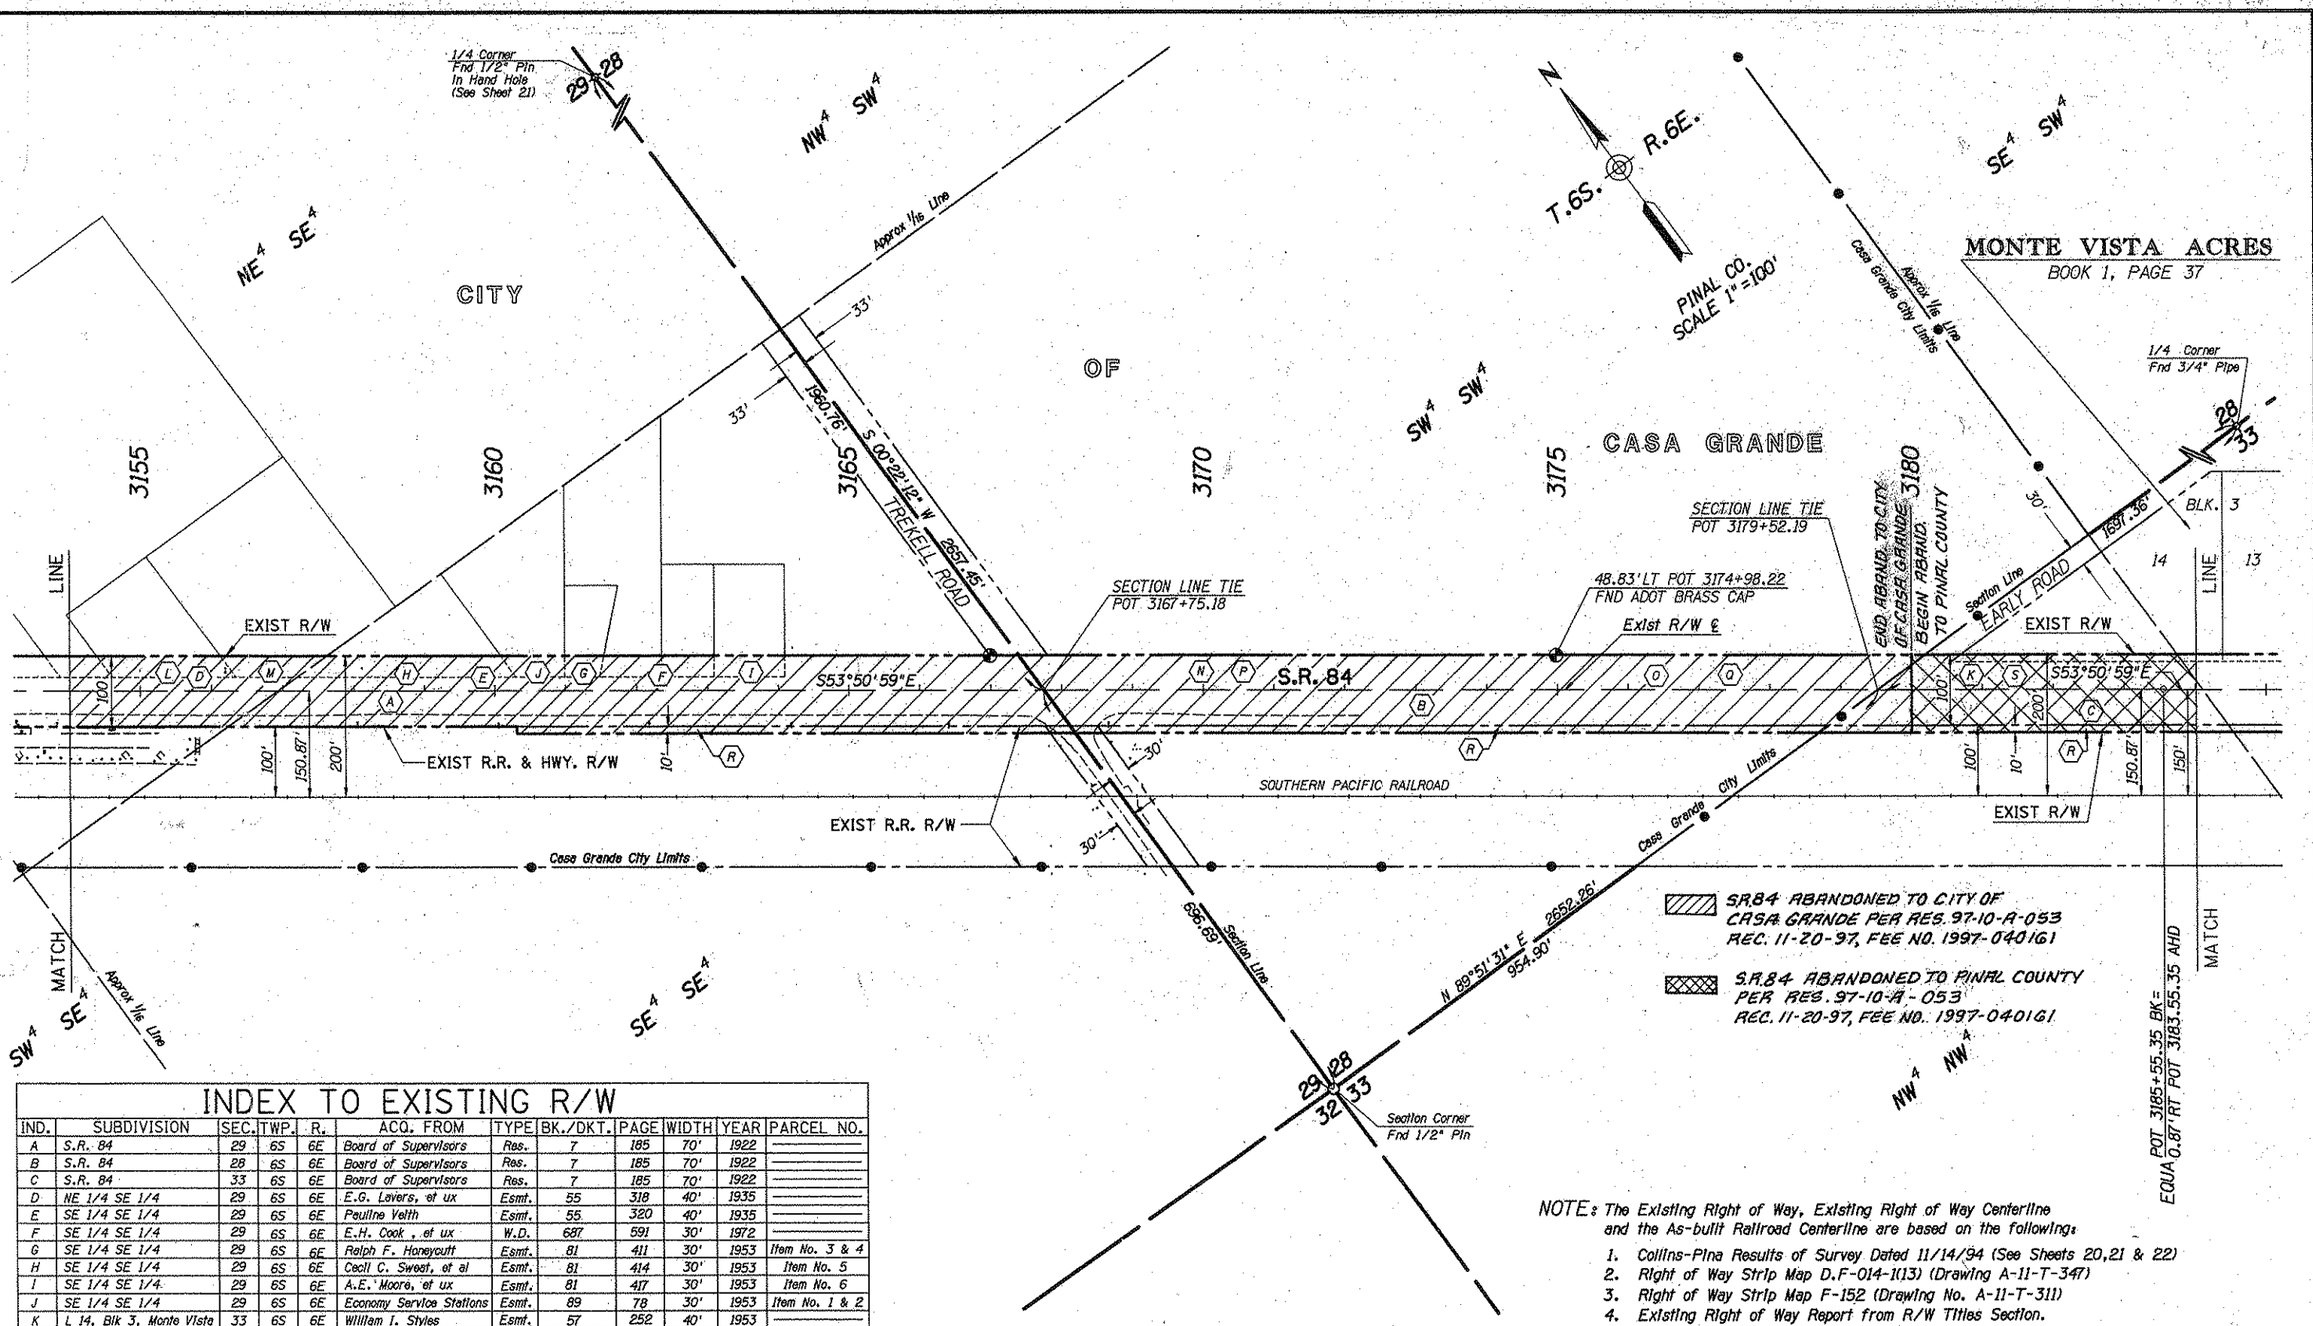

S.R.84 ABANDONED TO CITY OF CASA GRANDE PER RES. 97-10-A-053 REC. 11-20-97, FEE NO. 1997-040161

S.R.84 ABANDONED TO PINAL COUNTY PER RES. 97-10-A-053 REC. 11-20-97, FEE NO. 1997-040161

INDEX TO EXISTING R/W

IND.	SUBDIVISION	SEC.	TWP.	R.	ACQ. FROM	TYPE	BK./DKT.	PAGE	WIDTH	YEAR	PARCEL NO.
A	S.R. 84	29	6S	6E	Board of Supervisors	Res.	7	185	70'	1922	
B	S.R. 84	28	6S	6E	Board of Supervisors	Res.	7	185	70'	1922	
C	S.R. 84	33	6S	6E	Board of Supervisors	Res.	7	185	70'	1922	
D	NE 1/4 SE 1/4	29	6S	6E	E.G. Lavers, et ux	Esmt.	55	318	40'	1935	
E	SE 1/4 SE 1/4	29	6S	6E	Pauline Velth	Esmt.	55	320	40'	1935	
F	SE 1/4 SE 1/4	29	6S	6E	E.H. Cook , et ux	W.D.	687	591	30'	1972	
G	SE 1/4 SE 1/4	29	6S	6E	Ralph F. Honeycutt	Esmt.	81	411	30'	1953	Item No. 3 & 4
H	SE 1/4 SE 1/4	29	6S	6E	Cecil C. Sweat, et al	Esmt.	81	414	30'	1953	Item No. 5
I	SE 1/4 SE 1/4	29	6S	6E	A.E. Moore, et ux	Esmt.	81	417	30'	1953	Item No. 6
J	SE 1/4 SE 1/4	29	6S	6E	Economy Service Stations	Esmt.	89	78	30'	1953	Item No. 1 & 2
K	L 14, Blk 3, Monte Vista	33	6S	6E	William I. Styles	Esmt.	57	252	40'	1953	
L	NE 1/4 SE 1/4	29	6S	6E	Ernest J. Koberna	Q.C.	115	286	100'	1954	
M	NE 1/4 SE 1/4	29	6S	6E	George W. Lingard, et al	F.O.C.	138	599	30'	1955	
N	SW 1/4 SW 1/4	28	6S	6E	Lewis Oleson, et ux	Esmt.	57	234	40'	1936	
O	SW 1/4 SW 1/4	28	6S	6E	R.A. Wood, et al	Esmt.	57	284	40'	1936	
P	SW 1/4 SW 1/4	28	6S	6E	Lewis Oleson, et ux	Esmt.	81	421	30'	1953	Item No. 8
Q	SW 1/4 SW 1/4	28	6S	6E	R.A. Wood, et ux	Esmt.	81	419	30'	1953	Item No. 6
R	SECTIONS 29,28 & 33		6S	6E	Southern Pacific R.R.	Esmt.	56	169	10'	1936	
S	L 14, Blk 3, Monte Vista	33	6S	6E	Ralph J. Atterberry	Esmt.	81	424	30'	1953	

NOTE: The Existing Right of Way, Existing Right of Way Centerline and the As-built Railroad Centerline are based on the following:

1. Collins-Pina Results of Survey Dated 11/14/94 (See Sheets 20,21 & 22)
2. Right of Way Strip Map D.F-014-1(13) (Drawing A-11-T-347)
3. Right of Way Strip Map F-152 (Drawing No. A-11-T-311)
4. Existing Right of Way Report from R/W Titles Section.

REVISIONS				DRAWING NO.	D-11-T-469	ARIZONA DEPARTMENT OF TRANSPORTATION RIGHT OF WAY PLANS SECTION	
C.O. NO.	DATE	BY	DESCRIPTION	HARD COPY	SEE NOTE	HIGHWAY	CASA GRANDE URBAN AREA
				DRAWN	DRB FEB 96	PROJECT NO.	M-950-4-704
				CHECKED	JPT FEB 96	TRACS NO.	084 PN 178 H2981 01R
				Greiner 7878 N. 16th Street, Suite 200 Phoenix, AZ 85020 (602) 371-1100		ROUTE	S.R. 84
						SECTION	CASA GRANDE - ELOY

REGISTERED LAND SURVEYOR 21080 ROBERT J. PECHA 9-30-97 STATE OF ARIZONA, U.S.A.

SHEET 6 OF 22

ooooo DGNoSPECIFICATIONooooo VIEW NAME:
ooooo SYSTIMEooooo

Click here for SR 84 Index

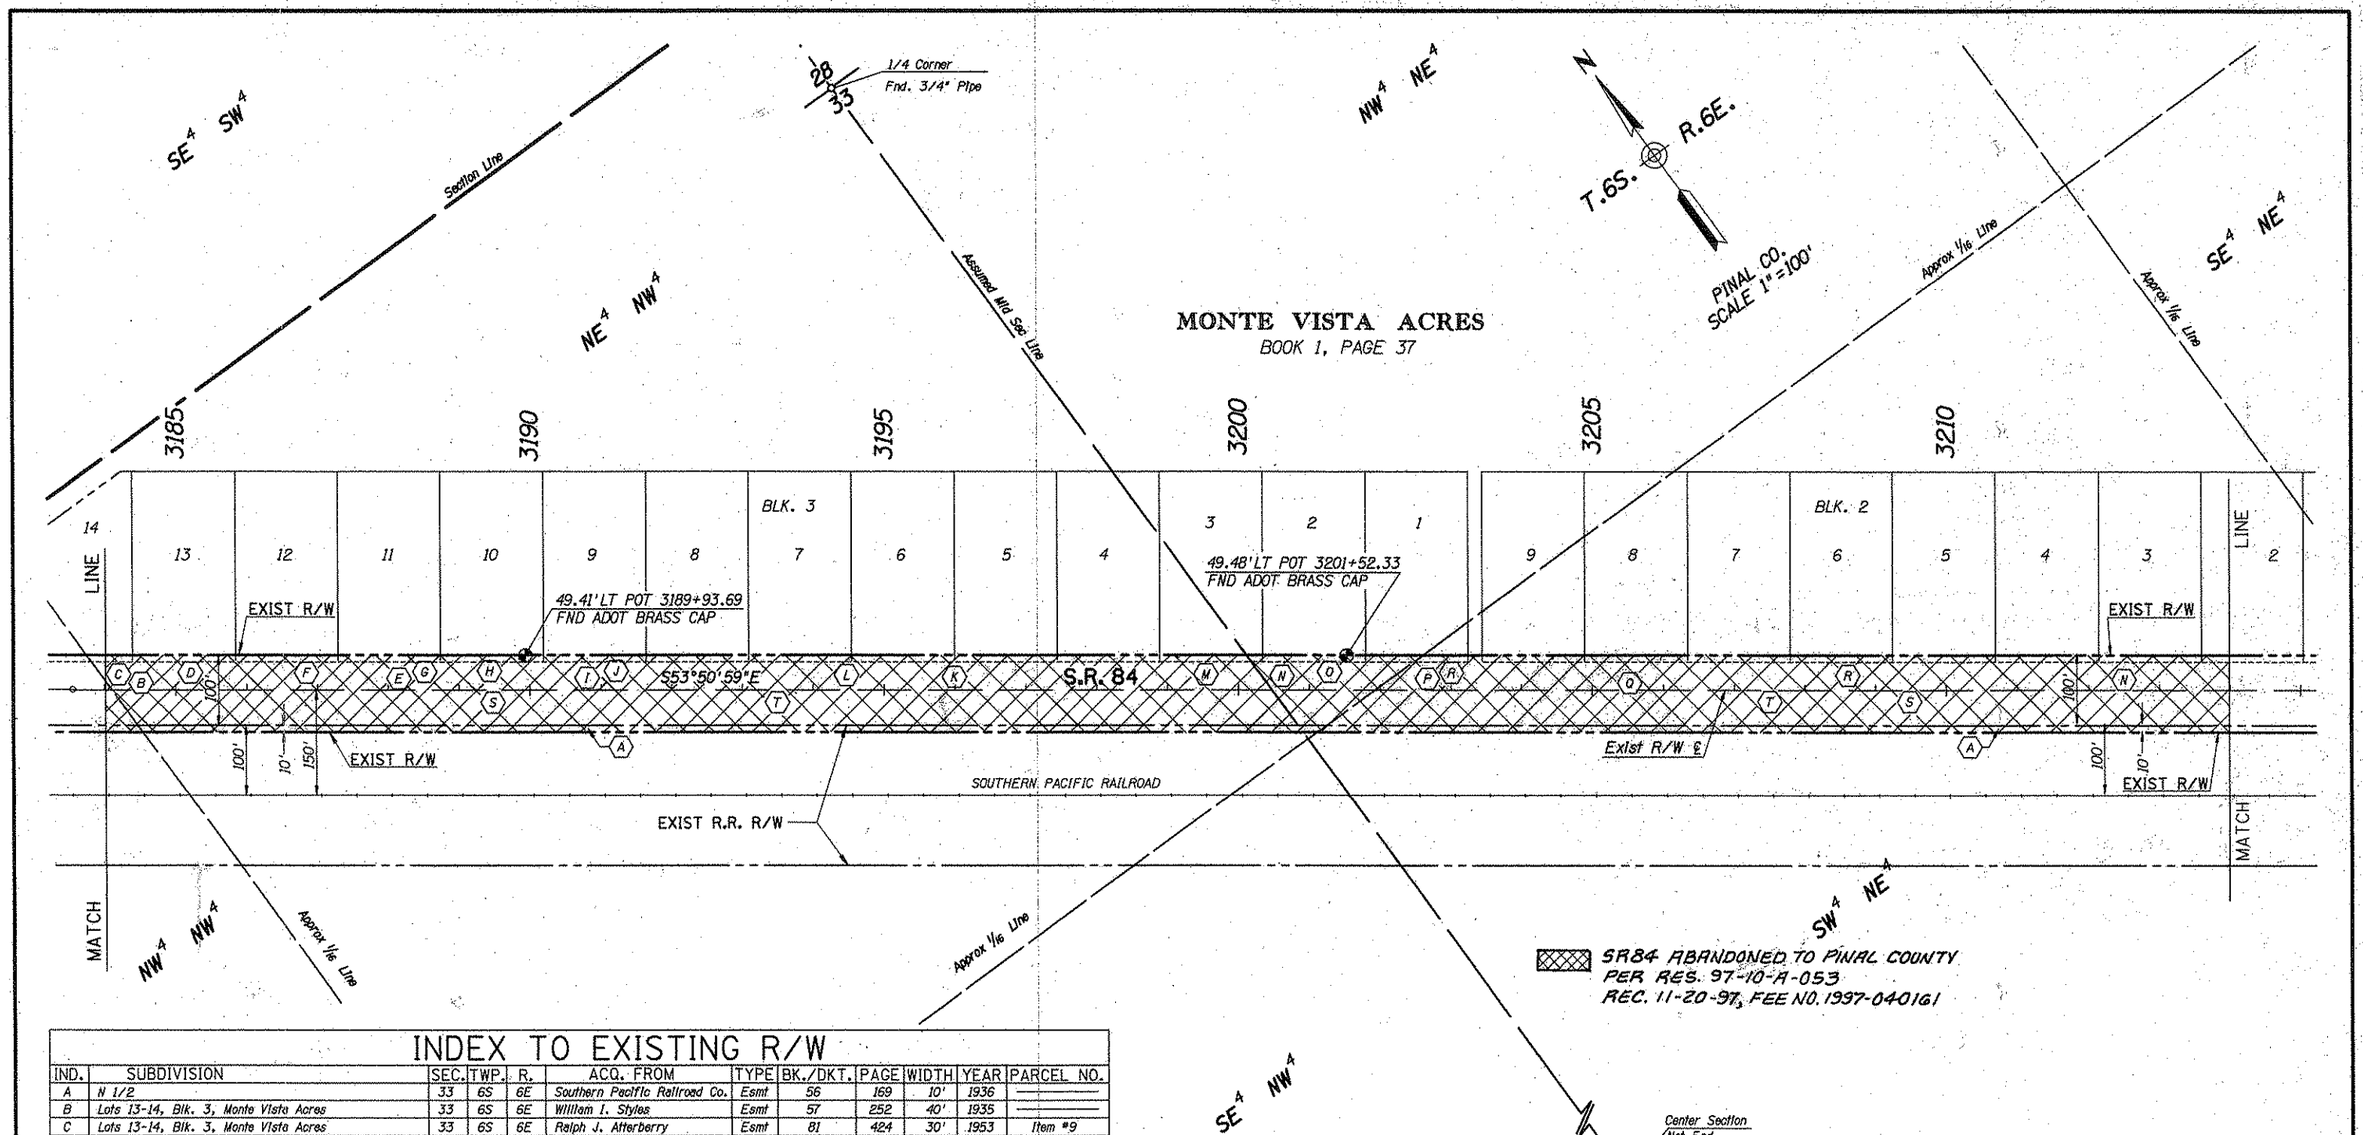

SR84 ABANDONED TO PINAL COUNTY
PER RES. 97-10-A-053
REC. 11-20-97, FEE NO. 1997-040161

INDEX TO EXISTING R/W

IND.	SUBDIVISION	SEC.	TWP.	R.	ACQ. FROM	TYPE	BK./DKT.	PAGE	WIDTH	YEAR	PARCEL NO.
A	N 1/2	33	6S	6E	Southern Pacific Railroad Co.	Esmt	56	169	10'	1936	———
B	Lots 13-14, Blk. 3, Monte Vista Acres	33	6S	6E	William I. Styles	Esmt	57	252	40'	1935	———
C	Lots 13-14, Blk. 3, Monte Vista Acres	33	6S	6E	Ralph J. Atterberry	Esmt	81	424	30'	1953	Item #9
D	Pt. Lot 13, Blk. 3, Monte Vista Acres	33	6S	6E	Estevan O. Garcia	Esmt	81	439	30'	1953	Item #10
E	Lots 10-12, Blk. 3, Monte Vista Acres	33	6S	6E	Mary Mae Beck	Esmt	57	244	40'	1936	———
F	Lots 11 & 12, Blk. 3, Monte Vista Acres	33	6S	6E	Thomas Lamb	Esmt	81	426	30'	1953	Item #11
G	Pt. Lot 11, Blk. 3, Monte Vista Acres	33	6S	6E	Sam Pierce	Esmt	81	441	30'	1953	Item #12
H	Lot 10 & 11, Blk. 3, Monte Vista Acres	33	6S	6E	Sam Pierce	Esmt	81	428	30'	1953	Item #13
I	Lot 9, Blk. 3, Monte Vista Acres	33	6S	6E	B.J. Adams	Esmt	57	231	40'	1936	———
J	Lot 9, Blk. 3, Monte Vista Acres	33	6S	6E	M.O. Pate	Esmt	81	433	30'	1953	Item #14
K	Lots 3-8, Blk. 3, Monte Vista Acres	33	6S	6E	Christian Weirich	Esmt	57	382	40'	1936	———
L	Lots 4-8, Blk. 3, Monte Vista Acres	33	6S	6E	W.C. Pate	Esmt	81	430	30'	1953	Item #15
M	Lot 3, Blk. 3, Monte Vista Acres	33	6S	6E	Forest M. Shepard	Esmt	81	403	30'	1953	Item #16
N	Lots 2-6, Blk. 2, Monte Vista Acres	33	6S	6E	Mary H. McCurdy	Esmt	57	218	40'	1936	———
O	Lot 2, Blk. 3, Monte Vista Acres	33	6S	6E	Forest M. Shepard	Esmt	82	487	30'	1953	Item #17
P	Lot 1, Blk. 3, Monte Vista Acres	33	6S	6E	J.F. McNeil	Esmt	57	250	40'	1935	———
Q	Lots 7-9, Blk. 2, Monte Vista Acres	33	6S	6E	J.F.McNeil	Esmt	57	251	40'	1935	———
R	Lots 2-9, Blk. 2, & Lot 1, Blk. 3, Monte Vista Acres	33	6S	6E	Lloyd A. King	Esmt	89	2	30'	1953	Item #18
S	Monte Vista Acres	33	6S	6E	Pinal County	Ded	1	37	60'	1921	———
T	N 1/2	33	6S	6E	Board of Supervisors	Res	2	543	70'	1895	———

NOTE: The Existing Right of Way, Existing Right of Way Centerline and the As-built Railroad Centerline are based on the following:

1. Collins-Pine Results of Survey Dated 11/14/94 (See Sheets 20,21 & 22)
2. Right of Way Strip Map D.F-014-1(13) (Drawing A-11-T-347)
3. Right of Way Strip Map F-152 (Drawing No. A-11-T-311)
4. Existing Right of Way Report from R/W Titles Section.

REVISIONS			
C.O. NO.	DATE	BY	DESCRIPTION

DRAWING NO.	D-11-T-469
HARD COPY	SEE NOTE
DRAWN	DRB FEB 96
CHECKED	JPT FEB 96

Greiner 1370 N. 16th Street, Suite 200 Phoenix, AZ 85020 (602) 371-1100

ROUTE: S.R. 84 | SECTION: CASA GRANDE - ELOY

ARIZONA DEPARTMENT OF TRANSPORTATION
RIGHT OF WAY PLANS SECTION
HIGHWAY: CASA GRANDE URBAN AREA
PROJECT NO. M-950-4-704
TRACS NO. 084 PN 178 H2981 01R

REGISTERED LAND SURVEYOR 21080 ROBERT J. PECHA Date Signed 2-7-97 ARIZONA, U.S.A.

SHEET 1 OF 22

ooooooDGNoSPECIFICATIONoooooo VIEW NAME:
ooooooSYSTIMEoooooo

Click here for SR 84 Index

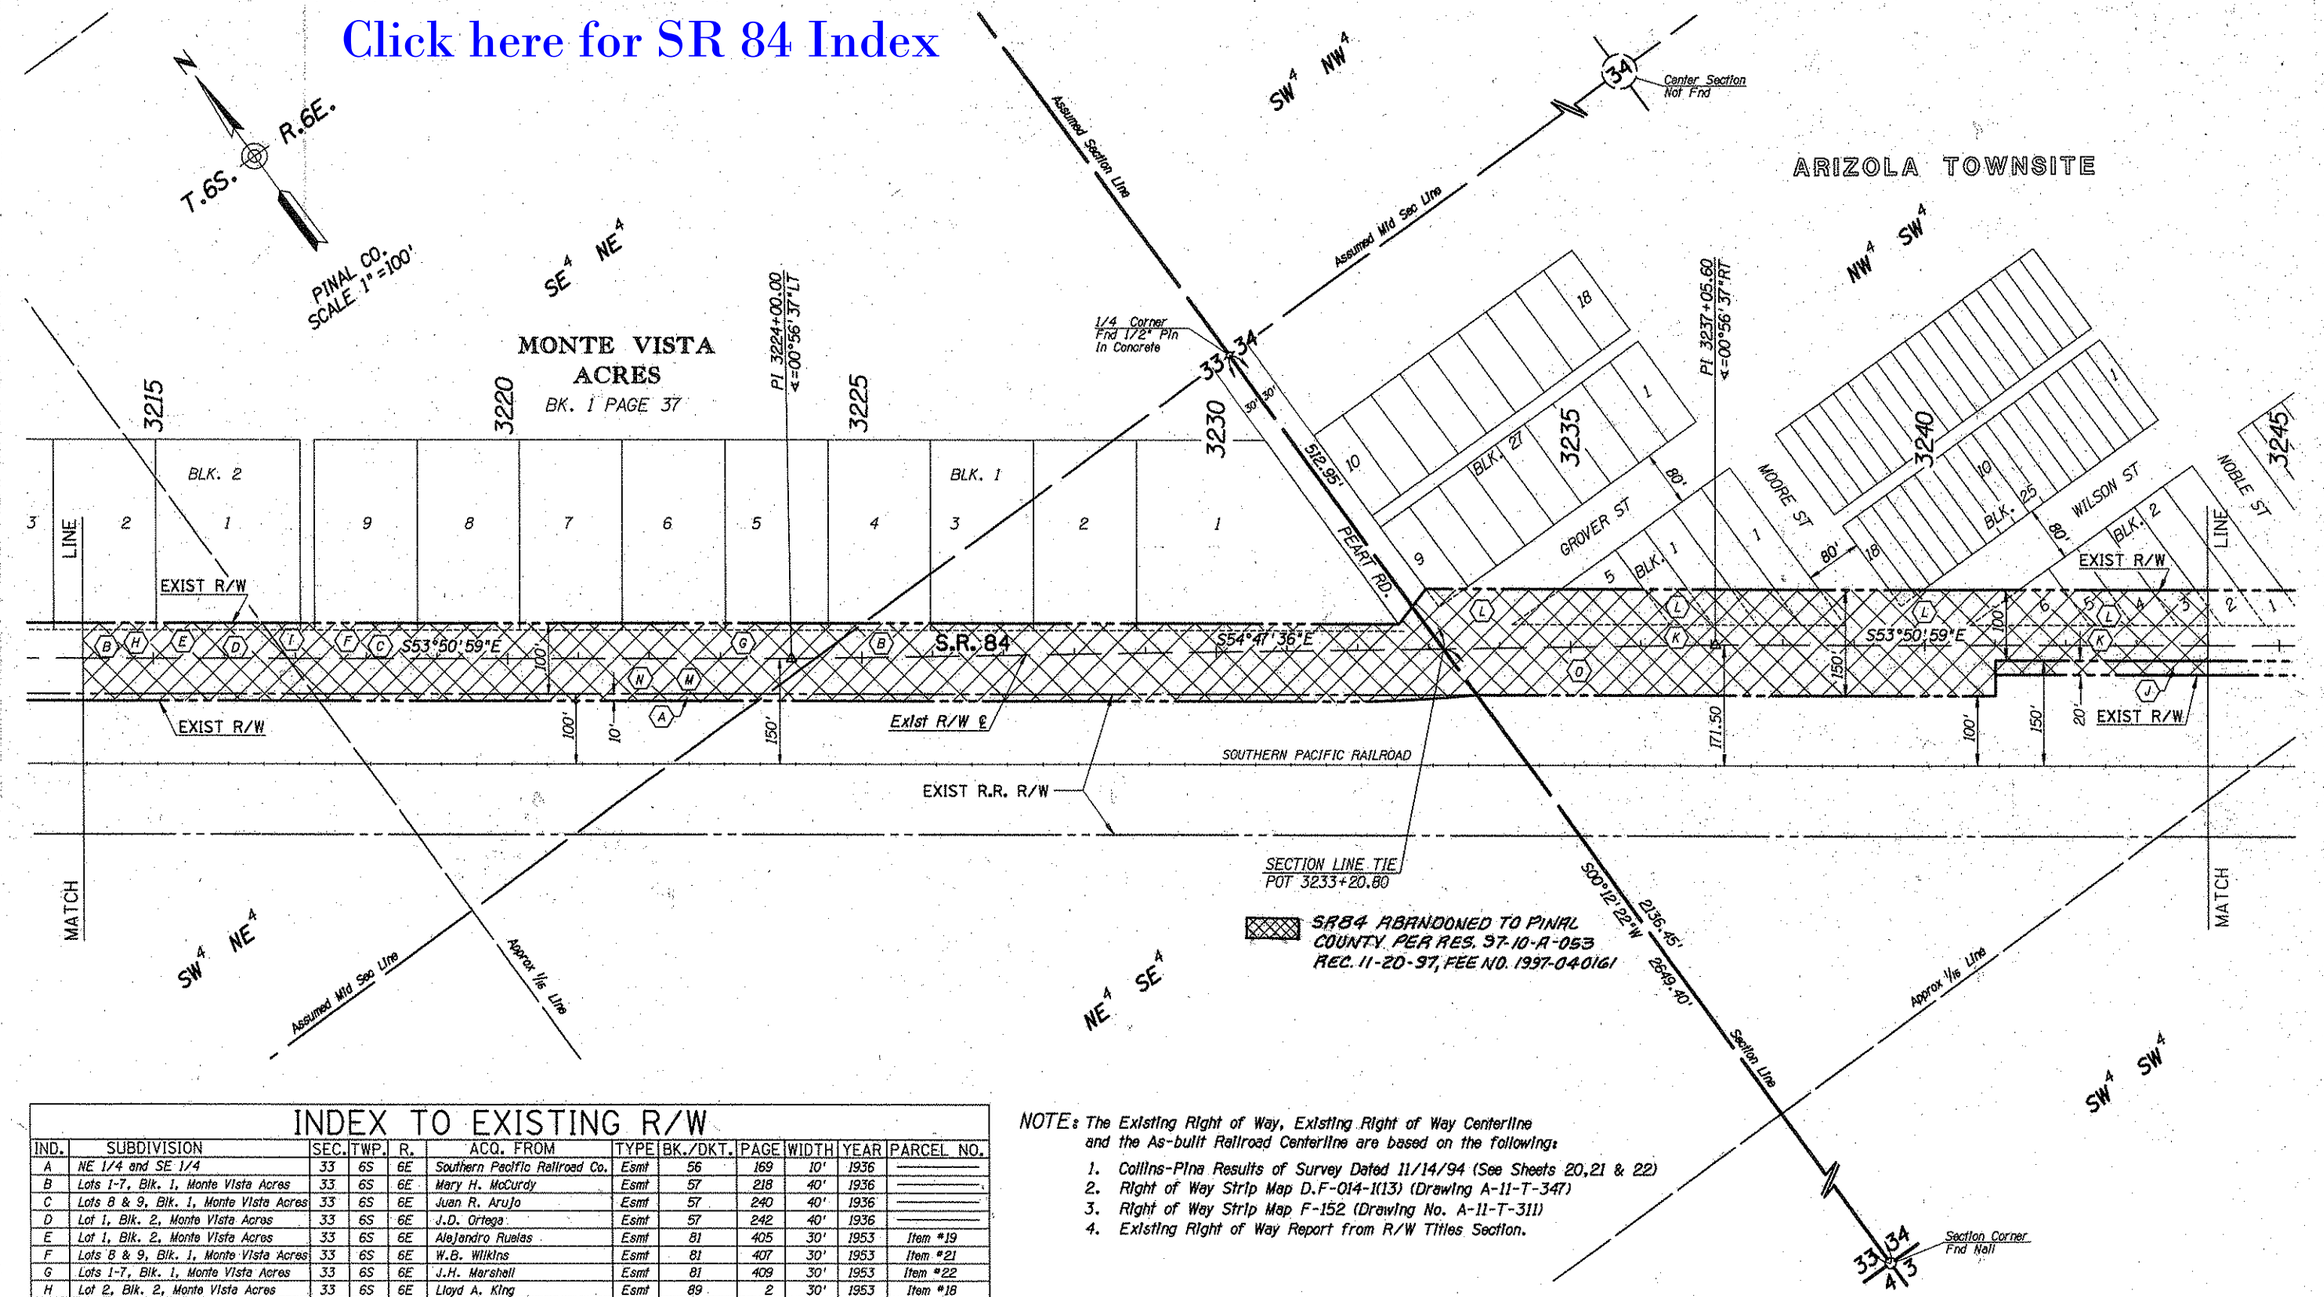

INDEX TO EXISTING R/W

IND.	SUBDIVISION	SEC.	TWP.	R.	ACQ. FROM	TYPE	BK./DKT.	PAGE	WIDTH	YEAR	PARCEL NO.
A	NE 1/4 and SE 1/4	33	6S	6E	Southern Pacific Railroad Co.	Esmt	56	169	10'	1936	———
B	Lots 1-7, Blk. 1, Monte Vista Acres	33	6S	6E	Mary H. McCurdy	Esmt	57	218	40'	1936	———
C	Lots 8 & 9, Blk. 1, Monte Vista Acres	33	6S	6E	Juan R. Arujo	Esmt	57	240	40'	1936	———
D	Lot 1, Blk. 2, Monte Vista Acres	33	6S	6E	J.D. Ortega	Esmt	57	242	40'	1936	———
E	Lot 1, Blk. 2, Monte Vista Acres	33	6S	6E	Alejandro Ruelas	Esmt	81	405	30'	1953	Item #19
F	Lots 8 & 9, Blk. 1, Monte Vista Acres	33	6S	6E	W.B. Wilkins	Esmt	81	407	30'	1953	Item #21
G	Lots 1-7, Blk. 1, Monte Vista Acres	33	6S	6E	J.H. Marshall	Esmt	81	409	30'	1953	Item #22
H	Lot 2, Blk. 2, Monte Vista Acres	33	6S	6E	Lloyd A. King	Esmt	89	2	30'	1953	Item #18
I	Lot 1, Blk. 2, Monte Vista Acres	33	6S	6E	Lee H. McCurdy	Esmt	89	124	30'	1953	Item #20
J	SW 1/4	34	6S	6E	Southern Pacific Railroad Co.	Esmt	56	169	20'	1936	———
K	Blks. 1 & 2, Arizola Townsite	34	6S	6E	Roy T. Johnson	Esmt	57	243	40'	1935	Item #6235
L	Blks. 1,2,27 & 25, Arizola Townsite	34	6S	6E	Sterling O. Abbot	Esmt	299	305	20'	1961	A-109
M	Monte Vista Acres	33	6S	6E	Pinal County	Ded	1	37	60'	1921	———
N	NE 1/4 and SE 1/4	33	6S	6E	Board of Supervisors	Res	2	543	70'	1895	———
O	SW 1/4	34	6S	6E	Board of Supervisors	Res	7	185	70'	1922	———

NOTE: The Existing Right of Way, Existing Right of Way Centerline and the As-built Railroad Centerline are based on the following:

1. Collins-Pina Results of Survey Dated 11/14/94 (See Sheets 20,21 & 22)
2. Right of Way Strip Map D.F-014-1(13) (Drawing A-11-T-347)
3. Right of Way Strip Map F-152 (Drawing No. A-11-T-311)
4. Existing Right of Way Report from R/W Titles Section.

REVISIONS			
C.O. NO.	DATE	BY	DESCRIPTION

DRAWING NO.	D-11-T-469	ARIZONA DEPARTMENT OF TRANSPORTATION RIGHT OF WAY PLANS SECTION
HARD COPY	SEE NOTE	HIGHWAY: CASA GRANDE URBAN AREA
DRAWN	DRB FEB 96	PROJECT NO.: M-950-4-704
CHECKED	JPT FEB 96	TRACS NO.: 084 PN 178 H2981 01R
Greiner 7878 N. 16th Street, Suite 200 Phoenix, AZ 85020 (602) 371-1100		
ROUTE: S.R. 84	SECTION: CASA GRANDE - ELOY	

REGISTERED LAND SURVEYOR — 21080 — ROBERT J. PECHA — ARIZONA, U.S.A.

SHEET 8 OF 22

ooooo DONoSPECIFICATIONooooo VIEW NAME:
ooooo SYSTIMEooooo

Click here for SR 84 Index

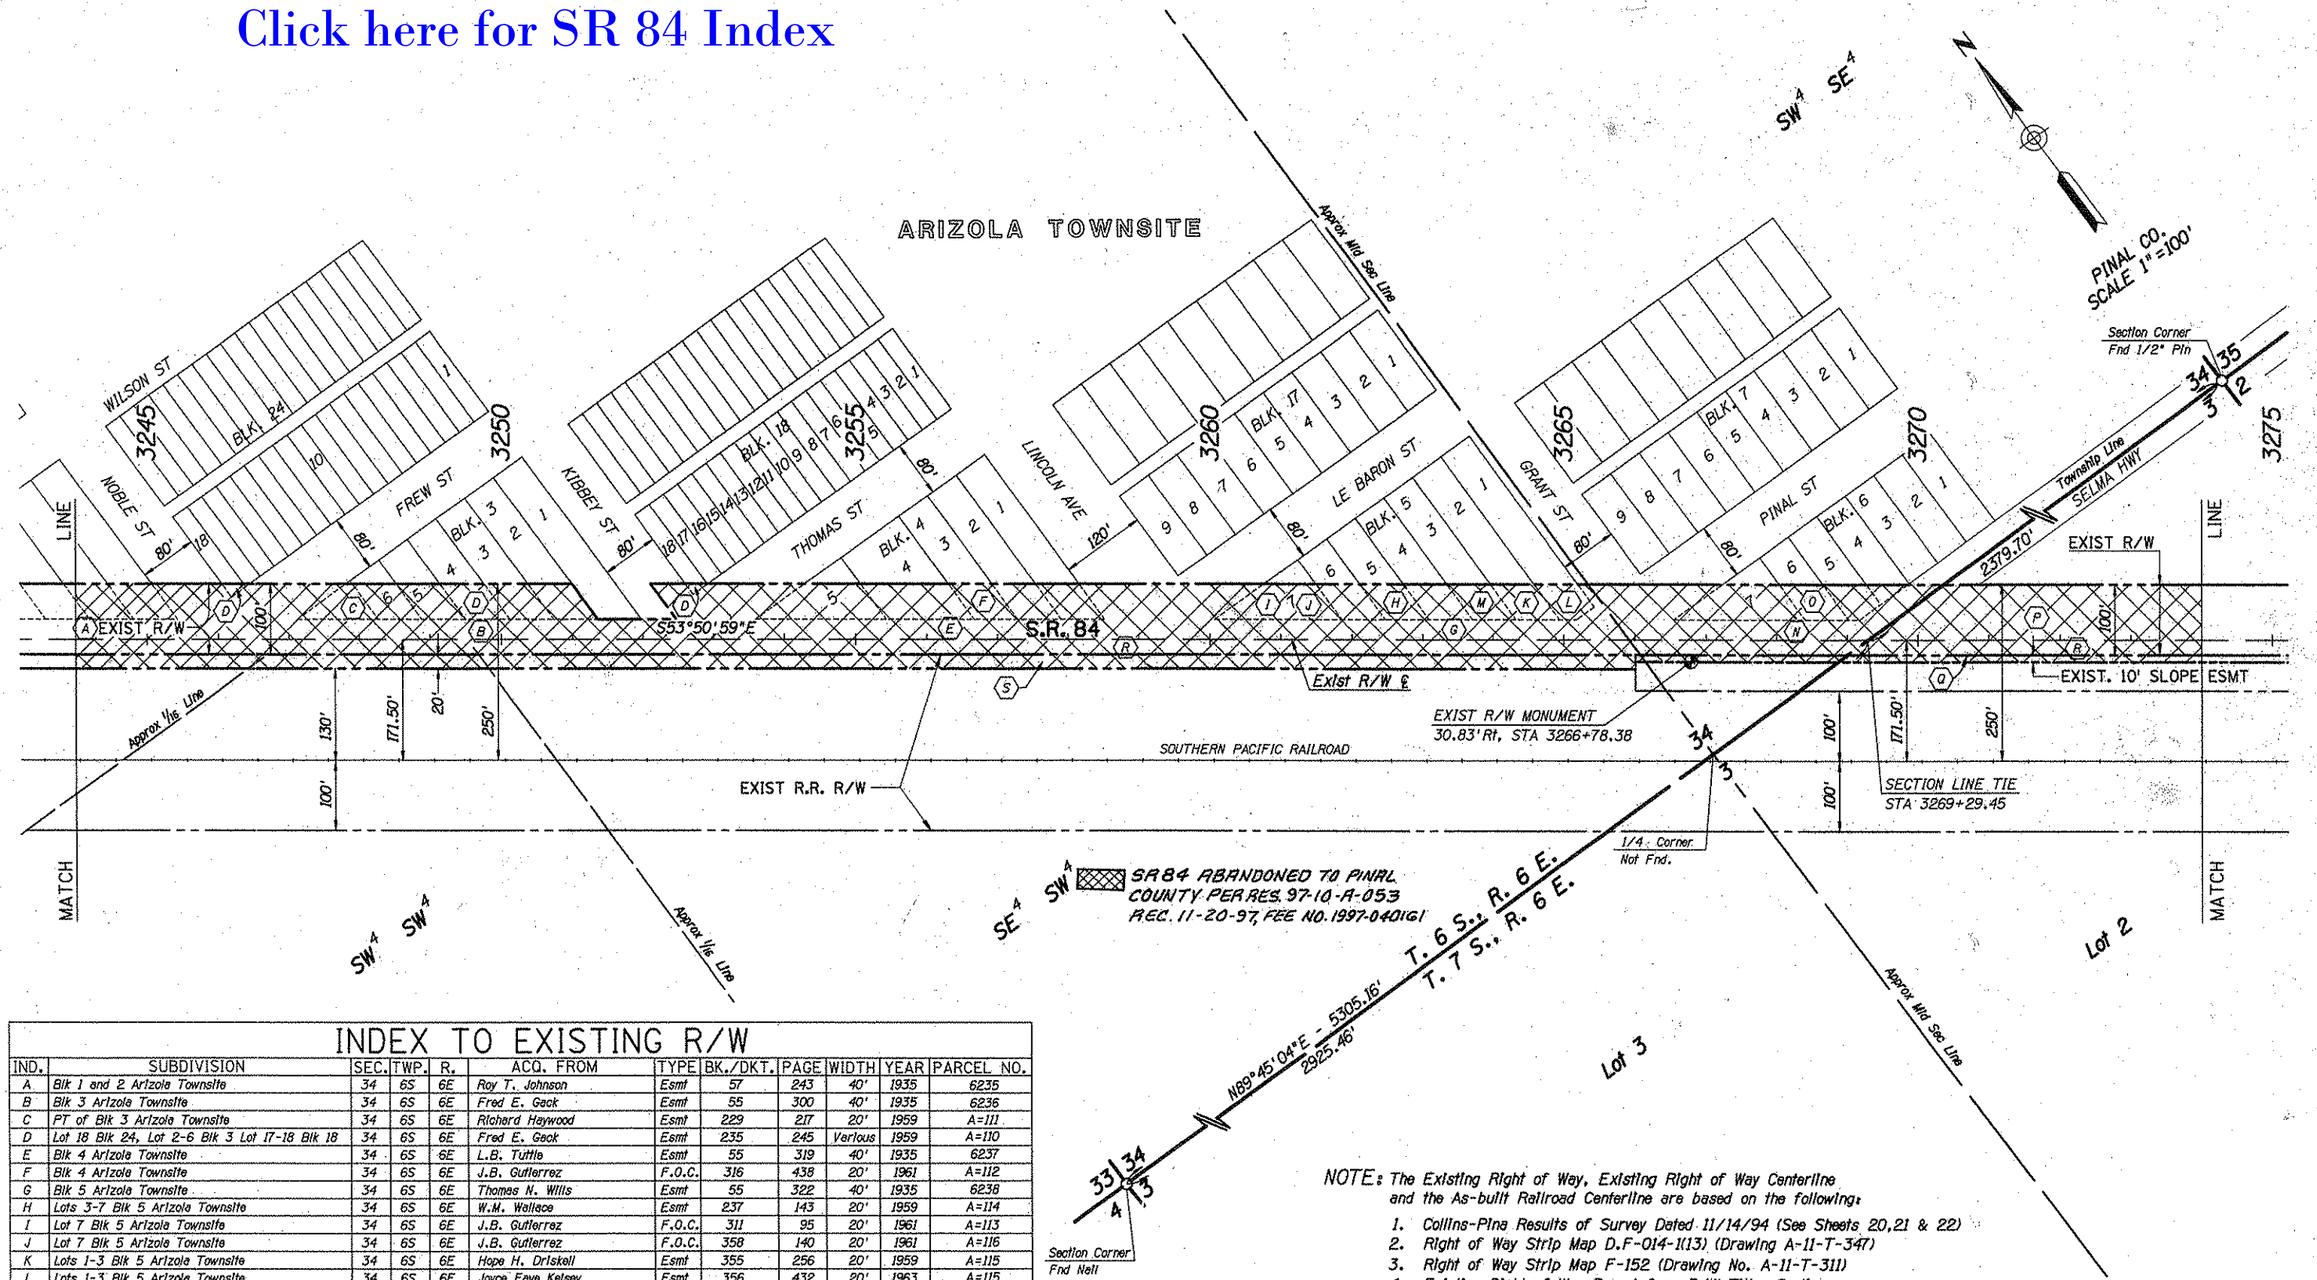

INDEX TO EXISTING R/W

IND.	SUBDIVISION	SEC.	TWP.	R.	ACQ. FROM	TYPE	BK./DKT.	PAGE	WIDTH	YEAR	PARCEL NO.
A	Blk 1 and 2 Arizola Townsite	34	6S	6E	Roy T. Johnson	Esmt	57	243	40'	1935	6235
B	Blk 3 Arizola Townsite	34	6S	6E	Fred E. Geck	Esmt	55	300	40'	1935	6236
C	PT of Blk 3 Arizola Townsite	34	6S	6E	Richard Haywood	Esmt	229	217	20'	1959	A=111
D	Lot 18 Blk 24, Lot 2-6 Blk 3 Lot 17-18 Blk 18	34	6S	6E	Fred E. Geck	Esmt	235	245	Various	1959	A=110
E	Blk 4 Arizola Townsite	34	6S	6E	L.B. Tuttle	Esmt	55	319	40'	1935	6237
F	Blk 4 Arizola Townsite	34	6S	6E	J.B. Gutierrez	F.O.C.	316	438	20'	1961	A=112
G	Blk 5 Arizola Townsite	34	6S	6E	Thomas N. Wills	Esmt	55	322	40'	1935	6238
H	Lots 3-7 Blk 5 Arizola Townsite	34	6S	6E	W.M. Wallace	Esmt	237	143	20'	1959	A=114
I	Lot 7 Blk 5 Arizola Townsite	34	6S	6E	J.B. Gutierrez	F.O.C.	311	95	20'	1961	A=113
J	Lot 7 Blk 5 Arizola Townsite	34	6S	6E	J.B. Gutierrez	F.O.C.	358	140	20'	1961	A=116
K	Lots 1-3 Blk 5 Arizola Townsite	34	6S	6E	Hope H. Driskell	Esmt	355	256	20'	1959	A=115
L	Lots 1-3 Blk 5 Arizola Townsite	34	6S	6E	Joyce Faye Kelsey	Esmt	356	432	20'	1963	A=115
M	Lot 3 Blk 5 Arizola Townsite	34	6S	6E	W.M. Wallace	Esmt	398	597	20'	1964	A=114
N	Blk 6 Arizola Townsite	34	6S	6E	Gertrude J. Hager	Esmt	55	301	40'	1935	6239
O	Lots 4-7 Blk 6 Arizola Townsite	34	6S	6E	J.B. Gutierrez	F.O.C.	497	330	20'	1966	A=116
P	GLO Lot 2	3	7S	6E	Edward A. Thomes	Esmt	231	237	30'	1959	A=117
Q	GLO Lot 2	3	7S	6E	Edward A. Thomes	S.E.	242	283	10'	1959	A=117A
R	S.R. 84	3	7S	6E	Board of Supervisors	Res	7	185	70'	1922	———
		34	6S	6E							
S	SW 1/4	34	6S	6E	Southern Pacific R.R. Comp.	Esmt	56	169	20'	1936	———

NOTE: The Existing Right of Way, Existing Right of Way Centerline and the As-built Railroad Centerline are based on the following:

1. Collins-Pina Results of Survey Dated 11/14/94 (See Sheets 20,21 & 22)
2. Right of Way Strip Map D.F-014-1(13) (Drawing A-11-T-347)
3. Right of Way Strip Map F-152 (Drawing No. A-11-T-311)
4. Existing Right of Way Report from R/W Titles Section.

REVISIONS				DRAWING NO.	D-11-T-469	ARIZONA DEPARTMENT OF TRANSPORTATION RIGHT OF WAY PLANS SECTION	
C.O. NO.	DATE	BY	DESCRIPTION	HARD COPY	SEE NOTE	HIGHWAY	CASA GRANDE URBAN AREA
				DRAWN	DRB FEB 96	PROJECT NO.	M-950-4-704
				CHECKED	JPT FEB 96	TRACS NO.	084 PN 178 H2981 01R
				Greiner 7878 N. 16th Street, Suite 200 Phoenix, AZ 85020 (602) 371-1100		ROUTE	S.R. 84
						SECTION	CASA GRANDE - ELOY

21080 ROBERT J. PECHA — Registered Professional Land Surveyor — Arizona, U.S.A.

SHEET 9 OF 22

ooooooDGN=SPECIFICATIONoooooo VIEW NAME=
ooooooSYSTEM=ooooo

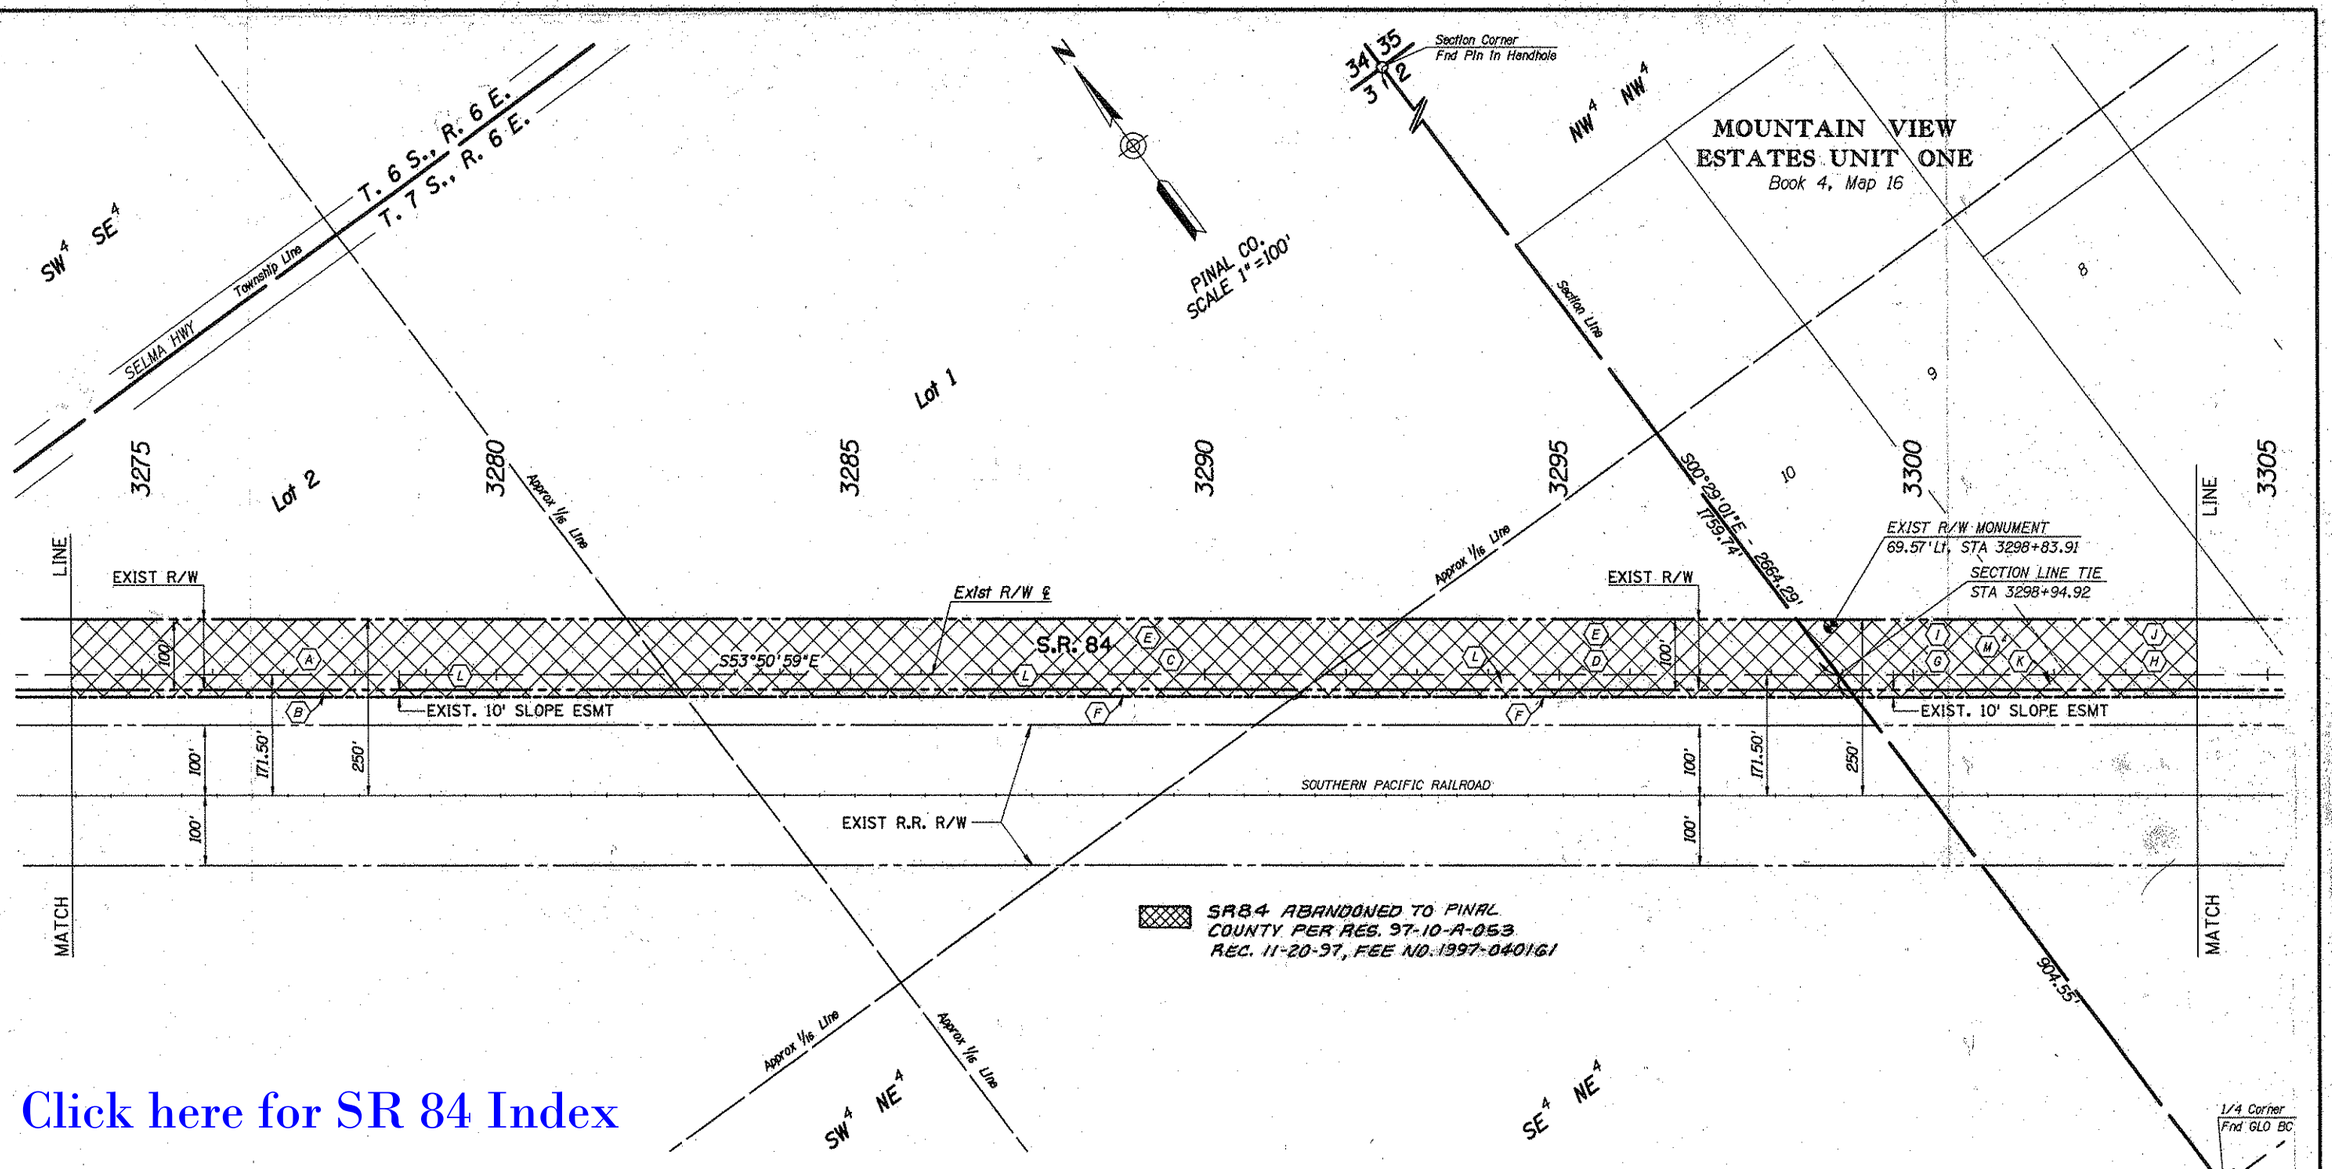

Click here for SR 84 Index

INDEX TO EXISTING R/W

IND.	SUBDIVISION	SEC.	TWP.	R.	ACQ. FROM	TYPE	BK./DKT.	PAGE	WIDTH	YEAR	PARCEL NO.
A	GLO Lot 2	3	7S	6E	Edward A. Thomas	Esmt	231	237	30'	1959	A-117
B	GLO Lot 2	3	7S	6E	Edward A. Thomas	S.E.	242	283	10'	1952	A-117A
C	GLO Lot 1	3	7S	6E	Edward A. Thomas	Esmt	57	226	40'	1936	6241
D	SE¼ NE¼	3	7S	6E	Helen S. Sheafe	Esmt	57	245	40'	1936	6240
E	SE¼ NE¼ and GLO Lot 1	3	7S	6E	Emma S. Koening	Esmt	236	110	30'	1959	A-118
F	GLO Lot 1 and SE¼ NE¼	3	7S	6E	Emma S. Koening	S.E.	242	284	10'	1959	A-118A
G	Lot 10 Mtn View Estates	2	7S	6E	Jake D. Smith	Esmt	57	255	40'	1936	6242
H	Lot 8, 9 Mtn View Estates	2	7S	6E	Casa Grande Valley Land Comp.	Esmt	57	239	40'	1936	6243
I	Lot 10 Mtn View Estates	2	7S	6E	Lee Clonts	Esmt	232	465	30'	1959	A-119
J	Lot 7, 8, 9 Mtn View Estates	2	7S	6E	J.N. Norwood	Esmt	232	260	30'	1959	A-120
K	S.R. 84	2	7S	6E	Board of Supervisors	Res	7	185	70'	1922	———
L	S.R. 84	3	7S	6E	Board of Supervisors	Res	7	185	70'	1922	———
M	Mountain View Estates	2	7S	6E	Pinal County	Ded	4	16	60'	1930	———

NOTE: The Existing Right of Way, Existing Right of Way Centerline and the As-built Railroad Centerline are based on the following:

1. Collins-Pina Results of Survey Dated 11/14/94 (See Sheets 20,21 & 22)
2. Right of Way Strip Map D.F-014-1(13) (Drawing A-11-T-347)
3. Right of Way Strip Map F-152 (Drawing No. A-11-T-311)
4. Existing Right of Way Report from R/W Titles Section.

REVISIONS			
C.O. NO.	DATE	BY	DESCRIPTION

DRAWING NO.	D-11-T-469
HARD COPY	SEE NOTE
DRAWN	DRB FEB 96
CHECKED	JPT FEB 96

Greiner 1378 N. 16th Street, Suite 200 Phoenix, AZ 85020 (602) 371-1100

ROUTE: S.R. 84

SECTION: CASA GRANDE - ELOY

ARIZONA DEPARTMENT OF TRANSPORTATION
RIGHT OF WAY PLANS SECTION

HIGHWAY: CASA GRANDE URBAN AREA

PROJECT NO. M-950-4-704

TRACS NO. 084 PN 178 H2981 01R

REGISTERED LAND SURVEYOR — No. 21080 — ROBERT J. PECHA — ARIZONA, U.S.A.

SHEET 10 OF 22

ooooDGNoSPECIFICATIONoooooo VIEW NAME=
ooooSYSTEMoooooo

Click here for SR 84 Index

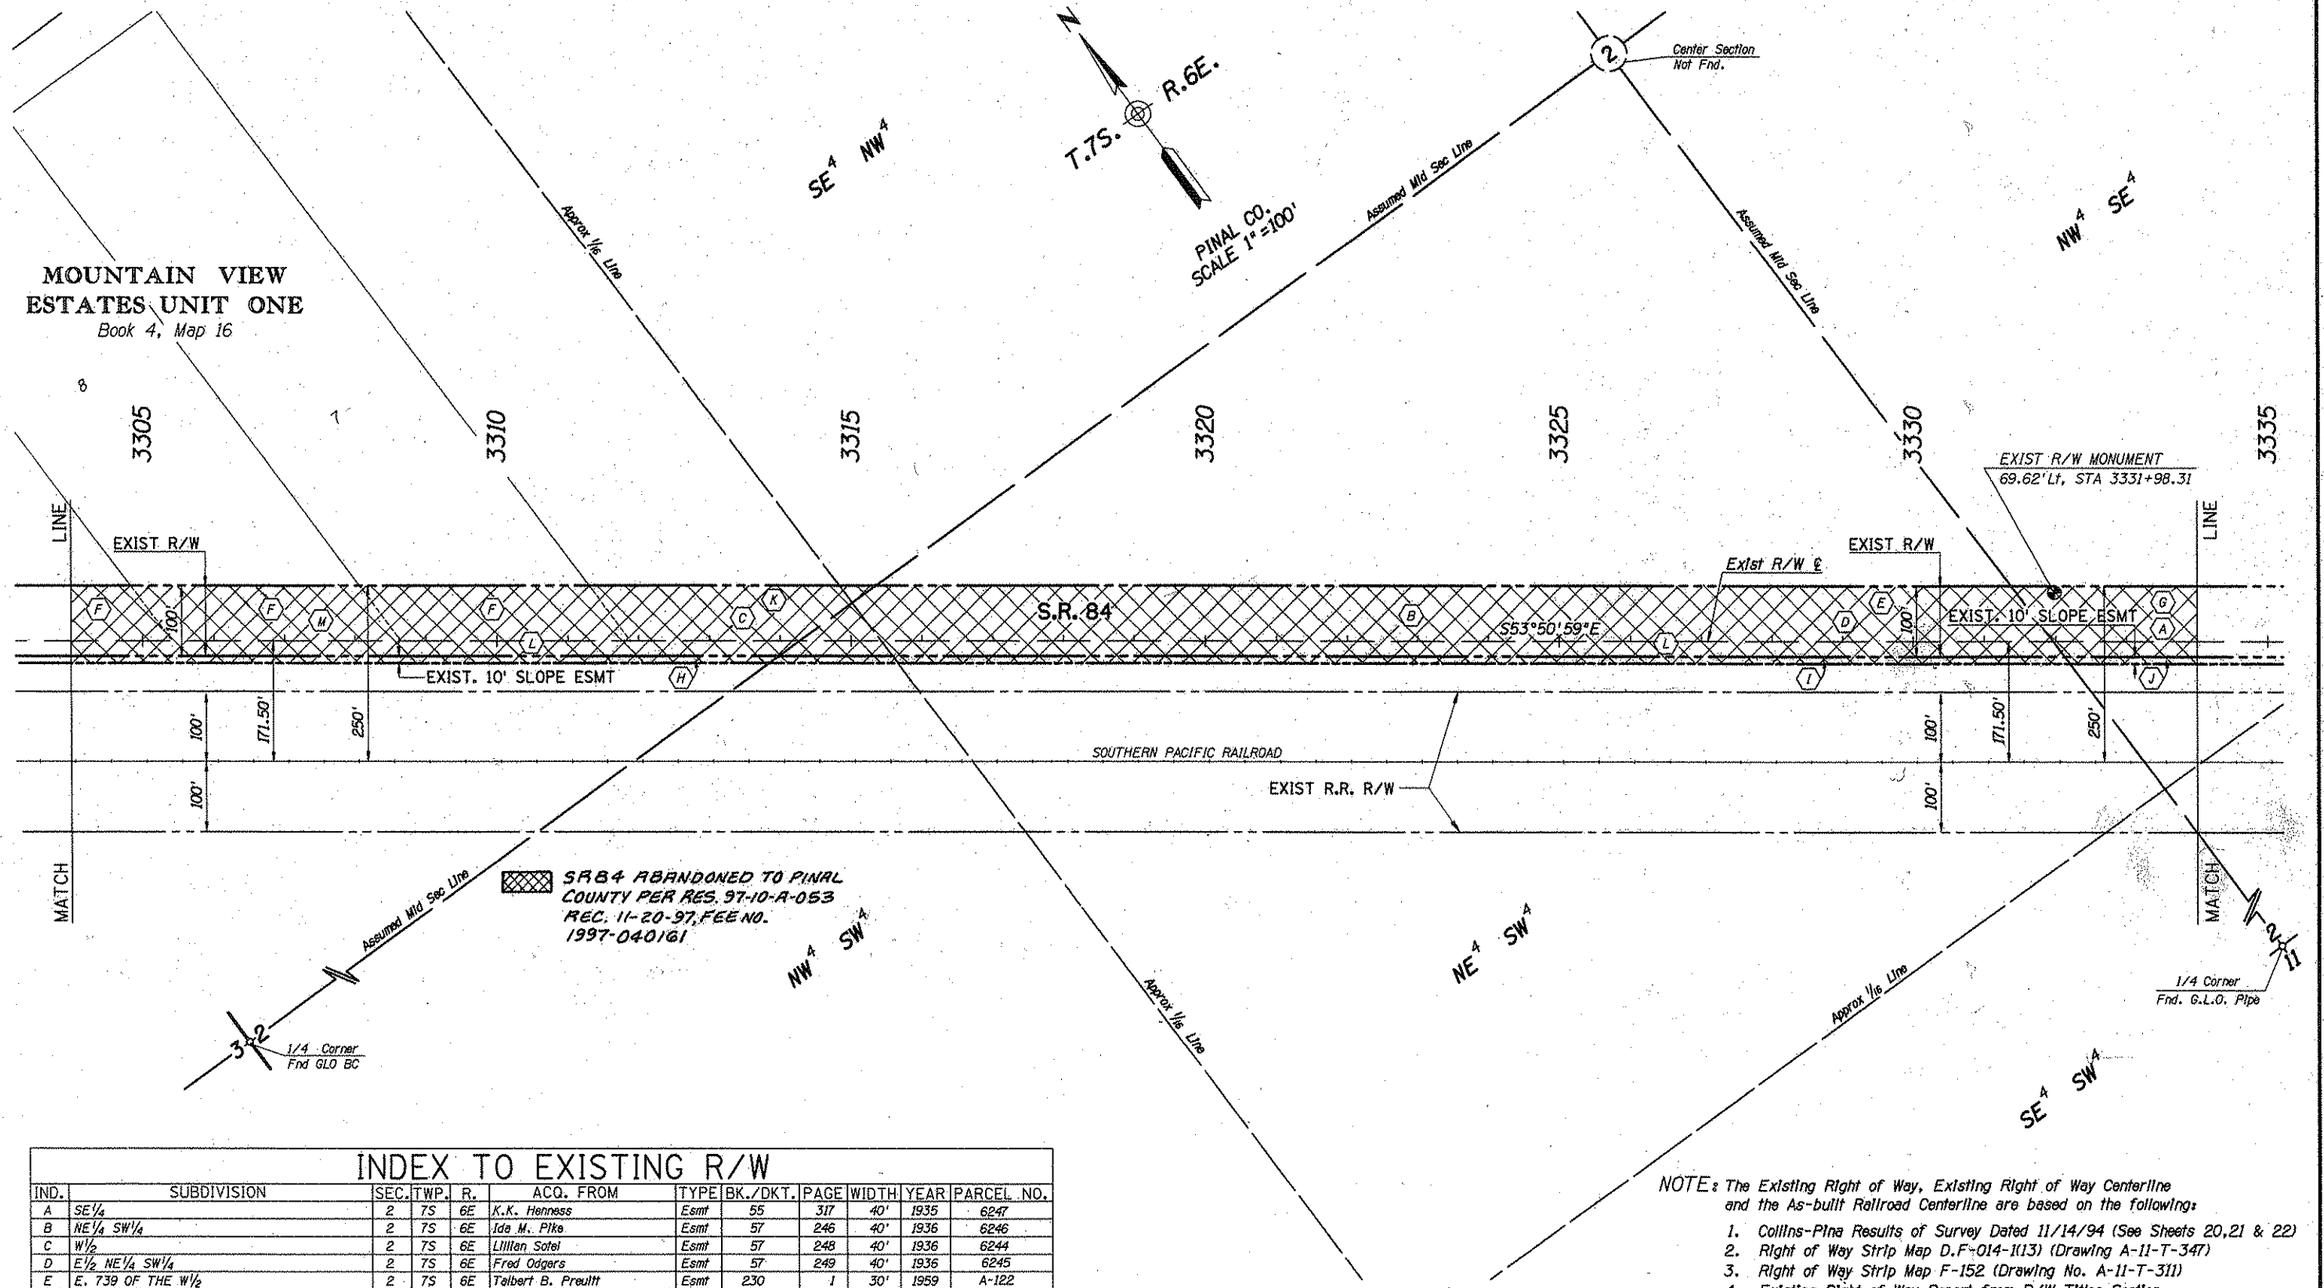

INDEX TO EXISTING R/W

IND.	SUBDIVISION	SEC.	TWP.	R.	ACQ. FROM	TYPE	BK./DKT.	PAGE	WIDTH	YEAR	PARCEL NO.
A	SE¼	2	7S	6E	K.K. Henness	Esmt	55	317	40'	1935	6247
B	NE¼ SW¼	2	7S	6E	Ida M. Pike	Esmt	57	246	40'	1936	6246
C	W½	2	7S	6E	Lillian Sotel	Esmt	57	248	40'	1936	6244
D	E½ NE¼ SW¼	2	7S	6E	Fred Odgers	Esmt	57	249	40'	1936	6245
E	E. 739 OF THE W½	2	7S	6E	Talbert B. Preuitt	Esmt	230	1	30'	1959	A-122
F	Lot 7, 8, 9 Mtn View Estates	2	7S	6E	J.N. Norwood	Esmt	232	260	30'	1959	A-120
G	SE¼	2	7S	6E	K.K. Henness	Esmt	236	114	30'	1959	A-123
H	W½	2	7S	6E	Lillian Sotel	S.E.	212	285	10'	1959	A-121A
I	E 739 of the W½	2	7S	6E	Talbert B. Prutt	S.E.	242	286	10'	1959	A-122A
J	SE¼	2	7S	6E	K.K. Henness	S.E.	242	287	10'	1959	A-123A
K	W½	2	7S	6E	Lillian Sotel	Esmt	261	364	30'	1959	A-121
L	S.R. 84	2	7S	6E	Board of Supervisors	Res	7	185	70'	1922	———
M	Mountain View Estates	2	7S	6E	Pinal County	Ded	4	16	60'	1930	———

NOTE: The Existing Right of Way, Existing Right of Way Centerline and the As-built Railroad Centerline are based on the following:

1. Collins-Pina Results of Survey Dated 11/14/94 (See Sheets 20,21 & 22)
2. Right of Way Strip Map D.F-014-1(13) (Drawing A-11-T-347)
3. Right of Way Strip Map F-152 (Drawing No. A-11-T-311)
4. Existing Right of Way Report from R/W Titles Section.

REVISIONS			
C.O. NO.	DATE	BY	DESCRIPTION

DRAWING NO.	D-11-T-469
HARD COPY	SEE NOTE
DRAWN	DRB FEB 96
CHECKED	JPT FEB 96

Greiner 7878 N. 16th Street, Suite 200 Phoenix, AZ 85020 (602) 371-1100

ARIZONA DEPARTMENT OF TRANSPORTATION
RIGHT OF WAY PLANS SECTION

HIGHWAY: CASA GRANDE URBAN AREA
PROJECT NO.: M-950-4-704
TRACS NO.: 084 PN 178 H2981 01R
ROUTE: S.R. 84
SECTION: CASA GRANDE - ELOY

REGISTERED LAND SURVEYOR 21080 ROBERT J. PECHA ARIZONA, U.S.A.

SHEET 11 OF 22

ooooo DGNoSPECIFICATIONooooo VIEW NAME:
ooooo SYSTIMEooooo

Click here for SR 84 Index

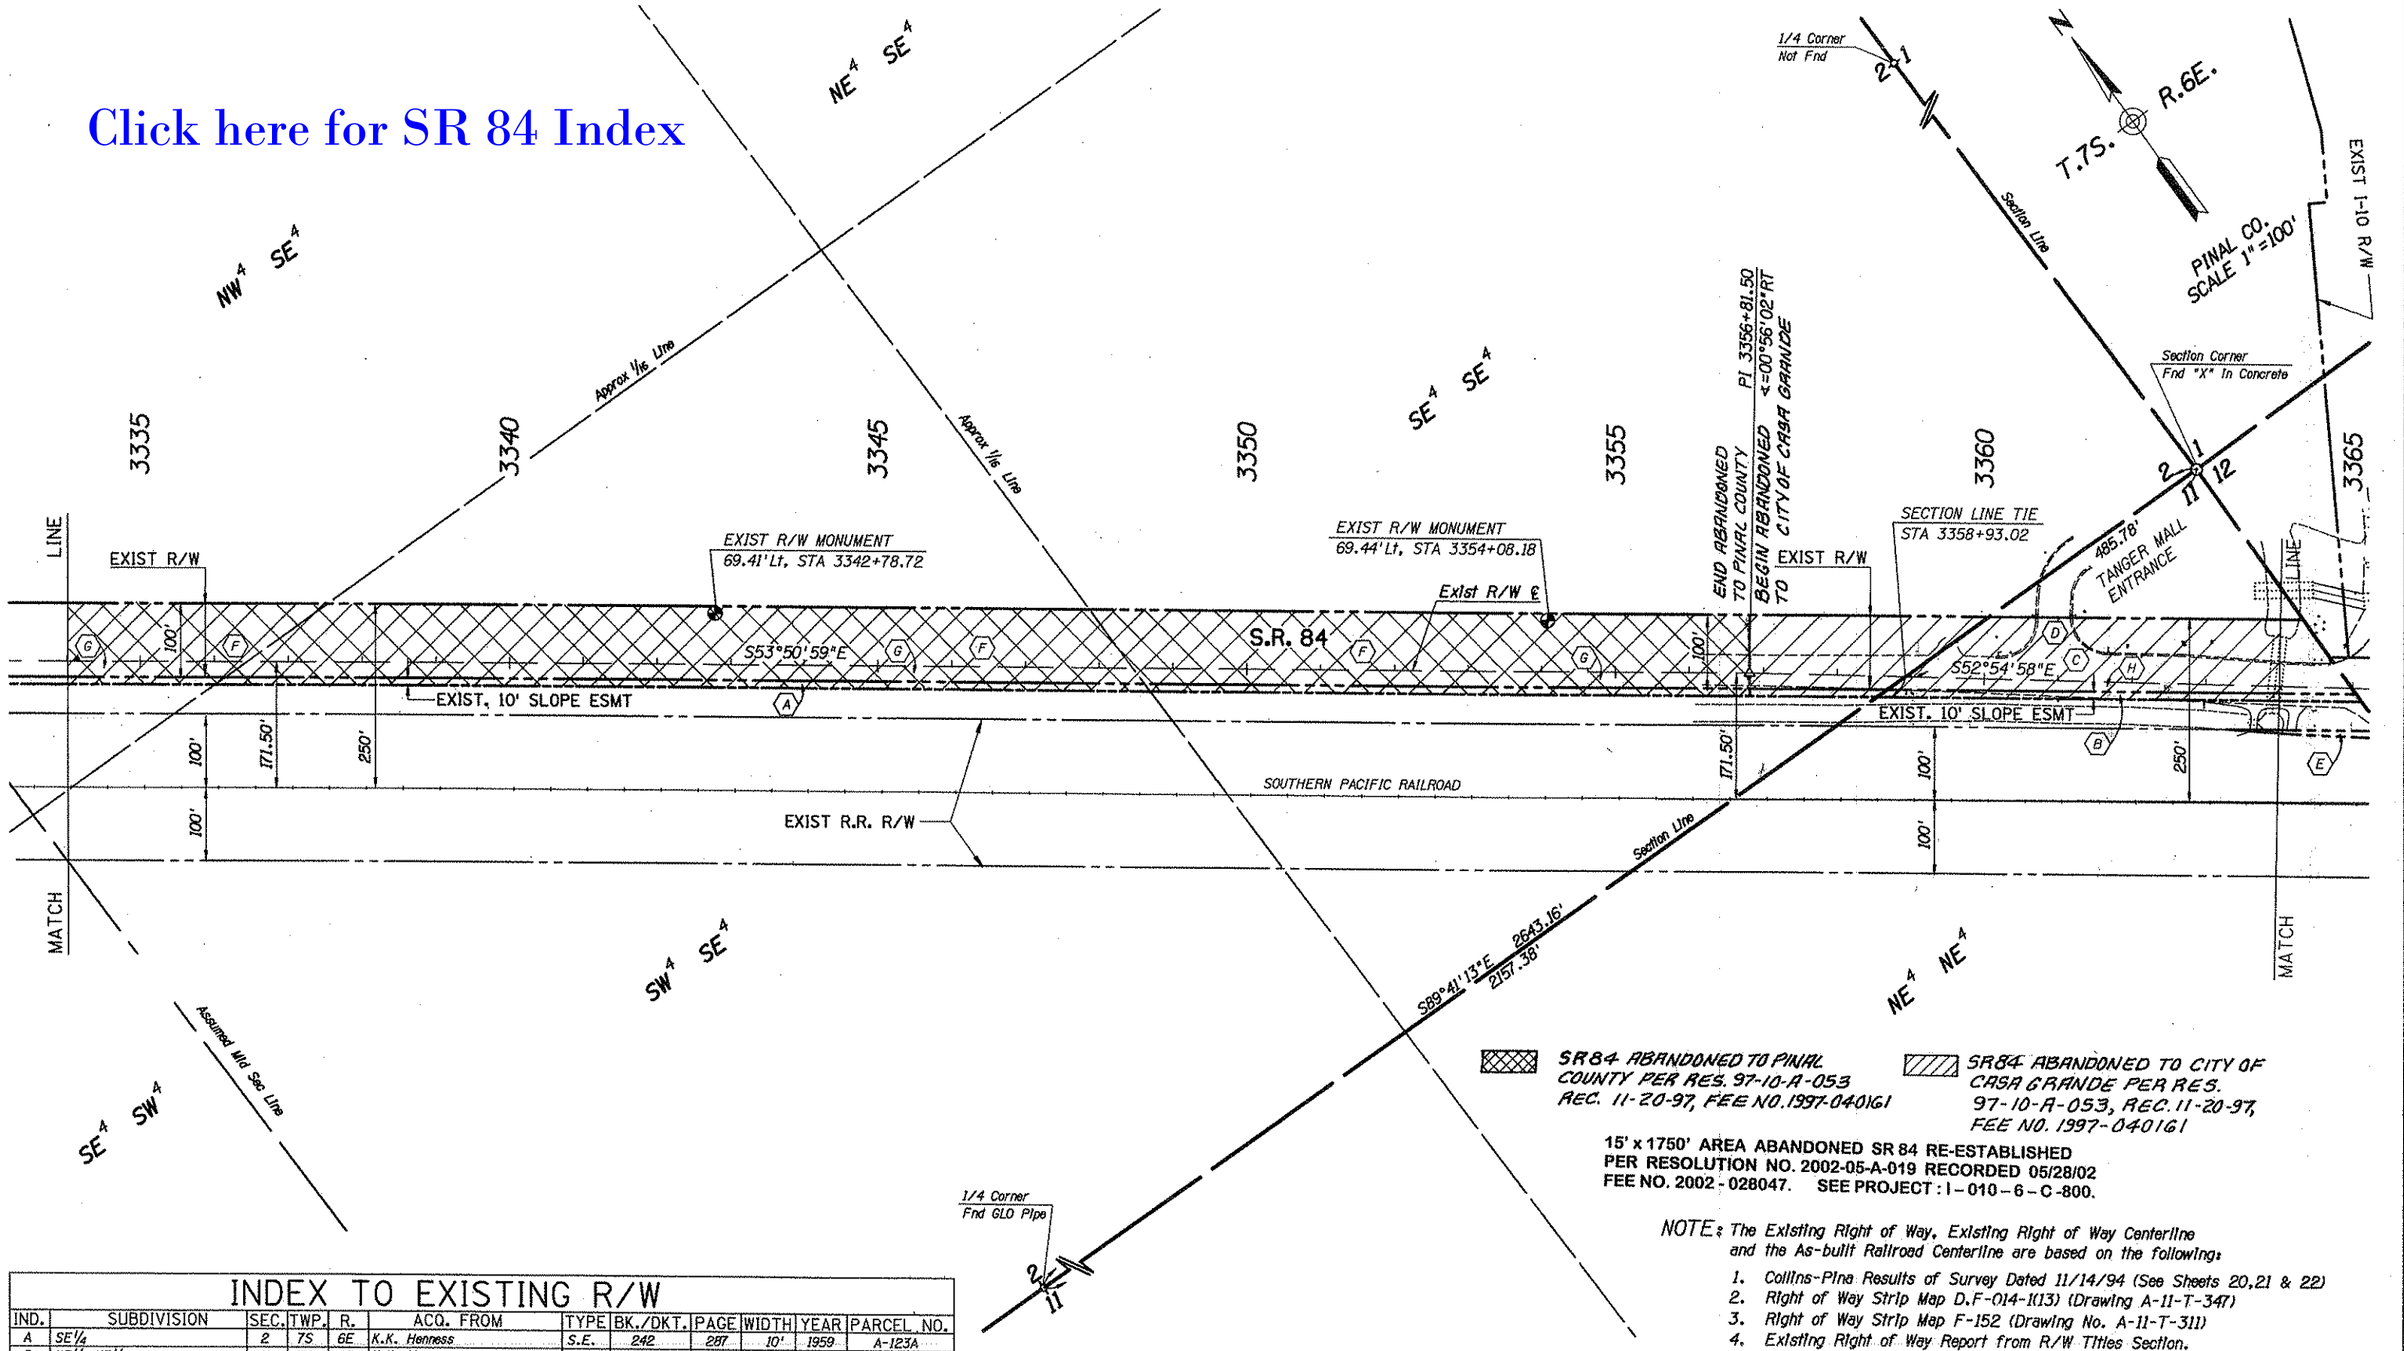

SR84 ABANDONED TO PINAL COUNTY PER RES. 97-10-A-053 REC. 11-20-97, FEE NO. 1997-040161

SR84 ABANDONED TO CITY OF CASA GRANDE PER RES. 97-10-A-053, REC. 11-20-97, FEE NO. 1997-040161

15' x 1750' AREA ABANDONED SR 84 RE-ESTABLISHED PER RESOLUTION NO. 2002-05-A-019 RECORDED 05/28/02 FEE NO. 2002-028047. SEE PROJECT : I-010-6-C-800.

NOTE: The Existing Right of Way, Existing Right of Way Centerline and the As-built Railroad Centerline are based on the following:

1. *Collins-Pine Results of Survey Dated 11/14/94 (See Sheets 20,21 & 22)*
2. *Right of Way Strip Map D.F-014-I(13) (Drawing A-11-T-347)*
3. *Right of Way Strip Map F-152 (Drawing No. A-11-T-311)*
4. *Existing Right of Way Report from R/W Titles Section.*

INDEX TO EXISTING R/W

IND.	SUBDIVISION	SEC.	TWP.	R.	ACQ. FROM	TYPE	BK./DKT.	PAGE	WIDTH	YEAR	PARCEL NO.
A	SE¼	2	7S	6E	K.K. Henness	S.E.	242	287	10'	1959	A-123A
B	NE¼ NE¼	11	7S	6E	K.K. Henness	S.E.	242	287	10'	1959	A-123A
C	NE¼ NE¼	11	7S	6E	B.D. Reazin	Esmt	57	219	40'	1936	6248
D	NE¼ NE¼	11	7S	6E	K.K. Henness	Esmt	236	114	30'	1959	A-123
E	NE¼ NE¼	11	7S	6E	Southern Pacific R.R. Comp.	Esmt	56	169	various	1936	———
F	SE¼	2	7S	6E	K.K. Henness	Esmt	55	317	40'	1935	6247
G	S.R. 84	2	7S	6E	Board of Supervisors	Res	7	185	70'	1922	———
H	NE¼ NE¼	11	7S	6E	Board of Supervisors	Res	7	185	70'	1922	———

REVISIONS			
C.O. NO.	DATE	BY	DESCRIPTION

DRAWING NO.	D-11-T-469
HARD COPY	SEE NOTE
DRAWN	DRB FEB 96
CHECKED	JPT FEB 96

Greiner 7878 N. 16th Street, Suite 200 Phoenix, AZ 85020 (602) 371-1100

ROUTE: S.R. 84 SECTION: CASA GRANDE - ELOY

ARIZONA DEPARTMENT OF TRANSPORTATION
RIGHT OF WAY PLANS SECTION
HIGHWAY: CASA GRANDE URBAN AREA
PROJECT NO.: M-950-4-704
TRACS NO.: 084 PN 178 H2981 01R

REGISTERED LAND SURVEYOR 21080 ROBERT J. PECHA ARIZONA U.S.A.

SHEET 12 OF 22

ooooo DGN: SPECIFICATION ooooo VIEW NAME:
ooooo SYSTIME ooooo

Click here for SR 84 Index

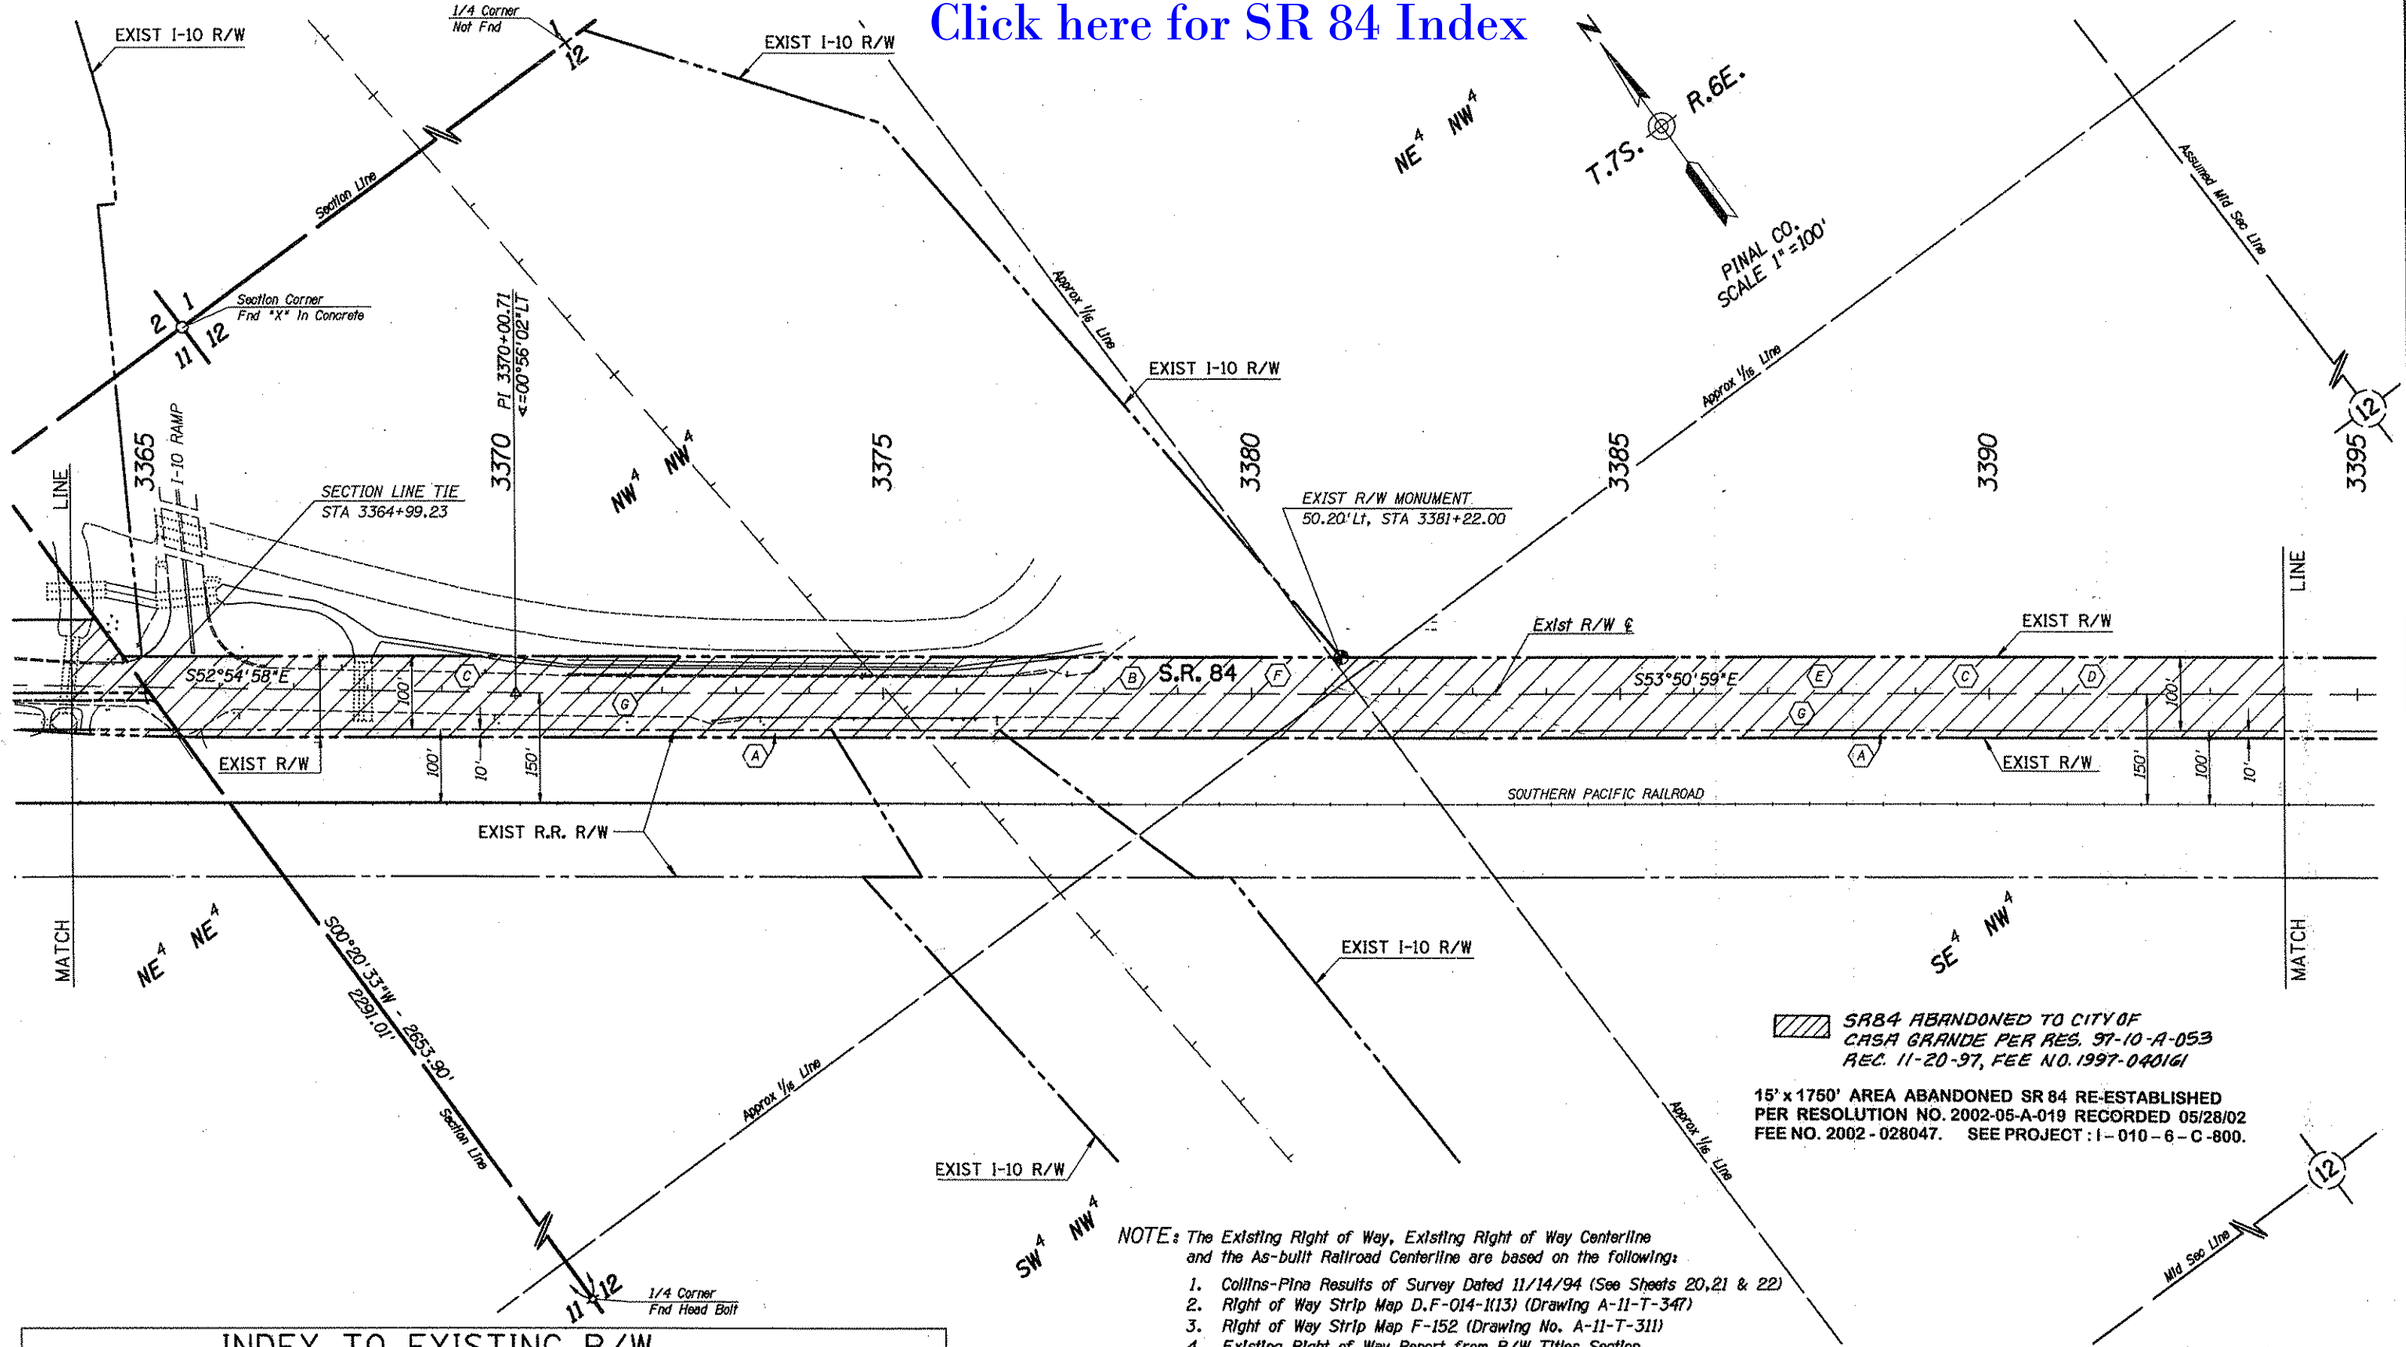

SR84 ABANDONED TO CITY OF CASA GRANDE PER RES. 97-10-A-053 REC. 11-20-97, FEE NO. 1997-040161

15' x 1750' AREA ABANDONED SR 84 RE-ESTABLISHED PER RESOLUTION NO. 2002-05-A-019 RECORDED 05/28/02 FEE NO. 2002 - 028047. SEE PROJECT : I - 010 - 6 - C -800.

NOTE: The Existing Right of Way, Existing Right of Way Centerline and the As-built Railroad Centerline are based on the following:

1. Collins-Pina Results of Survey Dated 11/14/94 (See Sheets 20,21 & 22)
2. Right of Way Strip Map D.F-014-1(13) (Drawing A-11-T-347)
3. Right of Way Strip Map F-152 (Drawing No. A-11-T-311)
4. Existing Right of Way Report from R/W Titles Section.

INDEX TO EXISTING R/W

IND.	SUBDIVISION	SEC.	TWP.	R.	ACQ. FROM	TYPE	BK./DKT.	PAGE	WIDTH	YEAR	PARCEL NO.
A	Section 12	12	7S	6E	Southern Pacific R.R. Comp.	Esmt	56	169	10'	1936	———
B	NW¼ NW¼	12	7S	6E	Sabino Brophy	Esmt	50	279	55'	1931	6249
C	NW¼	12	7S	6E	Sabina Brophy	Esmt	55	299	40'	1935	6253
D	SE¼ NW¼	12	7S	6E	Ella E. Jones	Esmt	57	220	40'	1936	6251
E	E½ NW¼	12	7S	6E	Rex C. Gladden	Esmt	233	237	30'	1959	A-125
F	NW¼ NW¼	12	7S	6E	Paul M. Brophy	Esmt	244	75	15'	1959	A-124
G	S.R. 84	12	7S	6E	Board of Supervisors	Res	7	185	70'	1922	———

REVISIONS			
C.O. NO.	DATE	BY	DESCRIPTION

DRAWING NO.	D-11-T-469
HARD COPY	SEE NOTE
DRAWN	DRB FEB 96
CHECKED	JPT FEB 96

Greiner 1378 N. 16th Street, Suite 200 Phoenix, AZ 85020 (602) 371-1100

ROUTE: S.R. 84 SECTION: CASA GRANDE - ELOY

ARIZONA DEPARTMENT OF TRANSPORTATION
RIGHT OF WAY PLANS SECTION

HIGHWAY: CASA GRANDE URBAN AREA
PROJECT NO.: M-950-4-704
TRACS NO.: 084 PN 178 H2981 01R

REGISTERED LAND SURVEYOR 21080 ROBERT J. PECHA ARIZONA, U.S.A.

SHEET 13 OF 22

oooooDGNoSPECIFICATIONoooooo VIEW NAME:
ooooSYSTIMEoooo

Click here for SR 84 Index

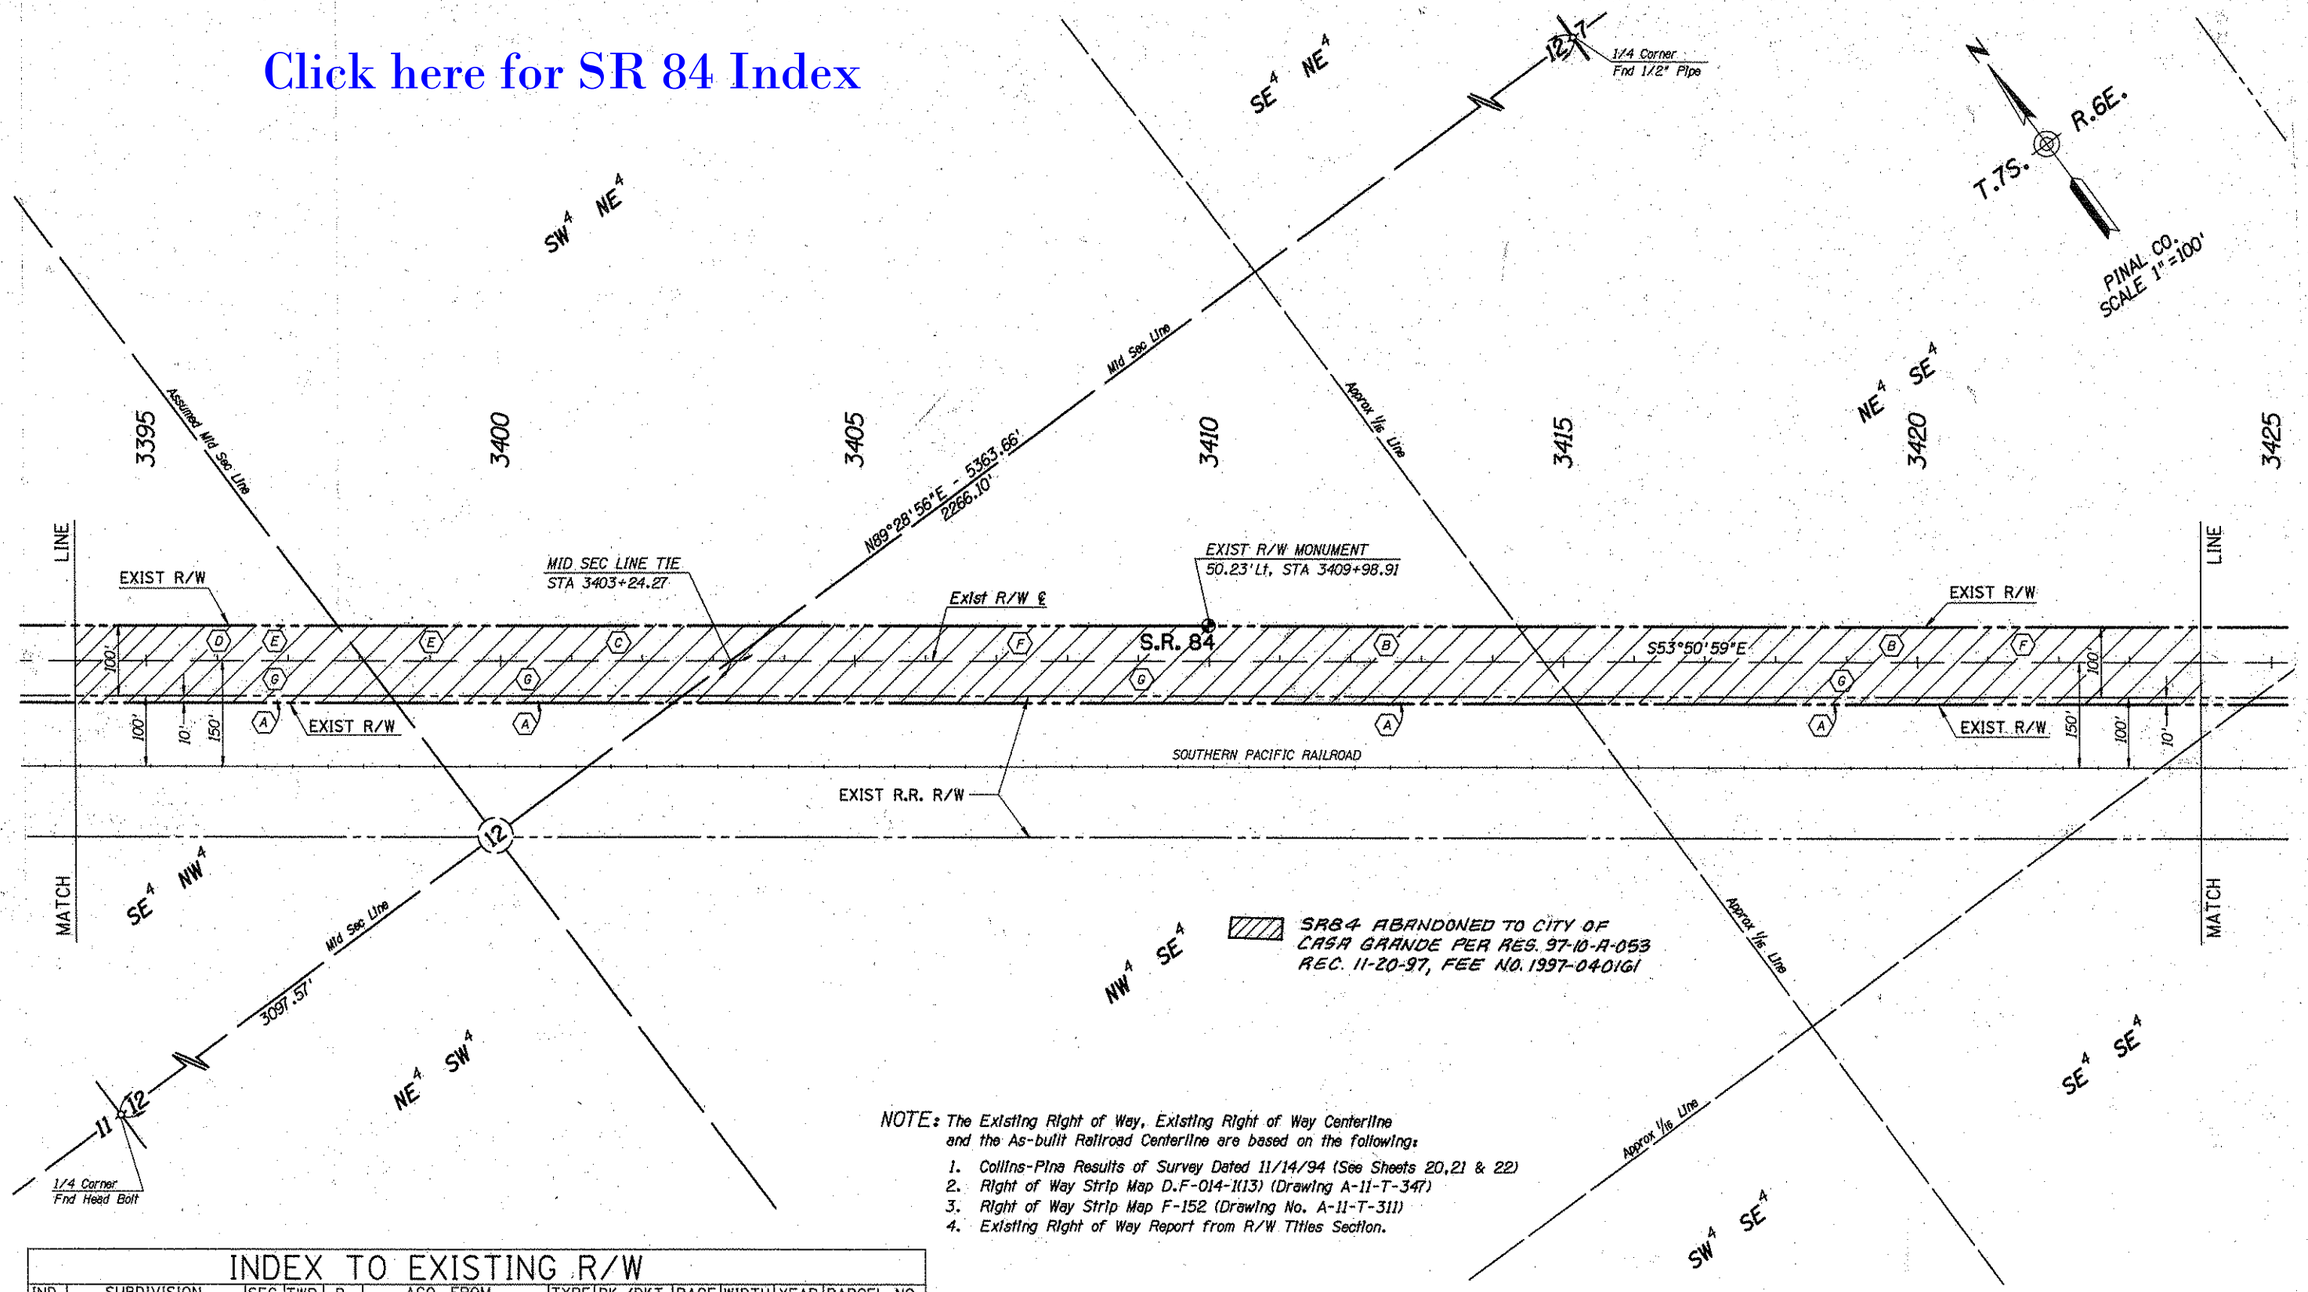

NOTE: The Existing Right of Way, Existing Right of Way Centerline and the As-built Railroad Centerline are based on the following:

1. Collins-Pina Results of Survey Dated 11/14/94 (See Sheets 20,21 & 22)
2. Right of Way Strip Map D.F-014-1(13) (Drawing A-11-T-347)
3. Right of Way Strip Map F-152 (Drawing No. A-11-T-311)
4. Existing Right of Way Report from R/W Titles Section.

INDEX TO EXISTING R/W

IND.	SUBDIVISION	SEC.	TWP.	R.	ACQ. FROM	TYPE	BK./DKT.	PAGE	WIDTH	YEAR	PARCEL NO.
A	Section 12	12	7S	6E	Southern Pacific R.R. Comp.	Esmt	56	169	10'	1936	———
B	N½ SE¼	12	7S	6E	Sabina Brophy	Esmt	55	299	40'	1935	6253
C	SW¼ NE¼	12	7S	6E	Thomas W. Fitzgerald	Esmt	57	216	40'	1935	6252
D	SE¼ NW¼	12	7S	6E	Ella E. Jones	Esmt	57	220	40'	1936	6251
E	E½ NW¼ AND SW¼ NE¼	12	7S	6E	Rex C. Gladden	Esmt	233	237	30'	1959	A-125
F	SE¼	12	7S	6E	Paul M. Brophy	Esmt	244	75	30'	1959	A-124
G	S.R. 84	12	7S	6E	Board of Supervisors	Res	7	185	70'	1922	———

REVISIONS			
C.O. NO.	DATE	BY	DESCRIPTION

DRAWING NO.	D-11-T-469
HARD COPY	SEE NOTE
DRAWN	DRB FEB 96
CHECKED	JPT FEB 96

Greiner 7878 N. 16th Street, Suite 200 Phoenix, AZ 85020 (602) 371-1100

ARIZONA DEPARTMENT OF TRANSPORTATION
RIGHT OF WAY PLANS SECTION

HIGHWAY: CASA GRANDE URBAN AREA
PROJECT NO.: M-950-4-704
TRACS NO.: 084 PN 178 H2981 01R
ROUTE: S.R. 84
SECTION: CASA GRANDE - ELOY

REGISTERED LAND SURVEYOR — 21080 — ROBERT J. PECHA — ARIZONA U.S.A.

SHEET 14 OF 22

ooooDGN=SPECIFICATIONoooooo VIEW NAME=
ooooSYSTIME=ooooo

Click here for SR 84 Index

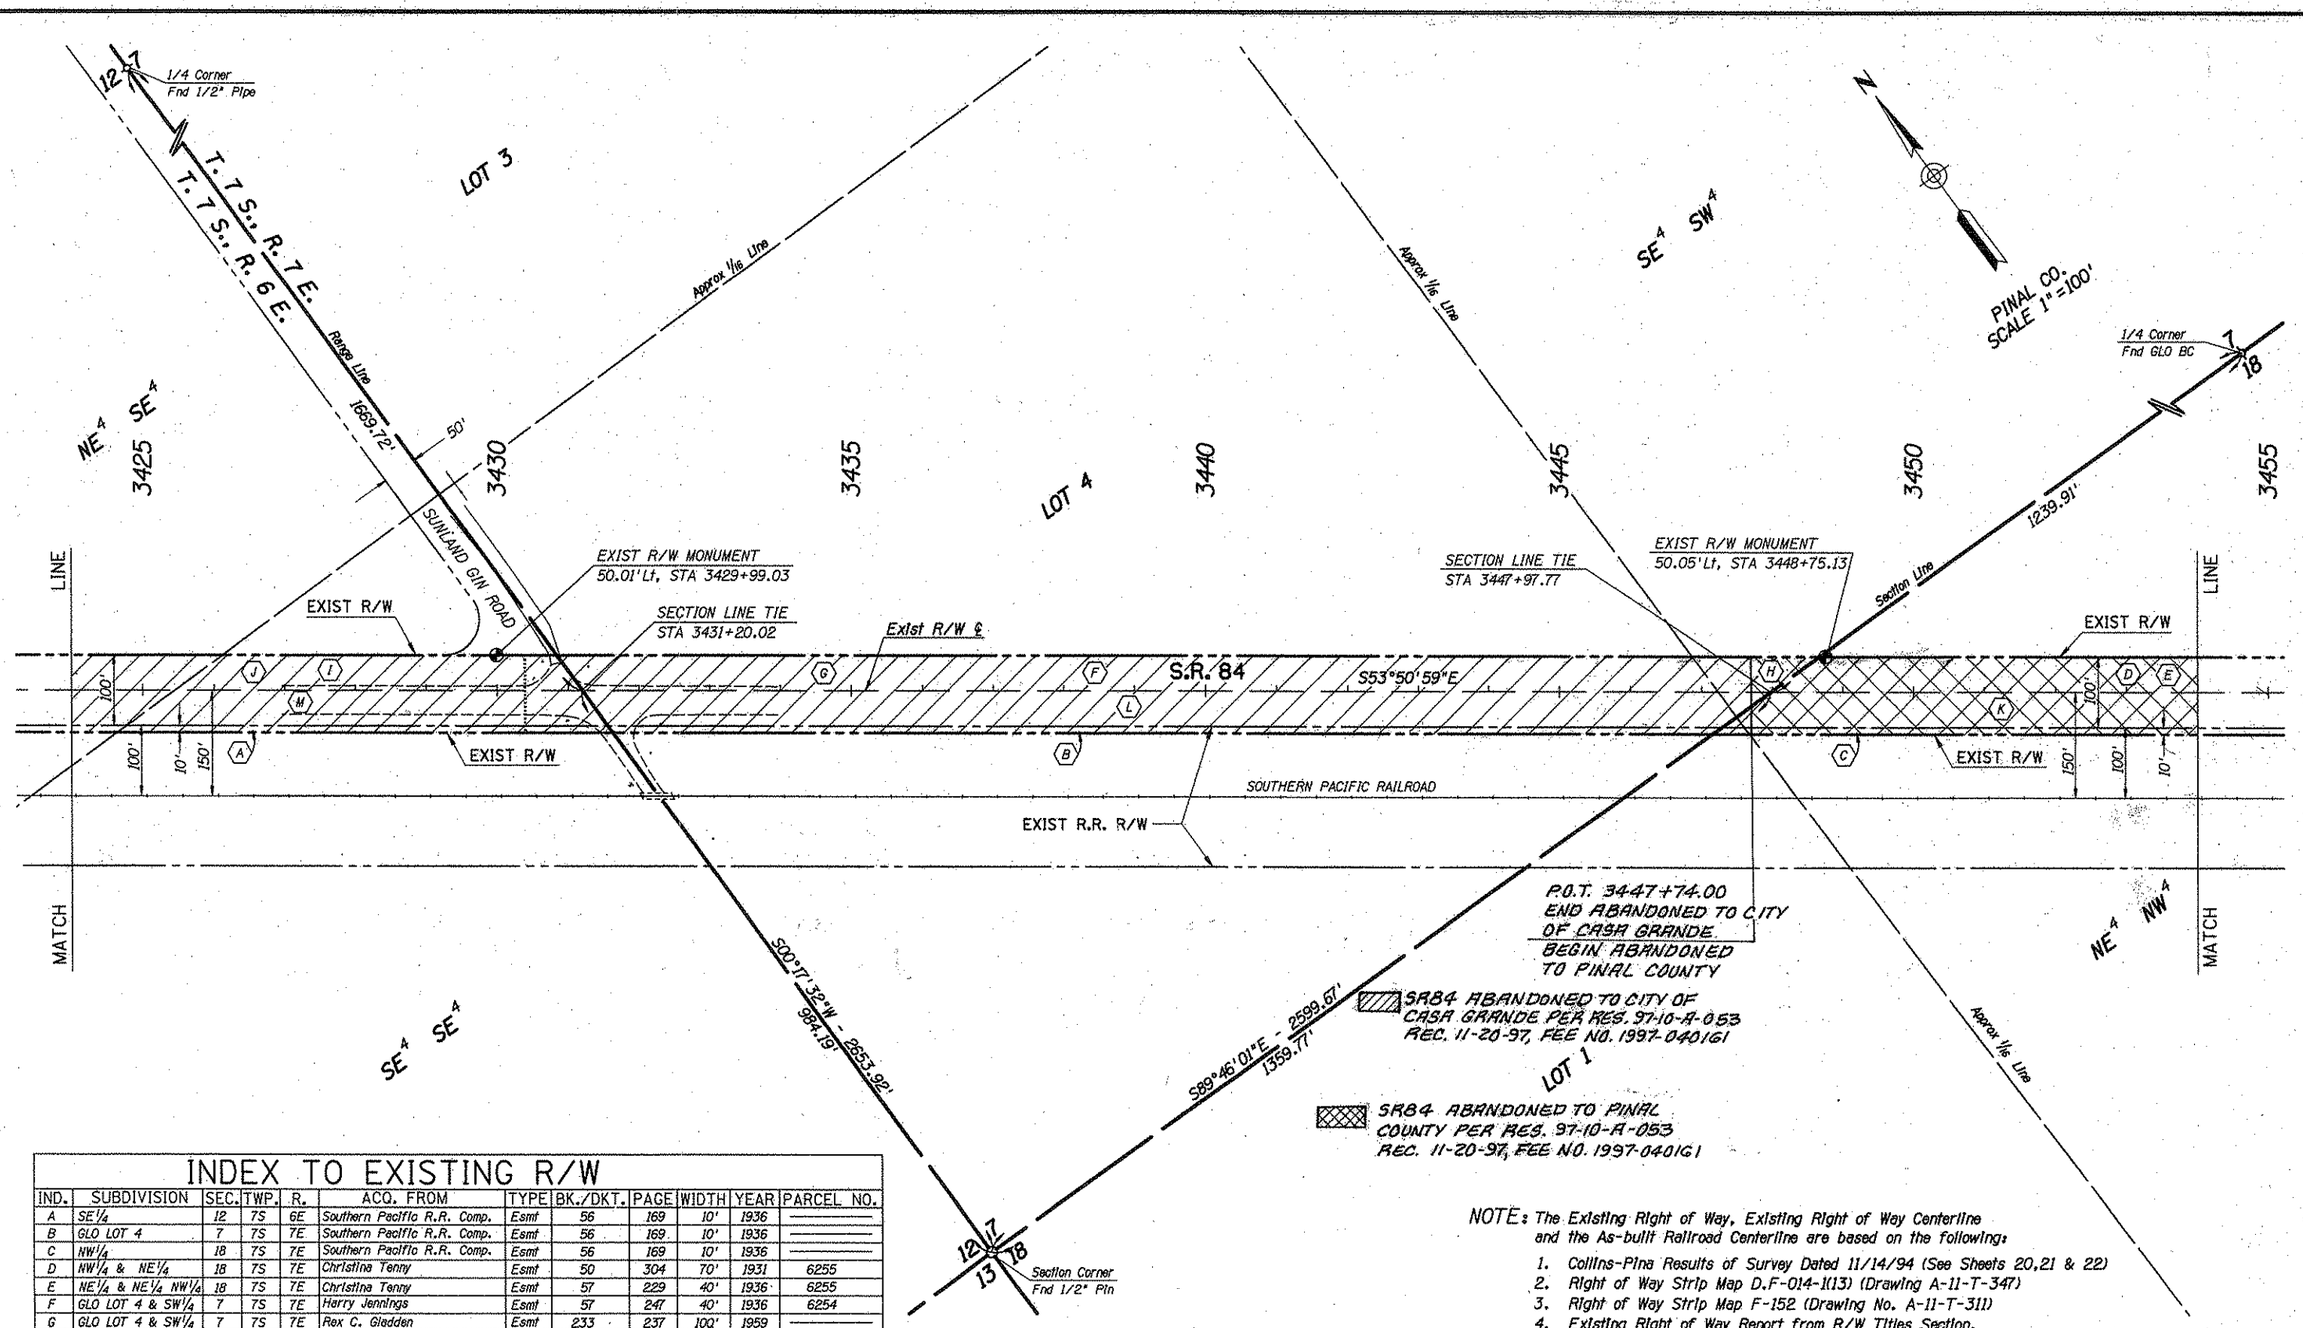

INDEX TO EXISTING R/W

IND.	SUBDIVISION	SEC.	TWP.	R.	ACQ. FROM	TYPE	BK./DKT.	PAGE	WIDTH	YEAR	PARCEL NO.
A	SE¼	12	7S	6E	Southern Pacific R.R. Comp.	Esmt	56	169	10'	1936	———
B	GLO LOT 4	7	7S	7E	Southern Pacific R.R. Comp.	Esmt	56	169	10'	1936	———
C	NW¼	18	7S	7E	Southern Pacific R.R. Comp.	Esmt	56	169	10'	1936	———
D	NW¼ & NE¼	18	7S	7E	Christina Tenny	Esmt	50	304	70'	1931	6255
E	NE¼ & NE¼ NW¼	18	7S	7E	Christina Tenny	Esmt	57	229	40'	1936	6255
F	GLO LOT 4 & SW¼	7	7S	7E	Harry Jennings	Esmt	57	247	40'	1936	6254
G	GLO LOT 4 & SW¼	7	7S	7E	Rex C. Gladden	Esmt	233	237	100'	1959	———
H	GLO LOT 4 & SW¼	7	7S	7E	Charles W. Jennings	Esmt	250	304	30'	1959	———
I	SE¼	12	7S	6E	Sabina Brophy	Esmt	55	299	40'	1935	———
J	SE¼	12	7S	6E	Paul W. Brophy	Esmt	244	75	30'	1959	———
K	GLO LOT 1 & NW¼	18	7S	7E	Board of Supervisors	Res	7	185	70'	1922	———
L	GLO LOT 4 & SW¼	7	7S	7E	Board of Supervisors	Res	7	185	70'	1922	———
M	SE¼	12	7S	6E	Board of Supervisors	Res	7	185	70'	1922	———

NOTE: The Existing Right of Way, Existing Right of Way Centerline and the As-built Railroad Centerline are based on the following:

1. Collins-Pina Results of Survey Dated 11/14/94 (See Sheets 20,21 & 22)
2. Right of Way Strip Map D.F-014-1(13) (Drawing A-11-T-347)
3. Right of Way Strip Map F-152 (Drawing No. A-11-T-311)
4. Existing Right of Way Report from R/W Titles Section.

REVISIONS			
C.O. NO.	DATE	BY	DESCRIPTION

DRAWING NO.	D-11-T-469	ARIZONA DEPARTMENT OF TRANSPORTATION RIGHT OF WAY PLANS SECTION	
HARD COPY	SEE NOTE	HIGHWAY	CASA GRANDE URBAN AREA
DRAWN	DRB FEB 96	PROJECT NO.	M-950-4-704
CHECKED	JPT FEB 96	TRACS NO.	084 PN 178 H2981 01R
Greiner 1678 N. 16th Street, Suite 200 Phoenix, AZ 85020 (602) 371-2100		ROUTE	S.R. 84
		SECTION	CASA GRANDE - ELOY

REGISTERED LAND SURVEYOR 21080 ROBERT J. PECHA Date Signed 12-31-96 ARIZONA, U.S.A.

SHEET 15 OF 22

ooooooDGNoSPECIFICATIONoooooo VIEW NAME:
oooooSYSTEMooooo

Click here for SR 84 Index

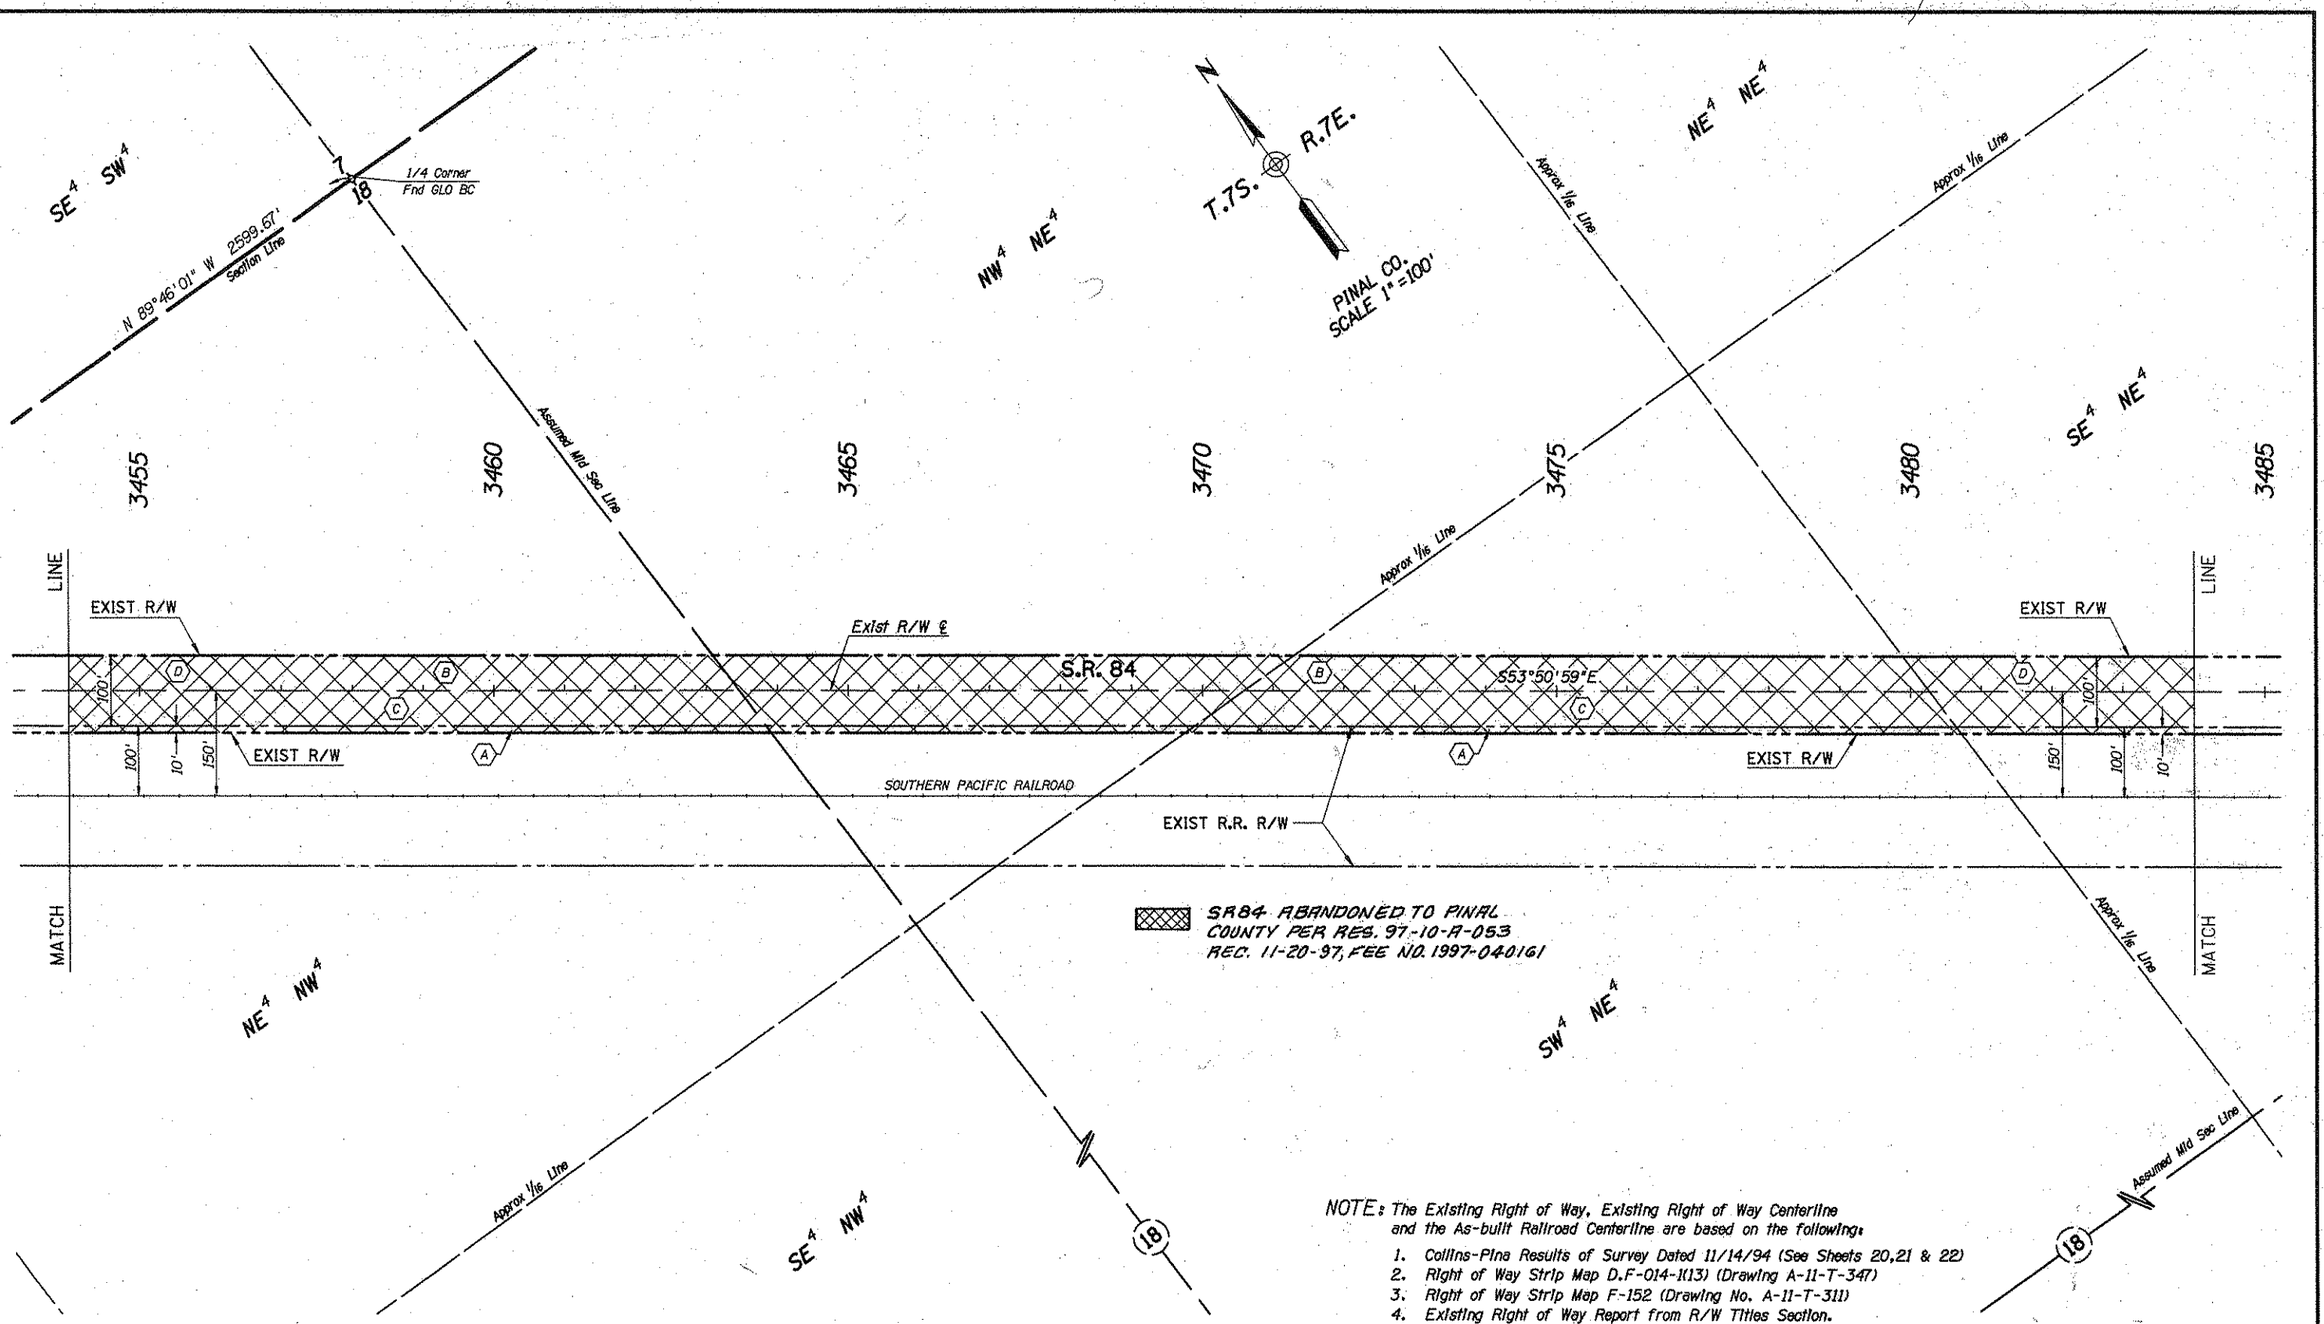

NOTE: The Existing Right of Way, Existing Right of Way Centerline and the As-built Railroad Centerline are based on the following:

1. Collins-Pina Results of Survey Dated 11/14/94 (See Sheets 20,21 & 22)
2. Right of Way Strip Map D.F-014-1(13) (Drawing A-11-T-347)
3. Right of Way Strip Map F-152 (Drawing No. A-11-T-311)
4. Existing Right of Way Report from R/W Titles Section.

INDEX TO EXISTING R/W

IND.	SUBDIVISION	SEC.	TWP.	R.	ACQ. FROM	TYPE	BK./DKT.	PAGE	WIDTH	YEAR	PARCEL NO.
A	N½	18	7S	7E	Southern Pacific R.R. Comp.	Esmt	56	169	10'	1936	———
B	NW¼ AND NE¼	18	7S	7E	Cristina Tenny	Esmt	50	304	70'	1931	6255
C	N½	18	7S	7E	Board of Supervisors	Res	7	185	70'	1922	———
D	NE¼ & NE¼ NW¼	18	7S	7E	Christina Tenny	Esmt	57	229	40'	1936	6255

REVISIONS			
C.O. NO.	DATE	BY	DESCRIPTION

DRAWING NO.	D-11-T-469
HARD COPY	SEE NOTE
DRAWN	DRB FEB 96
CHECKED	JPT FEB 96

Greiner 7878 N. 16th Street, Suite 200 Phoenix, AZ 85020 (602) 371-1100

ARIZONA DEPARTMENT OF TRANSPORTATION
RIGHT OF WAY PLANS SECTION

HIGHWAY: CASA GRANDE URBAN AREA
PROJECT NO.: M-950-4-704
TRACS NO.: 084 PN 178 H2981 01R
ROUTE: S.R. 84
SECTION: CASA GRANDE - ELOY

21080 ROBERT J. PECHA — Registered Land Surveyor — Arizona, U.S.A.

SHEET 16 OF 22

ooooo0GNoSPECIFICATIONooooo VIEW NAME:
ooooSYSTIMEooooo

R.7E.
T.7S.
PINAL CO.
SCALE 1" = 100'

Section Corner
Not Fnd
7 8
18 17
SW¼ NW¼
Assumed Section Line
OVERFIELD ROAD
Assumed Mid Sec Line
17
Center Section
Not Fnd
NE¼ SW¼
Approx 1/16 Line

3485 SE¼ NE¼ | 3490 | 3495 | 3500 | 3505 NW¼ SW¼ | 3510 | 3515

1/4 Corner
Fnd GLO BC
18 17
211.08'
SECTION LINE TIE
STA 3496+78.37
EXIST R/W MONUMENT
49.73' Lt, STA 3499+96.74
Exist R/W ℄
S.R. 84
S53°50'59"E

LINE
EXIST R/W
100'
150'
100'
10'
EXIST R/W
A
C
D
F
B
G
E
EXIST R/W
150'
100'
10'
LINE

SOUTHERN PACIFIC RAILROAD
EXIST R.R. R/W
MATCH
MATCH

Assumed Mid Sec Line
Approx 1/16 Line
18
Center Section
Not Fnd.
NE¼ SE¼
S00°00'27"E - 2654.50'
2443.42'
Section Line
15 17
19 20
Section Corner
Fnd GLO BC
Approx 1/16 Line
SW¼ SW¼

SR84 ABANDONED TO PINAL COUNTY PER RES. 97-10-A-053. REC. 11-20-97, FEE NO. 1997-040161

NOTE: The Existing Right of Way, Existing Right of Way Centerline and the As-built Railroad Centerline are based on the following:

1. Collins-Pina Results of Survey Dated 11/14/94 (See Sheets 20,21 & 22)
2. Right of Way Strip Map D.F-014-1(13) (Drawing A-11-T-347)
3. Right of Way Strip Map F-152 (Drawing No. A-11-T-311)
4. Existing Right of Way Report from R/W Titles Section.

Click here for SR 84 Index

INDEX TO EXISTING R/W

IND.	SUBDIVISION	SEC.	TWP.	R.	ACQ. FROM	TYPE	BK./DKT.	PAGE	WIDTH	YEAR	PARCEL NO.
A	N½ AND NE¼ SE¼	18	7S	7E	Southern Pacific R.R. Comp.	Esmt	56	169	10'	1936	———
B	SW¼	17	7S	7E	Southern Pacific R.R. Comp.	Esmt	56	169	10'	1936	———
C	NW¼ AND NE¼	18	7S	7E	Cristina Tenny	Esmt	50	304	70'	1931	6255
D	NE¼ SE¼	18	7S	7E	Vera J. Ennis	Esmt	57	217	40'	1936	6256
E	SW¼	17	7S	7E	Board of Supervisors	Res	7	185	70'	1922	———
F	NE¼ AND SE¼	18	7S	7E	Board of Supervisors	Res	7	185	70'	1922	———
G	SW¼	17	7S	7E	Hare Building Corp.	W.D.	313	387	30'	1960	A-127

REVISIONS			
C.O. NO.	DATE	BY	DESCRIPTION

DRAWING NO.	D-11-T-469
HARD COPY	SEE NOTE
DRAWN	DRB FEB 96
CHECKED	JPT FEB 96
Greiner 7878 N. 16th Street, Suite 200 Phoenix, AZ 85020 (602) 371-1100	
ROUTE	SECTION
S.R. 84	CASA GRANDE - ELOY

ARIZONA DEPARTMENT OF TRANSPORTATION
RIGHT OF WAY PLANS SECTION
HIGHWAY: CASA GRANDE URBAN AREA
PROJECT NO.: M-950-4-704
TRACS NO.: 084 PN 178 H2981 01R

21080 ROBERT J. PECHA REGISTERED LAND SURVEYOR ARIZONA, U.S.A.

SHEET 17 OF 22

ooooDGN=SPECIFICATION=oooo VIEW NAME=
ooooSYSTIME=oooo

Click here for SR 84 Index

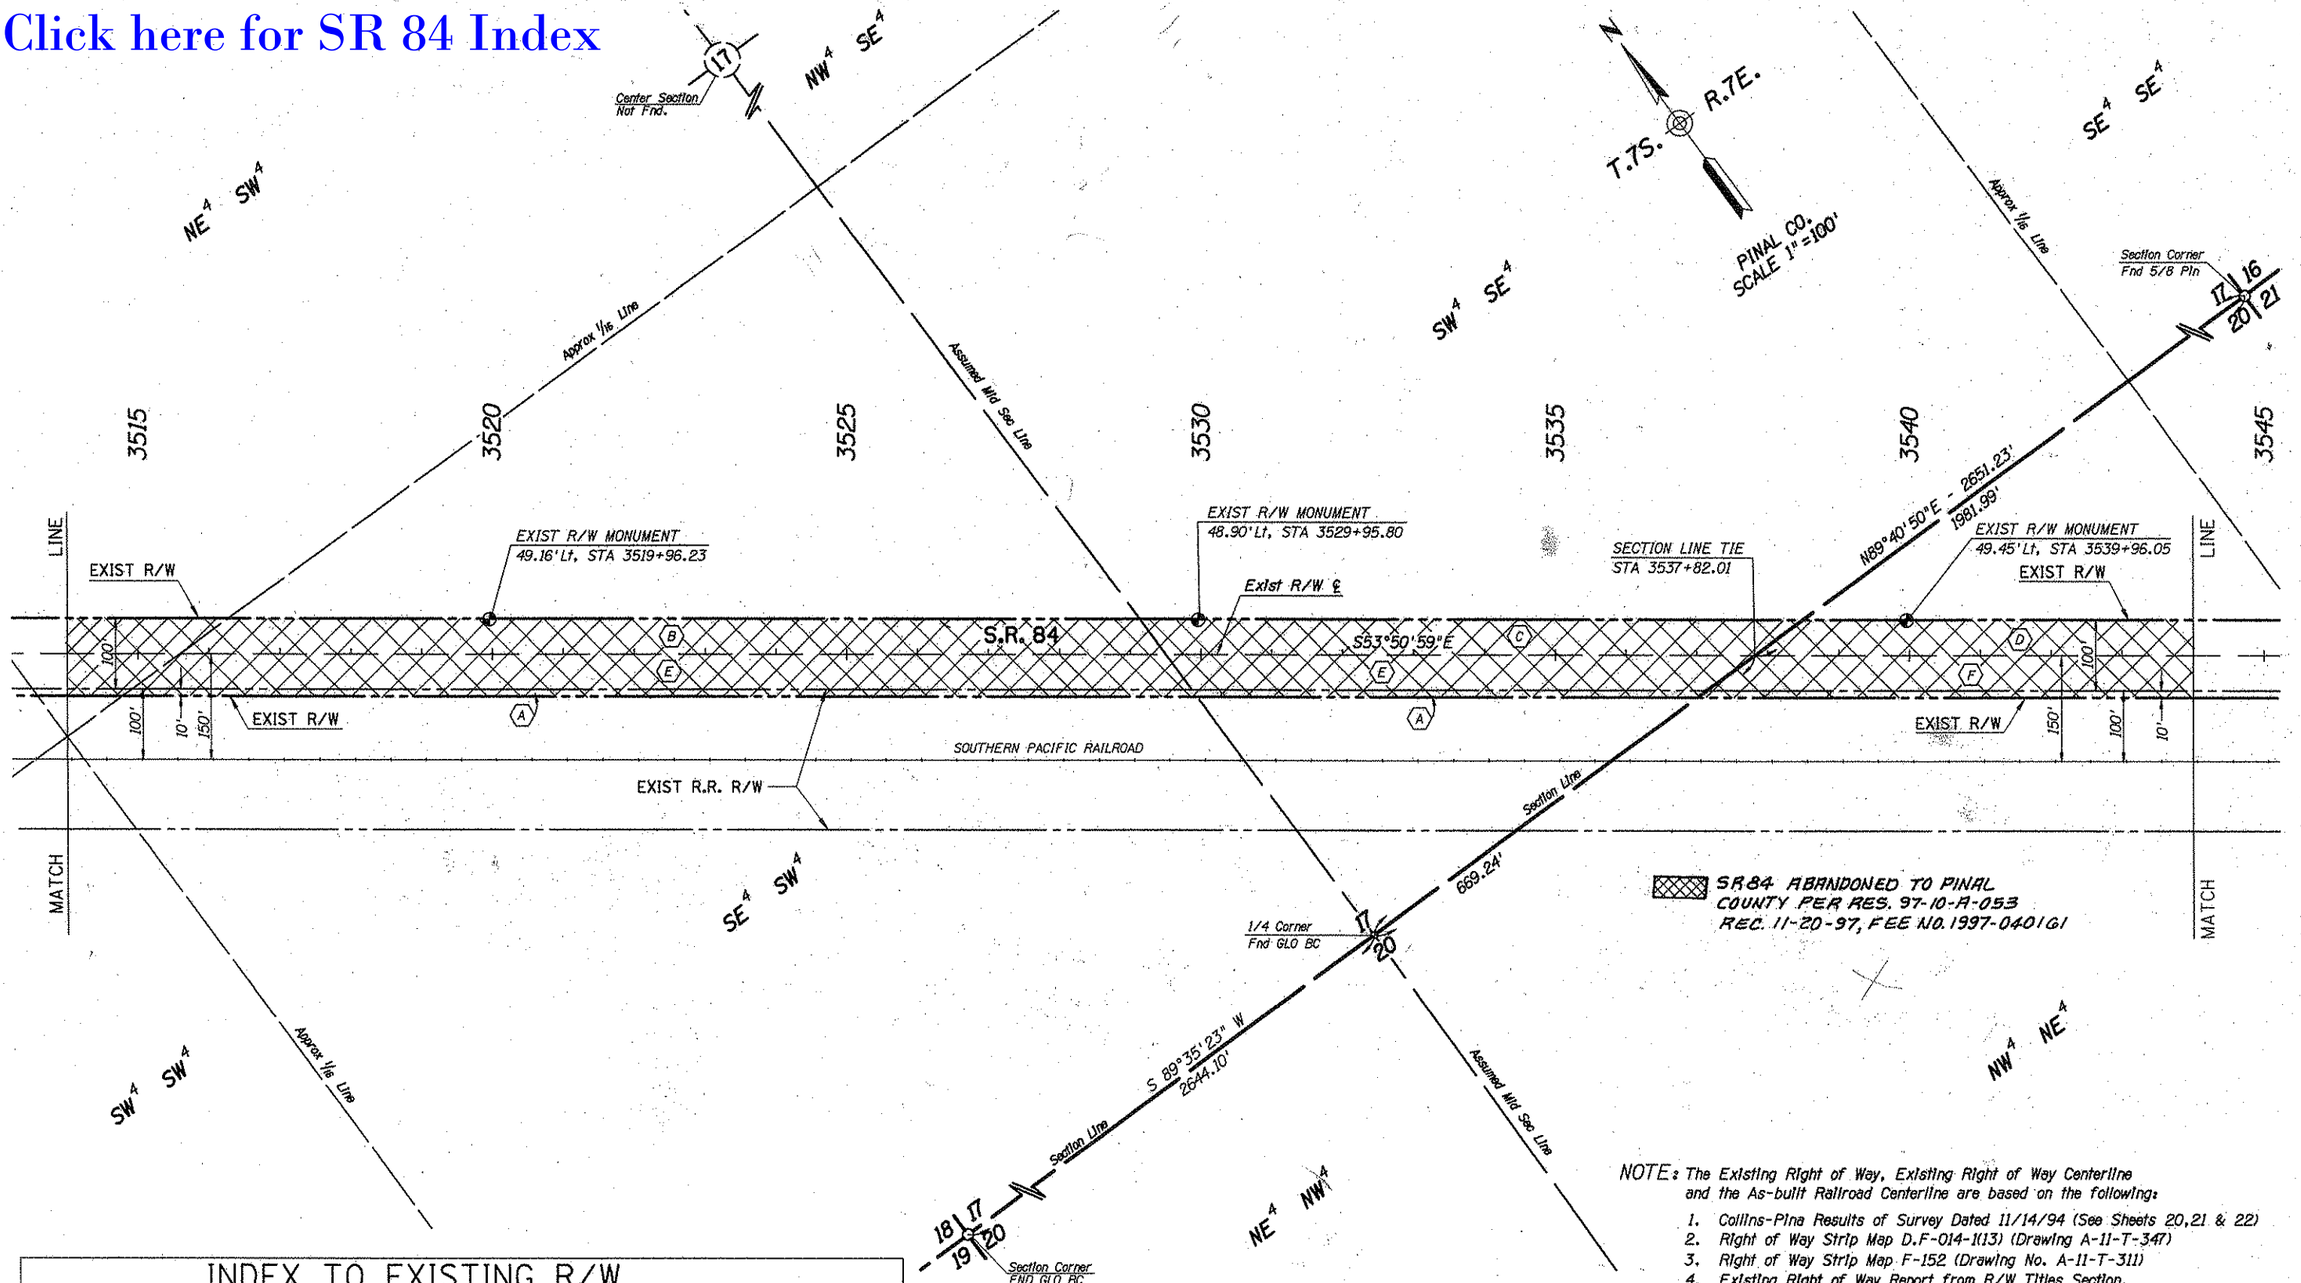

NOTE: The Existing Right of Way, Existing Right of Way Centerline and the As-built Railroad Centerline are based on the following:

1. Collins-Pina Results of Survey Dated 11/14/94 (See Sheets 20,21 & 22)
2. Right of Way Strip Map D.F-014-1(13) (Drawing A-11-T-347)
3. Right of Way Strip Map F-152 (Drawing No. A-11-T-311)
4. Existing Right of Way Report from R/W Titles Section.

INDEX TO EXISTING R/W

IND.	SUBDIVISION	SEC.	TWP.	R.	ACQ. FROM	TYPE	BK./DKT.	PAGE	WIDTH	YEAR	PARCEL NO.
A	SW1/4 & SE1/4	17	7S	7E	Southern Pacific R.R. Comp.	Esmt	56	169	10'	1936	———
B	SW1/4	17	7S	7E	Hare Building Corp.	W.D.	313	387	30'	1960	A-127
C	SE1/4	17	7S	7E	Nellie C. Ellis	Esmt	50	276	70'	1931	6257
D	E1/2 NW1/4 NE1/4	20	7S	7E	I.R. Detweiler	Esmt	57	238	40'	1936	6258
E	S1/2	17	7S	7E	Board of Supervisors	Res	7	185	70'	1922	———
F	NE1/4	20	7S	7E	Board of Supervisors	Res	7	185	70'	1922	———

REVISIONS			
C.O. NO.	DATE	BY	DESCRIPTION

DRAWING NO.	D-11-T-469
HARD COPY	SEE NOTE
DRAWN	DRB FEB 96
CHECKED	JPT FEB 96
Greiner	7878 N. 16th Street, Suite 200 Phoenix, AZ 85020 (602) 371-1000
ROUTE	SECTION
S.R. 84	CASA GRANDE - ELOY

ARIZONA DEPARTMENT OF TRANSPORTATION
RIGHT OF WAY PLANS SECTION
HIGHWAY: CASA GRANDE URBAN AREA
PROJECT NO.: M-950-4-704
TRACS NO.: 084 PN 178 H2981 01R

REGISTERED LAND SURVEYOR
21080
ROBERT J. PECHA
ARIZONA U.S.A.

SHEET 18 OF 22

ccccDONoSPECIFICATIONcccccc VIEW NAME=
ccccSYSTIMEcccccc

Click here for SR 84 Index

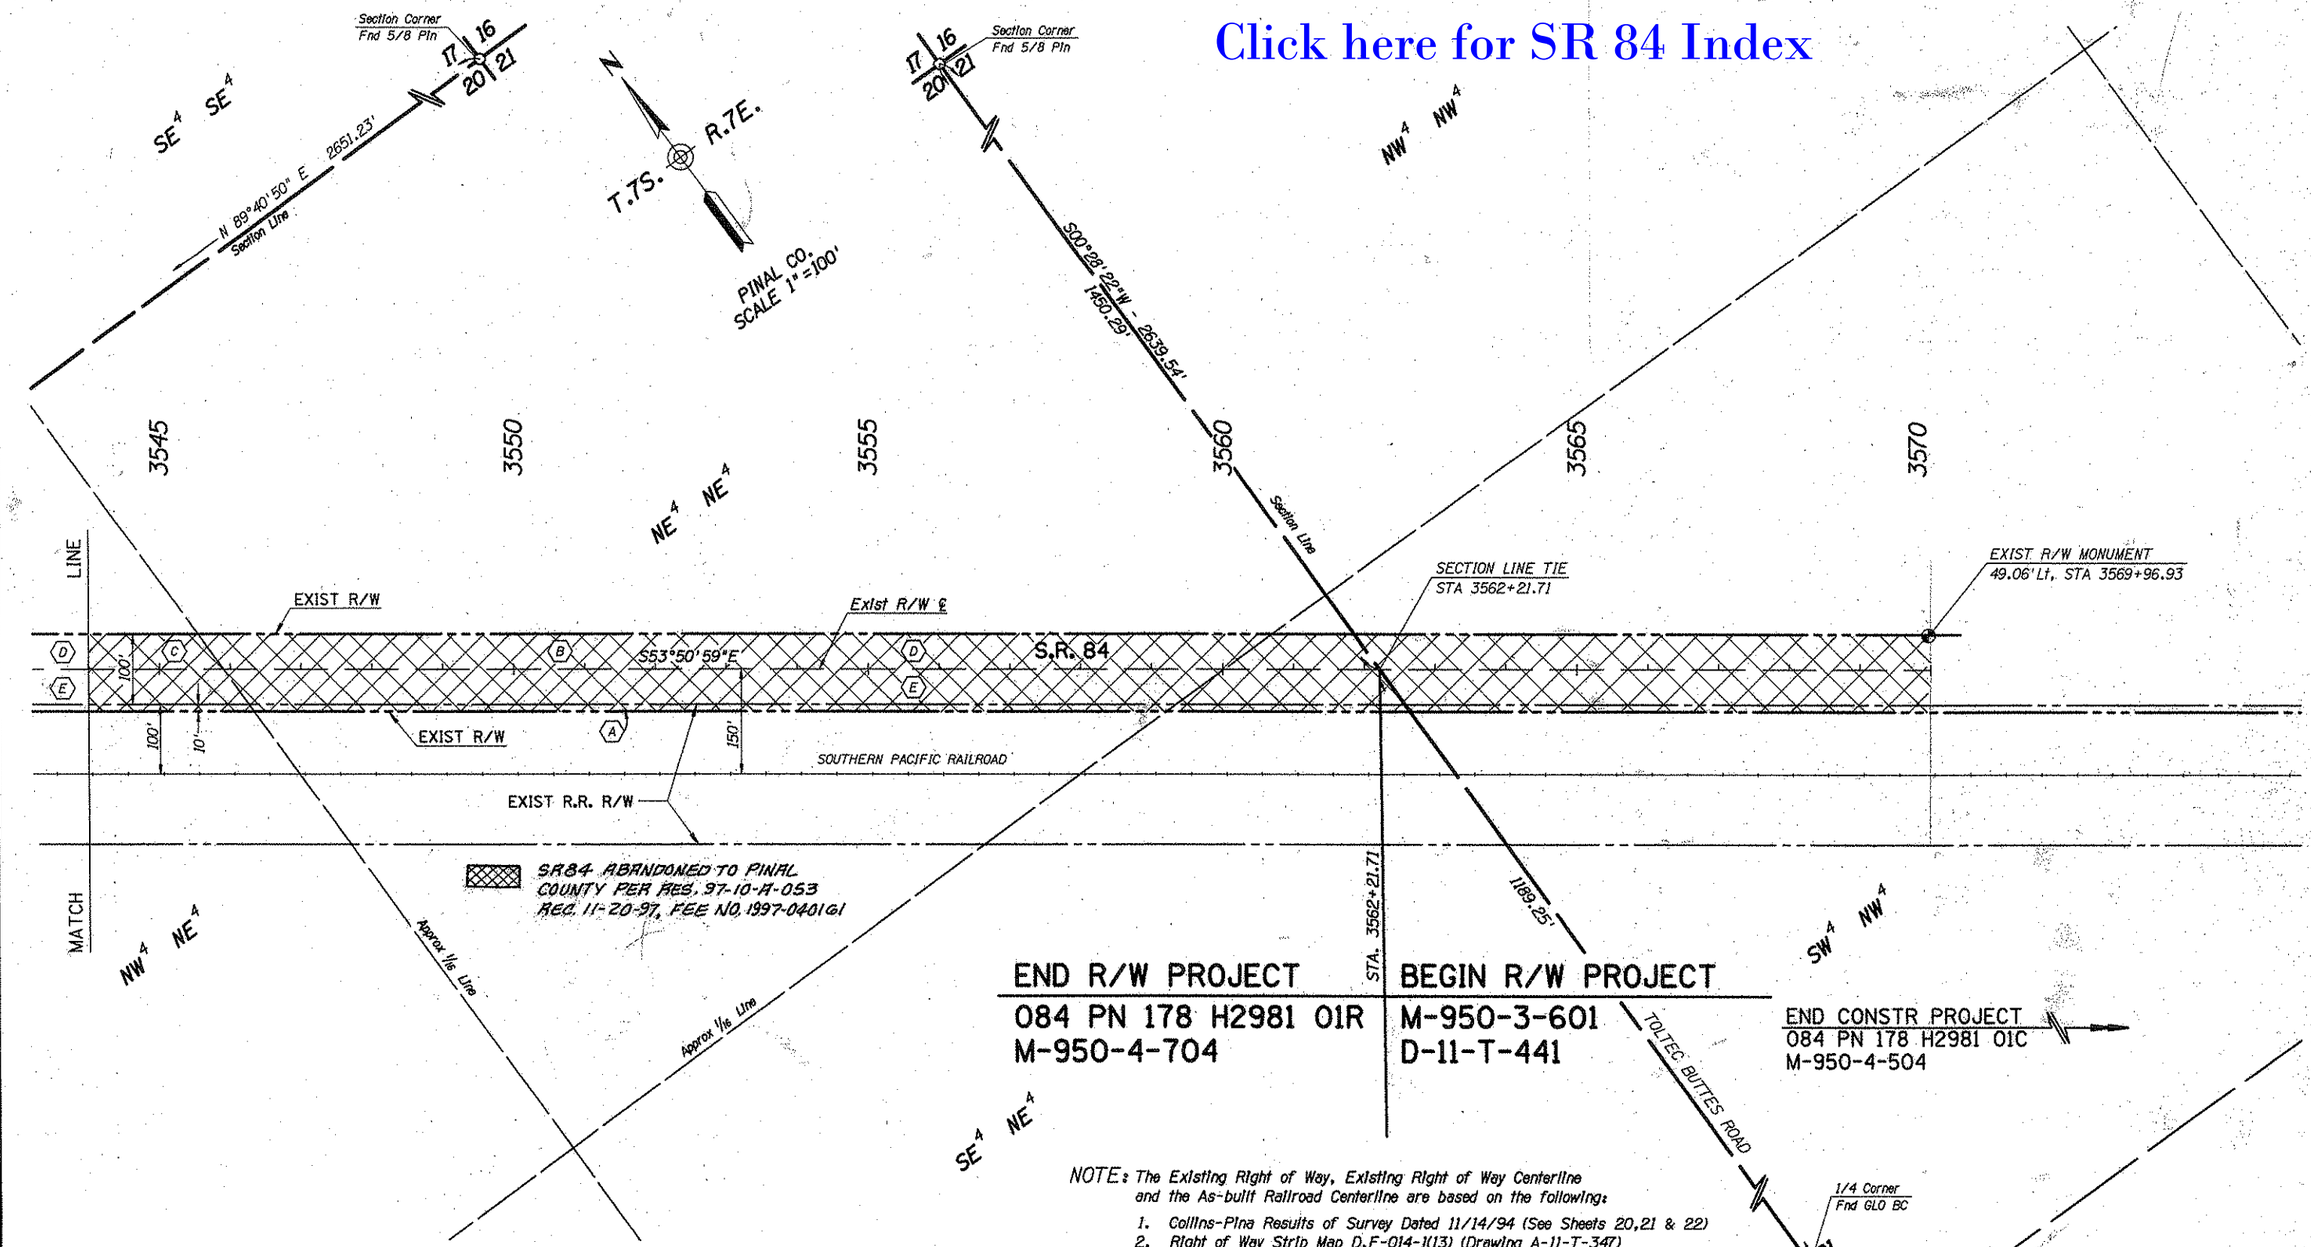

NOTE: The Existing Right of Way, Existing Right of Way Centerline and the As-built Railroad Centerline are based on the following:

1. Collins-Pina Results of Survey Dated 11/14/94 (See Sheets 20,21 & 22)
2. Right of Way Strip Map D.F-014-1(13) (Drawing A-11-T-347)
3. Right of Way Strip Map F-152 (Drawing No. A-11-T-311)
4. Existing Right of Way Report from R/W Titles Section.

INDEX TO EXISTING R/W

IND.	SUBDIVISION	SEC.	TWP.	R.	ACQ. FROM	TYPE	BK./DKT.	PAGE	WIDTH	YEAR	PARCEL NO.
A	NE¼	20	7S	7E	Southern Pacific R.R. Comp.	Esmt	56	169	10'	1936	———
B	NE¼ NE¼	20	7S	7E	L.W. Hunter	Esmt	57	235	40'	1936	6259
C	E½ NW¼ NE¼	20	7S	7E	I.R. Detweiler	Esmt	57	238	40'	1936	6258
D	N½	20	7S	7E	Phoenix Title and Trust Comp.	W.D.	313	388	30'	1961	A-128
E	N½	20	7S	7E	Board of Supervisors	Res	7	185	70'	1922	———

REVISIONS			
C.O. NO.	DATE	BY	DESCRIPTION

DRAWING NO.	D-11-T-469
HARD COPY	SEE NOTE
DRAWN	DRB FEB 96
CHECKED	JPT FEB 96

Greiner 1678 N. 16th Street, Suite 200 Phoenix, AZ 85020 (602) 371-1100

ARIZONA DEPARTMENT OF TRANSPORTATION
RIGHT OF WAY PLANS SECTION

HIGHWAY: CASA GRANDE URBAN AREA
PROJECT NO.: M-950-4-704
TRACS NO.: 084 PN 178 H2981 01R

ROUTE: S.R. 84
SECTION: CASA GRANDE - ELOY

REGISTERED LAND SURVEYOR 21080 ROBERT J. PECHA ARIZONA, U.S.A.

SHEET 19 OF 22

ooooDGNoSPECIFICATIONoooooo VIEW NAMEo
ooooSYSTIMEooooo

DETAIL "A"

DETAIL "B"

CURVE DATA
Δ=55° 28'21"
D=52° 05'13"
T=57.84
L=106.50
R=110.00
Ch.Bea.=S27° 55'01"E

CURVE DATA
Δ=53° 38'55"
D=31° 02'20"
T=93.34
L=172.84
R=184.59
Ch.Bea.=S27° 10'17"E

SEE DETAIL "B" ABOVE, RIGHT

SEE DETAIL "A" ABOVE

FLORENCE BLVD.

FLORENCE STREET

PEART RD.

TREXEL RD.

Survey Centerline

Exst Railroad Centerline

T.6S. R.6E.
T.7S. R.6E.

PINAL CO.
SCALE 1"=600'

STA 185+00

MATCH LINE

NOTES:

1. BASIS OF BEARING
N44° 46'35"E Between The Found 3"Brass Cap In Handhole At The west Quarter Corner Of Section 29, T.6S., R.6E., And The Found Arizona Highway Department Brass Cap In Handhole At the North Quarter Corner Of Section 29, T.6S., R.6E. This Bearing Was Established Using A.D.O.T. Modified State Plane Coordinates As Furnished By The A.D.O.T. Photogrammetry Division.

2. BASIS OF COORDINATES:
681,167.204 North And 749,025.128 East On The Found 3" Brass Cap In Handhole At The West Quarter Corner Of Section 29, T.6S., R.6E., As Furnished By The A.D.O.T. Photogrammetry Division.

3. The Found Points On The Centerline Of SR 84, I.E. PK Nails, Railroad Spikes. Etc., Were Located Using Information From Preliminary A.D.O.T. Plans For Project No. M-950-4-504, 084 PN 178, TRACS No. H298101C. These Same Found Points Were Used To Establish A Point To Point Or Tangent Survey Centerline. The Stations And Offsets Right Or Left To Found Right Of Way Monuments, The Section Line Bearing And Distance Ties And The Ties To The Centerline Of The Railroad Tracks Are Based On This Survey Centerline.

Click here for SR 84 Index

REVISIONS			
C.O. NO.	DATE	BY	DESCRIPTION

DRAWING NO.	D-11-T-469	ARIZONA DEPARTMENT OF TRANSPORTATION RIGHT OF WAY PLANS SECTION
HARD COPY		HIGHWAY: CASA GRANDE URBAN AREA
DRAWN	R. T. JONES 10/94	PROJECT NO. M-950-4-704
CHECKED	JPT 5/95	TRACS NO. 084 PN 178 H2981 OIR
Collins-Pitts Consulting Engineers, Inc. TUCSON - PHOENIX		
ROUTE SR 84	SECTION CASA GRANDE-ELOY	SHEET 20 OF 22

21781 MICHAEL L. SCHLOEMANN Registered Land Surveyor ARIZONA U.S.A.

ccccccDGNcSPECIFICATIONcccccc VIEW NAME:
ccccccSYSTIMEcccccc

T.6S. R.6E.
T.7S. R.6E.
T.7S. R.7E.
PINAL CO.
SCALE 1"=600'
HENNESS RD.
STA 185+00
STA 370+00
MATCH LINE
MATCH LINE
Survey Centerline
Survey Centerline
Exst Railroad Centerline
SUNLAND GIN RD.
SECTION CORNER Fd. 1/2" Pin in Hand Hole
1/4 CORNER Fd. 1/2" Pipe
1/4 CORNER Fd. GLO Brass Cap
1/4 CORNER Fd. GLO Brass Cap
1/4 CORNER Fd. GLO Pipe (Cap Missing)
SECTION CORNER Fd. "X" in Concrete
1/4 CORNER Fd. 1" Square Head Bolt
SECTION CORNER Fd. 1/2" Pin
N00°29'01"W 1773.13'
2664.29'
AHD R/W Marker 204+57.14, 80.34 Lt (Mkd. 3288-85.20)
AHD R/W Marker 217+71.54, 76.25 Lt (Mkd. 3332-00')
S51°55'16"E 1872.22'
AHD R/W Marker 248+51.94, 74.79 Lt (Mkd. 3342-80.33')
264+66.36
270+77.72
Fd. PK Nail
S52°54'54"E 539.17'
Fd. PK Nail
AHD R/W Marker 288+95.41, 64.02 Lt (Mkd. 3381-23.68)
S53°50'56"E 4798.13'
AHD R/W Marker 315+72.31, 64.10 Lt (Mkd. 3410-00')
N00°17'32"E 1687.24'
2853.92'
AHD R/W Marker 335+72.40, 64.11 Lt (Mkd. 3430-00')
Fd. PK Nail
S54°09'25"E 1585.48'
353+56.58
AHD R/W Marker 354+48.71, 60.37 Lt (Mkd. 3448-75.90)
1257.93'
2599.67'
Fd. PK Nail
S53°48'40"E 699.97'
337+03.69
Set Conc Nail C/L RR Track 338+16.24, 135.54 Rt
966.67'
1341.74'
N89°46'01"W
Set Conc Nail C/L RR Track 204+55.55, 161.50 Rt
204+76.03
891.16'
Set Conc Nail C/L RR Track 225+39.87, 163.90 Rt
Set PK Nail C/L RR Track 248+09.93, 166.65 Rt
AHD R/W Marker 259+81.41, 73.32 Lt (Mkd. 3354+00.25')
N89°41'13"W 2157.68'
264.3.16'
Fd. PK Nail 485.48'
S52°03'28"E 778.41'
371.77'
Set PK Nail C/L RR Track 270+54.44, 151.93 Rt
N00°20'33"E 2282.13'
2653.90'
S53°56'33"E 630.51'
Set Conc Nail C/L RR Track 304+09.90, 136.10 Rt

Click here for SR 84 Index

REVISIONS			
C.O. NO.	DATE	BY	DESCRIPTION

DRAWING NO.	D-II-T-469
HARD COPY	
DRAWN	R. T. JONES 10/94
CHECKED	JPT 5/95
Collins-Pitta Consulting Engineers, Inc. TUCSON • PHOENIX	
ROUTE	SECTION
SR 84	CASA GRANDE – ELOY

ARIZONA DEPARTMENT OF TRANSPORTATION
RIGHT OF WAY PLANS SECTION
HIGHWAY: CASA GRANDE URBAN AREA
PROJECT NO.: M-950-4-704
TRACS NO.: 084 PN 178 H2981 OIR

21781 MICHAEL J. SCHLEDER Jr. REGISTERED LAND SURVEYOR

SHEET 21 OF 22

ccccc0GNeSPECIFICATIONccccc VIEW NAME:
ccccSYSTIMEccccc

Click here for SR 84 Index

T.7S. R.7E.

PINAL CO.
SCALE 1"=600'

MATCH LINE

STA 370+00

Survey Centerline

1/4 CORNER
Fd. GLO Brass Cap

SECTION CORNER
Fd. 3/8 Pin

1/4 CORNER
Fd. 1/4" Brass
Pin in Concrete

1/4 CORNER
Fd. 3/4" Pipe

Set Conc Nail
C/L RR Track
374.78.80, 145.51 Rt

Set Pk Nail
C/L RR Track
402.79.75, 153.45 Rt

Set Pk Nail
C/L RR Track
435.36.61, 162.67 Rt

Set Pk Nail
C/L RR Track
468.69.74, 171.88 Rt

Set Pk Nail
C/L RR Track
499.75.89, 205.31 Rt

Set Conc Nail
C/L RR Track
532.91.55, 232.41 Rt

Exst Railroad Centerline

AHD R/W Marker
405.70.30, 45.00 Lt
(Mkd. 3500.00)

AHD R/W Marker
423.69.79, 39.85 Lt
(Mkd. 3520.00)

AHD R/W Marker
435.69.35, 56.95 Lt
(Mkd. 3530.00)

AHD R/W Marker
445.69.58, 54.75 Lt
(Mkd. 3540.00)

AHD R/W Marker
472.70.47, 25.14 Lt
(Mkd. 3570.00)

AHD R/W Marker
486.54.92, 23.09 Lt
(Mkd. 3580.84.31)

AHD R/W Marker
496.49.66, 49.71 Lt
(Not Mkd.)

AHD R/W Marker
499.27.87, 50.03 Lt
(Not Mkd.)

AHD R/W Marker
519.70.92, 37.77 Lt
(Not Mkd.)

AHD R/W Marker
499.30.83, 49.95 Rt
(Not Mkd.)

AHD R/W Marker
505.92.54, 33.18 Rt
(Not Mkd.)

207.56'

N89° 40'50"E 2651.23'

1958.16'

443.74.62

467.80.27'

1424.74'

N00° 28'22"E 2639.54'

1214.80'

N00° 33'24"E 2548.45'

2637.69'

N89° 53'17"E 2658.27'

2535.16'

89.24'

123.11'

S49° 00'11"E 66.32

S52° 04'02"E 1424.36

N00° 00'27"W 2446.94'

2654.50'

693.07'

S89° 35'23"W 2644.10'

N00° 40'22"W 2679.69'

2685.73'

N89° 51'27"W

S58° 50'38"E 272.60

S53° 56'38"E 599.25

S55° 31'12"E 991.93

S53° 49'05"E 2058.24

Fd. PK Nail

Fd. 60D Nail

Fd. PK Nail

Fd. PK Nail

Fd. PK Nail

Fd. PK Nail

532.79.00

534.30.20

TOLTEC BUTTES RD.

TOLTEC RD.

1/4 CORNER
Fd. GLO Brass Cap

1/4 CORNER
Fd. 3/4" Pin

1/4 CORNER
Fd. AHD Brass Cap
in Hand Hole

SECTION CORNER
Fd. GLO Brass Cap

1/4 CORNER
Fd. GLO Brass Cap

SECTION CORNER
Fd. ADOT Brass Cap
in Hand Hole

REVISIONS			
C.O. NO.	DATE	BY	DESCRIPTION

DRAWING NO.	D-11-T-469
HARD COPY	
DRAWN	R. T. JONES 10/94
CHECKED	JPT 5/95

Collins-Pita Consulting Engineers, Inc.
TUCSON • PHOENIX

ROUTE: SR 84

SECTION: CASA GRANDE – ELOY

ARIZONA DEPARTMENT OF TRANSPORTATION
RIGHT OF WAY PLANS SECTION

HIGHWAY: CASA GRANDE URBAN AREA

PROJECT NO. M-950-4-704

TRACS NO. 084 PN 178 H2981 OIR

SHEET 22 OF 22

ccccc DGNcSPECIFICATIONccccc VIEW NAME:
ccccc SYSTIMEcccccc