Click here for SR 85 Index

OWNERSHIP RECORD										ACQUISITION RECORD				
PARCEL NUMBER	OWNER	DESCRIPTION	TOTAL AREA	AREA REQUIRED: GROSS INCLUDING EXISTING R/W	AREA REQUIRED: NET EXCLUDING EXISTING R/W	EASEMENT AREA	REMAINDER: LEFT	REMAINDER: RIGHT	SHEET NO.	CHIEF R/W AGENT APPROVAL	INSTRUMENT: TYPE	INSTRUMENT: DATE	RECORDED: DATE	RECORDED: DOCUMENT
10-1151	U.S.A. (BLM)	PT W2 SEC 3 & PT E2 SEC 4 T11S R6W		13.31 AC.		51.04 AC. D.E.			1					

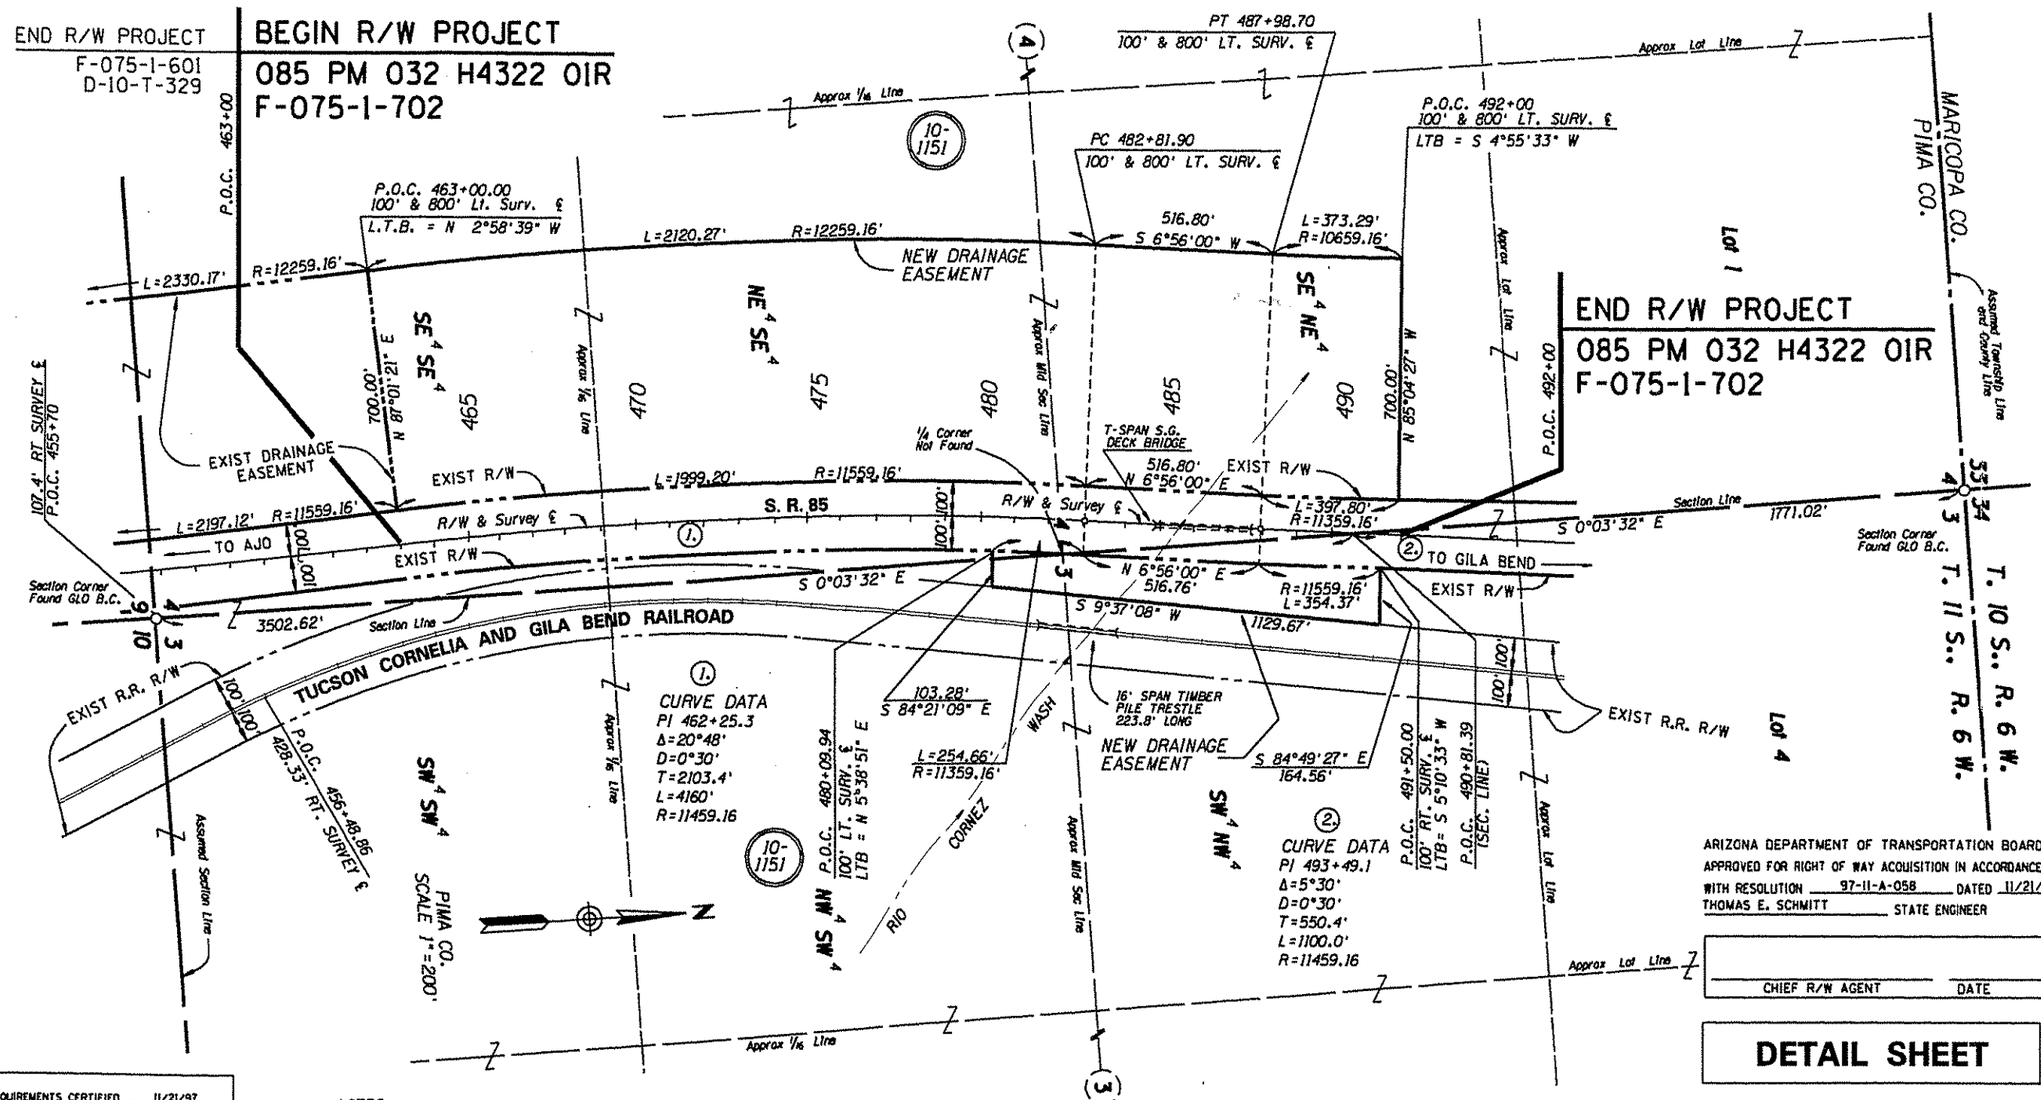

ARIZONA DEPARTMENT OF TRANSPORTATION BOARD
APPROVED FOR RIGHT OF WAY ACQUISITION IN ACCORDANCE
WITH RESOLUTION 97-11-A-058 DATED 11/21/97
THOMAS E. SCHMITT STATE ENGINEER

CHIEF R/W AGENT DATE

DETAIL SHEET

PUBLIC HEARING REQUIREMENTS CERTIFIED	11/21/97
ENVIRONMENTAL CLEARANCE	9/3/98
C & S REVIEW	
BID SET REVIEW	

NOTES :

1. NEW DRAINAGE ESMT. (PARCEL 10-1151) TO BE ACQUIRED FOR CONSTR. PROJECT NO. 085 PM 032 H4322 01C.
2. SURVEY INFORMATION PROVIDED BY A.D.O.T. TUCSON DISTRICT OFFICE FOR RAILROAD TIES TO SR85.
3. EXISTING R/W BASED ON R/W MAP 10-T-136.

REVISIONS			
C.O. NO.	DATE	BY	DESCRIPTION

DRAWING NO.	D-10-T-379
HARD COPY	SEE NOTE
COUNTY	PIMA
DRAWN	C.J.K.
CHECKED	R.M.M.
SCALE	1"=200'
ROUTE	S.R. 85

ARIZONA DEPARTMENT OF TRANSPORTATION
INTERMODAL TRANSPORTATION DIVISION
RIGHT OF WAY PLANS SECTION

HIGHWAY	GILA BEND-LUKEVILLE
PROJECT NO.	F-075-1-702
TRACS NO.	085 PM 032 H4322 01R
SECTION	TEN MILE WASH

SHEET 1 OF 1

cccccDGN:SPECIFICATIONcccccc VIEW NAME:
cccccSYSTIMEcccccc