11-T-265

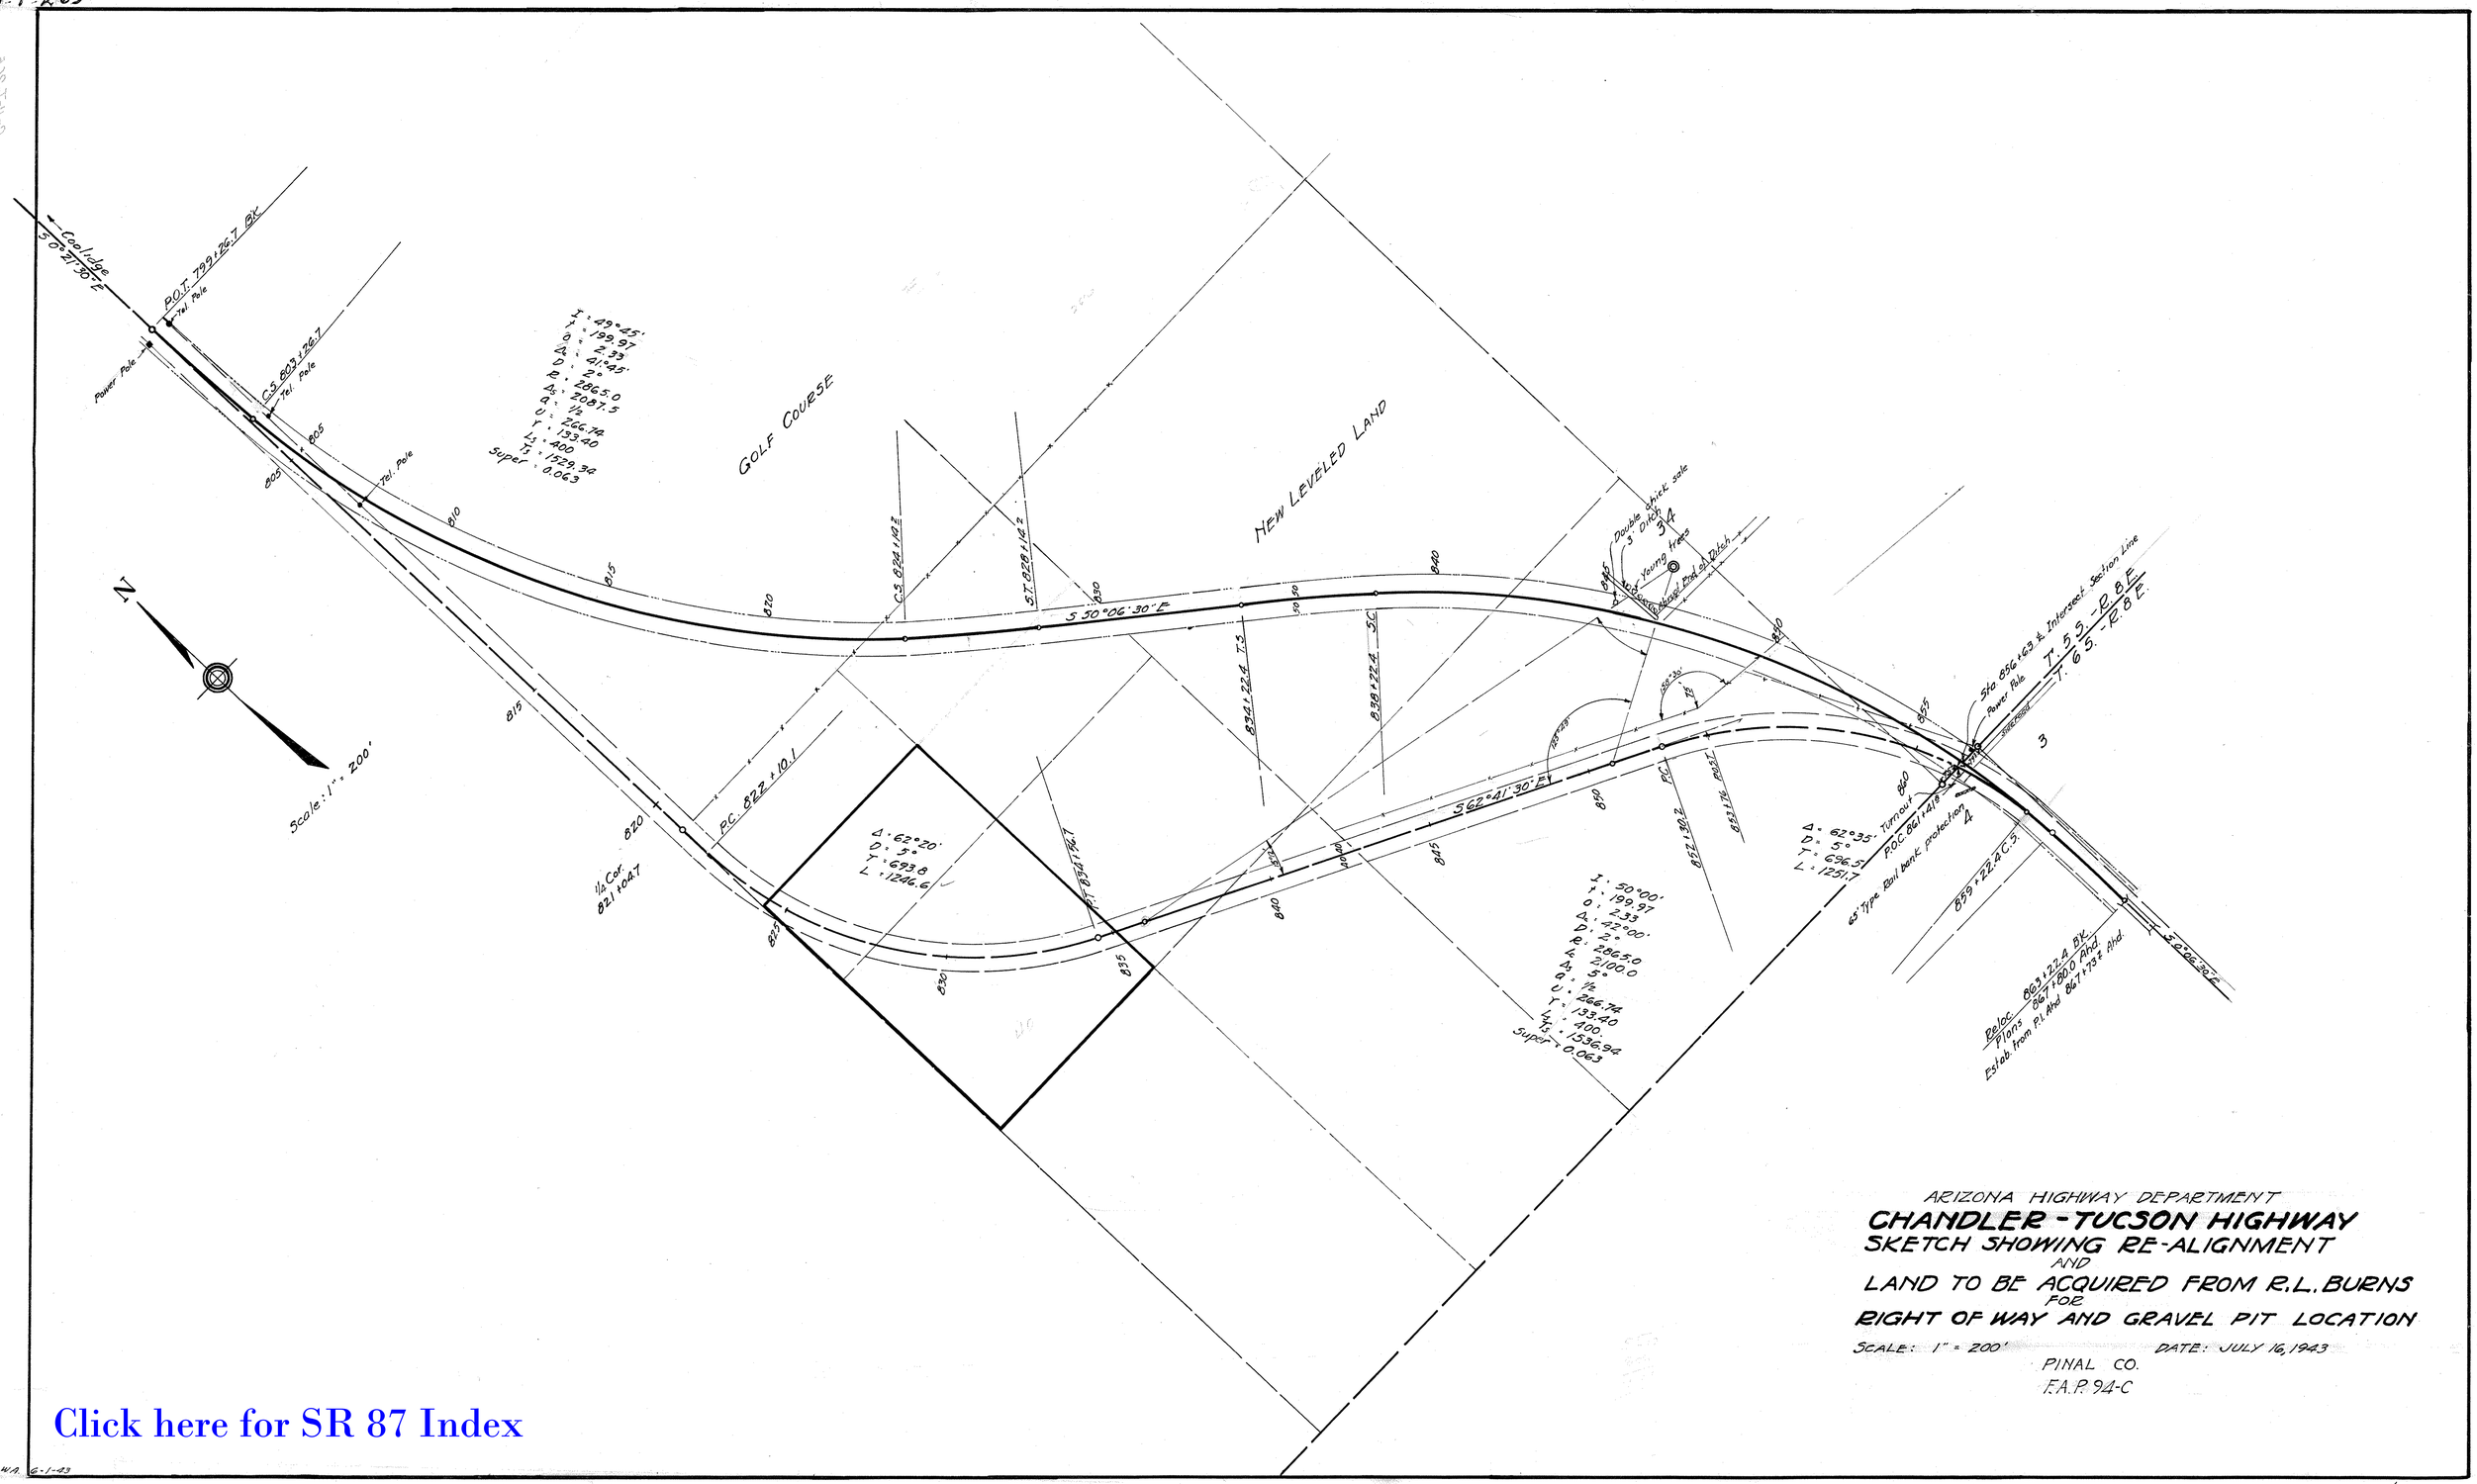


ARIZONA HIGHWAY DEPARTMENT

**CHANDLER - TUCSON HIGHWAY**

SKETCH SHOWING RE-ALIGNMENT

AND

LAND TO BE ACQUIRED FROM R.L. BURNS

FOR

RIGHT OF WAY AND GRAVEL PIT LOCATION

SCALE: 1" = 200' DATE: JULY 16, 1943

PINAL CO.

F.A.P. 94-C

T.W.A. 6-1-43

Click here for SR 87 Index

11-T-265