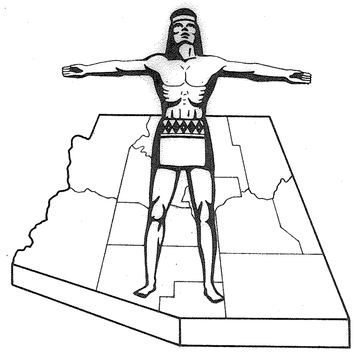

STATE OF ARIZONA
STATE HIGHWAY DEPARTMENT

RIGHT OF WAY PLAN OF THE
COOLIDGE-MESA HWY.
STATE HIGHWAY
PROJECT NO. F-021-1(8)
MARICOPA
COUNTY

FED.ROAD DIV. NO.	STATE	PROJECT NO.	SHEET NO.	TOTAL SHEETS
7	ARIZ.	F-021-1(8)	1	5

RIGHT OF WAY MAP NO. D-7-T-652

ALIGNMENT, RIGHT OF WAY, AND CONTROL OF ACCESS APPROVED IN ACCORDANCE WITH HIGHWAY PLANS.

DATE _____ ASSISTANT STATE ENGINEER

APPROVED IN ACCORDANCE WITH RESOLUTION DATED: 19 , MINUTES OF THE ARIZONA HIGHWAY COMMISSION.

A.F.E. NO. 8736

Res. # C2-58
Date 12-15-61

Click here for SR 87 Index

NOTE:

THE SOLID DOT, AS SHOWN BELOW, DOES NOT DESIGNATE A R/W MARKER BUT REPRESENTS AN ANGLE POINT OR CHANGE OF DIRECTION IN THE R/W LINE & IS FOR OFFICE USE ONLY.

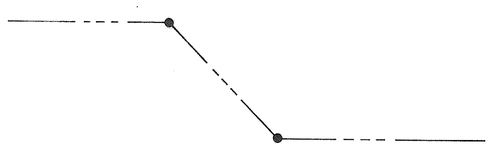

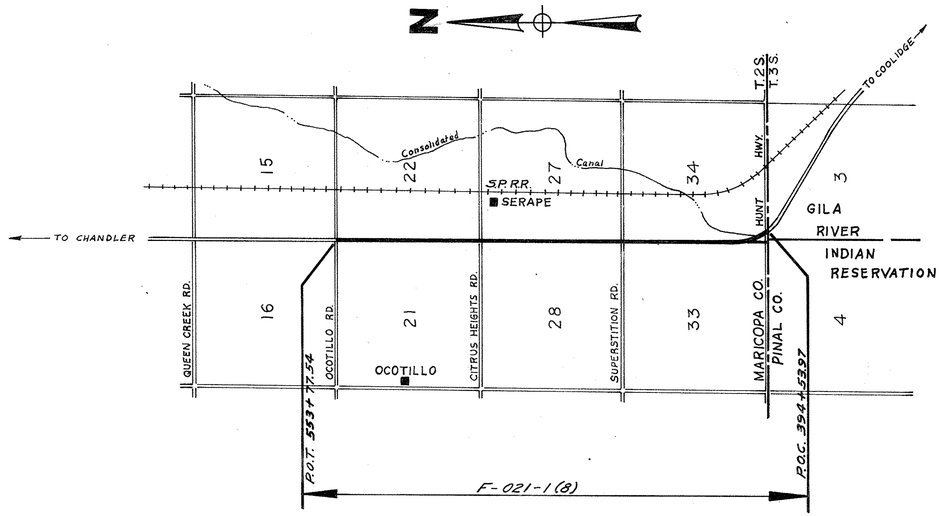

CONVENTIONAL SIGNS

- HIGHWAY CENTER LINE
- STATE AND NATIONAL LINES
- CITY LIMITS
- COUNTY LINE
- TOWNSHIP AND RANGE LINES
- SECTION LINE (SEC. / 1/4 SEC. / 1/16 SEC.)
- HIGHWAY R/W LINE (NEW)
- RAILROAD R/W LINE
- PROPERTY LINE
- LOT AND PROPERTY LINE (WITHIN EXISTING R/W)
- RAILROAD
- COMMON R.R. AND HWY. R/W LINE
- ACCESS TO BE DENIED
- ACCESS OPEN
- PARCEL ITEM No's (A-101)
- FOREST, NAT'L. MONUMENTS, AND INDIAN BOUDARIES
- LAND GRANT BOUNDARY
- R/W MARKER
- HIGHWAY R/W LINE (EXISTING)
- SUBDIVISION OR LOT LINE

- TELEPHONE LINE
- POWER LINE
- WATER LINE (W)
- GAS LINE (G)
- SEWER LINE (S)
- STORM DRAIN (SD)
- UNDERGROUND TEL. CABLE (T)
- BARBED WIRE FENCE & OTHER
- CHAIN LINK FENCE
- POWER TRANSMISSION LINE
- TELEPHONE & POWER LINE
- POWER POLE WITH TRANSFORMER
- DOWN GUY
- LIGHT POLE
- FIRE HYDRANT
- WATER METER
- WATER VALVE
- MANHOLE
- EXIST. ROAD OR TRAVELED WAY
- GAS METER
- GAS VALVE

MAP REVISIONS

DATE	NAME	DESCRIPTION
2-21-62	John H. Jungers	Changed areas on Items D-550 & D-551
5-10-62	L. Yup	Added Enlargement of R/W Cut Back Lt. Sta. 449+05± on Sht. 3.

COOLIDGE–MESA HWY.
Pinal County Line–Hamilton Corner
Maricopa County

Project No.	F-021-1(8)
Drawing No.	D-7T-652
Sheet No.	2 Of 5
Drawn By	HB
Date Compl.	12-15-61
Scale	None

OWNERSHIP RECORD

Click here for SR 87 Index

ITEM	OWNER	DESCRIPTION	Acreage Taken	Acreage Remaining	Date Acquired	Sheet No.	ACQUISITION RECORD COMM. APPL.	TYPE & DATE OF INSTRUMENT		RECORDED DATE	BK.	PG.
D-551	Tom J. & Virginia Y. Finley & Jack L. & Jane E. Finley.	Portion of Section 21 T-2-S, R-5-E	3.07	583.39		4,5	8-17-62	Esm't.	7-20-62	12-28-62	4407	305-06
D-550	Harris Cattle Co.	All Section 28 T-2-S R-5-E	3.24	620.61		3,4	8-17-62	Esm't.	5-7-62	10-22-62	4329	142-43
		All Section 33 T-2-S R-5-E	3.24	620.58		3						
D-446	Kenneth R. & Annie L. Chambers.	Pt Parcel #8 Sec. 34 T. 2 S. R. 5 E.	0.15	None		3	3-23-62	Esm't.	3-10-62	4-25-62	4117	45-46

COOLIDGE-MESA HWY.
Pinal County Line-Hamilton Corner
Maricopa County

MAP No. D-7-T-652

B.P.R. REGION	STATE	PROJECT NO.	SHEET NO.	TOTAL SHEETS	AS BUILT
7	ARIZ.	F-021-1(8)	3	5	

L.H. BELL & ASSOCIATES
11-10-61 DATE
Scale: 1"=100' | Drawn by HB | Checked by RA

Registered Professional Engineer (Civil) CERTIFICATE EXPIRES JAMES M. SAMER DEC. 31, 19 62 ARIZONA U.S.A.

PINAL COUNTY T3S R5E
MARICOPA COUNTY T2S R5E
T2S R5E
SE 1/4 SE 1/4
NE 1/4 SE 1/4
S15
NE 1/4 SE 1/4
SW 1/4 SW 1/4
NW 1/4 SW 1/4

Fnd 3" Iron Pipe Appar. Sec. Cor.
New Survey Monument & Cover, C-1
New Survey Monument & Cover, Std. C-1
Exist. 50"×30"×503' C.M. Arch
Pump House & Well
D-446
Exist. 4-10"×4'×33'-6" Box Culv.
Hunt Rd.-30' Dirt Rd.
Exist. R/W
New 42"×80' Pipe Culv.
Exist. 10'×3'×47'-0" Box Culv.
Exist. 4'×3' Irr. Ditch To Remain
New Constr. Easement
To Be Relocated Exist. 2.5'×2' Conc. Lined Ditch
New 2.5'×2' Conc. Lined Ditch
New R/W
Exist. R/W
532'
N 0°12'30" W
Sec. Line
Exist. R/W
Exist. 2 B.W. Fence To Remain
Exist. R/W
Exist. Hwy.
390+20.7 P.T.
5' Dirt Ditch
Exist. 30"×16' Pipe Culv.
Wooden Sign
Abandoned Well
Exist. Conc. Lined Ditch
D-550
410
To Be Relocated Exist. 4'×2' Conc. Lined Ditch
New 4'×2' Conc. Lined Ditch
Gas Station Bar & Store
Well & Pump
Wooden Sign
Stucco House
Stucco House
Stucco House
12' Dirt Drive
Wooden Sign
Wooden Sign
Mile Post 160
Wooden Sign
Wooden Sign
Approx. 1/16 Line

EXIST. HWY. Curve Data
Δ = 60°29'30" Rt.
D = 4°00'00"
T = 835.21'

Sta. 394+53.97
End Proj. F-021-1(7) R/W
Beg. Proj. F-021-1(8) R/W

Click here for SR 87 Index

NE 1/4 SE 1/4
SE 1/4 NE 1/4
NW 1/4 SE 1/4
SW 1/4 NW 1/4
NE 1/4 NE 1/4
NW 1/4 NW 1/4
SE 1/4 SE 1/4
SW 1/4 SW 1/4
T2S R5E

Lt. Sta. 421+56
New 24"×20' Pipe Culv.
Exist. 4'×2'×33'-6" Box Culv.
Exist. 24"×20' C.M.P. Remove
Exist. Well & Pump Relocate Well
New 4'×2' Conc. Lined Dt.
15' Dirt Rd.
Δ Pt. 0°05'20"Lt.
Exist. R/W
Exist. 8'×2' Conc. Lined Ditch
Exist. Fence To Remain
Sta. 421+50.55
Set R.R. Spike In 4" Conc. Tile Filled With Conc. Over ½" Pin.
New Survey Monument & Cover Std. C-1
Exist. 3'×2' Conc. Lined Ditch
New Constr. Easement
Exist. 19'×8' Wooden Bridge Remove
Lt. Sta. 434+45
New 24"×20' Pipe Culv.
New 3'×2' Conc. Lined Ditch
10' Dirt Rd.
3 Transformers
Approx. 1/16 Line
Exist. Well & Pump To Remain
Sta. 436+00
New R/W
Exist. 4'×2'×33'-0" Box Culv.
Exist. 24"×30' C.M.P. Remove
Lt. Sta. 448+00
New 24"×40' Pipe Culv.
20' Dirt Rd.
Exist. 5'×2' Ditch
3 Transformers
Exist. Well & Pump To Remain
New Constr. Easement
Exist. R/W
Sta. 449+05±
New R/W
Exist. R/W
Sec. Line
N 0°17'50" W
Sta. 447+98.87
Set ⅝" I.P. In 12" Conc. Tile Filled With Conc. Over Stone Marked "X" On Top
New Survey Monument & Cover, Std. C-1
Δ Pt. 0°01'00" Rt.
Supersillian Rd.
Wooden Sign
Exist. 4'×2'×34'-0" Box Culv.
WELL & PUMP
NEW R/W
Exist. R/W
Constr. & Survey ±
Sta. 449+05±
NO SCALE
D-550
410
420
425
430
435
440
445
450

ABANDONED TO CITY OF CHANDLER
PER RESOLUTION 2012-12-A-049.
DOC. 2012-1151025 RECORDED 12/18/12 M.C.R.
PLAN MAINT. : MM 01/14/13

COOLIDGE-MESA HWY.
Pinal County Line-Hamilton Corner
Maricopa County

MAP NO. D-7-T-652

B.P.R. REGION	STATE	PROJECT NO.	SHEET NO.	TOTAL SHEETS	AS BUILT
7	ARIZ.	F-021-1(8)	4	5	

Registered Professional Engineer (Civil) CERTIFICATE EXPIRES DEC. 31, 19 JAMES M. SAMER ARIZONA U.S.A.

L.H. BELL & ASSOCIATES
11-10-61
DATE

Scale: 1"=100' | Drawn by HB | Checked by R.A.

T2S R5E

SE 1/4 SE 1/4 | NE 1/4 SE 1/4 | SE 1/4 NE 1/4

SW 1/4 SW 1/4 | NW 1/4 SW 1/4 | SW 1/4 NW 1/4

Approx. 1/16 Line

D-550

28 | 27

450 | 455 | 460 | 465 | 470 | 475 | 480

Exist. R/W | New R/W | 27' | 20' | 10' | Exist. 2'×2' Conc. Lined Ditch | New 2'×2' Conc. Lined Ditch | New Constr. Easement | New R/W | Exist. 1/4 Sec. Line | 10' | 20' | 27' | Exist. R/W

50' | 50' | 50' | 50'

N 0°16'50" W

Exist. R/W | Exist. R/W

Sta. 474+39.56
Set R.R. Spike in 6" Conc. Tile
Filled with Conc. over ¼ Cor. Stone
New Survey Monument & Cover
Std. C-1

Exist. 4'×2'×33'-6" Box Culv
Abandoned

T 1S, R 5E, G & SRB & M

T2S R5E

NE 1/4 NE 1/4 | SE 1/4 SE 1/4

NW 1/4 NW 1/4 | SW 1/4 SW 1/4

D-551

480 | 485 | 490 | 495 | 500 | 505 | 510

Lt. Sta 481+07
New 24"×20' C.M.P.
Exist. 24"×20' C.M.P.
Remove

Exist. Well & Pump
To Remain

Exist. 24"×20' C.M.P.
Remove

Lt. Sta 488+36
New 24"×20' Pipe Culv.

Exist. 15' Dirt Drive

Exist. 15' Dirt Drive

Lt. Sta 489+12
New 24"×20' Pipe Culv.

Exist. 24"×20' C.M.P.
Remove

Lt. Sta 494+10
New 18"×20' Pipe Culv.

Exist. 16"×20' C.M.P.
Remove

Exist. R/W 10' | 27' | 20' | Exist. 2'×2' Conc. Lined Ditch | New 3'×2' Dirt Ditch | Exist. 3'×2' Dirt Ditch | 12' Dirt Rd. | New Constr. Easement | New R/W | Wooden Sign | 28' Dirt Rd. 21' Wide Gate | Sta. 1948 TT 219 3" B.C. U.S. Army Traverse New Survey Monument & Cover Std. C-1 | New 2'×2' Dirt Ditch | Exist. 2'×2' Dirt Ditch | Exist. 5 B.W. Fence Remove | 10' | 20' | 27' | Exist. R/W

50' | 50'

N 0°16'50" W | N 0°35'06" E

Exist. R/W | Exist. R/W

Exist. Pipe Fence

Exist. 4'×2'×40'-0" Box Culv

Exist. 4.5'×2' Conc. Lined Dr.

Wooden Sign

Exist. 4'×2' Dirt Ditch

9' Dirt Rd.

Approx. 1/16 Line

Truck Scales
Chandler Gin Co.
Cinder Block Bldg.

Exist. 18"×80' C.M.P.
Abandoned
Remove

Δ Pt. = 0°54'22.9"
2°
Chandler Heights Rd. - 20' Bit.

Sta. 500+85.06
Fnd. ¾" Pipe 0.5' Under Rd. Surface
New Survey Monument & Cover, Std. C-1

Exist. Gas Line
To Remain

Exist. Tel. Cable
To Remain

W.P.A. Stone Monument

ABANDONED TO CITY OF CHANDLER
PER RESOLUTION 2012-12-A-049,
DOC. 2012-1151025 RECORDED 12/18/12 M.C.R.
PLAN MAINT. : MM 01/14/13

Click here for SR 87 Index

COOLIDGE-MESA HWY.
Pinal County Line-Hamilton Corner
Maricopa County

MAP No. D-7-T-652

B.P.R. REGION	STATE	PROJECT NO.	SHEET NO.	TOTAL SHEETS	AS BUILT
7	ARIZ.	F-021-1(8)	5	5	

L.H. BELL & ASSOCIATES
11-10-61
DATE

Scale: 1"=100' | Drawn by WB | Checked by RA

Registered Professional Engineers (Civil) CERTIFICATE EXPIRES JAMES M. SAMER 31, 19 ARIZONA U.S.A.

T2S R5E

SE 1/4 SE 1/4 | NE 1/4 SE 1/4 | SE 1/4 NE 1/4

SW 1/4 SW 1/4 | NW 1/4 SW 1/4 | SW 1/4 NW 1/4

510 | 515 | 520 | 525 | 530 | 535 | 540

D-551

Exist. R/W — 27' — 20' — 10' — Exist 2'+2' Dirt Dt. — New 2'+2' Dirt Dt. — New Constr. Easement — New R/W

60' | 50' | 50'

N 0° 35' 00" E

Exist. R/W

Exist. Tel. Cable To Remain

Exist. Gas Line To Remain

Approx. 1/16 Line

Exist. 4'+2'+33'-6" Box Culv. Abandoned Plug Ends With Conc.

Mile Post 162

Lt. Sta. 526+82
New 24"+20' Pipe Culv.

Exist. 24"+20' C.M.P. Remove

Sta. 527+11.12
¼ Cor. Not Fnd.
Set R.R. Spike in Conc.
At Approx. Location

New Survey Monument
℄ Cover, Std. C-1

20' Wire Gate — Exist. 24"+20' C.M.P. — 13' Dirt Rd.

Sta. 527+25

Wooden Sign

Δ Pt. 0°45'30" Lt.

Sta. 527+16
Exist. 30"+36'-4" C.M.P.

New 4 B.W. Fence — Remove Exist. 4 B.W. Fence — 27' — Exist. R/W

N 0° 10' 30" W

Exist. R/W

EXIST. HWY.
Curve Data
Δ = 2° Lt.
D = 0° 30'
T = 200'
L = 400'

35' Wire Gate

NE 1/4 NE 1/4

545 | 550

New 2'+2' Conc. Lined Ditch — Exist. 2'+2' Conc. Lined Ditch — New Constr. Easement

Sta. 544+50

N 0° 10' 30" W

Exist. Gas Line To Remain — Exist. 4 B.W. Fence To Remain — Exist. R/W — Exist. Tel. Cable To Remain

Approx. 1/16 Line

NW 1/4 NW 1/4

EXIST. HWY.
Curve Data
Δ = 2° Rt.
D = 0° 30'
T = 200'
L = 400'

Ocotillo Rd. — 20' Bit. — 10' — 20' — 33' — Exist. R/W

Sta. 553+77.04
⅝" I.P. Set in Monument
Sec. Cor. Found.

Exist. R/W — 52' — 33' — N 0° 21' 55" W — Exist. R/W

Sta. 553+53
Exist. 24"+93' C.M.P.

Dirt Rd. — 33' — 33' — Exist. R/W

Sta. 553+77.54
End Proj. F-021-1(8)
R/W

Sta. 542+37.41
Begin Proj. F-97(13)

Click here for SR 87 Index

ABANDONED TO CITY OF CHANDLER
PER RESOLUTION 2012-12-A-049,
DOC. 2012-1151025 RECORDED 12/18/12 M.C.R.
PLAN MAINT. : MM 01/14/13