MESA - PAYSON HWY.
JCT. S.R. 188 - RYE
GILA COUNTY

Click here for SR 87 Index

REVISIONS			
C.O. No.	DATE	BY	DESCRIPTION
3791	12-26-73	C.D.P.	Added New turnout sta. 440+50, left.

PROJECT NO.	F-053-1-811
DRAWING NO.	D-4-T-365
SHEET NO.	1 OF 1
DRAWN BY	K. SWARTZ
DATE COMP.	4-12-73
SCALE	1" = 200'

RW/PLANS FILE SET

OWNERSHIP RECORD									ACQUISITION RECORD				
Parcel No.	Owner	Description	Total Area	Area Req'd (Sq. Ft.) Gross	Area Req'd (Sq. Ft.) Net	Ease. Area sq.ft.	Remainder sq.ft. Left	Remainder sq.ft. Right	COMMISSION APPROVAL	TYPE & DATE OF INSTRUMENT	RECORDED DATE	RECORDED BOOK	RECORDED PAGE
4-144	Guy V. Reid et ux	Pt. NE¼ SW¼ & Pt. N½ SE¼ SW¼ Sec. 20, T.9N., R.10E.	37.51 Ac.		4.89 Ac.		32.62 Ac.		11-16-73	W.D. 10-24-73	12-17-73	352	398

Scale : Approx. 1" = 250'

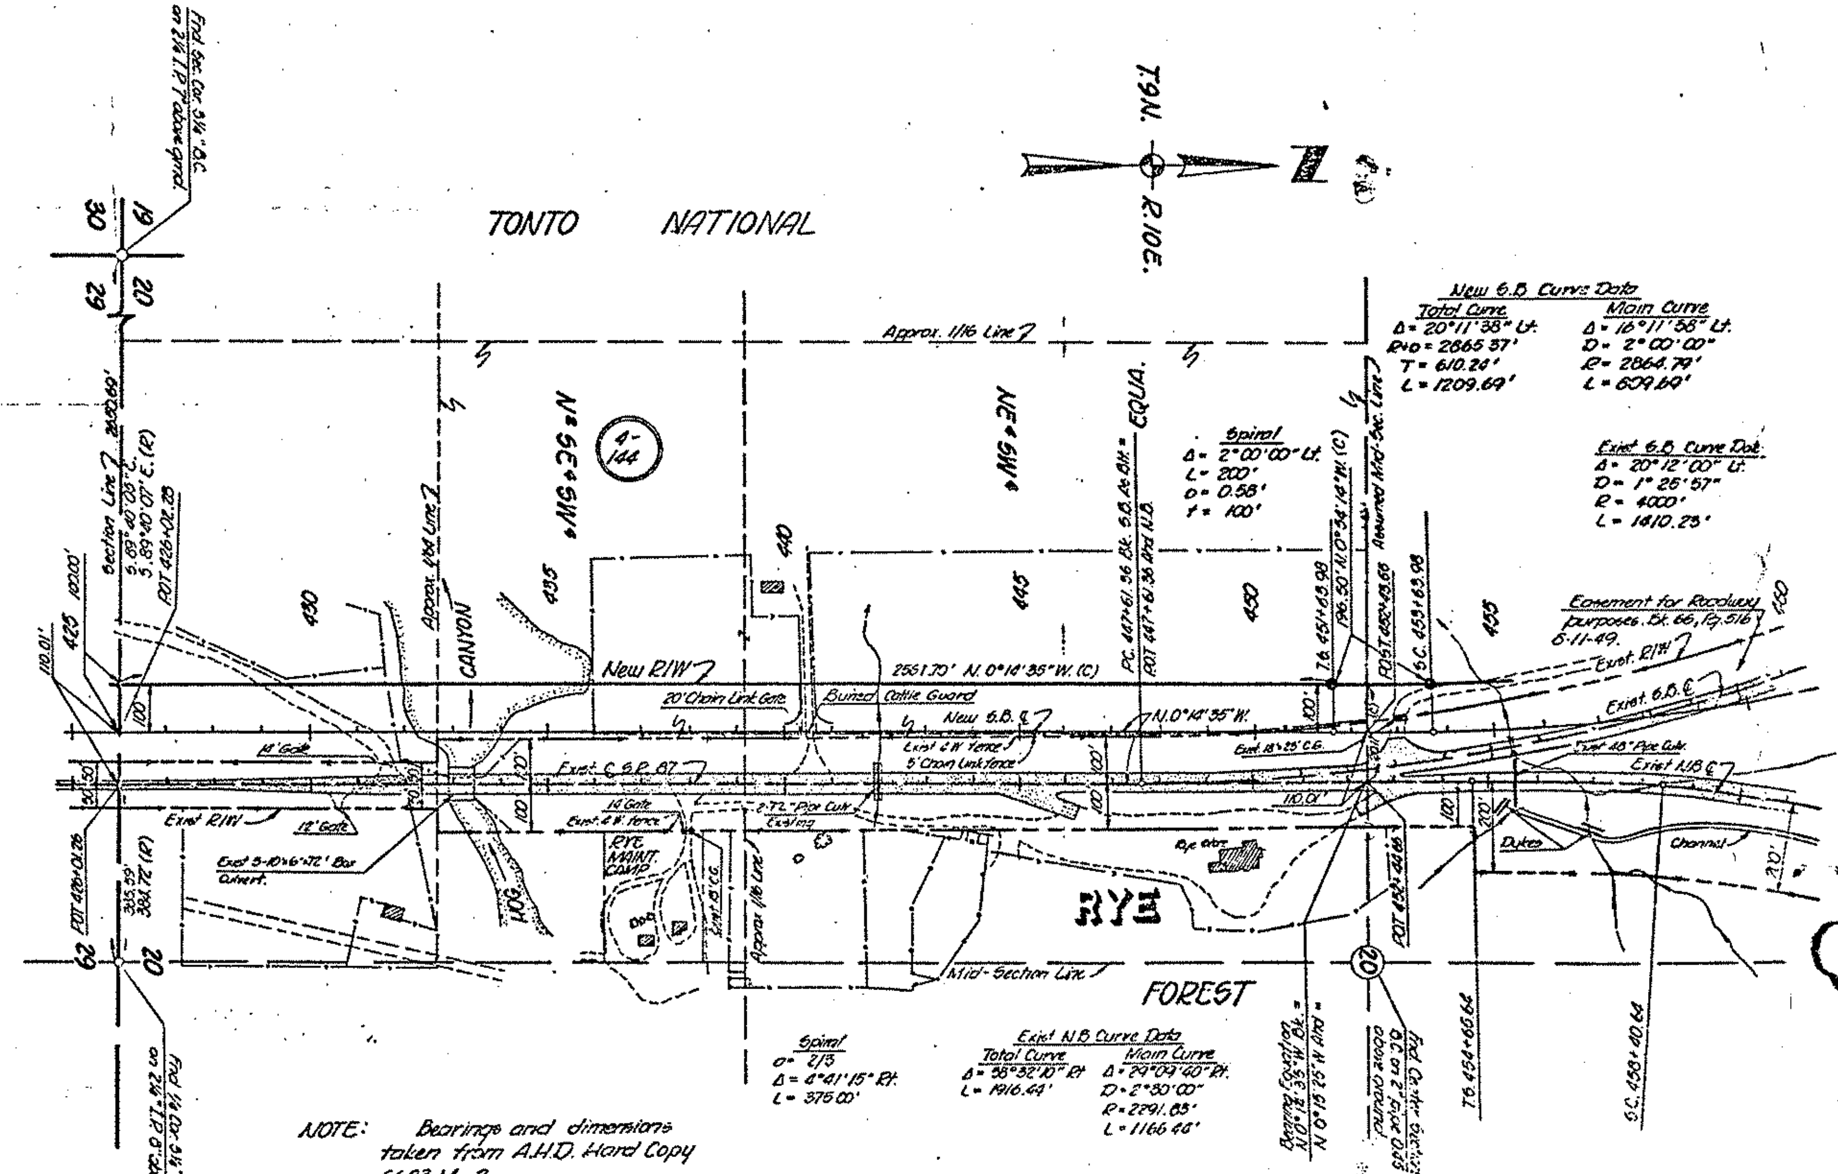

NOTE: Bearings and dimensions taken from A.H.D. Hard Copy 6683 M-2.

For existing R/W see Projects F-053-1-603 and F-053-1-803.

Approved in accordance with Roadway Plans

J. B. Mert — 4-26-73
DEPUTY STATE ENGINEER — DATE

ADVANCE ACQUISITION AS OUTLINED IN C.A. CLARK'S MEMO TO W.N. PRICE DATED 3-20-73 WITH A.H.D. COMMISSION APPROVAL DATED 3-23-73

WILLIAM N. PRICE — State Highway Engr.

[signature] — 4-27-73
CHIEF DEPUTY STATE ENGINEER — DATE

ADVANCED ACQUISITION DETAIL
GUY V. REID et ux PROPERTY

PARCEL NO. 4-144 PROJECT F-053-1-811

NAME GUY V. REID et ux

The Guy V. Reid property is located in the SW¼ of Section 20, T.9N., R.10E., G.&S.R.B.&M. County.