WINSLOW-KAYENTA HWY.
PAINTED DESERT RIM DRIVE
NAVAJO COUNTY

Click here for SR 87 Index

REVISIONS					
C.O. NO.	DATE	BY	DESCRIPTION	PROJECT NO.	5-244-604
5502	4-29-80	KHY	Showed Abandonment Info. Added Note	DRAWING NO.	D-9-T-269
"	"	"		SHEET NO.	1 OF 1
				DRAWN BY	M. ROSS
				DATE COMP.	7-29-75
				SCALE	1" = 400'

OWNERSHIP RECORD										ACQUISITION RECORD				
PARCEL NUMBER	OWNER	DESCRIPTION	TOTAL AREA	AREA REQUIRED: GROSS INCLUDING EXISTING R/W	AREA REQUIRED: NET EXCLUDING EXISTING R/W	EASEMENT AREA	REMAINDER: LEFT	REMAINDER: RIGHT	SHEET NUMBER	BOARD APPROVAL	TYPE & DATE OF INSTRUMENT	RECORDED: DATE	RECORDED: BOOK	RECORDED: PAGE
9-531	NEW MEXICO & ARIZONA LAND COMPANY, AN ARIZONA CORPORATION	PT OF N1/2 SEC. 7, T20N, R18E PT OF W1/2 SEC. 5, T20N, R18E	654.54 AC. 613.82 AC.		19.40 AC. 6.90 AC.		635.14 AC. 606.92 AC.		1 1	7-21-76	W.D. 4-27-76	8-26-76	468	228-30
9-532 -LT	STATE OF ARIZONA (S.L.D.) DOYLE & RANDALL, ET UX, LEASE # 361	PT OF S1/2 SEC. 6, T20N, R18E	585.17 AC.		1.20 AC.		583.97 AC.		1					

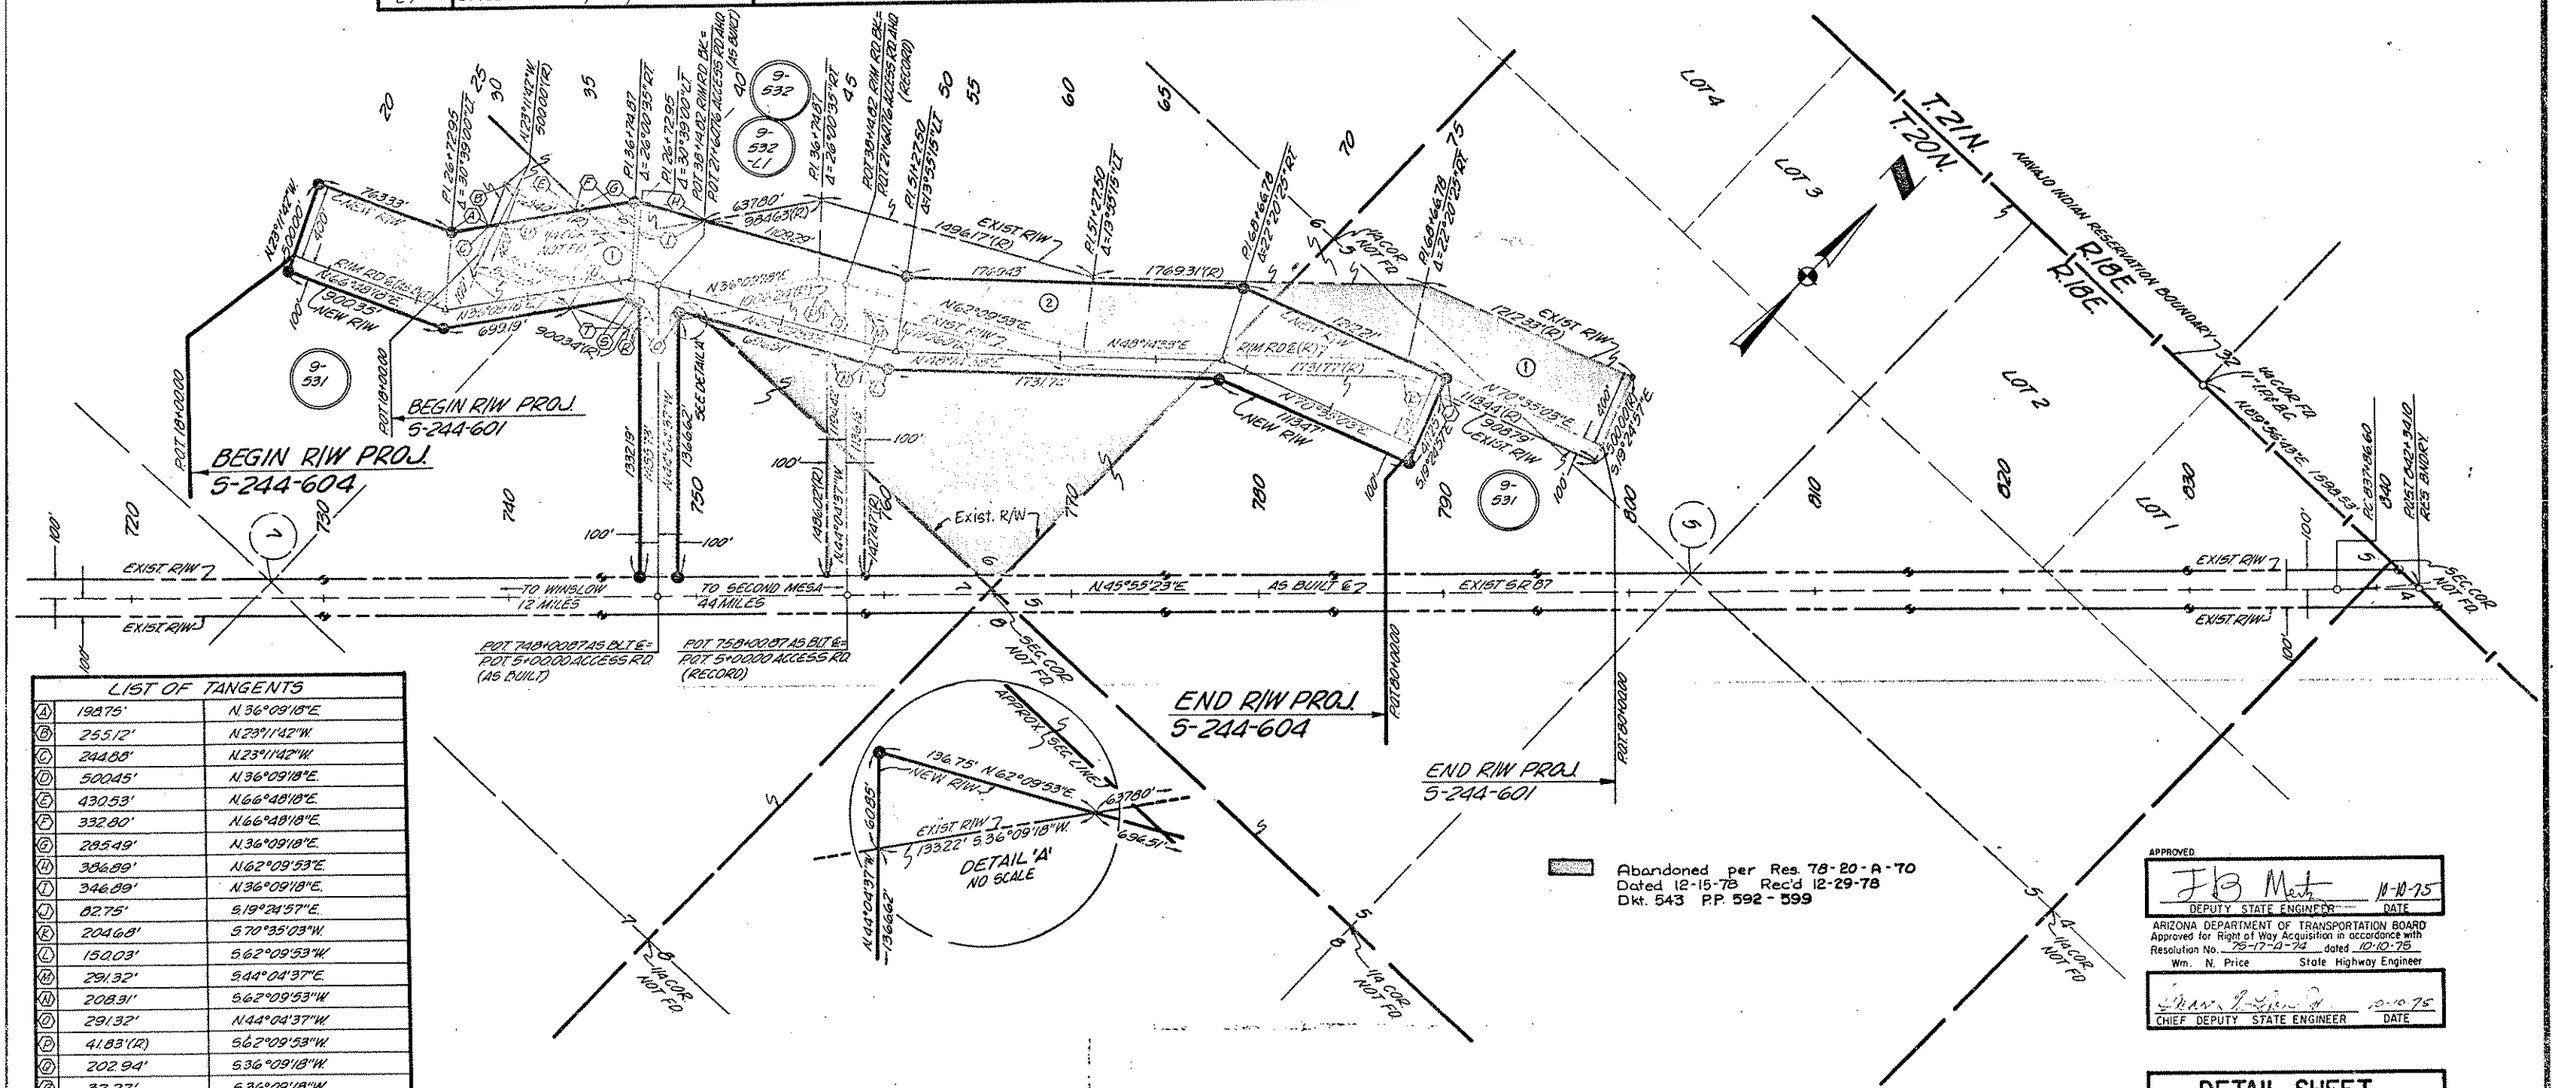

LIST OF TANGENTS		
(A)	198.75'	N.36°09'18"E.
(B)	255.12'	N.23°11'42"W.
(C)	244.88'	N.23°11'42"W.
(D)	500.45'	N.36°09'18"E.
(E)	430.53'	N.66°48'18"E.
(F)	332.80'	N.66°48'18"E.
(G)	285.49'	N.36°09'18"E.
(H)	386.89'	N.62°09'53"E.
(I)	346.89'	N.36°09'18"E.
(J)	82.75'	S.19°24'57"E.
(K)	204.68'	S.70°35'03"W.
(L)	150.03'	S.62°09'53"W.
(M)	291.32'	S.44°04'37"E.
(N)	208.31'	S.62°09'53"W.
(O)	291.32'	N.44°04'37"W.
(P)	41.83'(R)	S.62°09'53"W.
(Q)	202.94'	S.36°09'18"W.
(R)	32.27'	S.36°09'18"W.
(S)	41.83'	S.62°09'53"W.
(T)	332.80'	S.66°48'18"W
(U)	307.03'	S.36°09'18"W.

APPROVED
J B Mert 10-10-75
DEPUTY STATE ENGINEER DATE
ARIZONA DEPARTMENT OF TRANSPORTATION BOARD
Approved for Right of Way Acquisition in accordance with Resolution No. 75-17-A-74 dated 10-10-75
Wm. N. Price State Highway Engineer
10-10-75
CHIEF DEPUTY STATE ENGINEER DATE

INDEX TO EXISTING R/W											
INDEX	SUBDIVISION	SEC.	TWP.	R.	ACQUIRED FROM	TYPE	BOOK	PAGE	WIDTH	YEAR	PAR. NO.
(1)	PT. N.1/2 SEC.7; PT. W.1/2 SEC. 5	7 & 5	20 N.	18 E.	NEW MEXICO & ARIZONA LAND CO.	W.D.	DKT. 291	220,221	VARIES	68	305-A
(2)	PT. S.1/2	6	20 N.	18 E.	STATE OF ARIZONA (S.L.D.)	PAT.	306	537,538	VARIES	69	306-A

DETAIL SHEET
PARCEL 9-531
&
PARCEL 9-532