FED. ROAD DIV. NO.	STATE	PROJECT NO.	SHEET NO.	TOTAL SHEETS
7	ARIZ.	S-289-702	1	3

RIGHT OF WAY MAP NO. D-7-T-685

ALIGNMENT, RIGHT OF WAY,
APPROVED IN ACCORDANCE WITH HIGHWAY PLANS.
SHEET 1 THRU 3
DATE 5/19/65 ASSISTANT STATE ENGINEER

APPROVED IN ACCORDANCE WITH RESOLUTION DATED: June 8, 1965, MINUTES OF THE ARIZONA HIGHWAY COMMISION RES. NO.: 65-55

A.F.E. NO. 87390

RW/PLANS FILE SET

STATE OF ARIZONA
STATE HIGHWAY DEPARTMENT

RW/PLANS FILE SET

RIGHT OF WAY PLAN OF THE
MESA-Mc DOWELL
STATE HIGHWAY

PROJECT NO. S-289-702
MARICOPA
COUNTY

Click here for SR 87 Index

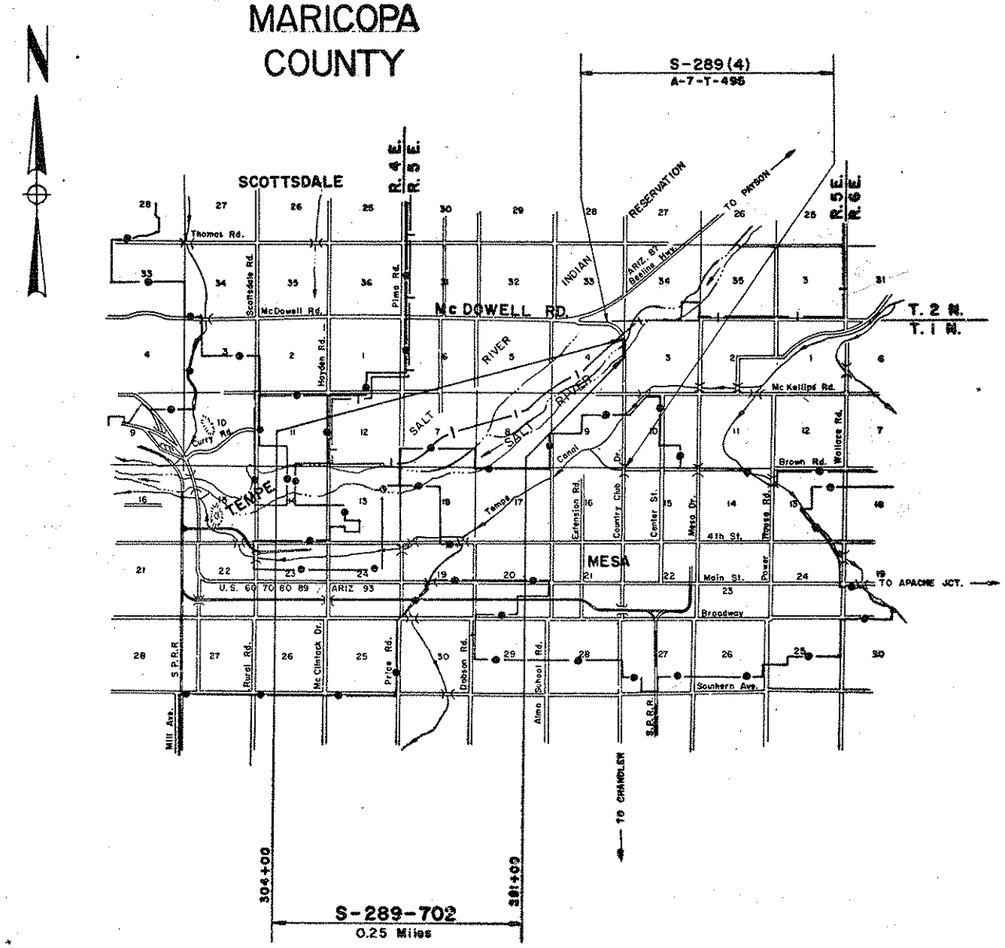

CONVENTIONAL SIGNS

HIGHWAY CENTER LINE (New) (Existing)
HIGHWAY R/W LINE (New) (Existing)
CONTROLLED ACCESS (Denied) (open) (Existing)
R.R. R/W COMMON to HIGHWAY R/W (Existing)
R.R. R/W LINE
TOWNSHIP and RANGE LINE
SECTION LINE
1/4 LINE or MID. SEC. LINE
1/16 LINE
PROPERTY LINE (not part of a Subdivision)
SUBDIVISION or LOT LINE
ORIGINAL LOT LINE
STATE and NATIONAL BOUNDARIES
COUNTY LINE
CITY LIMITS
LAND GRANTS BOUNDARIES
FOREST, NATIONAL MONUMENTS,
MILITARY BASES and INDIAN RESERVATION
SURVEY MEANDER LINE
NEW R/W CONTROL POINT
EXISTING R/W CONTROL POINTS
EXISTING R/W MARKER
PARCEL NUMBER 7-001

RAILROAD TRACK
POWER LINE
POWER TRANSMISSION LINE
TELEPHONE LINE
COMBINATION TELEPHONE & POWER LINE
UNDERGROUND TELEPHONE CABLE
WATER LINE
GAS LINE (Show size of line in alternate spaces)
SEWER LINE
STORM DRAIN
CHAIN LINK FENCE
BARBED WIRE FENCE (cattle out type)
STREET LIGHT on ext. arm
WATER METER
WATER VALVE
FIRE HYDRANT
GAS METER
GAS VALVE
DOWN GUY
MANHOLE (existing)
ROAD (existing)
PROPERTY ANCHOR BARS
PROPERTY LIMITS ARROWS
TRAFFIC FLOW ARROWS
CANAL, CHANNEL or DITCH
BRIDGE
BOX CULVERTS
CATTLE GUARD
RIVER

ARIZONA HIGHWAY COMMISSION
APPROVED FOR RIGHT-OF-WAY ACQUISITION
STATE HIGHWAY ENGINEER
DEPUTY STATE ENGINEER 5-19-65 DATE

DEPARTMENT OF COMMERCE
BUREAU OF PUBLIC ROADS
APPROVED:
DIVISION ENGINEER DATE

MESA - McDOWELL HWY.
SALT RIVER CROSSING SECT.
MARICOPA COUNTY.

Click here for SR 87 Index

REVISIONS		
DATE	BY	DESCRIPTION

PROJECT NO.	S-289-702
DRAWING NO.	D-7-T-685
SHEET NO.	2 OF 3
DRAWN BY	E.L. ROGERS
DATE COMP.	5-19-65
SCALE	

OWNERSHIP RECORD

PARCEL NUMBER	OWNER	DESCRIPTION	TOTAL AREA	AREA REQUIRED GROSS INCLUDING EXISTING R/W	AREA REQUIRED NET EXCLUDING EXISTING R/W	EASEMENT AREA	REMAINDER LEFT	REMAINDER RIGHT	SHEET NUMBER	DATE ACQ.
7-061	U.S.A. Bureau of Reclamation (withdrawn for Salt River Project)	Pt. of SW¼ NW¼ Sec.3 T.1N. R.5E.	unknown		1.5 Ac.				3	7-22-65
		Pt. of SE¼ NE¼ Sec.4 T.1N. R.5E.	unknown			1.6 Ac.				
		Pt. of NE¼ SE¼ Sec.4 T.1N. R.5E.	unknown							

CHECKED BY. J.S. 5-18-65

HARD COPY. 6463-M1.

MESA - Mc DOWELL HWY.

SALT RIVER CROSSING SECT.

MARICOPA COUNTY.

Click here for SR 87 Index

REVISIONS			
C.O. No.	DATE	BY	DESCRIPTION

PROJECT NO.	S-289-702
DRAWING NO.	D-7-T-685
SHEET NO.	3 OF 3
DRAWN BY	E. L. ROGERS
DATE COMP.	5-18-65
SCALE	1" = 50'

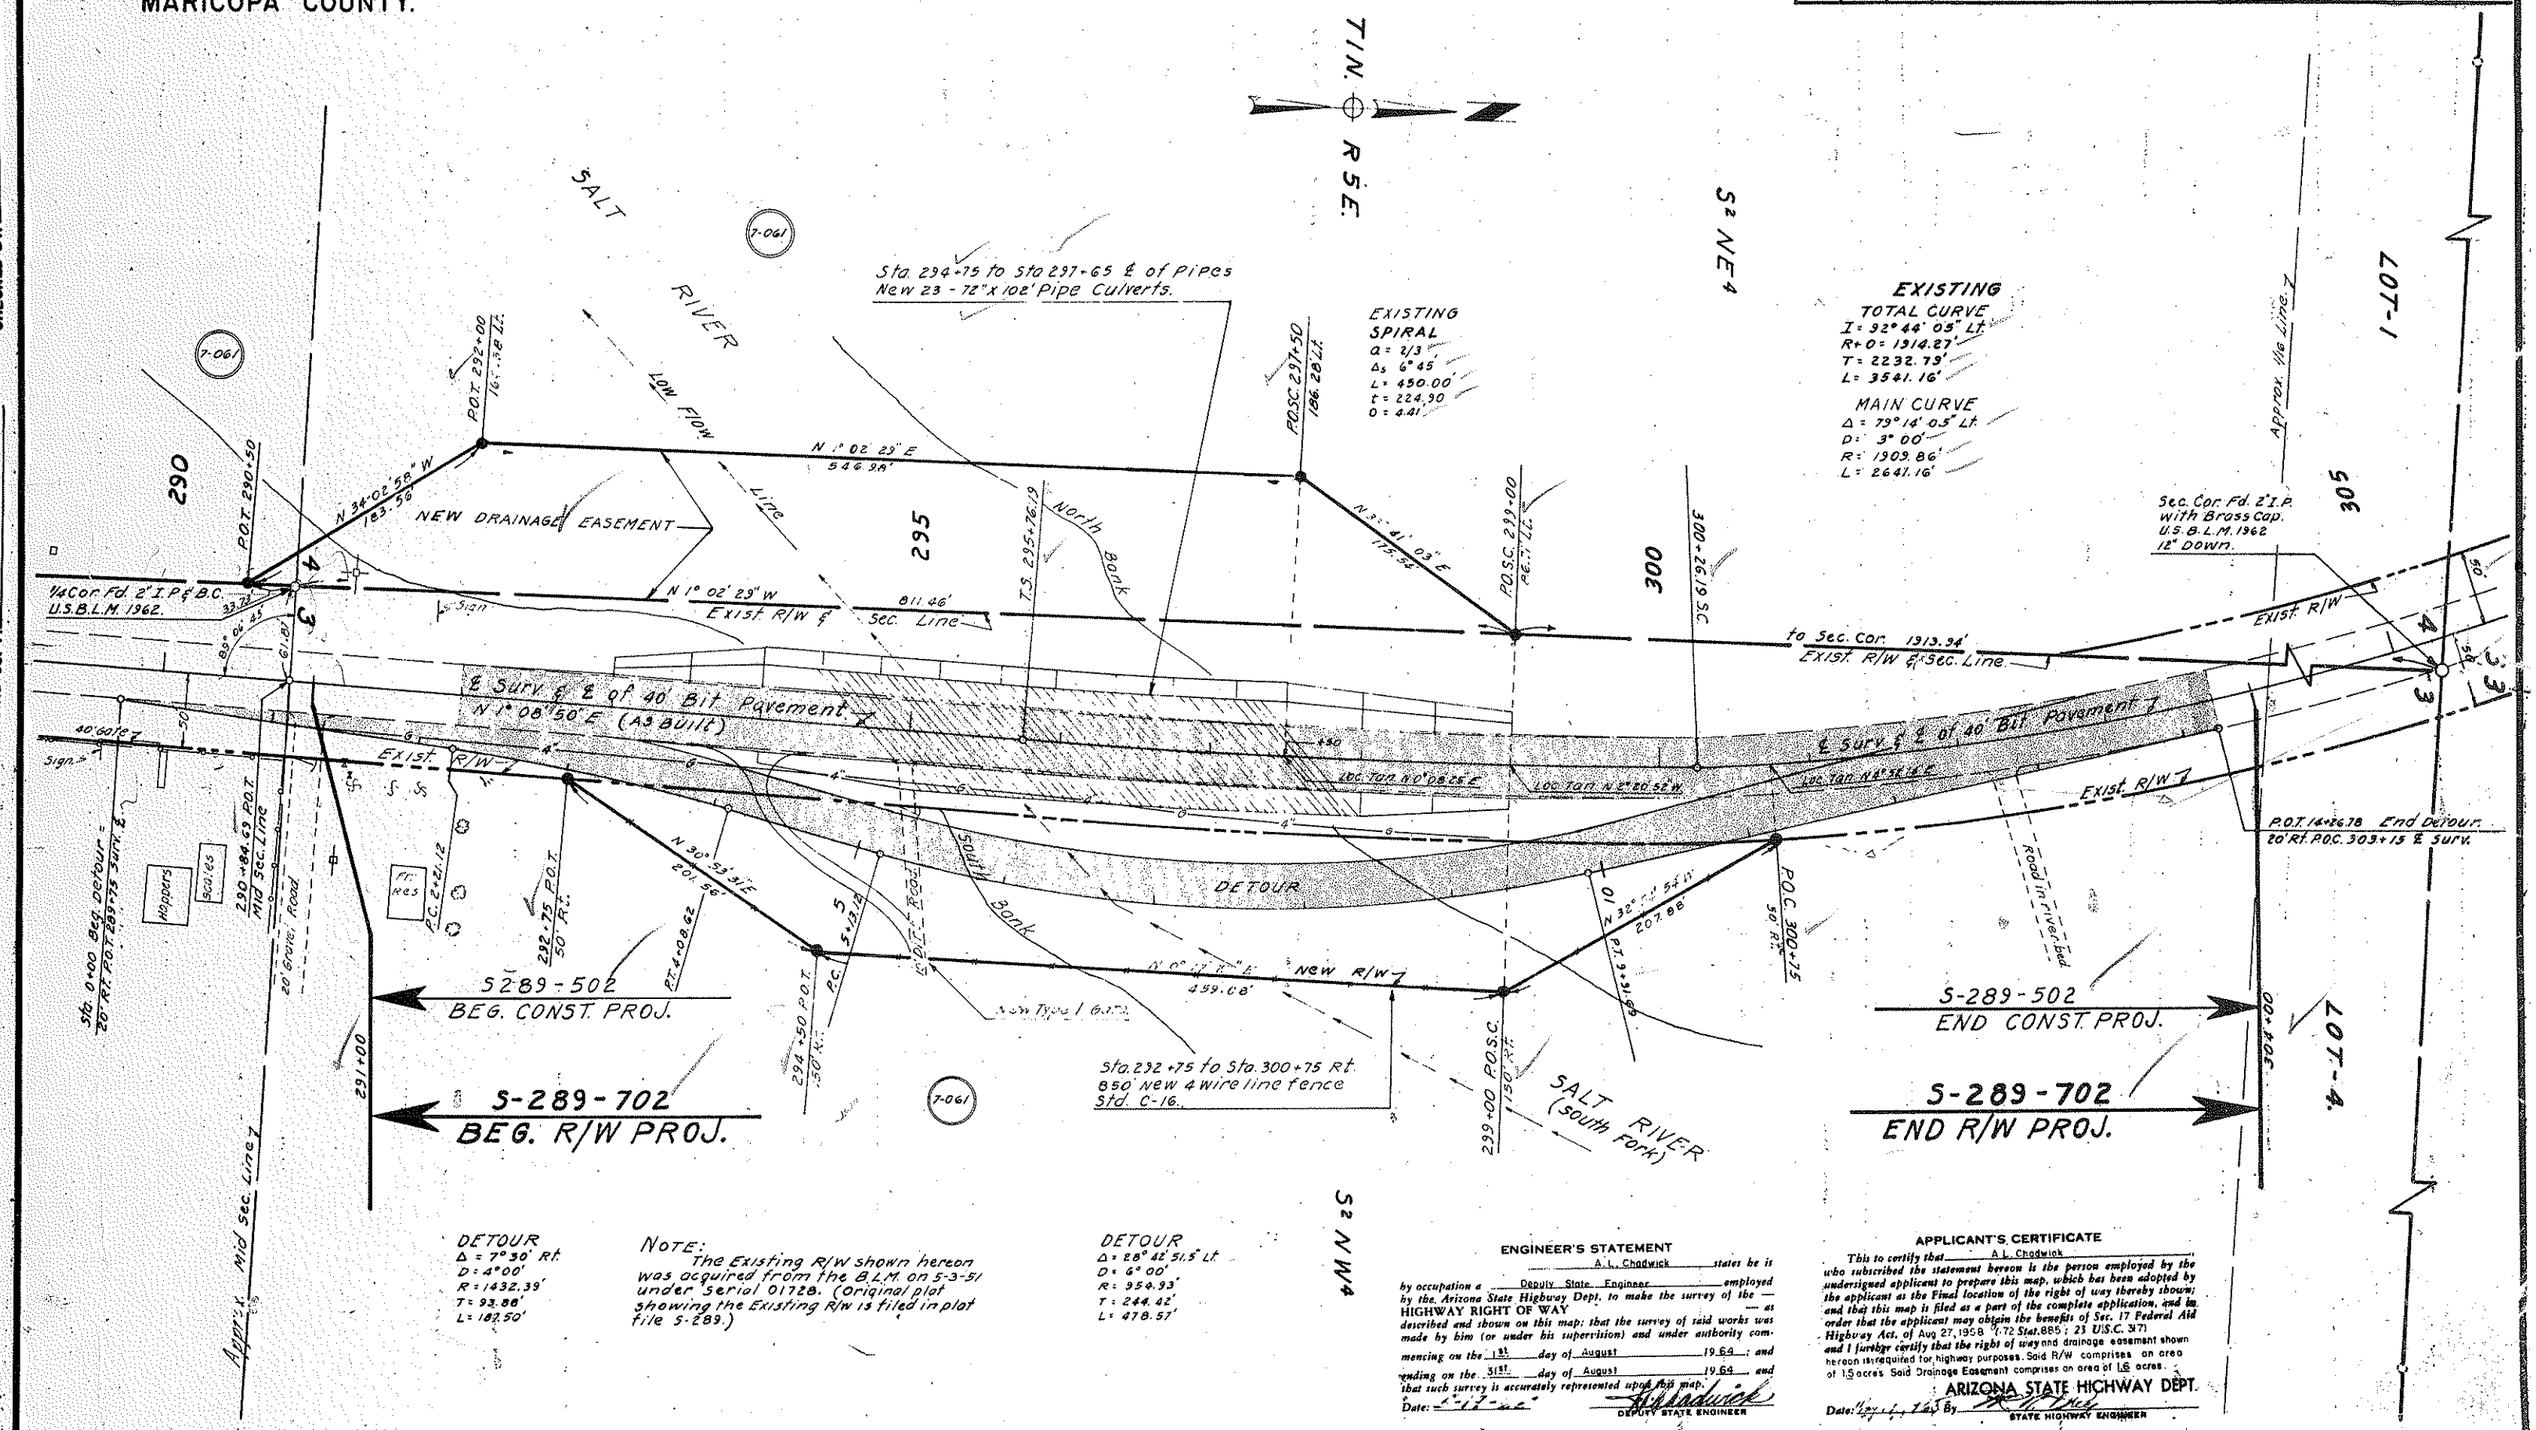

DETOUR
Δ = 7° 30' Rt.
D = 4° 00'
R = 1432.39'
T = 93.88'
L = 187.50'

NOTE:
The Existing R/W shown hereon was acquired from the B.L.M. on 5-3-51 under Serial 01728. (Original plat showing the Existing R/W is filed in plat file S-289.)

DETOUR
Δ = 28° 42' 51.5" Lt.
D = 6° 00'
R = 954.93'
T = 244.42'
L = 478.57'

ENGINEER'S STATEMENT

A. L. Chadwick states he is by occupation a Deputy State Engineer employed by the Arizona State Highway Dept. to make the survey of the — HIGHWAY RIGHT OF WAY — as described and shown on this map; that the survey of said works was made by him (or under his supervision) and under authority commencing on the 1st day of August 1964; and ending on the 31st day of August 1964 and that such survey is accurately represented upon this map.

Date: 5-17-65

A. L. Chadwick
DEPUTY STATE ENGINEER

APPLICANT'S CERTIFICATE

This to certify that A. L. Chadwick who subscribed the statement hereon is the person employed by the undersigned applicant to prepare this map, which has been adopted by the applicant as the Final location of the right of way thereby shown; and that this map is filed as a part of the complete application, and in order that the applicant may obtain the benefits of Sec. 17 Federal Aid Highway Act, of Aug 27, 1958 (1.72 Stat. 885; 23 U.S.C. 317) and I further certify that the right of way and drainage easement shown hereon is required for highway purposes. Said R/W comprises an area of 1.5 acres. Said Drainage Easement comprises an area of 1.6 acres.

ARIZONA STATE HIGHWAY DEPT.

Date: May 1, 1965 By [signature]
STATE HIGHWAY ENGINEER

CHECKED BY. U.S. 5-18-65

HARD COPY 6463-M1