STATE OF ARIZONA
STATE HIGHWAY DEPARTMENT

PROJECT NO.	F022-3(13) 2
FEDERAL AID NO.	D-IIT-366
APPROVED AND RECOMMENDED FOR FEDERAL AID	11-14-1960
RECEIVED	NOVEMBER 15 1960
DWG.	6094

RIGHT OF WAY PLAN OF THE

PHOENIX — GLOBE

STATE HIGHWAY

PROJECT NO. F022-3(13)

PINAL

COUNTY

Click here for SR 88 Index

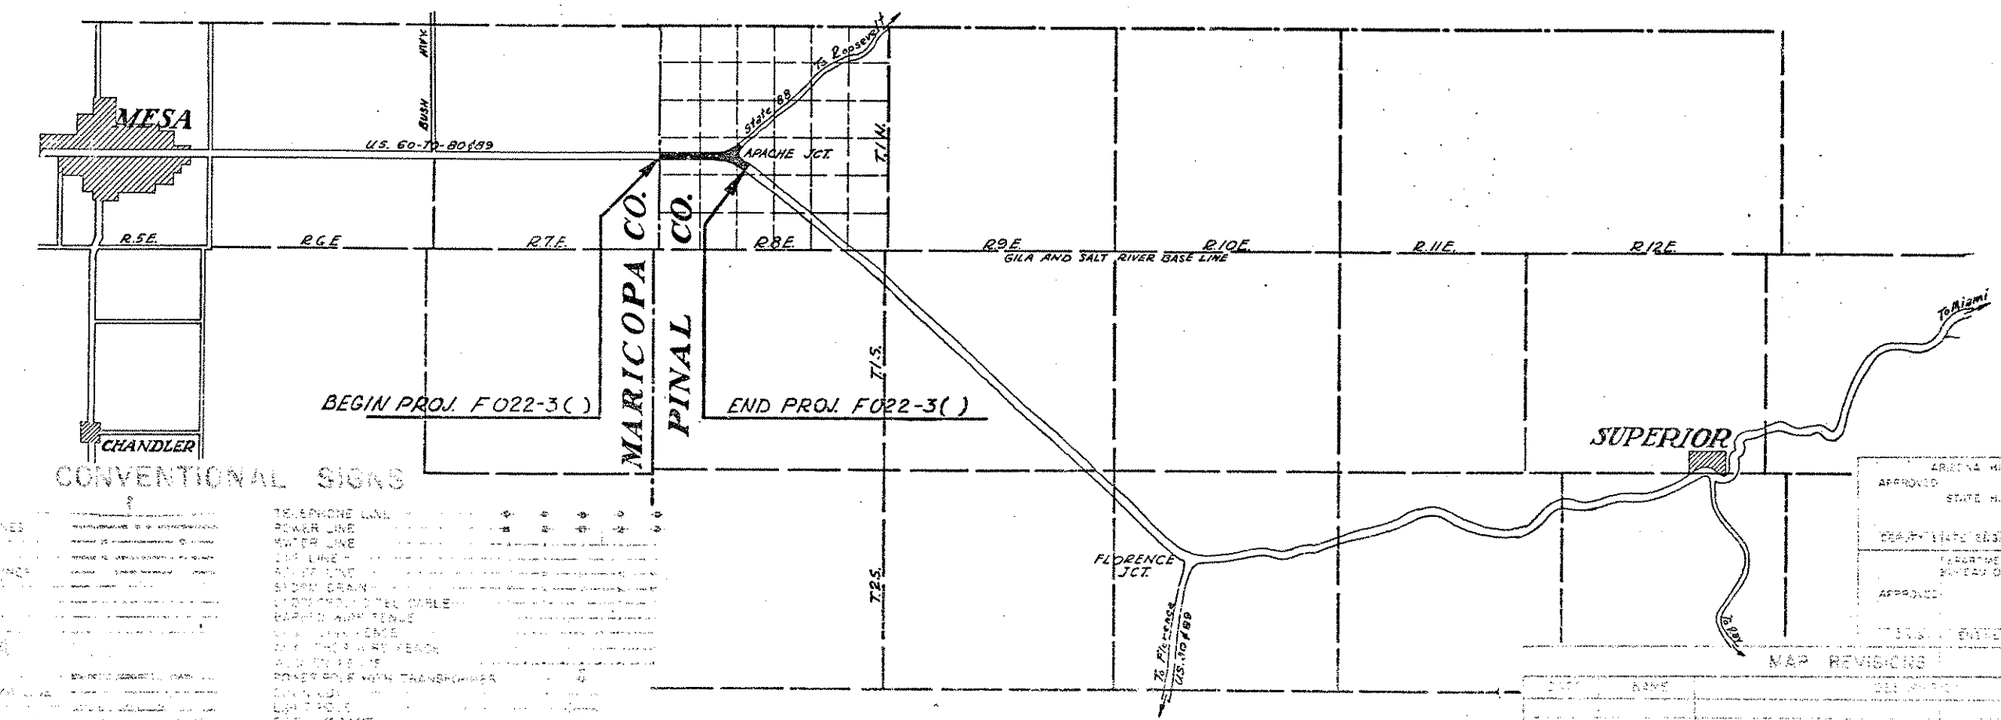

CONVENTIONAL SIGNS

HIGHWAY CENTER LINE
STATE & INTERNATIONAL LINES
CITY LIMITS
COUNTY LINE
TOWNSHIP AND RANGE LINES
SECTION LINE
RAILROAD LINE
PROPERTY LINE
RESERVATION LINE
LEASED PROPERTY LINE
STATE PARK OR MONUMENT
PROPERTY LINE
RIGHT OF WAY LINE
RIGHT OF WAY FENCE
RIGHT OF WAY MONUMENT
LAND SALE BOUNDARY

TELEPHONE LINE
POWER LINE
WATER LINE
GAS LINE
SIGN
STORM DRAIN
UNDERGROUND CABLE
GUARD RAIL FENCE
WIRE FENCE
CHAIN LINK FENCE
WOOD FENCE
POWER POLE WITH TRANSFORMER
POWER POLE
LIGHT POLE
FIRE HYDRANT
WATER METER
WATER VALVE
WELL
GAS METER
GAS VALVE

ARIZONA HIGHWAY COMMISSION
APPROVED
STATE HIGHWAY ENGINEER
DEPUTY STATE ENGINEER DATE
DEPARTMENT OF COMMERCE
BUREAU OF PUBLIC ROADS
APPROVED
DIVISION ENGINEER DATE

MAP REVISIONS

DATE	NAME	DESCRIPTION

PHOENIX-GLOBE HWY.
COUNTY LINE-APACHE JCT.
PINAL COUNTY

Click here for SR 88 Index

PROJECT NO.	F022-3(13)
DRAWING NO.	D-11T-366
SHEET NO.	2 of 2
DRAWN BY	T. WOODY MEEGAN
DATE	NOV. 15, 1960
SCALE	1" = 50'

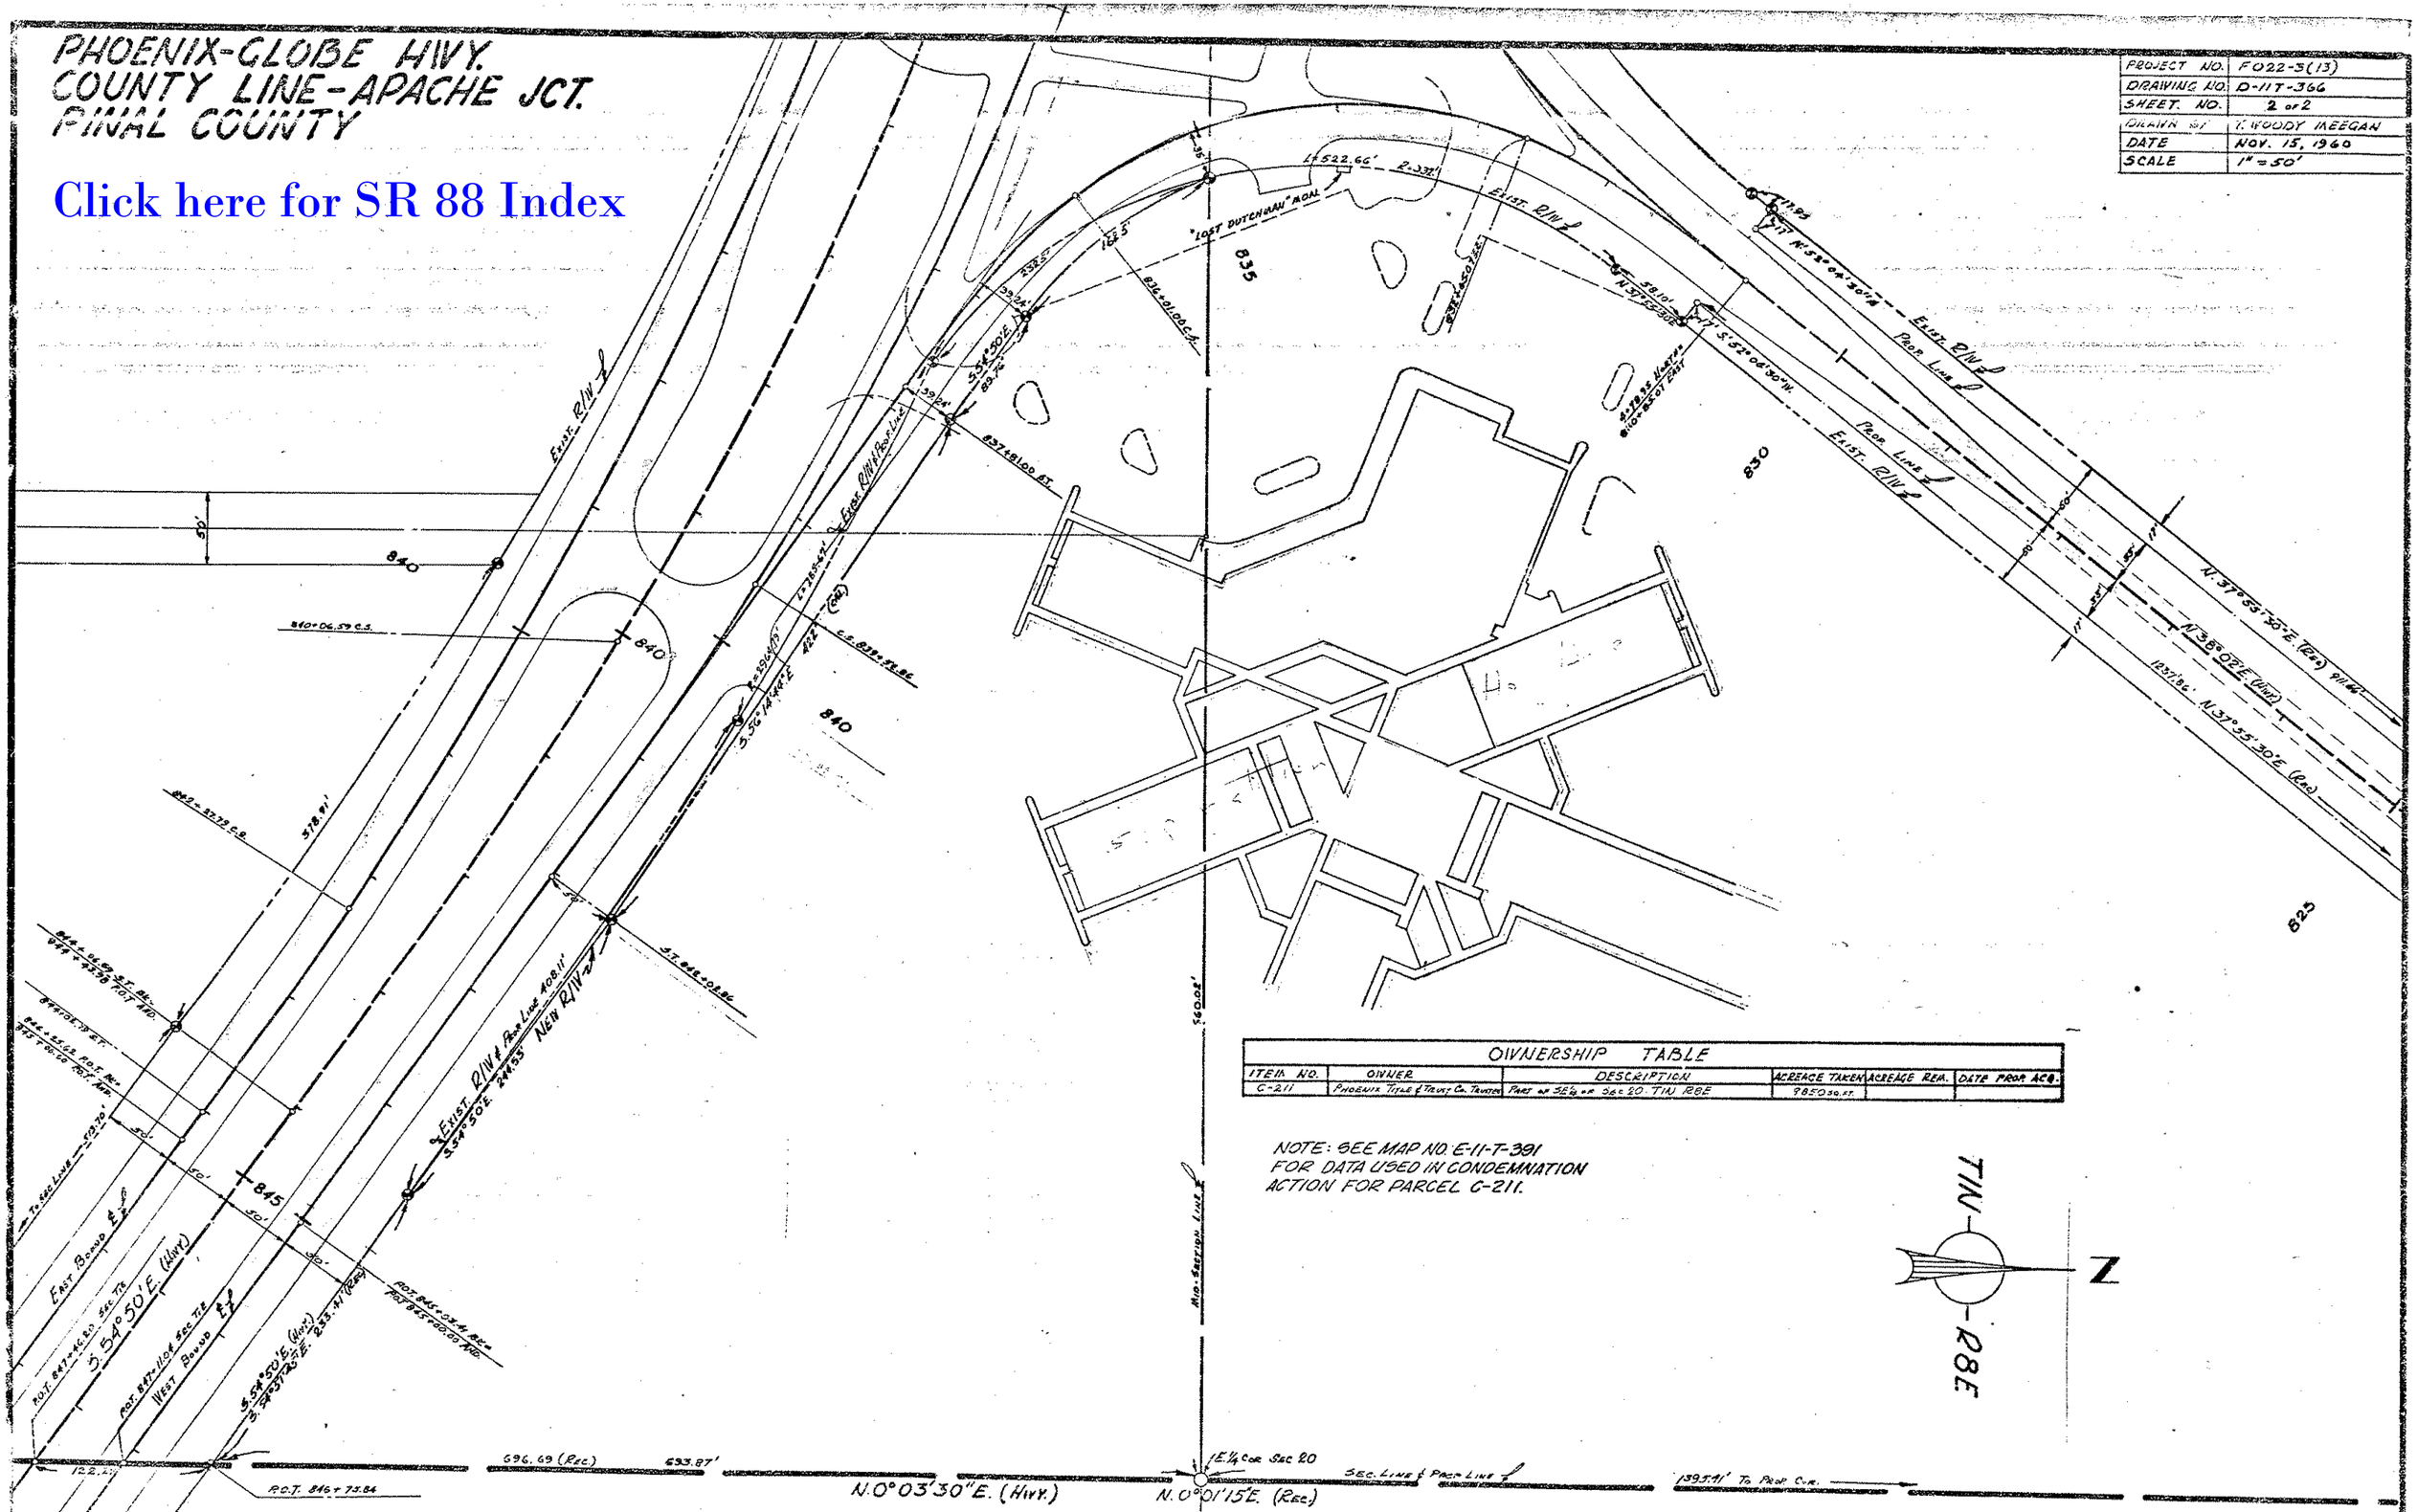

OWNERSHIP TABLE					
ITEM NO.	OWNER	DESCRIPTION	ACREAGE TAKEN	ACREAGE REM.	DATE PROP. ACQ.
C-211	PHOENIX TITLE & TRUST CO. TRUSTEE	PART OF SE¼ OF SEC. 20, T1N, R8E	9850 SQ. FT.		

NOTE: SEE MAP NO. E-11-T-391
FOR DATA USED IN CONDEMNATION
ACTION FOR PARCEL C-211.