FED. ROAD DIVISION	STATE	PROJECT NUMBER	SHEET NUMBER	TOTAL SHEETS	FINALIZED PLANS
7	ARIZ	S-210-905	1	22	

DRAWING NUMBER	D-3-T-588

(3)

1050

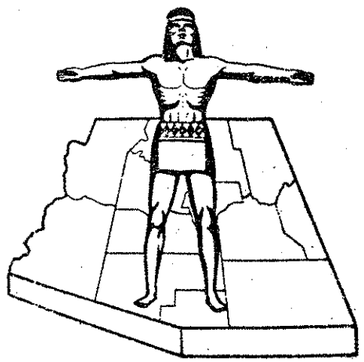

STATE OF ARIZONA
STATE HIGHWAY DEPARTMENT

RIGHT OF WAY PLAN OF THE
FLAGSTAFF-VALLE AIRPORT HWY.

STATE HIGHWAY

PROJECT NO. S-210-905

COCONINO COUNTY

PRELIMINARY PRINT
FOR ENGINEERING USE ONLY
SUBJECT TO DESIGN CHANGES, ADDITIONS, ALTERATIONS & CORRECTIONS
DATE 6/9/92 BY HaDay

RW/PLANS FILE SET

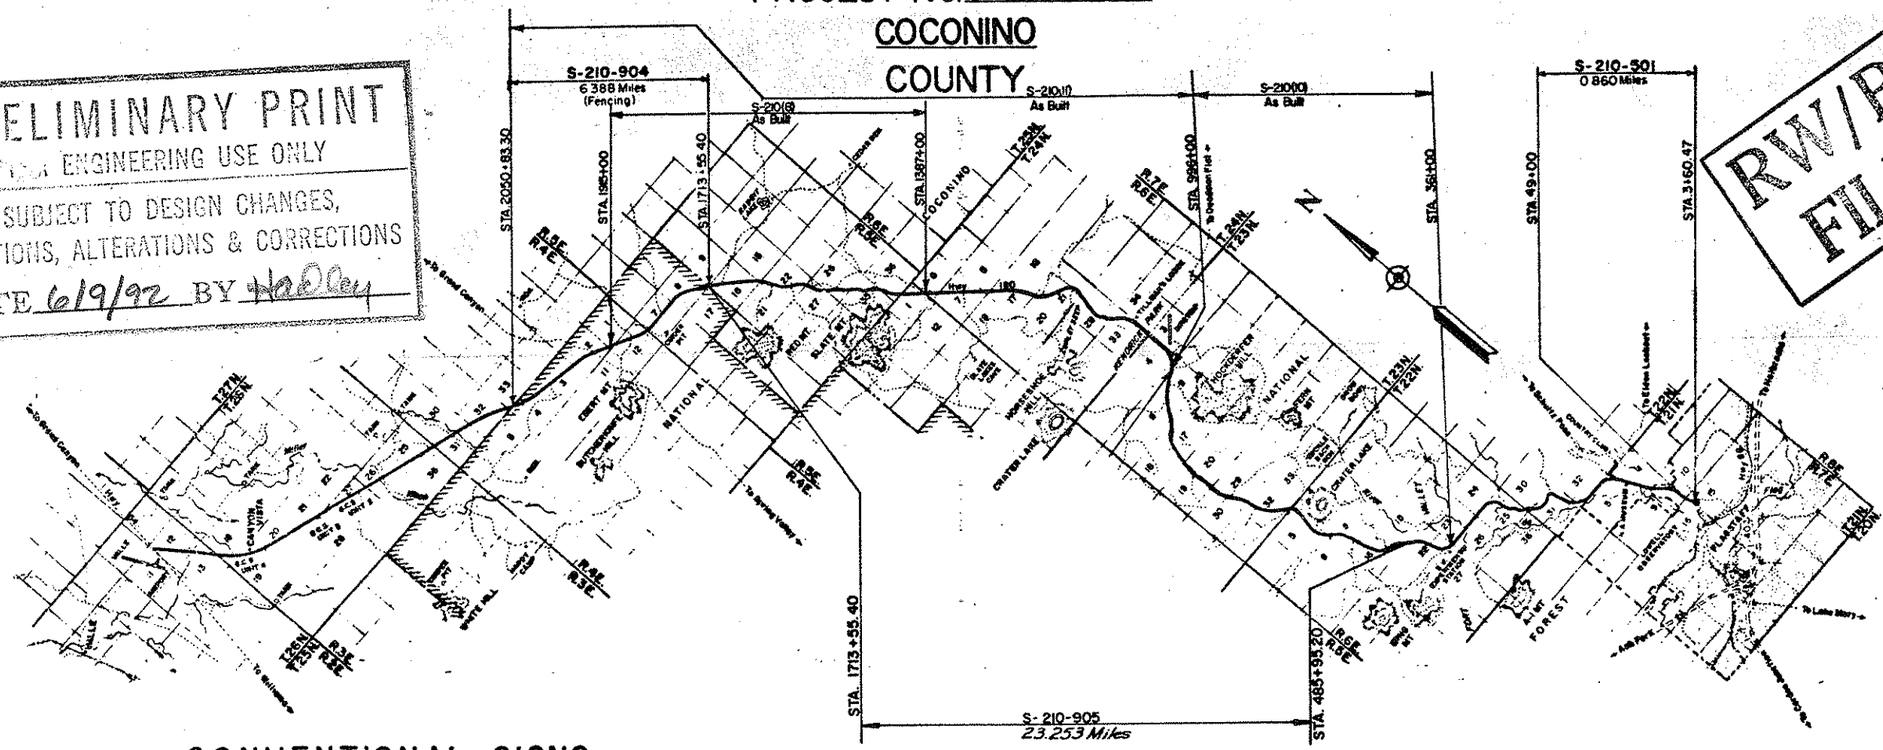

CONVENTIONAL SIGNS

- HIGHWAY CENTER LINE (New / Existing)
- HIGHWAY R/W LINE (New / Existing)
- CON. ROLLED ACCESS (Denied / Open / Existing)
- R.R. R/W COMMON TO HIGHWAY R/W (Existing)
- R.R. R/W LINE
- TOWNSHIP AND RANGE LINE
- SECTION LINE
- 1/4 LINE OR MIS-SECTION LINE
- 1/16 LINE
- PROPERTY LINE (Last part of a Subdivision)
- SUBDIVISION OR LOT LINE
- ORIGINAL LOT LINE
- STATE AND NATIONAL BOUNDARIES
- COUNTY LINE
- CITY LIMITS
- LAND GRANTS BOUNDARIES
- FOREST, NATIONAL MONUMENTS, MILITARY BASES AND INDIAN RESERVATION
- SURVEY MEANDER LINE
- NEW R/W CONTROL POINT
- EXISTING R/W MARKER
- PARCEL NUMBER (7-001)
- RAILROAD TRACK
- POWER LINE
- POWER TRANSMISSION LINE
- TELEPHONE LINE
- COMBINATION TELEPHONE AND POWER LINE
- UNDERGROUND TELEPHONE CABLE
- WATER LINE (W 2")
- GAS LINE (G 2")
- SEWER LINE (S 2") (Show size of line in diamond spaces)
- STORM DRAIN (SD 2")
- CHAIN LINK FENCE
- BARBED WIRE FENCE (Solid or Dot type)
- STREET LIGHT
- WATER METER
- WATER VALVE
- DOWN GUY
- FIRE HYDRANT
- GAS METER
- GAS VALVE
- MANHOLE (existing)
- ROAD (existing)
- PROPERTY ANCHOR BARS
- PROPERTY LIMITS ARROWS
- CANAL, CHANNEL OR DITCH
- BRIDGE
- BOX CULVERTS
- CATTLE GUARD
- RIVER
- PIPE CULVERTS (New / Existing)
- DYKE

Click here for US 180 Index

Approved in accordance with Roadway Plans

DEPUTY STATE ENGINEER — 9-23-70 DATE

ARIZONA STATE HIGHWAY COMMISSION
Approved for Right of Way Acquisition in accordance with Resolution Number 70-76 dated 8-28-70
Wm. N. Price, State Highway Engineer

CHIEF DEPUTY STATE ENGINEER — 9-23-70 DATE

U. S. DEPARTMENT OF TRANSPORTATION
FEDERAL HIGHWAY ADMINISTRATION
BUREAU OF PUBLIC ROADS
Approved:

DIVISION ENGINEER — DATE

FLAGSTAFF-VALLE AIRPORT HIGHWAY
SNOWBOWL RD.-KAIBAB FOREST BNDRY.
COCONINO COUNTY

Click here for US 180 Index

REVISIONS				PROJECT NO.	S-210-905
C.O. No.	DATE	BY	DESCRIPTION	DRAWING NO.	D-3-T-588
3016	7-23-71	D.Todd	Revised Gross & Net Areas for Parcel 3-096.	SHEET NO.	2 of 22
3040	8-17-71	D.G.M.	Revised Gross Area for Parcel 3-096.	DRAWN BY	RT, F.W.M
3335	7-20-72	A.H.B.	Added Parcel 3-096-A.	DATE COMP.	9-11-70
8457	11-21-92	H.W.T.	Added R/W Pars. 3-408, 3-409, 3-409-MI	SCALE	
8952	11-23-94	J.C.	Added Pars. 3-431, 3-432, 3-433		
9094	12-11-96	MTP	Added Par. 3-482 & Rev. Net Area Par. 3-408		

OWNERSHIP RECORD										ACQUISITION RECORD				
PARCEL NUMBER	OWNER	DESCRIPTION	TOTAL AREA	AREA REQUIRED GROSS INCLUDING EXISTING R/W	AREA REQUIRED NET EXCLUDING EXISTING R/W	EASEMENT AREA	REMAINDER LEFT	REMAINDER RIGHT	SHEET NUMBER	COMMISSION APPROVAL	TYPE & DATE OF INSTRUMENT	RECORDED DATE	RECORDED BOOK	RECORDED PAGE
3-096	Coconino National Forest, U.S.A.	Parts of Sections-15,16,9,8,5,4, T.22N. R6E. Sections 32,29,30,19,20,18,17,8,9,4, T.23N R.6E, Sections 33,28,21,20,17,8,7,6, T.24N. R6E; Section 1, T.24 N. R.5 E; Sections 36, 35,26,27,22,15,16,9 T.25N. R.5 E;	Unknown	~~682.05 Ac.~~ 663.7 Ac.	404.97 Ac. 398.1 Ac.	* T.C.E. -ONLY-	Unknown	Unknown	6,7,8 8 to 14 14 to 18 18 thru 22	1-5-77	R/W 10-2-63	NOT	RECORDED	
3-096-A	Coconino National Forest, U.S.A.	Parts of Section-3, T.23N.R6E.; Parts of Section 33, T.24N.R.6E.	Unknown	11.5 Ac.	7.7 Ac.		Unknown	Unknown	13&14	10-22-76	Agreement 11-8-76	NOT	RECORDED	
3-408	Transamerica Title Insurance Co.	S. 1/2, N.E. 1/4 Sec. 33. T.24N. R.6E.			0.18 Ac.				14					
3-409	Coconino National Forest, U.S.A.	S.W.1/4, N.W. 1/4 Sec. 34, T.24N. R.6E.			1.14 Ac.				14					
3-409-MI	Nelson C. Barry et al	ADO No. 53, N.W.1/4 Sec. 34, T.24N. R.6E			1.14 Ac.				14					
3-431	Coconino National Forest, U.S.A.	Part of S.E. 1/4, Sec. 4 & Part of S.W. 1/4 & NW 1/4 Sec 3 T 23 N R 6 E	Unknown	16.20 Ac.	5.10 Ac.		Unknown	Unknown	13					
3-432	BANK ONE, Arizona, National Banking Association, et ux	Part of NW 1/4 SW 1/4 SW 1/4 SW 1/4 Sec 3 T 23 N R 6 E	2.55 Ac.	0.20 Ac.	0.10 Ac.			2.35 Ac.	13					
3-433	Ruth Geren Lacy, Trustee	Part of S.W. 1/4, Sec. 3, T. 23 N., R. 6 E.	0.19 Ac.		0.03 Ac.			0.16 Ac.	13					
3-482	FIRST AMERICAN TITLE INSURANCE COMPANY.	S1/2, NE1/4, Sec. 33, T24N., R6E.	79.64 Ac.	2.28 Ac.	0.18 Ac.		77.36 Ac.		14					

* 1. Temp. Constr. Ease in sections 21, 22, 16 & 15, T. 22 N., R. 6 E.

2. Temp. Constr. Ease. in section 1, T. 24 N., R. 5 E.

3-405

PARCEL NO. IS FOR ACQUISITION OF HIGHWAY EASEMENT DEED UNDER PROJECT 999 SW 000 H2353 01R

NOTE: PARCEL NOS 3-431, 3-432 & 3-433 WILL BE ACQUIRED FOR CONSTR. PROJECT 180 CN 235 H3171 01 C, HES-067-1(5).

FLAGSTAFF-VALLE AIRPORT HIGHWAY
SNOWBOWL RD.-KAIBAB FOREST BNDRY.
COCONINO COUNTY

REVISIONS				PROJECT NO.	S-210-905
C.O. No.	DATE	BY	DESCRIPTION	DRAWING NO.	D-3-T-588
3335	7-20-72	A.H.B	Revised R/W in Sec. 3 and 33.	SHEET NO.	3 of 22
8752	11-23-94	J.C.	Added New R/W (1994) Sec. 3 and 4 Wildcat.	DRAWN BY	R.T., F.W.M.
				DATE COMP.	9-11-70
				SCALE	See Below

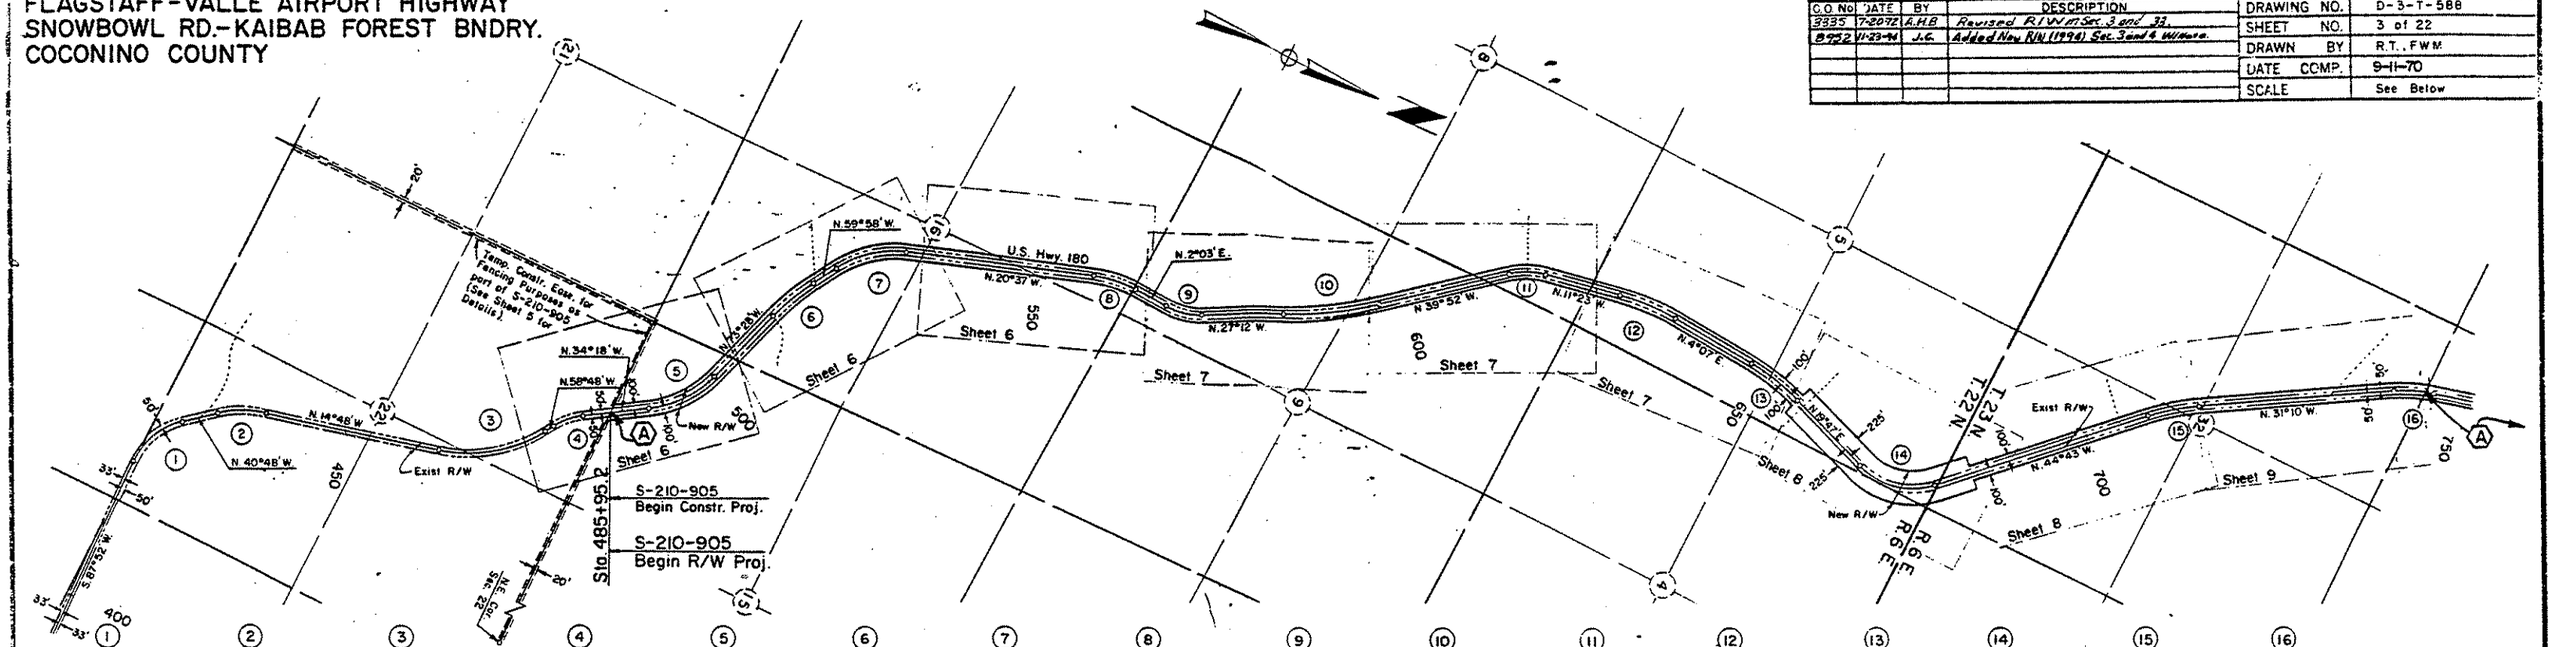

①	②	③	④	⑤	⑥	⑦	⑧	⑨	⑩	⑪	⑫	⑬	⑭	⑮	⑯
P.C. 419+24.70	P.C. 432+67.15	P.C. 462+45.90 Bk. = Equa. 462+48.90 Ahd	P.C. 478+51.46	P.C. 491+24.35	P.C. 512+38.77	P.C. 522+68.47	P.C. 557+46.47	P.C. 567+76.85	P.C. 583+66.87	P.C. 613+71.50	P.C. 628+68.18	P.C. 648+07.20	P.C. 667+93.11	P.C. 708+47.62	P.C. 741+31.78
P.T. 427+80.26	P.T. 439+17.15	P.T. 477+15.57	P.T. 482+59.79	P.T. 501+03.52	P.T. 519+13.77	P.T. 532+52.22	P.T. 563+13.14	P.T. 572+64.35	P.T. 596+33.54	P.T. 618+46.22	P.T. 636+43.18	P.T. 655+90.53	P.T. 678+68.11	P.T. 715+25.12	P.T. 746+85.67
Δ = 51°20' Rt.	Δ = 26°00' Rt.	Δ = 44°00' Lt.	Δ = 24°30' Rt.	Δ = 39°10' Lt.	Δ = 13°30' Rt.	Δ = 39°21' Rt.	Δ = 22°40' Rt.	Δ = 29°15' Lt.	Δ = 12°40 Lt.	Δ = 28°29' Rt.	Δ = 15°30' Rt.	Δ = 15°40' Rt.	Δ = 64°30' Lt.	Δ = 13°33' Rt.	Δ = 16°37' Rt.
D = 6°00'	D = 4°00'	D = 3°00'	D = 6°00'	D = 4°00'	D = 2°00'	D = 4°00'	D = 4°00'	D = 6°00	D = 1°00'	D = 6°00'	D = 2°00'	D = 2°00'	D = 6°00'	D = 2°00'	D = 3°00'
L = 855.56'	L = 650.00'	L = 1466.67'	L = 408.33'	L = 979.17'	L = 675.00'	L = 983.75'	L = 566.67'	L = 487.50	L = 1266.67'	L = 474.72'	L = 775.00'	L = 783.33'	L = 1075.00'	L = 677.50'	L = 553.89'

Click here for US 180 Index

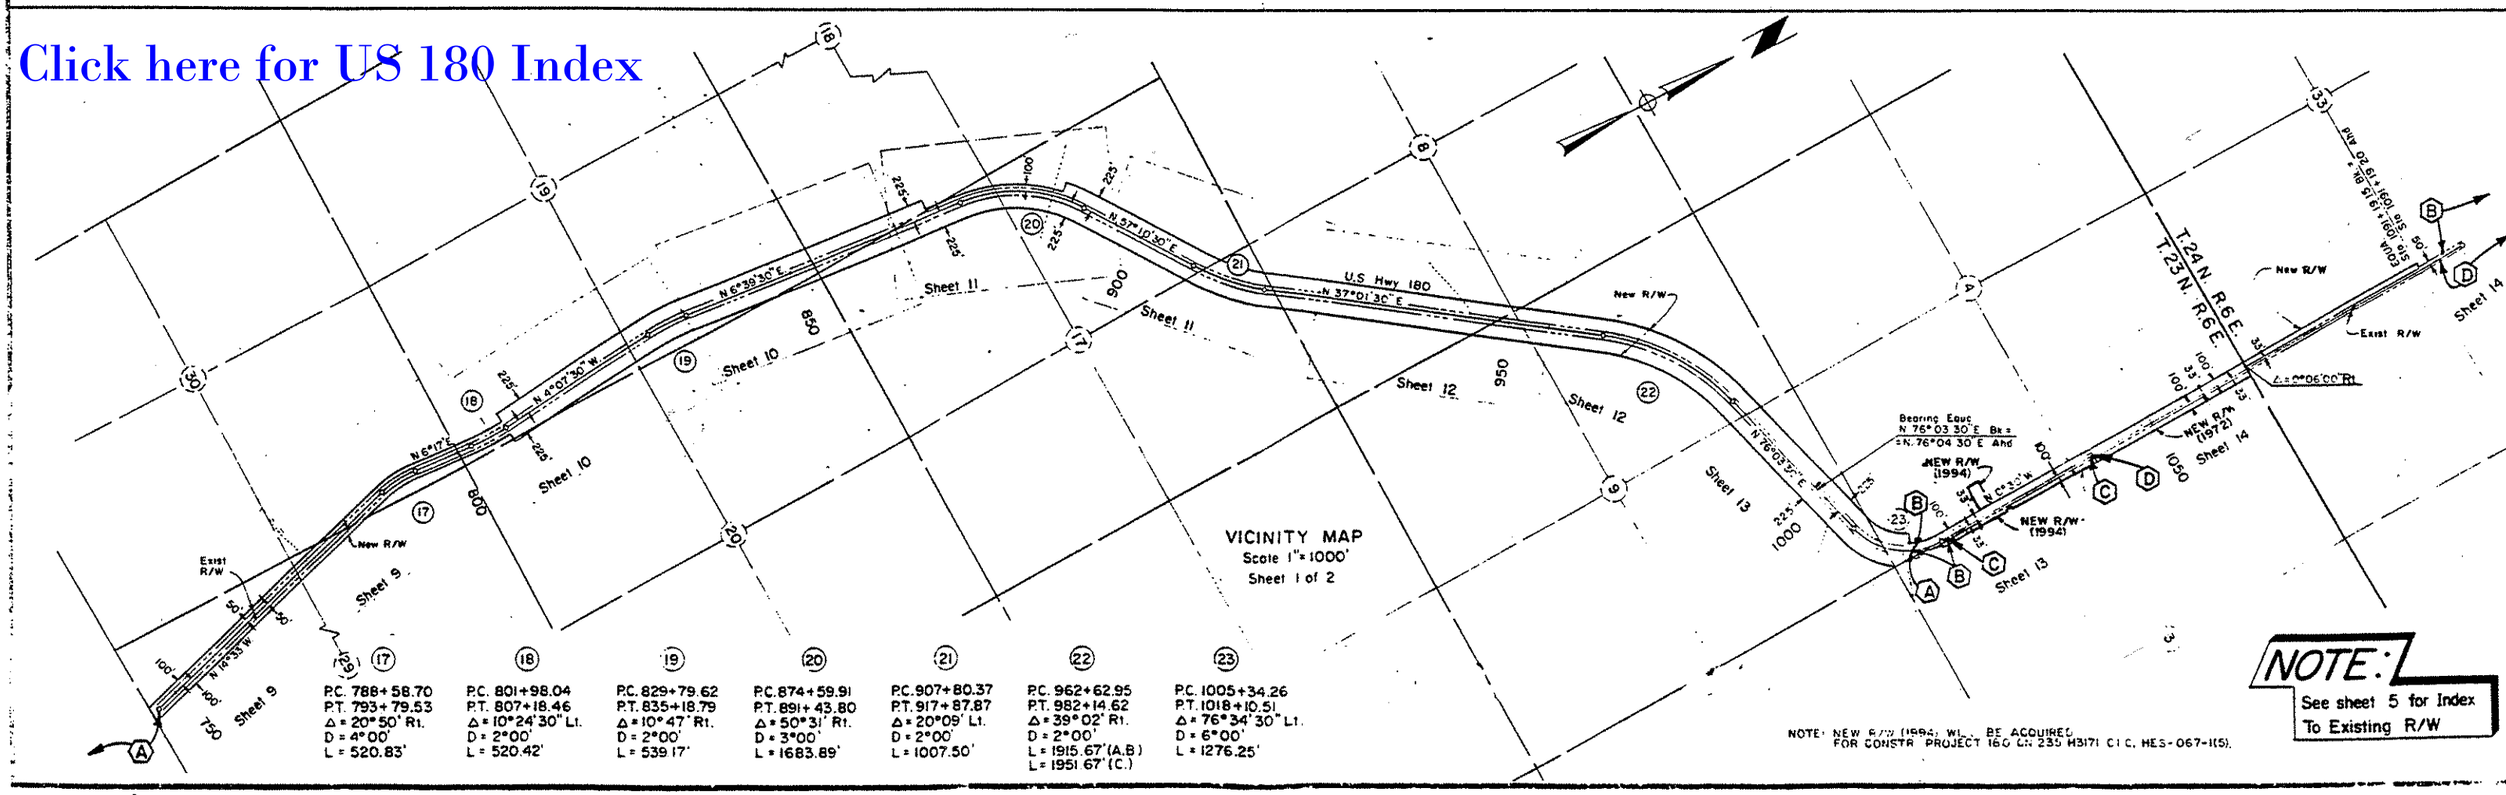

⑰	⑱	⑲	⑳	㉑	㉒	㉓
P.C. 788+58.70	P.C. 801+98.04	P.C. 829+79.62	P.C. 874+59.91	P.C. 907+80.37	P.C. 962+62.95	P.C. 1005+34.26
P.T. 793+79.53	P.T. 807+18.46	P.T. 835+18.79	P.T. 891+43.80	P.T. 917+87.87	P.T. 982+14.62	P.T. 1018+10.51
Δ = 20°50' Rt.	Δ = 10°24'30" Lt.	Δ = 10°47' Rt.	Δ = 50°31' Rt.	Δ = 20°09' Lt.	Δ = 39°02' Rt.	Δ = 76°34'30" Lt.
D = 4°00'	D = 2°00'	D = 2°00'	D = 3°00'	D = 2°00'	D = 2°00'	D = 6°00'
L = 520.83'	L = 520.42'	L = 539.17'	L = 1683.89'	L = 1007.50'	L = 1915.67'(A,B) L = 1951.67'(C.)	L = 1276.25'

VICINITY MAP
Scale 1"=1000'
Sheet 1 of 2

NOTE: NEW R/W (1994) WILL BE ACQUIRED FOR CONSTR. PROJECT 160 CH 235 M3171 C1 C, HES-067-1(5).

NOTE:
See sheet 5 for Index To Existing R/W

FLAGSTAFF-VALLE AIRPORT HIGHWAY
SNOWBOWL RD.-KAIBAB FOREST BNDRY.
COCONINO COUNTY

REVISIONS				PROJECT NO.	S-210-905
C.O. No.	DATE	BY	DESCRIPTION	DRAWING NO.	D-3-T-588
9335	7-20-72	A.H.B.	Revised R/W in Sec. 33.	SHEET NO.	4 of 22
8457	1-21-92	H.W.T.	Added R/W, Pors. 3-409, 3-409, 3-409-M1	DRAWN BY	R.T., F.W.M.
				DATE COMP.	9-11-70
				SCALE	See Below

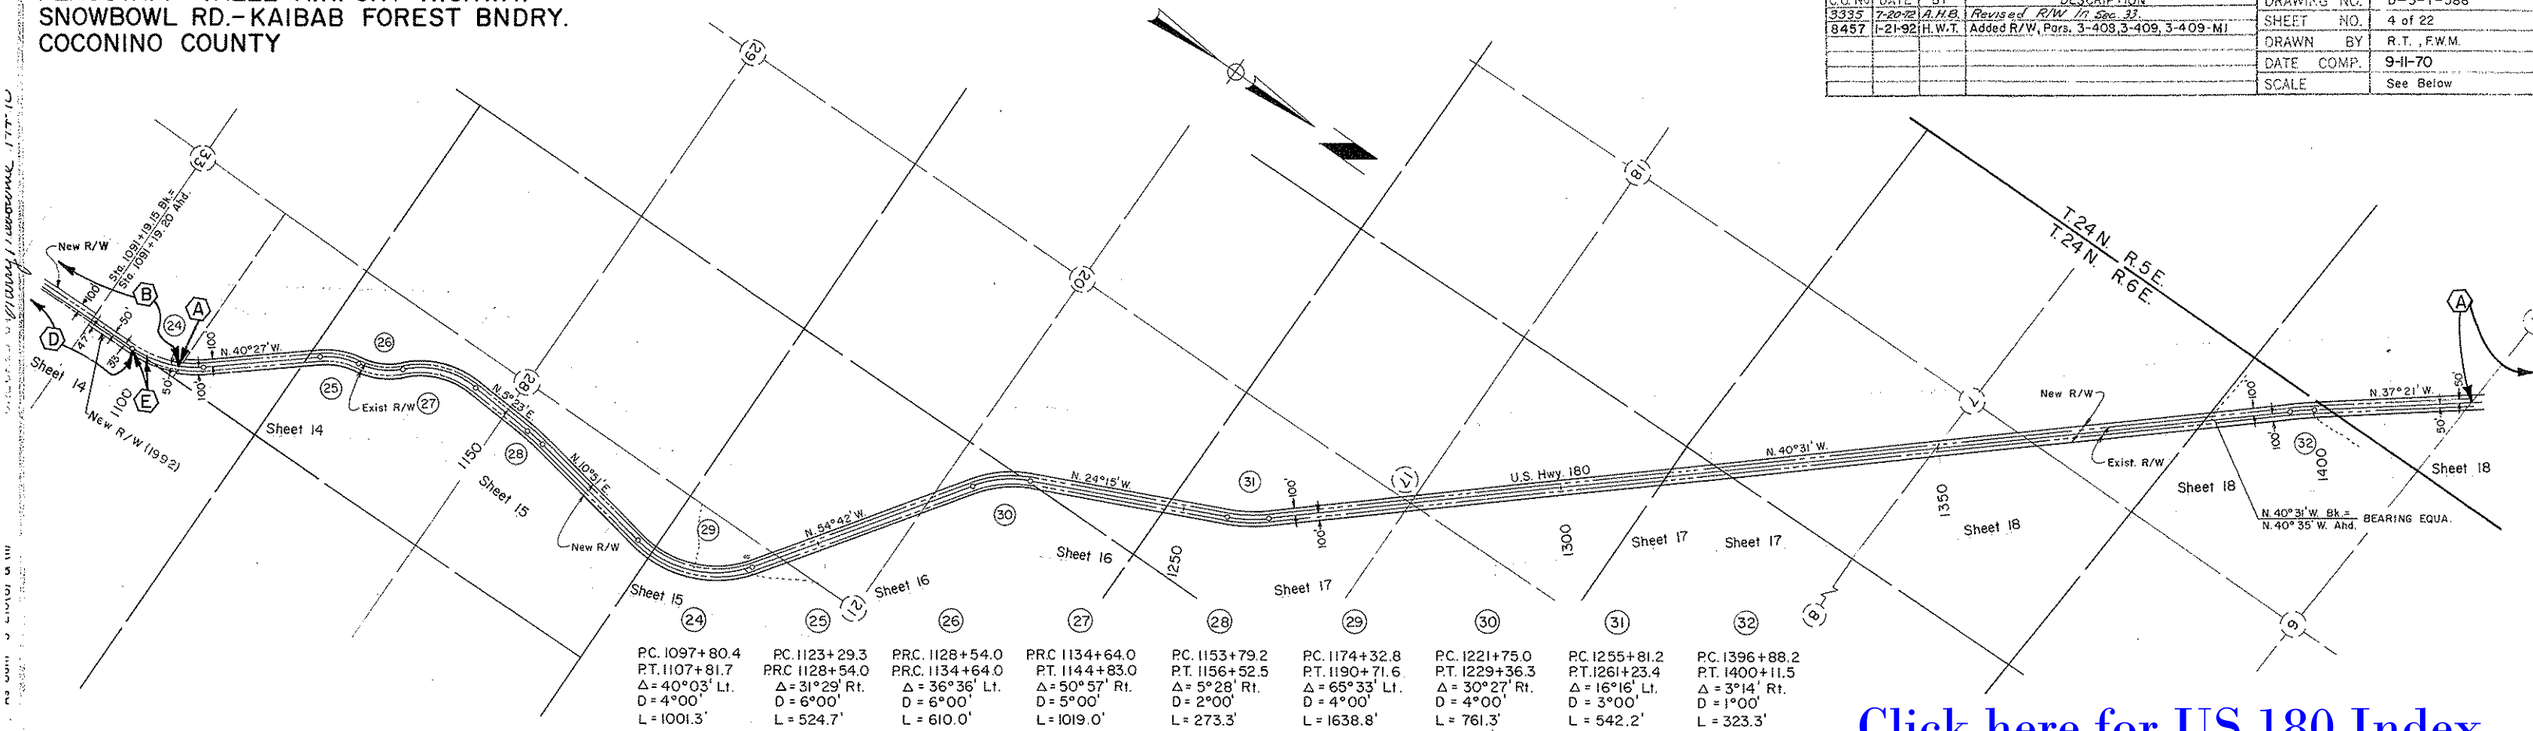

(24)	(25)	(26)	(27)	(28)	(29)	(30)	(31)	(32)
P.C. 1097+80.4	P.C. 1123+29.3	P.C. 1128+54.0	P.C. 1134+64.0	P.C. 1153+79.2	P.C. 1174+32.8	P.C. 1221+75.0	P.C. 1255+81.2	P.C. 1396+88.2
P.T. 1107+81.7	P.R.C. 1128+54.0	P.R.C. 1134+64.0	P.T. 1144+83.0	P.T. 1156+52.5	P.T. 1190+71.6	P.T. 1229+36.3	P.T. 1261+23.4	P.T. 1400+11.5
Δ = 40°03' Lt.	Δ = 31°29' Rt.	Δ = 36°36' Lt.	Δ = 50°57' Rt.	Δ = 5°28' Rt.	Δ = 65°33' Lt.	Δ = 30°27' Rt.	Δ = 16°16' Lt.	Δ = 3°14' Rt.
D = 4°00'	D = 6°00'	D = 6°00'	D = 5°00'	D = 2°00'	D = 4°00'	D = 4°00'	D = 3°00'	D = 1°00'
L = 1001.3'	L = 524.7'	L = 610.0'	L = 1019.0'	L = 273.3'	L = 1638.8'	L = 761.3'	L = 542.2'	L = 323.3'

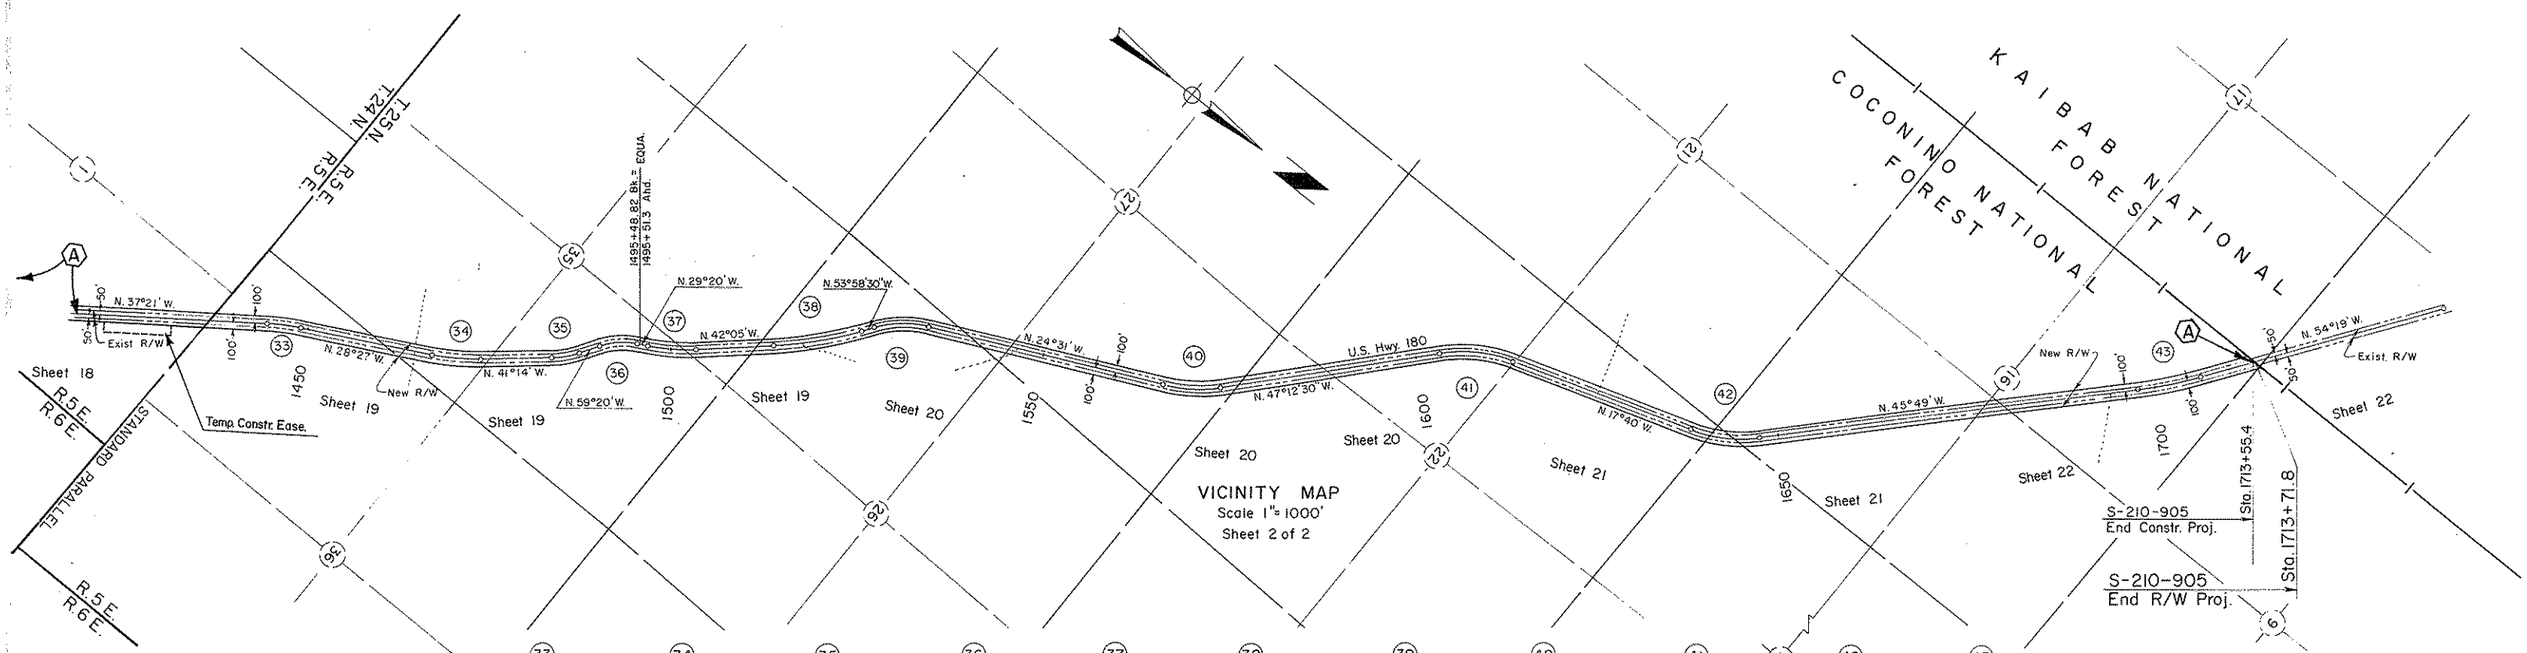

(33)	(34)	(35)	(36)	(37)	(38)	(39)	(40)	(41)	(42)	(43)
P.C. 1444+67.2	P.C. 1466+90.3	P.C. 1484+01.88	P.C. 1490+47.71	P.C. 1496+93.0	P.C. 1513+52.5	P.C. 1527+14.2	P.C. 1566+32.6	P.C. 1603+14.8	P.C. 1638+04.3	P.C. 1697+93.3
P.T. 1449+12.2	P.T. 1473+29.5	P.T. 1487+63.88	P.T. 1495+47.71	P.T. 1503+30.5	P.T. 1525+41.7	P.T. 1534+50.7	P.T. 1573+89.0	P.T. 1612+99.5	P.T. 1647+42.6	P.T. 1706+43.3
Δ = 8°54' Rt.	Δ = 12°47' Lt.	Δ = 18°06' Lt.	Δ = 30°00' Rt.	Δ = 12°45' Lt.	Δ = 11°53'30" Lt.	Δ = 29°17'30" Rt. (A.B.)	Δ = 22°41'30" Lt.	Δ = 29°32'30" Rt.	Δ = 28°09' Lt.	Δ = 8°30' Lt.
D = 2°00'	D = 2°00'	D = 5°00'	D = 6°00'	D = 2°00'	D = 1°00'	Δ = 29°27'30" Rt. (C.)	D = 3°00'	D = 3°00'	D = 3°00'	D = 1°00"
L = 445.0'	L = 639.2'	L = 362.00	L = 500.00	L = 637.5'	L = 1189.2'	D = 4°00'	L = 756.4'	L = 984.7'	L = 938.3'	L = 850.0'
						L = 736.5'				

VICINITY MAP
Scale 1" = 1000'
Sheet 2 of 2

NOTE See sheet 5 for Index To Existing R/W

Click here for US 180 Index

FLAGSTAFF-VALLE AIRPORT HIGHWAY
SNOWBOWL RD.-KAIBAB FOREST BNDRY.
COCONINO COUNTY

Click here for US 180 Index

REVISIONS				PROJECT NO.	S-210-905
C.O. No.	DATE	BY	DESCRIPTION	DRAWING NO.	D-3-T-588
				SHEET NO.	5 of 22
				DRAWN BY	R.T., F.W.M.
				DATE COMP.	9-11-70
				SCALE	See Below

CHECKED BY Larry Fillmore 9-14-70

HARD COPY "As Built" S-210(10)

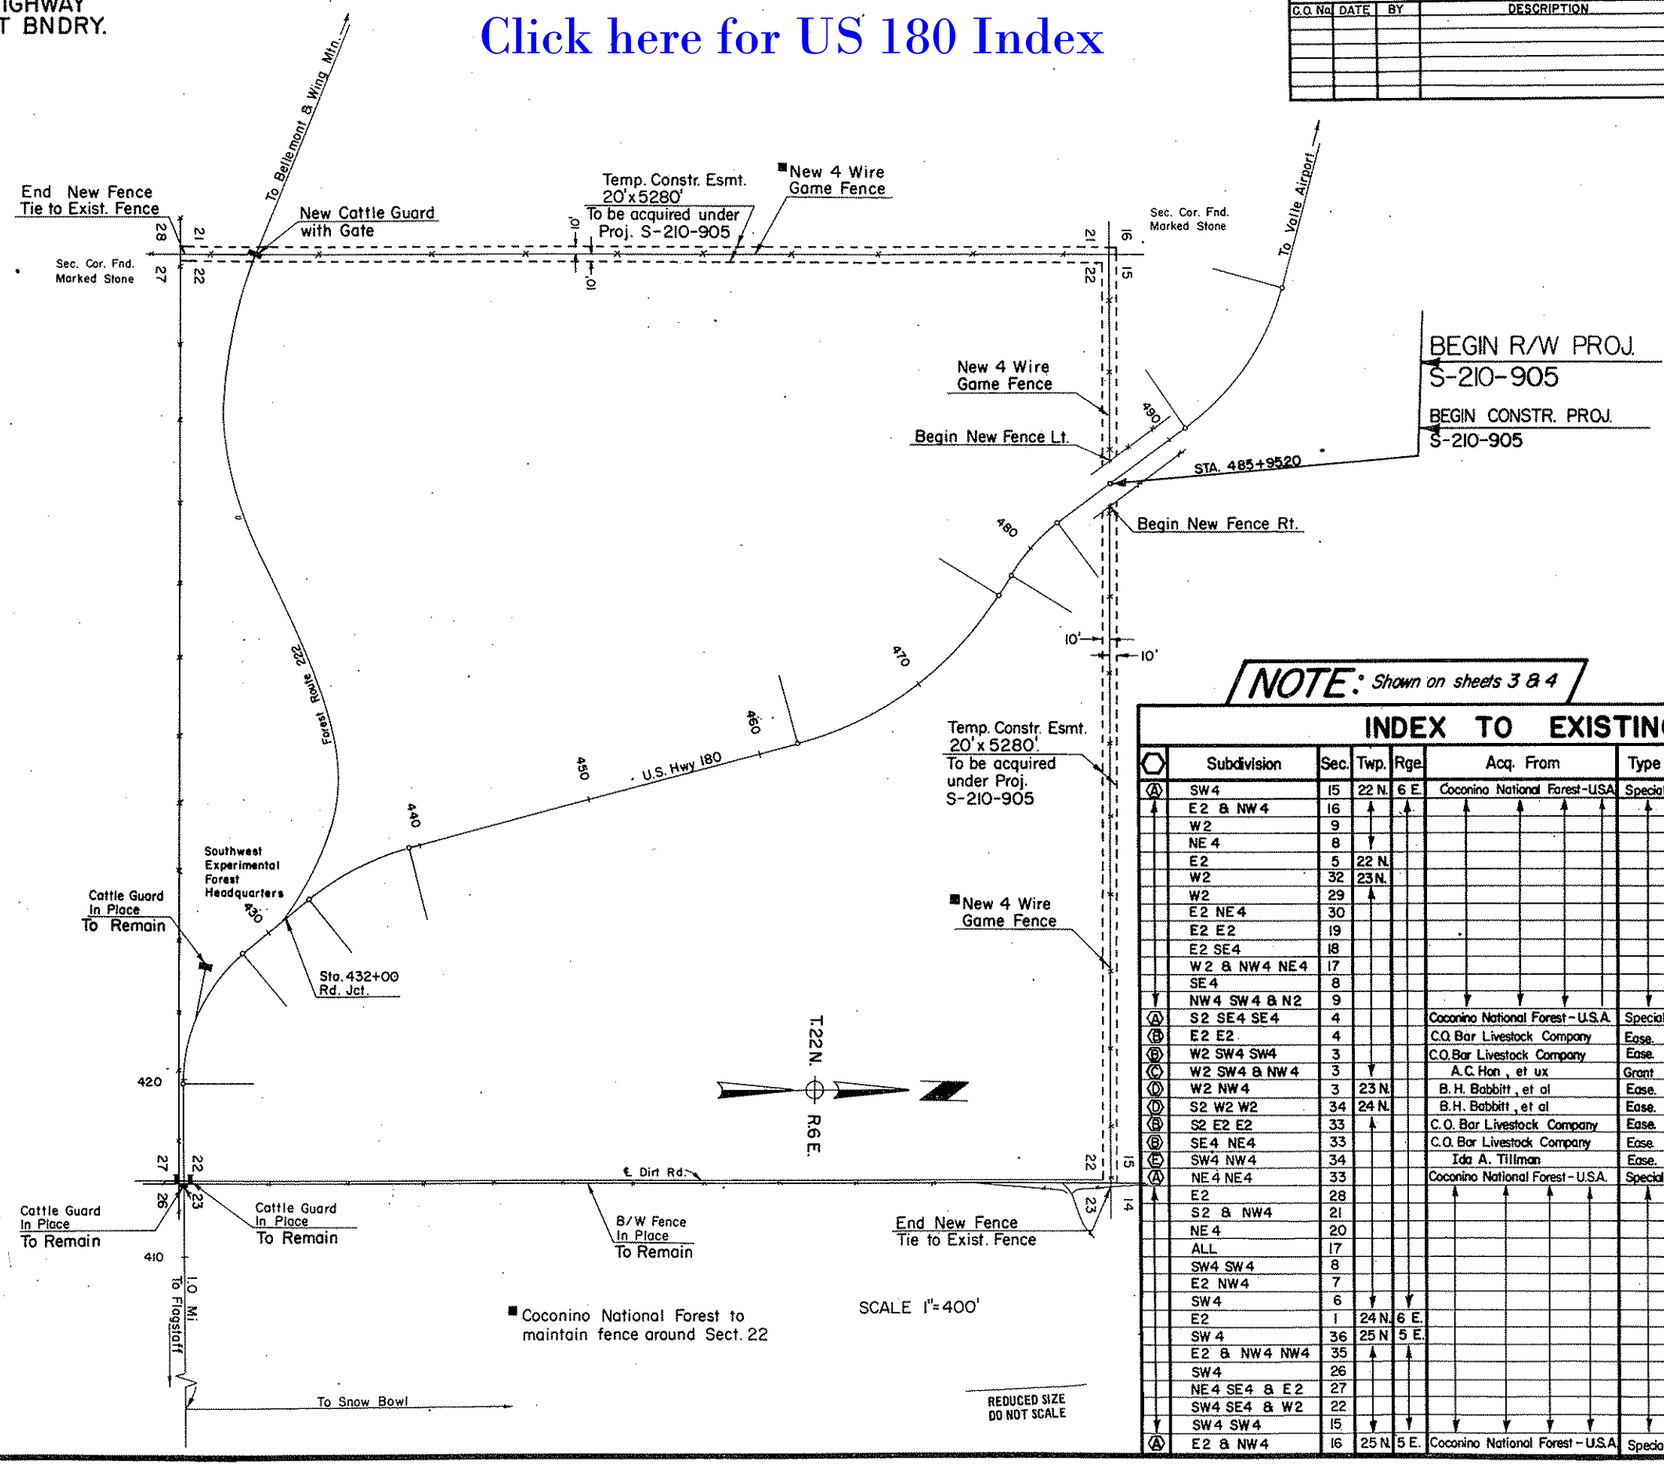

NOTE: Shown on sheets 3 & 4

INDEX TO EXISTING R/W

	Subdivision	Sec.	Twp.	Rge.	Acq. From	Type	Book	Page	Width	Year	Hwy. No.
Ⓐ	SW4	15	22 N.	6 E.	Coconino National Forest-U.S.A.	Special Use Permit			100'	1963	180
Ⓐ	E2 & NW4	16	↑	↑	↑	↑	↑	↑	↑	↑	↑
	W2	9									
	NE 4	8									
	E2	5	22 N.								
	W2	32	23 N.								
	W2	29	↑								
	E2 NE4	30									
	E2 E2	19									
	E2 SE4	18									
	W2 & NW4 NE4	17									
	SE4	8									
	NW4 SW4 & N2	9	↓	↓	↓	↓	↓	↓	↓	↓	↓
Ⓐ	S2 SE4 SE4	4			Coconino National Forest-U.S.A.	Special Use Permit			100'	1963	
Ⓑ	E2 E2	4			C.O. Bar Livestock Company	Ease.	26	O.R. 464	33' W. Varies E.	1951	
Ⓑ	W2 SW4 SW4	3			C.O. Bar Livestock Company	Ease.	26	O.R. 464	33' E.	1951	
Ⓒ	W2 SW4 & NW4	3	↓		A.C. Hon, et ux	Grant	26	O.R. 462	33' E.	1951	
Ⓓ	W2 NW4	3	23 N.		B.H. Babbitt, et al	Ease.	26	O.R. 362	33' E.	1951	
Ⓓ	S2 W2 W2	34	24 N.		B.H. Babbitt, et al	Ease.	26	O.R. 362	33' E.	1951	
Ⓑ	S2 E2 E2	33	↑		C.O. Bar Livestock Company	Ease.	26	O.R. 464	33' W.	1951	
Ⓑ	SE4 NE4	33			C.O. Bar Livestock Company	Ease.	26	O.R. 464	100'	1951	
Ⓔ	SW4 NW4	34			Ida A. Tillman	Ease.	49	O.R. 565	33' E.	1954	
Ⓐ	NE4 NE4	33			Coconino National Forest-U.S.A.	Special Use Permit			100'	1963	
	E2	28			↑	↑	↑	↑	↑	↑	↑
	S2 & NW4	21									
	NE 4	20									
	ALL	17									
	SW4 SW4	8									
	E2 NW4	7									
	SW4	6	↓	↓							
	E2	1	24 N.	6 E.							
	SW 4	36	25 N	5 E.							
	E2 & NW4 NW4	35	↑	↑							
	SW4	26									
	NE4 SE4 & E2	27									
	SW4 SE4 & W2	22									
	SW4 SW4	15	↓	↓	↓	↓	↓	↓	↓	↓	↓
Ⓐ	E2 & NW4	16	25 N.	5 E.	Coconino National Forest-U.S.A.	Special Use Permit			100'	1963	180

Click here for US 180 Index

FLAGSTAFF-VALLE AIRPORT HIGHWAY
SNOWBOWL RD.-KAIBAB FOREST BNDRY.
COCONINO COUNTY

REVISIONS			
C.O. No.	DATE	BY	DESCRIPTION

PROJECT NO.	S-210-905
DRAWING NO.	D-3-T-588
SHEET NO.	6 of 22
DRAWN BY	R.T., F.W.M.
DATE COMP.	9-11-70
SCALE	1"= 100'

CHECKED BY: Larry Ballenger 9-14-70

HARD COPY "As Built"- S-210 (10)

Note: Existing R/W Markers thru sections 15,16,9,8,5, & 4, T.22 N., R.6 E. and sections 32,29,30,19,20,18, 17,8,& 9, T.23N., R.6E. are at 33' Lt. and 33' Rt. of ℄. At the time of Construction the Special Use Permit issued Coconino County granted a R/W 66' in width. When this roadway was taken into the State System this permit was re-written, granting a R/W 100' in width.

P.O.T. 485+95.2
Sec. Line (Approx.)

Sec. Cor. Fnd. Marked Stone

1/4 Cor. Not Found

STA. 485+95.2
S-210-905
BEGIN CONSTR. PROJ.
S-210-905
BEGIN R/W PROJ.

New 16' Type I Gate

New 16' Type I Gate

New 4 Wire Game Fence, Lt. & Rt.

Δ = 24°30' Rt.
D = 6°00'
R = 954.93'
T = 207.33'
L = 408.33'

P.T. 477+15.57
P.C. 478+51.46
P.T. 482+59.79

Δ = 39° 10' Lt.
D = 4° 00'
R = 1432.39'
T = 509.60'
L = 979.17'

P.C. 491+24.35
P.T. 501+03.52

T.22N. R.6E.

N. 58° 48' W.
N. 34° 18' W.
N. 73° 28' W.

Constr. & Exist. ℄
New R/W
Exist. R/W
U.S. Hwy. 180

3-096

P.O.T. 503+87.58
Sec. Line (Approx.)

1/4 Cor. Not Fnd.

Match 505 Line

New Cattle Guard With Gate

To Cinder Pit

N. 59° 58' W.

MP 226

P.T. 519+13.77

P.C. 522+68.47

To Herd Pointer

New Cattle Guard With Gate

P.C. 512+38.77

Δ = 13°30' Rt.
D = 2°00'
R = 2864.79'
T = 339.08'
L = 675.00'

Δ = 39°21' Rt.
D = 4°00'
R = 1432.39'
T = 512.2'
L = 983.75'

P.T. 532+52.22

N. 20° 37' W.

Match 535 Line

Note:
All Fnd. Sec. Cor. Ties shown Thru-out this Project are taken from previous As Built Plans, Proj. No's. S-210 (8), (10) & (11).

New 4 Wire Game Fence, Lt. & Rt.

Constr. & Exist. ℄

New R/W
Exist. R/W
U.S. Hwy. 180

New Special Cattle Crossing
2-16' Type I Gates each side

200'

Trail

No Access

P.O.T. 563+13.14
Sec. Line (Approx.)

Sec. Cor. Not Found.

End New Fence Rt.

4 Wire Fence In Place To Remain

P.C. 557+46.47

Δ = 22°40' Rt.
D = 4°00'
R = 1432.39'
T = 287.10'
L = 566.67'

P.T. 563+13.14

1/4 Cor. Not Found

Match

Line 565

N. 2° 03' E.

REDUCED SIZE DO NOT SCALE

Click here for US 180 Index

FLAGSTAFF-VALLE AIRPORT HIGHWAY
SNOWBOWL RD.-KAIBAB FOREST BNDRY.
COCONINO COUNTY

REVISIONS				PROJECT NO.	S-210-905
C.O. No.	DATE	BY	DESCRIPTION	DRAWING NO.	D-3-T-588
				SHEET NO.	7 of 22
				DRAWN BY	R.T., F.W.M.
				DATE COMP.	9-11-70
				SCALE	1"=100

CHECKED BY Tracy Williams 9-14-70

HARD COPY "As Built" S-210 (10)

Δ = 29° 15' Lt.
D = 6° 00'
R = 954.93'
T = 249.19'
L = 487.50'

Δ = 12° 40' Lt.
D = 1° 00'
R = 5729.58'
T = 635.93'
L = 1266.67'

T22N. R6E.

Line 565

P.C. 567+76.85

No Access

100' 50' N. 02° 03' E. 50' 100'

Match

570

P.T. 572+64.35

575

New 4 Wire Game Fence Lt.

3-096

580

P.C. 583+66.87

585

590

New R/W

Exist. R/W

N. 27° 12' W.

U.S. Hwy. 180

Constr. & Exist. ℄

66'±

Exist. R/W

New R/W

MP 227

3-096

4 Wire Fence In Place To Remain

Line 565

100' 50' 50' 100'

Match

T22N. R6E.

600

P.T. 596+33.54

Match 595 Line

100' 50' 50' 100'

N. 39° 52' W.

Constr. & Exist. ℄

New 4 Wire Game Fence Lt.

3-096

605

610

1/4 Cor. Not Found.

New R/W

Exist. R/W

U.S. Hwy. 180

Exist. R/W

New R/W

1289.60'

P.O.T. 610+23.50
Sec. Line (Approx.)

P.C. 613+71.50

3-096

4 Wire Fence In Place To Remain

Δ = 28° 29 Rt.
D = 6° 00'
R = 954.93'
T = 242.38
L = 474.72'

615

New Cattle Guard With Gate

Forest Route 4-164 C To Wild Bill Study

620

P.T. 618+46.22

Begin New 4 Wire Fence Rt.

New 4 Wire Game Fence Rt.

Cattle Guard In Place Remove

P.O.T. 624+67.07
Sec. Line (Approx.)

1/4 Cor. Not Found.

625

N. 11° 23' W.

100' 50' 50' 100'

Match Line

S 87° 25' E

Unmarked Square Post
Some doubt if it is Sec. Cor.

Identical

630

Line 625

100' 50' 50' 100'

N. 11° 23' W.

Match

MP 228

Forest Route 4-151 A

New 16' Type I Gate

P.C. 628+68.29

635

P.T. 636+43.18

3-096

640

New 4 Wire Game Fence, Lt. & Rt.

B/W Fence In Place To Remain

645

New R/W

Exist. R/W

N. 4° 07' E.

U.S. Hwy. 180

Constr. & Exist. ℄

Exist. R/W

New R/W

3-096

T.22N. R6E.

650

P.C. 648+07.20

Δ = 15° 30' Rt.
D = 2° 00'
R = 2864.79'
T = 389.89'
L = 775.00'

Δ = 15° 40' Rt.
D = 2° 00'
R = 2864.79'
T = 394.13'
L = 783.33'

Line 655

100' 50' 50' 100'

Match

REDUCED SIZE DO NOT SCALE

FLAGSTAFF-VALLE AIRPORT HIGHWAY
SNOWBOWL RD.-KAIBAB FOREST BNDRY.
COCONINO COUNTY

Click here for US 180 Index

REVISIONS				PROJECT NO.	S-210-905
C.O. No.	DATE	BY	DESCRIPTION	DRAWING NO.	D-3-T-588
				SHEET NO.	8 of 22
				DRAWN BY	R.T., F.W.M.
				DATE COMP.	9-11-70
				SCALE	1"=100'

CHECKED BY: Tony LaVoie 9-14-70

HARD COPY, "As Built" S-210 (10)

B/W Fence In Place To Remain

New 16' Type I Gate

P.T. 655+90.53

Line 655

100' 50' 50' 100'

225'

Match

Forest Route 517 E.

New Cattle Guard With Gate

660 665 670 675

N. 19°47' E.

Constr. & Exist. ℄ U.S. Hwy. 180

New R/W

Exist. R/W

3-096

New 4 Wire Game Fence, Lt. & Rt.

P.C. 667+93.11

Δ= 64°30' Lt.
D= 6°00'
R= 954.93'
T= 602.52'
L= 1075.00'

P.T. 678+68.11

680 685 Line

1/4 Cor. Fnd. G.L.O. Marker.

T. 23 N. R. 6 E. T. 22 N. R. 6 E.

2305.6' East

N. 44°43' W.

684+00

522' 100' 50' 50' 100' Match

P.O.T. 679+24.76 Sec. Line

MP 229

343.79

Sec. Cor. Fnd. G.L.O. Marker

1/4 Cor. Not Found.

685 690 695 700 705 710 715

Line

Match

Forest Route 4.2.47

New Cattle Guard With Gate

Constr. & Exist. ℄

N. 44°43' W.

U.S. Hwy. 180

New 4 Wire Game Fence, Lt. & Rt.

P.C. 708+47.62

P.T. 715+25.12

Δ= 13°33' Rt.
D= 2°00'
R= 2864.79'
T= 340.34'
L= 677.50'

T. 23 N. R. 6 E.

REDUCED SIZE DO NOT SCALE

Click here for US 180 Index

FLAGSTAFF-VALLE AIRPORT HIGHWAY
SNOWBOWL RD.- KAIBAB FOREST BNDRY.
COCONINO COUNTY

REVISIONS				PROJECT NO.	S-210-905
C.O. No.	DATE	BY	DESCRIPTION	DRAWING NO.	D-3-T-588
				SHEET NO.	9 of 22
				DRAWN BY	R.T., F.W.M.
				DATE COMP.	9-11-70
				SCALE	1"=100'

CHECKED BY. Tony DiSalvo 9-24-70

HARD COPY. "As Built" S-210 (10)

New Cattle Guard With Gate

To Lowell Caves. Forest Route 245

New R/W

Exist. R/W

Constr. & Exist. ℄

N. 31° 10' W.

U.S. Hwy. 180

New 4 Wire Game Fence Lt. & Rt.

3-096

MP 230

T23N R6E

Line 715

720

725

730

735

740

Line 745

Match

P.T. 715+25.12

P.C. 741+31.78

Δ=16°37' Rt.
D=3°00'
R=1909.86'
T=278.90'
L=553.89'

Sec. Cor. Fnd. G.L.O. Marker

P.O.C. 745+75.12
Sec. Line
L.T.B. N. 17° 51' 59" W.

N. 89°43'E. 968.8'

1678.4'

P.T. 746+85.67

New 14' Type I Gate

1/4 Cor. Fnd. G.L.O. Marker

N. 14°33' W.

New 4 Wire Game Fence, Lt. & Rt.

T23N R6E

750

755

760

765

770

775

1/4 Cor. Fnd. G.L.O. Marker

2196.3'

P.O.T. 773+00.9
1/4 Sec. Line

New Cattle Guard With Gate

To Country Park

766.8'

P.O.T. 780+98.6
Sec. Line

Constr. & Exist. ℄

U.S. Hwy. 180

N. 14°33' W.

N. 1°26' E.

MP 231

1882.0'

P.C. 788+58.70

P.T. 793+79.53

Δ=20°50' Rt.
D=4°00'
R=1432.40'
T=263.33'
L=520.83'

Forest Route 15 B

785

780

790

795

805

P.O.T. 800+10.9
Sec. Line

2510.8'
N. 89°36' E.

206.1'

P.C. 801+98.04

Δ=10°24'30" Lt.
D=2°00'
R=2864.79'
T=260.93'
L=520.42'

Sec. Cor. Fnd. G.L.O. Marker

REDUCED SIZE
DO NOT SCALE

FLAGSTAFF-VALLE AIRPORT HIGHWAY
SNOWBOWL RD.-KAIBAB FOREST BNDRY.
COCONINO COUNTY

REVISIONS				PROJECT NO.	S-210-905
C.O. No.	DATE	BY	DESCRIPTION	DRAWING NO.	D-3-T-588
				SHEET NO.	10 of 22
				DRAWN BY	R.T., F.W.M.
				DATE COMP.	9-11-70
				SCALE	1"= 100'

CHECKED BY Jerry Hillocat 9-14-70

HARD COPY "As Built" S-210 (10)

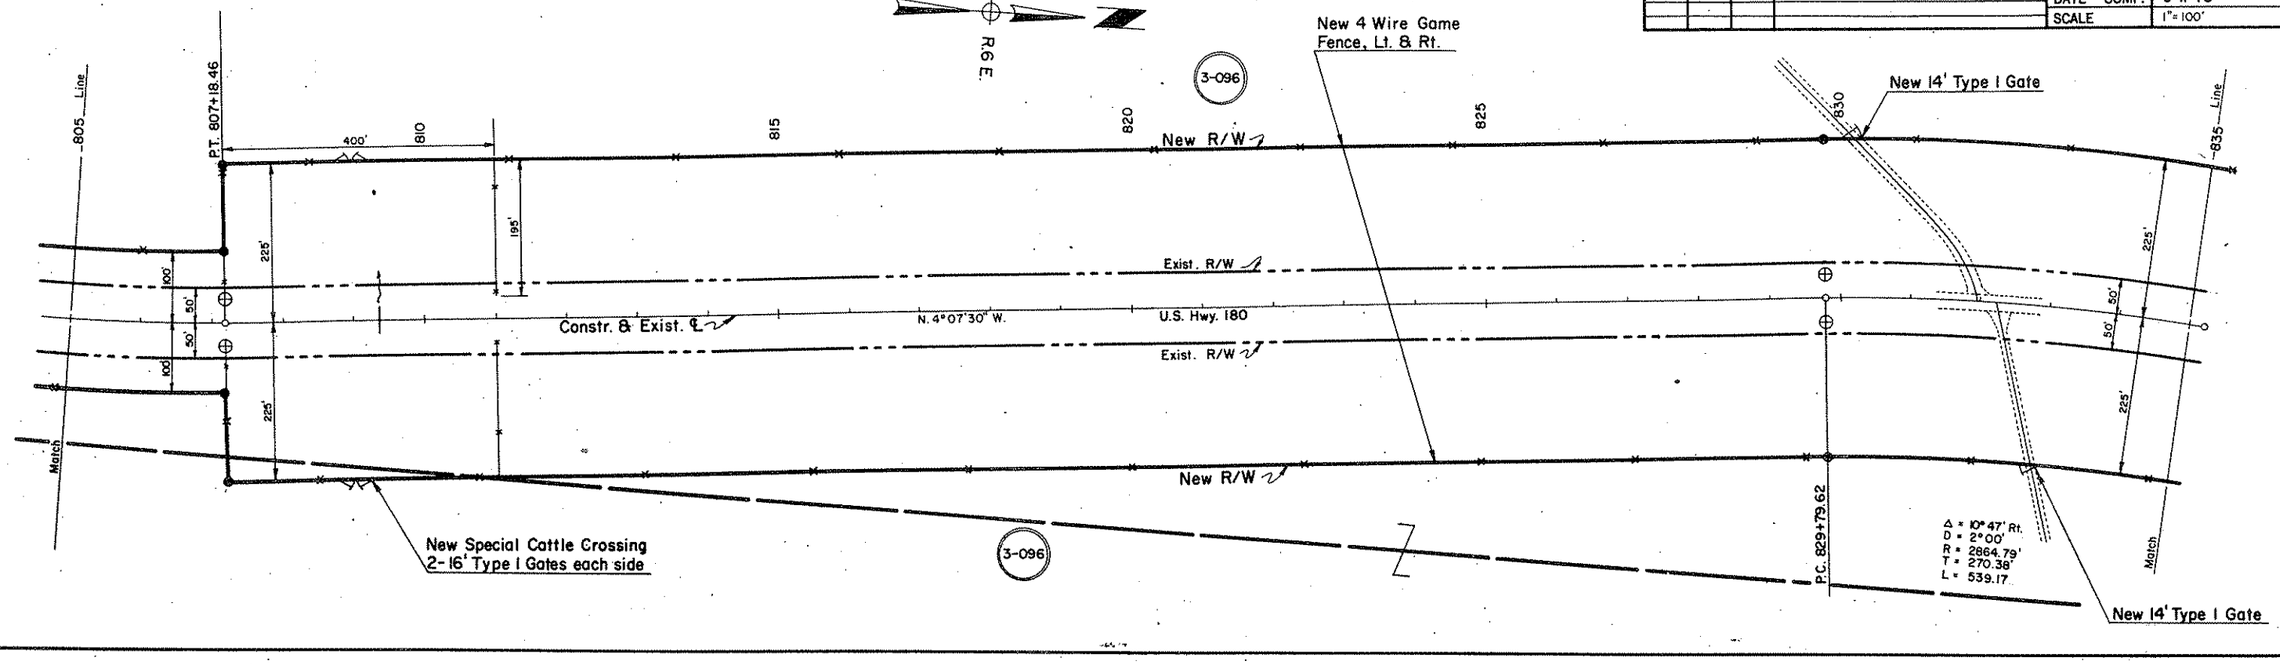

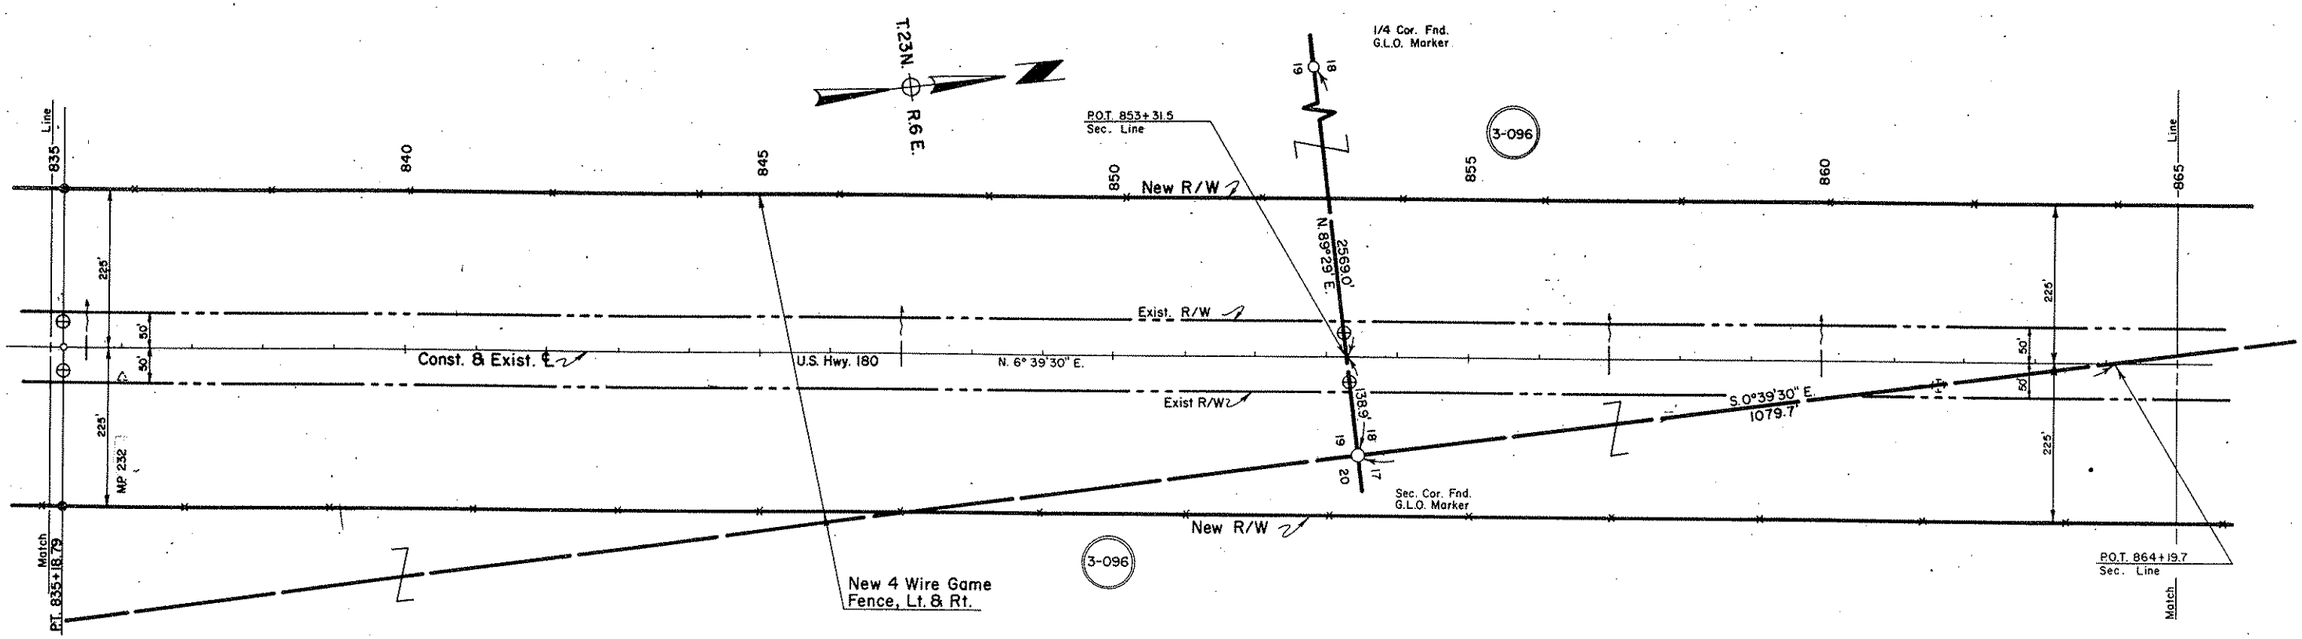

Click here for US 180 Index

REDUCED SIZE
DO NOT SCALE

FLAGSTAFF-VALLE AIRPORT HIGHWAY
SNOWBOWL RD.-KAIBAB FOREST BNDRY.
COCONINO COUNTY

REVISIONS				PROJECT NO.	S-210-905
C.O. No.	DATE	BY	DESCRIPTION	DRAWING NO.	D-3-T-588
				SHEET NO.	11 of 22
				DRAWN BY	R.T., F.W.M.
				DATE COMP.	9-11-70
				SCALE	1"= 100'

CHECKED BY Larry K. Moore 9-14-70

HARD COPY "As Built" S-210 (10)

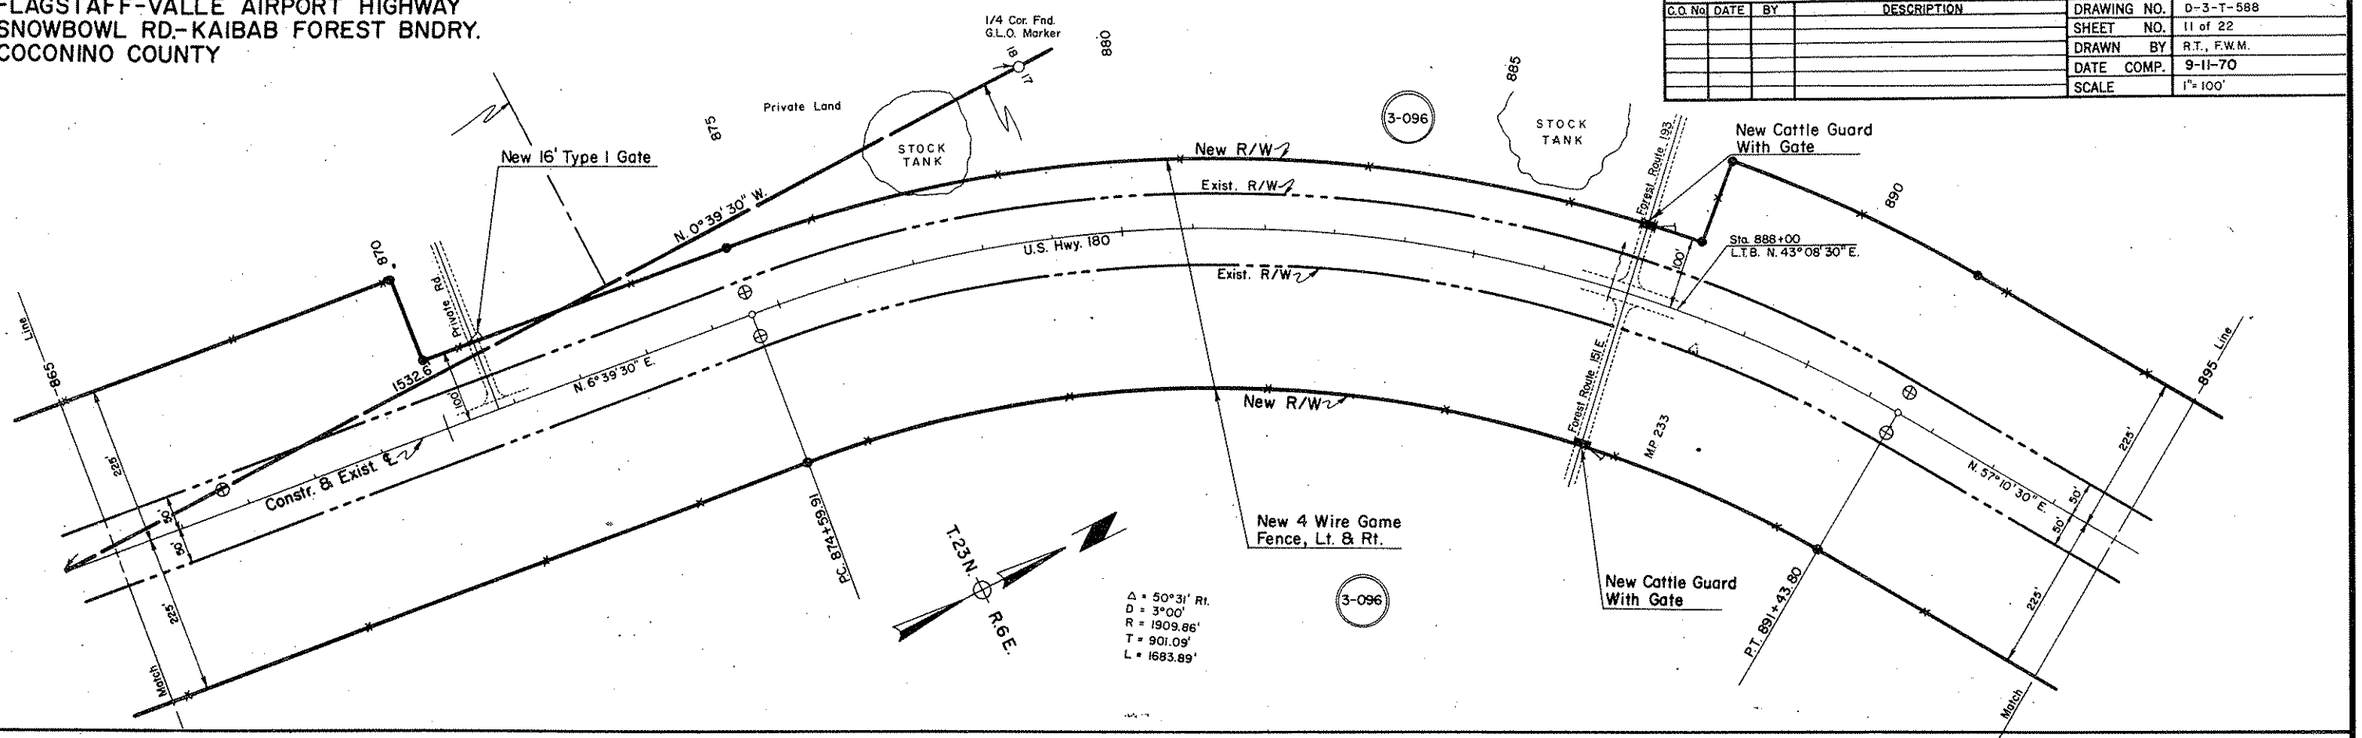

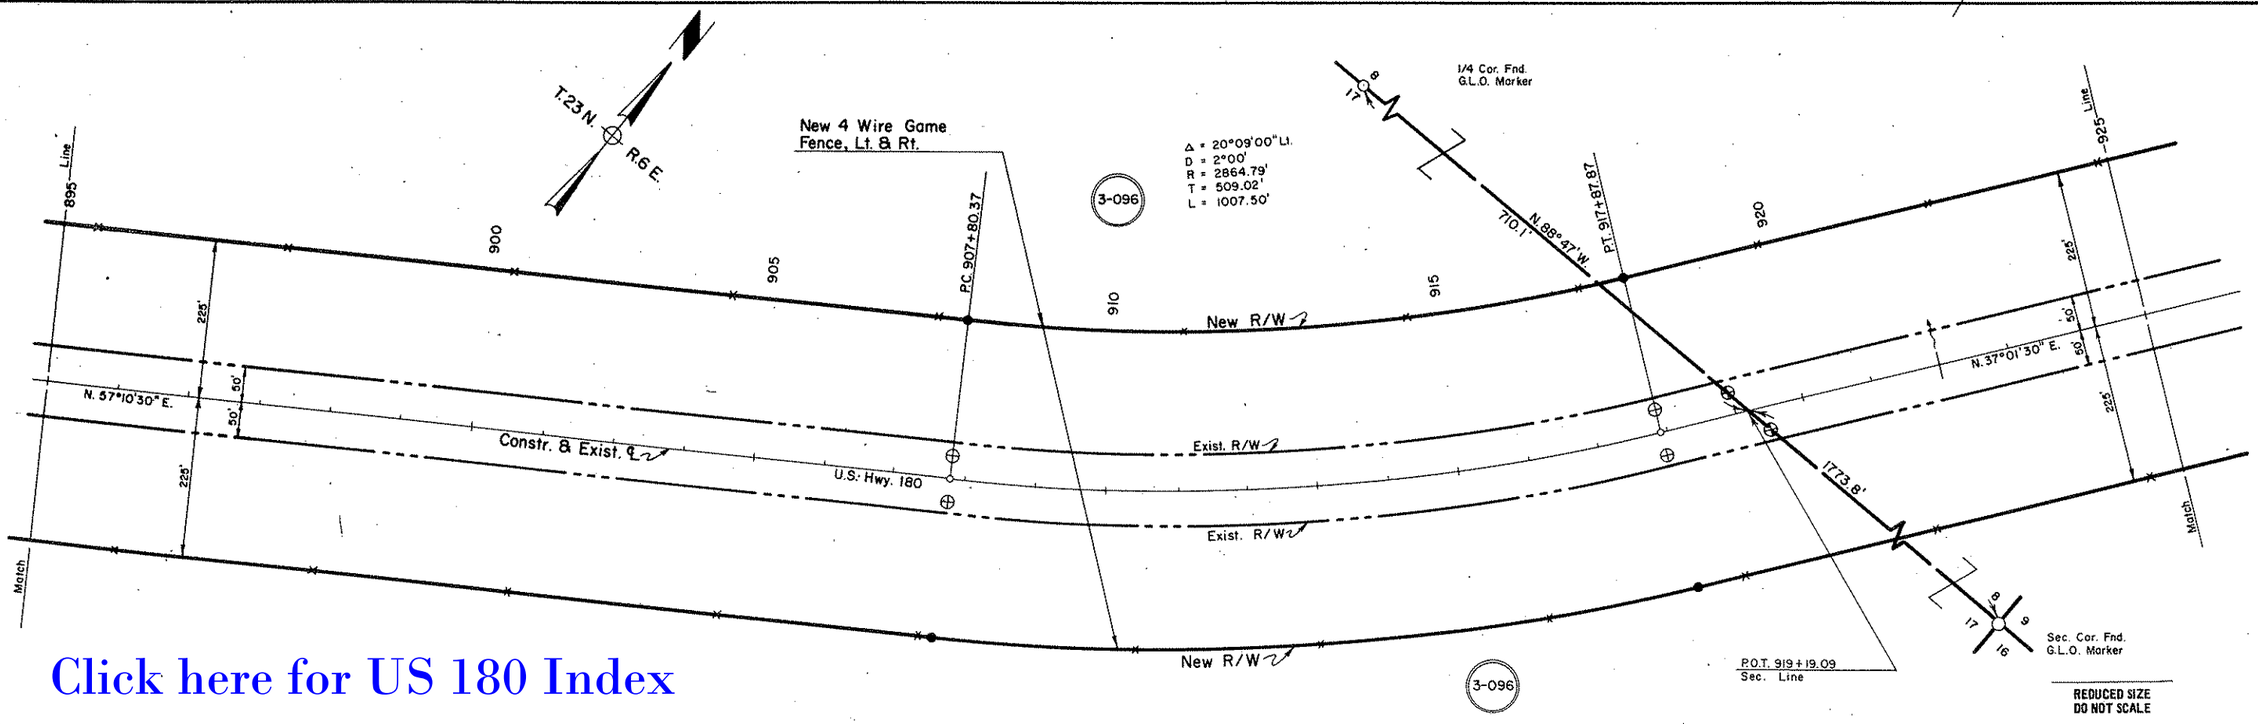

Click here for US 180 Index

REDUCED SIZE
DO NOT SCALE

FLAGSTAFF-VALLE AIRPORT HIGHWAY
SNOWBOWL RD.-KAIBAB FOREST BNDRY.
COCONINO COUNTY

REVISIONS				PROJECT NO.	S-210-905
C.O. No.	DATE	BY	DESCRIPTION	DRAWING NO.	D-3-T-588
				SHEET NO.	12 of 22
				DRAWN BY	R.T., F.W.M.
				DATE COMP.	9-11-70
				SCALE	1"=100'

CHECKED BY. Jerry Villarreal 9-14-70

HARD COPY "As Built" S-210 (10)

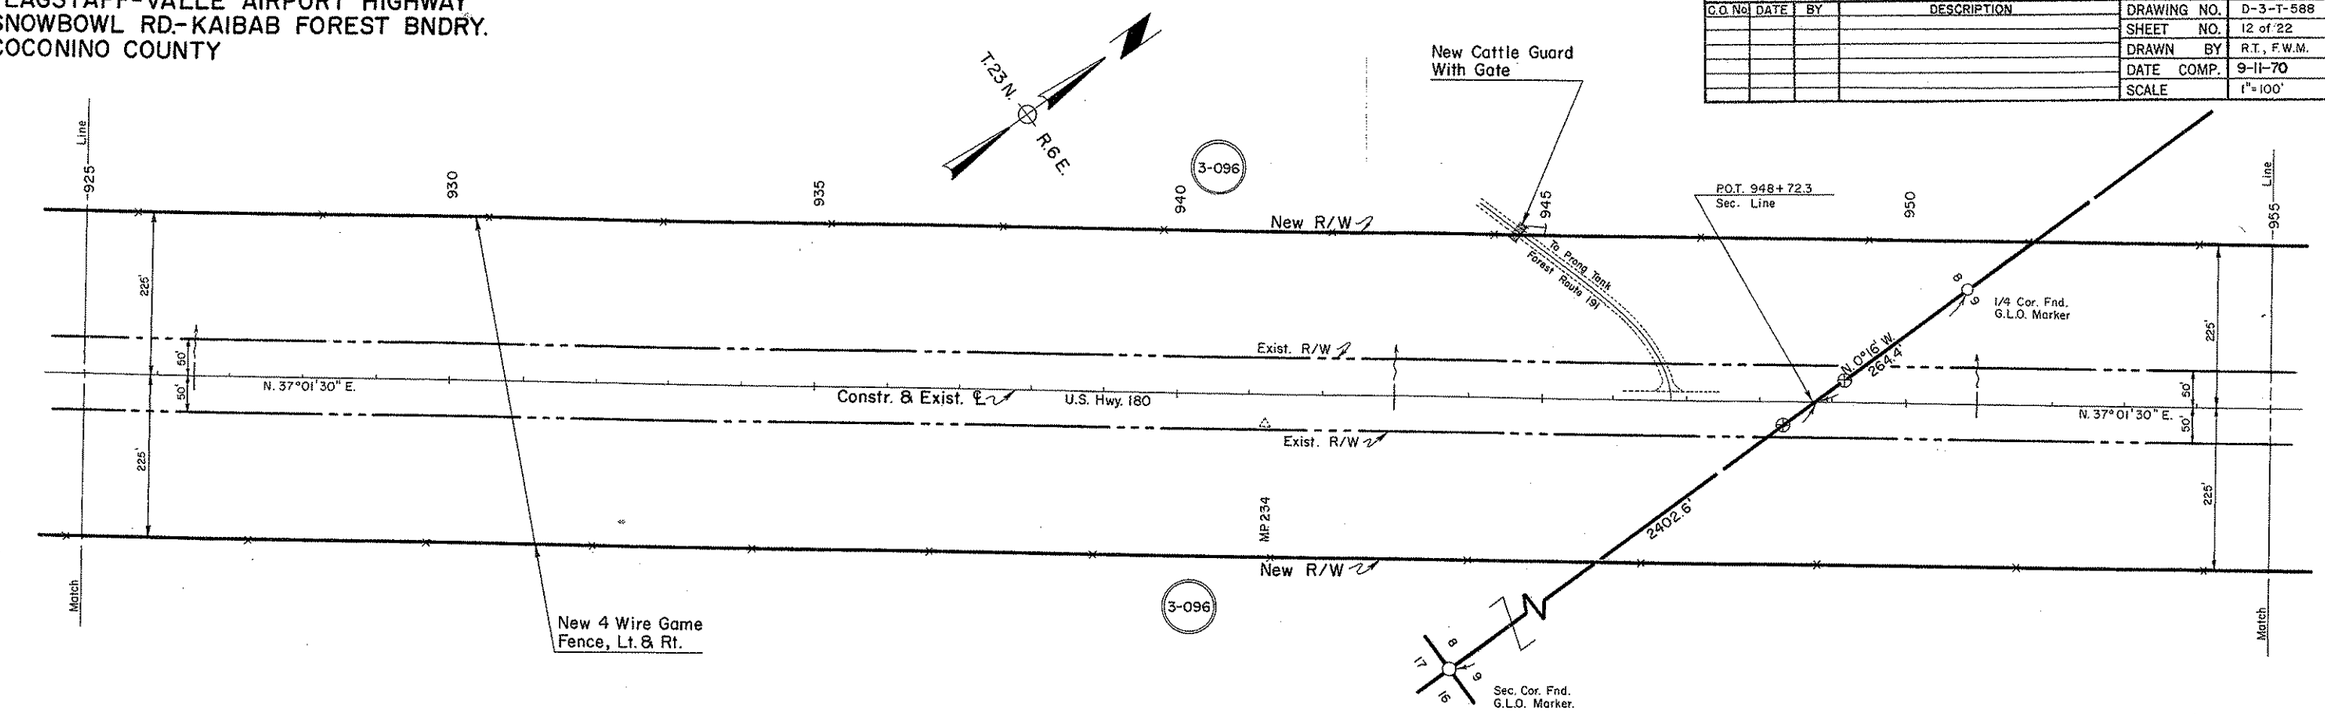

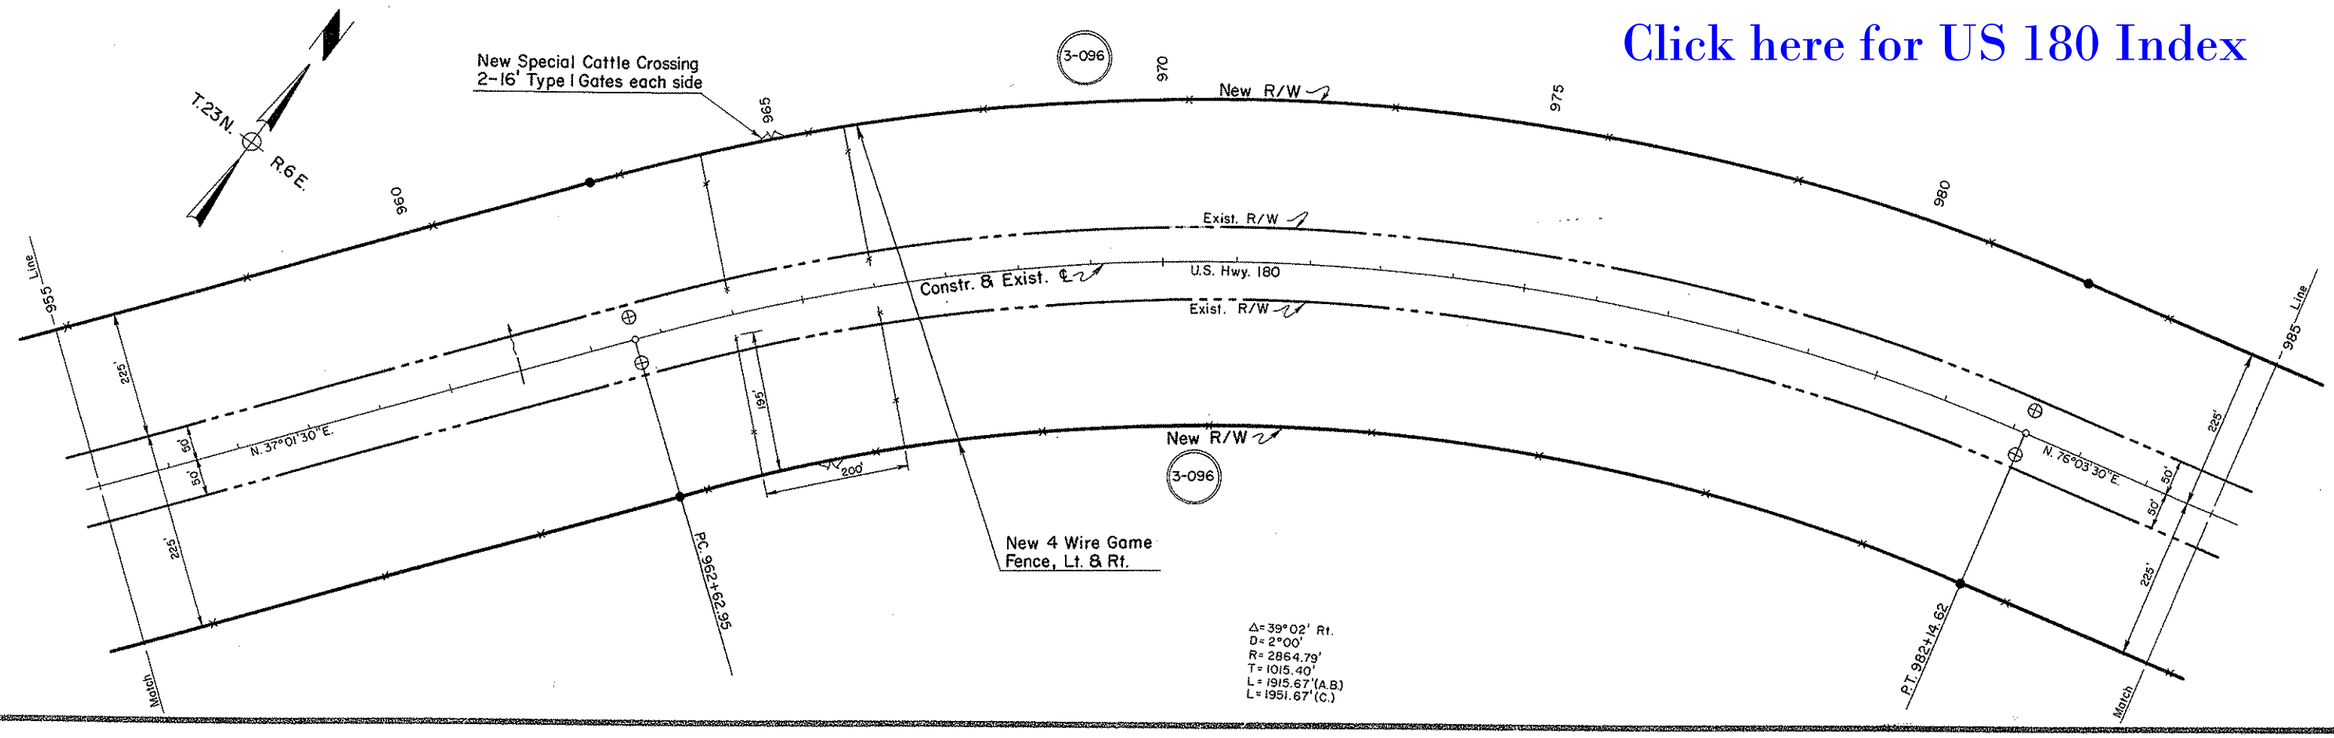

Click here for US 180 Index

FLAGSTAFF-VALLE AIRPORT HIGHWAY
SNOWBOWL RD.-KAIBAB FOREST BNDRY.
COCONINO COUNTY

Click here for US 180 Index

REVISIONS			
C.O. No.	DATE	BY	DESCRIPTION
3935	7-20-72	A.H.B.	Revised R/W. Added Par. 3-096-A2. Added Metes & Bounds.
8952	11-23-94	J.C.	Added New R/W (1994), Added Par. 3-431, 3-432, 3-433, Added Notes.

PROJECT NO.	S-210-905
DRAWING NO.	0-3-T-588
SHEET NO.	13 of 22
DRAWN BY	R.T., F.W.M.
DATE COMP.	9-11-70
SCALE	1"=100'

NOTE: NEW R/W (1994), PARCEL NO.S 3-431, 3-432, & 3-433, WILL BE ACQUIRED FOR CONSTR. PROJECT 180 CN 235 H3171 01C, HES 067-1(5).

* STATION AND OFFSETS ARE APPROXIMATE. AN ACTUAL SURVEY IS REQUIRED TO DETERMINE THEIR TRUE LOCATION.

** SURVEY MAP AUG 1993. E.R. NO. 9361 MI-M3R

① N 90° 0' E 50.02'

② R=1054.93' L=40.18'

T 23 N R 6 E

COCONINO NATIONAL FOREST

3-096 3-431 3-432 3-433 3-096-A

New 4 Wire Game Fence, Lt. & Rt.

New 14' Type I Gate

1/4 Cor. Fnd. G.L.O. Marker

New R/W

Exist. R/W

Constr. & Exist. ℄

N. 76°03'30"W. U.S. Hwy. 180

BRG. EQUA. N. 76°03'30"E. Bk. = N. 76°04'30"E. Ahd.

** N 75° 56' 00" E

U.S. Hwy. 180

Forest Route 151

To Hart Prairie

New Cattle Guard With Gate

MP 235

** P.C. 1005+32.12 P.C. 1005+34.26

L=661.76 R=729.93

S. 89°35' W 2739.82' 2737.05'** N 89°27' 15" E **

** 313.20' 313.67'

P.O.C. 1010+13.71 Sec. Line ** P.O.C. 1010+12.06

Sec. Cor. Fnd. G.L.O. Marker

To Swenson Ranch

L.T.B. N24°38'16"E

4 Wire Fence In Place Remove

P.T. 1018+10.51 ** P.T. 1018+08.35

* 50.00' RT P.O.C. 1017+71.71

50.00' RT P.O.C. 1015+05.86 L.T.B. N17° 30' 33" E 1015

** P.C. 1016+85.93 P.I. 1017+76.00 Δ=76°34'30" Lt. D=6°00' R=954.93' T=753.82' L=1276.25' Δ=76°34'26" Lt. R=954.93' T=753.61' L=1276.23

Sta. 1014+00 N. 65°22'10" W. 225'

100.00' RT P.O.C. 1017+71.99 L.T.B. N 1° 47' 17" E *

APPROX. 1/64 LINE

4 Unit Cattle Guard In Place Remove

30' Ingress & Egress Esmt. To Armilda B. Swanson, Trustee, Rec. 11-19-90, Okt. 1369, Pg. 430.

New R/W (1994) R=1054.93' L=244.19'

30.59' S 89°52'23" W

Sec. Line & New R/W Line

New R/W (1972) L=78.26' R=1054.93'

Approx. 1/256 Line

New Cattle Guard With Gate

New R/W & Sec. Line

11.06'

T. 23 N. R. 6 E.

450.00' LT P.O.T. 1022+78.00

N 00° 38' 26" W 200.00'

450.00' LT P.O.T. 1024+78.00

New R/W (1994)

100.00' LT P.O.T. 1022+78.00

100.00' LT P.O.T. 1024+78.00

4 Wire Fence In Place Remove

N 0° 38' 26" W 469.65'

N 0° 38' 26" W 939.71'

50.00' RT P.O.T. 1027+48.07

100.00' RT P.O.T. 1027+48.07

50.00' RT P.O.T. 1028+30.07

100.00' RT P.O.T. 1028+30.07

③ S 89° 21' 34" W 50.00'

④ N 0° 38' 26" W 82.00'

⑤ N 89° 21' 30" E 50.00'

EASEMENT FOR PARKING PURPOSES

N 0° 38' 26" W 1292.11'

1/4 Cor. Brass Cap in Stone. Survey Monument & Cover. P.O.T. 1037+93.29

100.00' RT * P.O.T. 1041+24.06

Begin New Fence

4 Wire Fence In Place Remove

Approx. 1/64 Line

Approx. 1/256 Line

New 4 Wire Game Fence, Lt. & Rt.

New R/W (1972)

Match Line

FLAGSTAFF-VALLE AIRPORT HIGHWAY
SNOWBOWL RD.-KAIBAB FOREST BNDRY.
COCONINO COUNTY

NO.	DATE	BY	DESCRIPTION
1335	7-20-72	A.H.B.	Revised R/W, added Par. 3-096-A.
8457	1-21-92	H.W.T.	Added R/W Pars. 3-408, 3-409, 3-409-M1
9094	12-11-96	MTP	Added New Par. 3-482, & Rev. Par. 3-408

S-210-905	
D-3-T-589	
SHEET NO.	14 of 22
DRAWN BY	RT., F.W.M
DATE COMP.	9-11-70
SCALE	1"=100'

T.24N R.6E. T.23N R.6E.

1050 Line 1055 1060 1065 1070 1075 1080

4 Wire Fence In Place Remove

3-096

Sta. 1064+79.27 ea. Cor. Fnd. Brass Cap & I. Pipe in Survey Mon. & Cover

New R/W

Exist. R/W

Constr. & Exist. ℄

Sect. Line

N. 0°24' W.

New R/W(1972)

4 Wire Fence In Place Remove

3-096-A

Cattle Guard In Place Remove

New Cattle Guard with Gate

New 14' Type I Gate

3-096-A

New R/W(1972)

U.S. Hwy. 180

N. 0°24' W.

Sect. Line

Δ = 0°06'00" Rt.

New 4 Wire Game Fence, Lt. & Rt.

Match Line

1080 1085 1090 1095

T.24N R.6E.

3-096-A

New 14' Type I Gate

4 Wire Fence In Place - Remove

New R/W(1972)

Sta. 1091+19.15 Bk. = EQUA. Sta. 1091+19.20 Ahd

New 4 Wire Game Fence, Lt. & Rt.

Match Line

Sect. Line

N. 0°24' W.

Exist. R/W

33.00'

Sec. Line

N. 0°24' W.

N. 0°08'00" W.

Exist. R/W

661.69'

N. 0°24' W.

Existing Fence Dilapidated

662.38'

Remove on R/W

New R/W(1992)

1/4 Cor. Fnd. Brass Cap & I. Pipe In Survey Mon. & Cover Sta. 1091+19.15

N. 89°33' W. (C)

3-409-M1

3-409

Δ = 40°03' Lt.
D = 4°00'
R = 1432.4'
T = 522.1'
L = 1001.3'

3-482

P.C. 1097+80.4

P.O.C. 1100+63.77 33.00' Rt. ℄

P.O.C. 1101+35.15 50.00' Rt. ℄ L.T.B. N. 14°35'24" W.

P.O.C. 1102+32.59 80.00' Rt. ℄ L.T.B. N. 18°29'15" W.

P.O.C. 1104+43.61 80.00' Rt. ℄ L.T.B. N. 26°21'29" W.

P.O.C. 1104+29.90 50.00' Rt. ℄

1100 1105

Approx. 1/4 Line S. 89°52' W. 1000'

N. 0°08'00" W. 400'

Kendrick Park Recreation Area

3-096

P.T. 1107+81.7

New R/W

N. 40°27' W.

Match Line

New 16' Type I Gate

Cattle Guard In Place Remove

U.S. Hwy. 180

106.16'

R=1482.4' L=319.23'

R=1912.4' L=207.70'

181.54'

133.52'

78.72'

151.23'

R= 1512.4'

L=477.44

3-096

3-408

Δ = 36°36' Lt.
D = 6°00'
R = 955.0'
T = 315.8'
L = 610.0'

T.24N. R.6E.

N. 0°08'00" W. 750'±

Kendrick Park Recreation Area

1110 1115 1120 1125 1130 1135 1140

New 4 Wire Game Fence, Lt. & Rt.

P.O.T. 1121+61.C Sec. Line

1/4 Cor. Fnd. 1" I.P. & Brass Cap U.S.G.L.O.

400'

Constr. & Exist. ℄

N. 4°27' W.

U.S. Hwy. 180

New R/W

Exist. R/W

New R/W

3-096

P.R.C. 1128+54.0

P.R.C. 1134+64.0

L.T.B. N. 8°58'00" W.

L.T.B. N. 45°34'00" W.

S. 89°17' W. 1236.0'

P.C. 1123+29.3

Δ = 31°29' Rt.
D = 6°00'
R = 955.0'
T = 269.2'
L = 524.7'

Sec. Cor. Fnd. 2" I.P. & Brass Cap U.S.G.L.O.

Δ = 50°57' Rt.
D = 5°00'
R = 1145.9'
T = 546.0'
L = 1019.0'

Match Line

Click here for US 180 Index

Click here for US 180 Index

FLAGSTAFF-VALLE AIRPORT HIGHWAY
SNOWBOWL RD.-KAIBAB FOREST BNDRY.
COCONINO COUNTY

REVISIONS				
C.O. No.	DATE	BY	DESCRIPTION	
				PROJECT NO. S-210-905
				DRAWING NO. D-3-T-588
				SHEET NO. 15 of 22
				DRAWN BY R.T., F.W.M.
				DATE COMP. 9-11-70
				SCALE 1"= 100'

CHECKED BY Larry Stilborn 7-16-70

HARD COPY "As Built" S-210 (11)

T. 24 N. R. 6 E.

3-096

1145 1150 1155 1160 1165 1170

Line 1140

New R/W
Exist. R/W
Exist. R/W
New R/W

N. 5°23' E.

U.S. Hwy. 180

N. 10°51' E.

Constr. & Exist. ℄

Line 1170

100 50 50 100

Match

M.P. 238

P.T. 1144+83.0

P.C. 1153+79.2

P.T. 1156+52.5

New 4 Wire Game Fence, Lt. & Rt.

Δ = 50°57' Rt.
D = 5°00'
R = 1145.9'
T = 546.0'
L = 1019.0'

Δ = 5°28'00" Rt.
D = 2°00'
R = 2864.8'
T = 136.8'
L = 273.3'

Δ = 65°33' Lt.
D = 4°00'
R = 1432.4'
T = 922.2'
L = 1638.8'

T. 24 N. R. 6 E.

Line 1170

100 50 50 100

Match

N. 10°51' E.

P.C. 1174+32.8

1175

S. 89°32' W. 902.7'

1/4 Cor. Fnd.
1" I.P. & Brass Cap
U.S.G.L.O.

P.O.C. 1176+75.3
Sec. Line
L.T.B. N. 1°09'00" E.

1180

New Cattle Guard with Gate

1185

To Curley Seep

3-096

1190

P.T. 1190+71.6

1195

Line 1200

50 50 100

Match

N. 54°42' W.

To Deadmans Flat
Forest Route 523

New Cattle Guard with Gate

New 4 Wire Game Fence, Lt. & Rt.

1688.5'

New R/W
Exist. R/W
U.S. Hwy. 180
Constr. & Exist. ℄
Exist. R/W
New R/W

3-096

Sec. Cor. Fnd.
2" I.P. & Brass Cap
U.S.G.L.O.

REDUCED SIZE
DO NOT SCALE

FLAGSTAFF-VALLE AIRPORT HIGHWAY
SNOWBOWL RD.-KAIBAB FOREST BNDRY.
COCONINO COUNTY

REVISIONS				PROJECT NO.	S-210-905
C.O. No.	DATE	BY	DESCRIPTION	DRAWING NO.	D-3-T-588
				SHEET NO.	16 of 22
				DRAWN BY	R.T., F.W.M.
				DATE COMP.	9-11-70
				SCALE	1"= 100'

CHECKED BY Tony Fillmore 9-14-70

HARD COPY "As Built" S-210 (11)

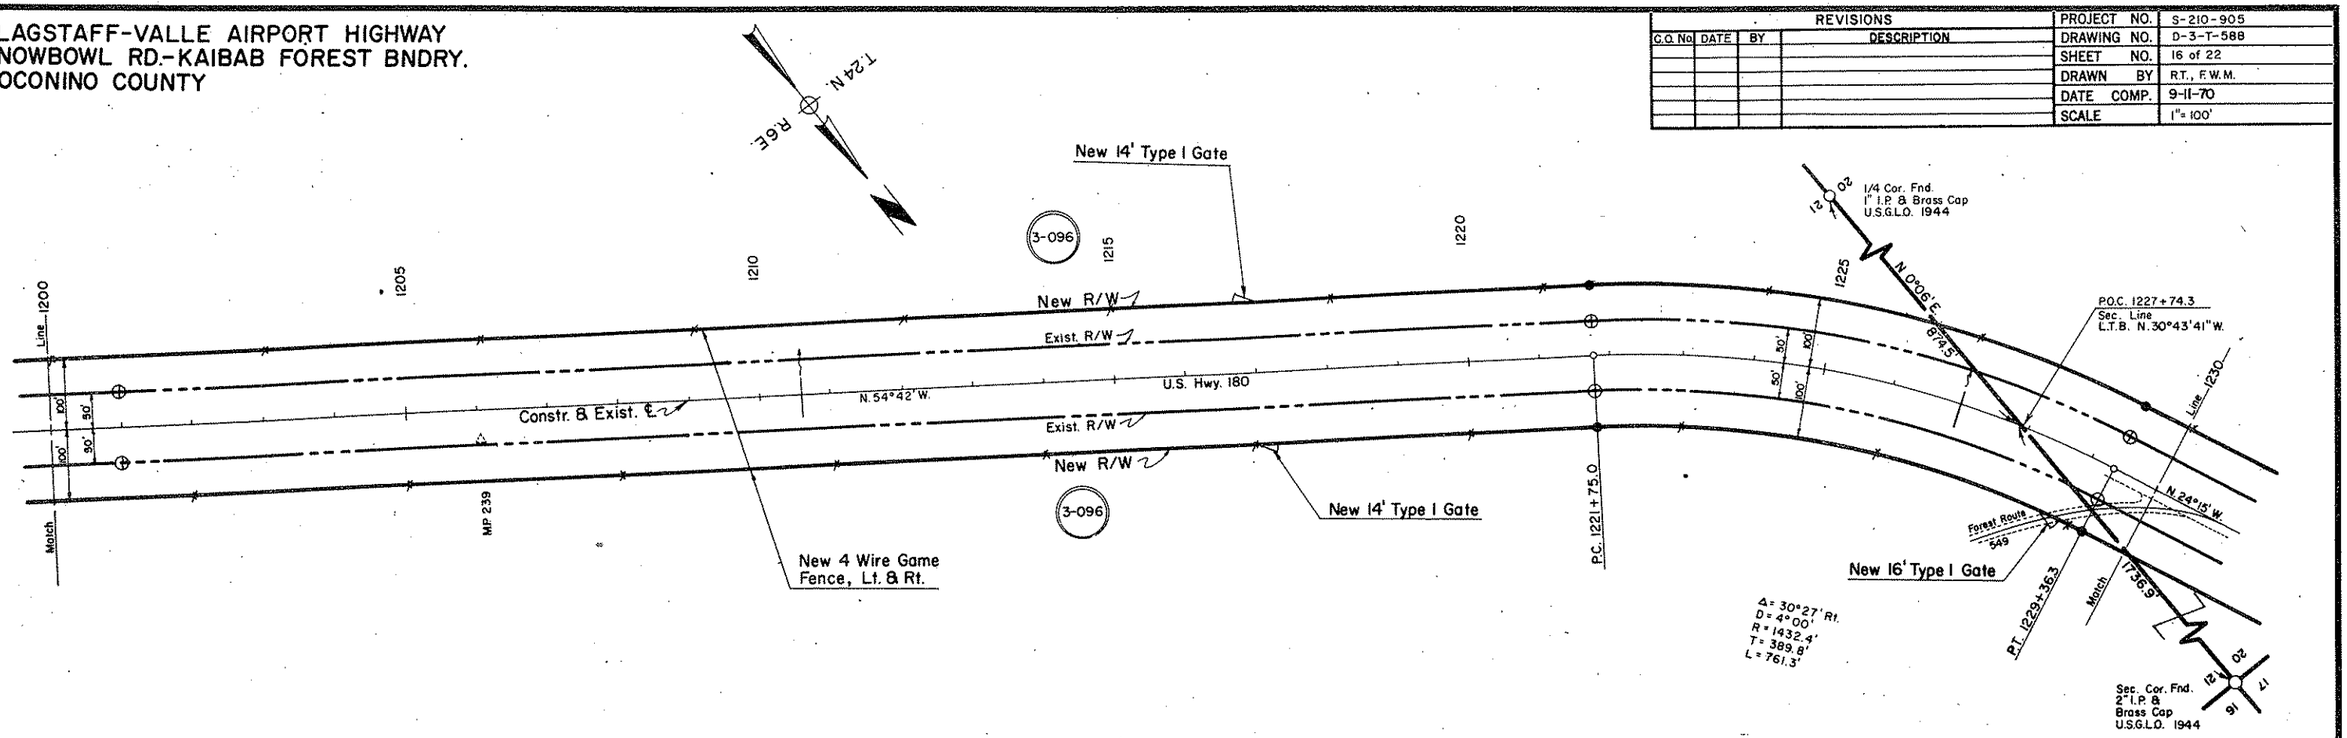

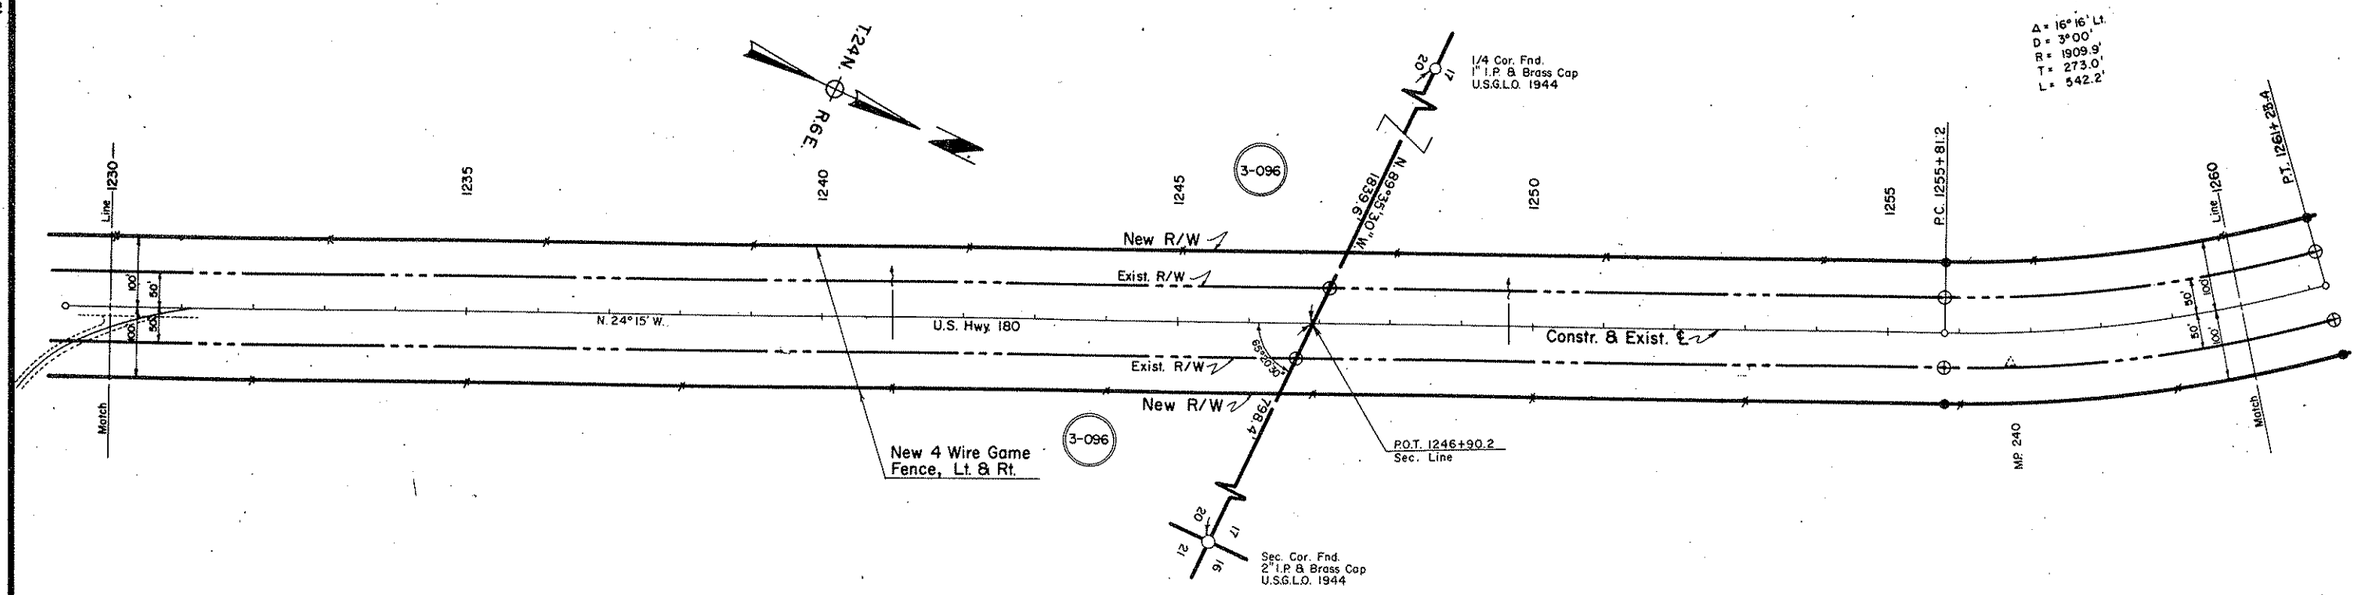

Click here for US 180 Index

REDUCED SIZE
DO NOT SCALE

FLAGSTAFF-VALLE AIRPORT HIGHWAY
SNOWBOWL RD.-KAIBAB FOREST BNDRY.
COCONINO COUNTY

REVISIONS			
C.O. No.	DATE	BY	DESCRIPTION

PROJECT NO.	S-210-905
DRAWING NO.	D-3-T-588
SHEET NO.	17 of 22
DRAWN BY	R.T., F.W.M.
DATE COMP.	9-11-70
SCALE	1"= 100'

CHECKED BY Tracy Fitzgerald 9-14-70

HARD COPY "As Built" S-210(11)

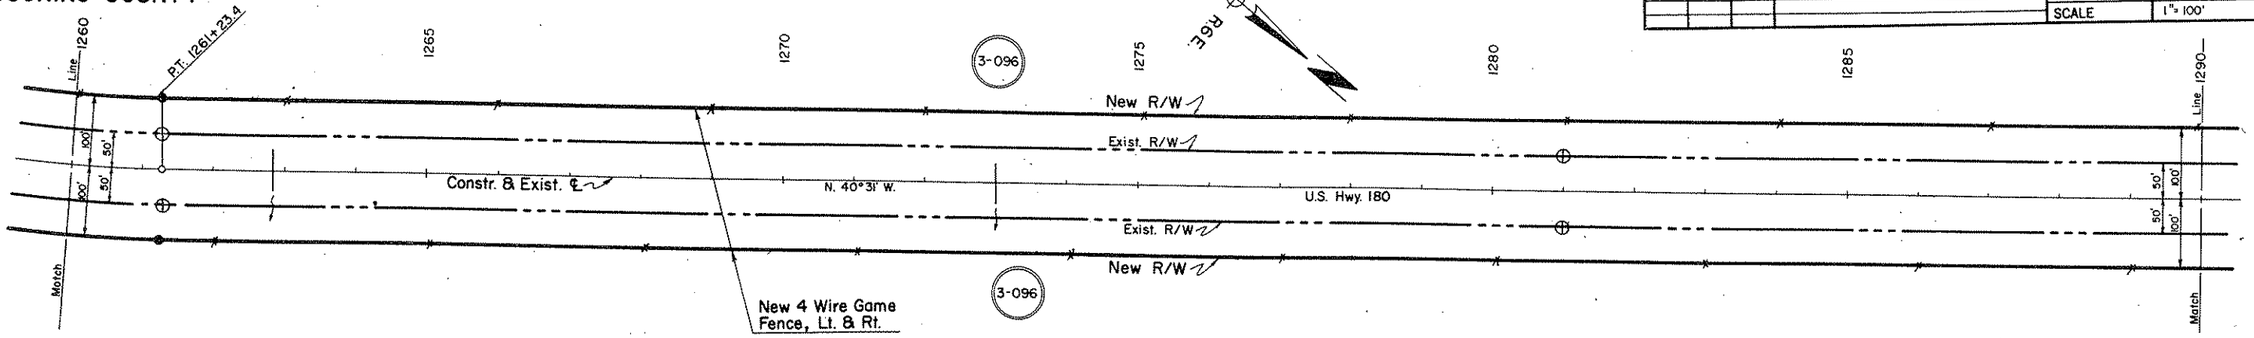

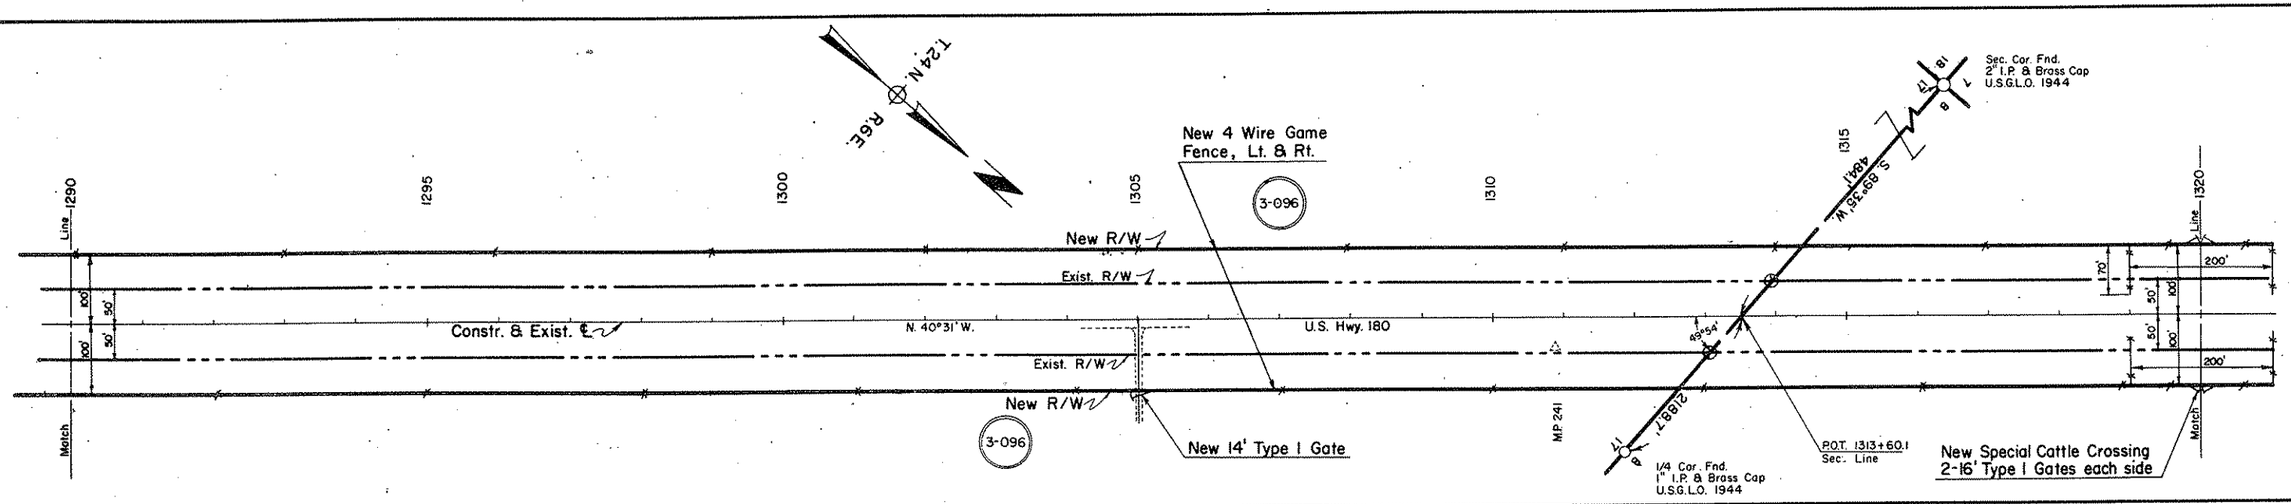

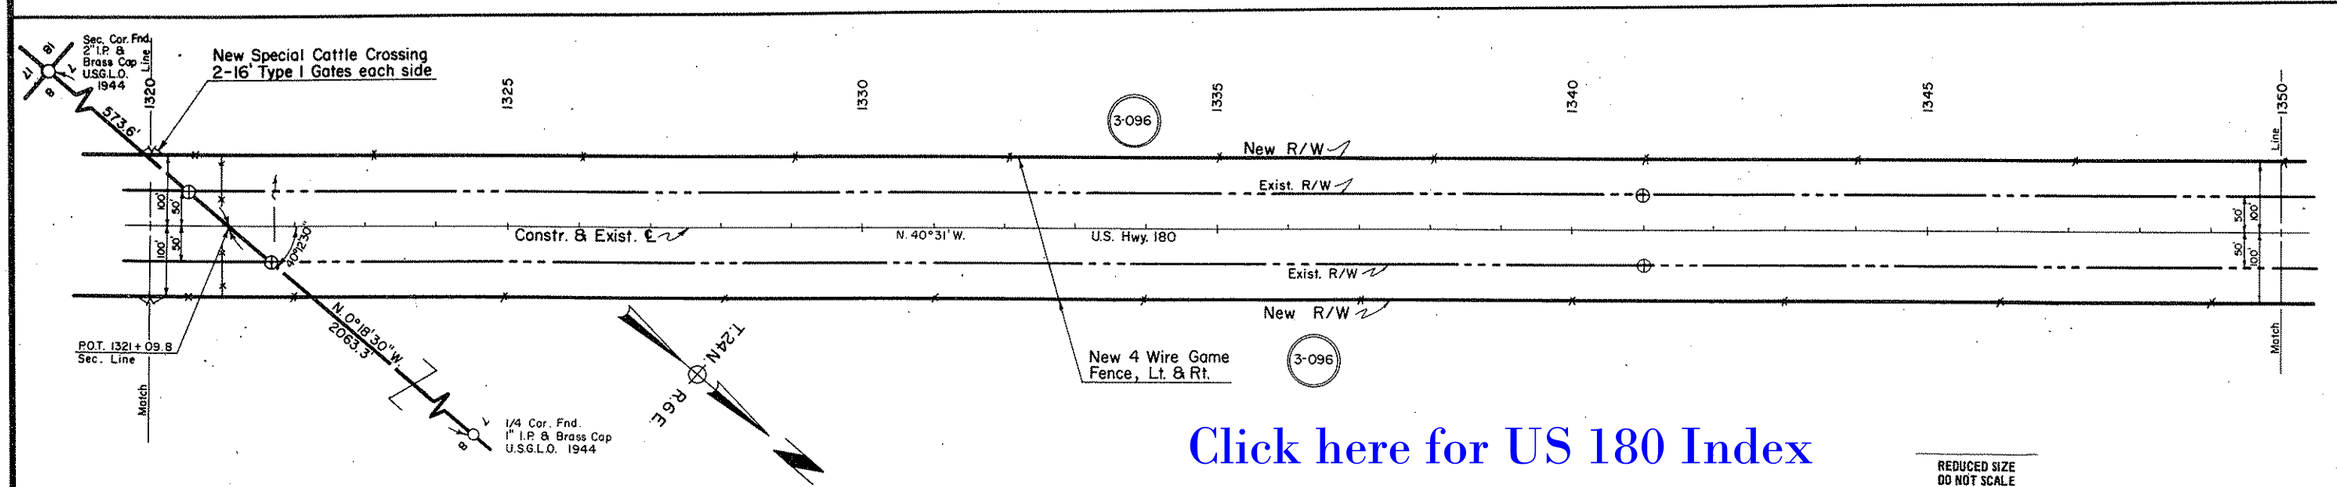

Click here for US 180 Index

REDUCED SIZE
DO NOT SCALE

Click here for US 180 Index

FLAGSTAFF-VALLE AIRPORT HIGHWAY
SNOWBOWL RD.-KAIBAB FOREST BNDRY.
COCONINO COUNTY

REVISIONS				
C.O. No.	DATE	BY	DESCRIPTION	

PROJECT NO.	S-210-905
DRAWING NO.	D-3-T-588
SHEET NO.	18 of 22
DRAWN BY	RT., F.W.M.
DATE COMP.	9-11-70
SCALE	1"= 100'

CHECKED BY Harry Fillmore 9-4-70

HARD COPY - "As Built" S-210(8) & (11)

T.24N.
R.6E.

New 16' Type I Gate
Forest Route 164
Line 1350 1355 1360 1365 1370 1375 1380 Line
100' 50' 50' 100'
3-096
New R/W
Exist. R/W
U.S. Hwy. 180
N. 40°31' W.
Constr. & Exist. ℄
Exist. R/W
New R/W
Match
A.T. & T. Access
New 16' Type I Gate
Sta. 1356+80.0
A.T. & T. Undergrnd. Cable
M.P. 242
3-096
New 4 Wire Game
Fence, Lt. & Rt.

New Cattle Guard
with Gate
Sec. Cor. Fnd.
2" I.P. & Brass Cap
U.S.G.L.O. 1944
S 56° 01' W
1,150.58' N
To State Hwy.
Line 1380 1385 1390 1395 1400 1405 1410 Line
3-096
New R/W
Exist. R/W
Sec. Cor.
Identical
N. 0° 27' E.
1216.5'
P.O.T. 1402+07.7
Sec. Line
N. 40°31' W.
Constr. & Exist. ℄
N. 40°35' W.
U.S. Hwy. 180
Exist. R/W
New R/W
N. 37°21' W.
37°48'
To Babbitt's Ranch
1512.5'
P.O.T. 1385+21.6
Sec. Line
Brg. Equa.
N. 40°31' W. Bk.
N. 40°35' W. Ahd.
M.P. 242
New 4 Wire Game
Fence, Lt. & Rt.
P.C. 1396+88.2
3-096
Δ = 3°14' Rt.
D = 1°00'
R = 5730.0'
T = 161.8'
L = 323.3'
P.T. 1400+11.5
New 16' Type I Gate
1423.0'
T.24 N.R.5 E.
T.24 N.R.6 E.
1/4 Cor. Fnd.
1" I.P. & Brass Cap
U.S.G.L.O. 1944
1/4 Cor. Fnd.
3/4" I.P. & Brass Cap
U.S.G.L.O. 1944

Closing 1/4 Cor. Fnd
3/4" I.P. & Brass
Cap U.S.G.L.O
1944
STANDARD PARALLEL
N. 89°56' E.
472.4'
Line 1410 1415 1420 1425 1430 1435 1440 Line
3-096
New 4 Wire Game
Fence, Lt. & Rt.
New R/W
Exist. R/W
Constr. & Exist. ℄
N. 37°21' W.
U.S. Hwy. 180
Exist. R/W
New R/W
CINDER PIT
125'
140'
Sta. 1423+00
Sta. 1432+00
Temp. Constr. Easem't.
No Access
3-096
M.P. 243
1360.0'
T.25 N. R.5 E.
T.24 N. R.6 E.
P.O.T. 1437+02.9
Sec. Line
Std. 1/4 Cor. Fnd.
3/4" I.P. & Brass Cap
U.S.G.L.O. 1944

REDUCED SIZE
DO NOT SCALE

Click here for US 180 Index

FLAGSTAFF-VALLE AIRPORT HIGHWAY
SNOWBOWL RD.-KAIBAB FOREST BNDRY.
COCONINO COUNTY

REVISIONS			
C.O. No.	DATE	BY	DESCRIPTION

PROJECT NO.	S-210-905
DRAWING NO.	D-3-T-588
SHEET NO.	19 of 22
DRAWN BY	R.T., F.W.M.
DATE COMP.	9-11-70
SCALE	1"= 100'

CHECKED BY Gary Fillgrave 9-4-70

HARD COPY "As Built" S-210(8) & (11)

New 4 Wire Game Fence, Lt. & Rt.

3-096

Std. G.L.O Sec. Cor. Fnd. 1 1/2" I.P. & Brass Cap U.S.G.L.O. 1944

T.25N. R.5E. T.24N. R.5E. 35 36

1963.4'

New R/W

Exist. R/W

U.S. Hwy. 180

Constr. & Exist. ℄

N. 37°21' W.

N. 28°27' W.

27°34'30"

1199.3'

N. 0°52'30" W.

New 16' Type I Gate

To State Rt. Loop Rd. 1465

P.C. 1444+67.2

P.T. 1449+12.2

P.C. 1466+90.3

P.O.T. 1460+27.9 Sec. Line

M.P. 244

Match

Line 1440 1445 1450 1455 1460 1470

Δ= 8°54' Rt.
D= 2°00'
R= 2865.0'
T= 223.0'
L= 445.0'

1/4 Cor. Fnd. 3/4" I.P. & Brass Cap U.S.G.L.O. 1944

Δ= 12°47' Lt.
D= 2°00'
R= 2865.0'
T= 321.0'
L= 639.2'

T.25N. R.5E.

P.T. 1473+29.5

P.C. 1484+01.88

Δ= 18°06' Lt.
D= 5°00'
R= 1145.92'
T= 182.12'
L= 362.00'

P.T. 1487+63.88

N. 41°14' W.

N. 59°20' W.

P.C. 1490+47.71

P.T. 1495+47.71

1495 Equa. 1495+48.82 Bk. = 1495+51.3 Ahd.

P.C. 1496+93.0

Δ= 12°45' Lt.
D= 2°00'
R= 2865.0'
T= 320.1'
L= 637.5'

Δ= 30°00' Rt.
D= 6°00'
R= 954.93'
T= 255.87'
L= 500.00'

1470 1475 1480 1485 1490 1495 1500

Sec. Cor. Fnd. 1 1/2" I.P. & Brass Cap U.S.G.L.O. 1944

S 65°51' W. 2669'

P.C. 1513+52.5

P.T. 1503+30.5

N. 42°05' W.

P.O.T. 1511+29.8 Sec. Line.

1/4 Cor. Fnd. 3/4" I.P. & Brass Cap U.S.G.L.O. 1944

Δ= 11°53'30" Lt.
D= 1°00'
R= 5730.0'
T= 596.8'
L= 1189.2'

N. 53°53'30" W. (A,B)
N. 53°58'30" W. (C)

P.T. 1525+41.7

P.C. 1527+14.2

No Access

New 16' Type I Gate

To Valle Airport

M.P. 245

Δ= 29°27'30" Rt. (C)
Δ= 29°17'30" Rt. (A,B)
D= 4°00'
R= 1432.5'
T= 376.6'
L= 736.5'

1500 1505 1510 1515 1520 1525 1530

REDUCED SIZE DO NOT SCALE

Click here for US 180 Index

FLAGSTAFF-VALLE AIRPORT HIGHWAY
SNOWBOWL RD.-KAIBAB FOREST BNDRY.
COCONINO COUNTY

CHECKED BY Larry Kilgore 9-14-70

HARD COPY As Built S-210(8)&(10)

REVISIONS			
C.O. No.	DATE	BY	DESCRIPTION

PROJECT NO.	S-210-905
DRAWING NO.	D-3-T-588
SHEET NO.	20 of 22
DRAWN BY	R.T., F.W.M.
DATE COMP.	9-11-70
SCALE	1"= 100'

Sec. Cor. Fnd.
1 1/2 I.P. & Brass Cap
U.S.G.L.O. 1944

New 4 Wire Game Fence, Lt. & Rt.

New Special Cattle Crossing
2-16' Type I Gates each side

T.25N. R.5E.

N. 2°46' E.
2134.6'

New R/W
Exist. R/W
Constr. & Exist. ℄
U.S. Hwy. 180
Exist. R/W
New R/W

27°17'

P.O.T. 1539+90.7
Sec. Line

P.T. 1534+50.7

490.9'

To Flagstaff

New 16' Type I Gate

1/4 Cor. Fnd.
3/4" I.P. & Brass Cap
U.S.G.L.O. 1944

N. 24°31' W.

Line 1530 — Match — Line 1560

3-096

New 4 Wire Game Fence Lt. & Rt.

Δ = 22°41'30" Lt.
D = 3°00'
R = 1910.0'
T = 383.2'
L = 756.4'

P.C. 1566+32.6

P.T. 1573+88.9

T.25N. R.5E.

N 89°47' W
877.6'

1/4 Cor. Fnd.
3/4" I.P. & Brass Cap
U.S.G.L.O. 1944

New 14' Type I Gate

Line 1560 — Match

N. 24°31' W.

New R/W
Exist. R/W
U.S. Hwy. 180
Exist. R/W
New R/W

N. 47°12'30" W.

Constr. & Exist. ℄

42°34'30" Lt.

1654

POT. 1576+18.4
Sec. Line

Sec. Cor. Fnd.
1 1/2" I.P. & Brass Cap
U.S.G.L.O. 1944

Mc 246

Line 1690 — Match — Forest Route 164-H

New 14' Type I Gate

3-096

New 4 Wire Game Fence, Lt. & Rt.

New 14' Type I Gate

New R/W
Exist. R/W
U.S. Hwy. 180
Exist. R/W
New R/W

Constr. & Exist. ℄

N. 47°12'30" W.

P.C. 1603+14.8

T.25N. R.5E.

Δ = 29°32'30" Rt.
D = 3°00'
R = 1910.0'
T = 503.6'
L = 984.7'

P.T. 1612+99.5

N. 17°40' W.

Line 1590 — Match — Line 1620

3-096

REDUCED SIZE
DO NOT SCALE

FLAGSTAFF-VALLE AIRPORT HIGHWAY
SNOWBOWL RD.-KAIBAB FOREST BNDRY.
COCONINO COUNTY

REVISIONS				PROJECT NO.	S-210-905
C.O. No.	DATE	BY	DESCRIPTION	DRAWING NO.	D-3-T-588
				SHEET NO.	21 of 22
				DRAWN BY	R.T., F.W.M.
				DATE COMP.	9-11-70
				SCALE	1"= 100'

CHECKED BY Larry Kilbourn 9-15-70

HARD COPY "As Built" S-210(6) B (11)

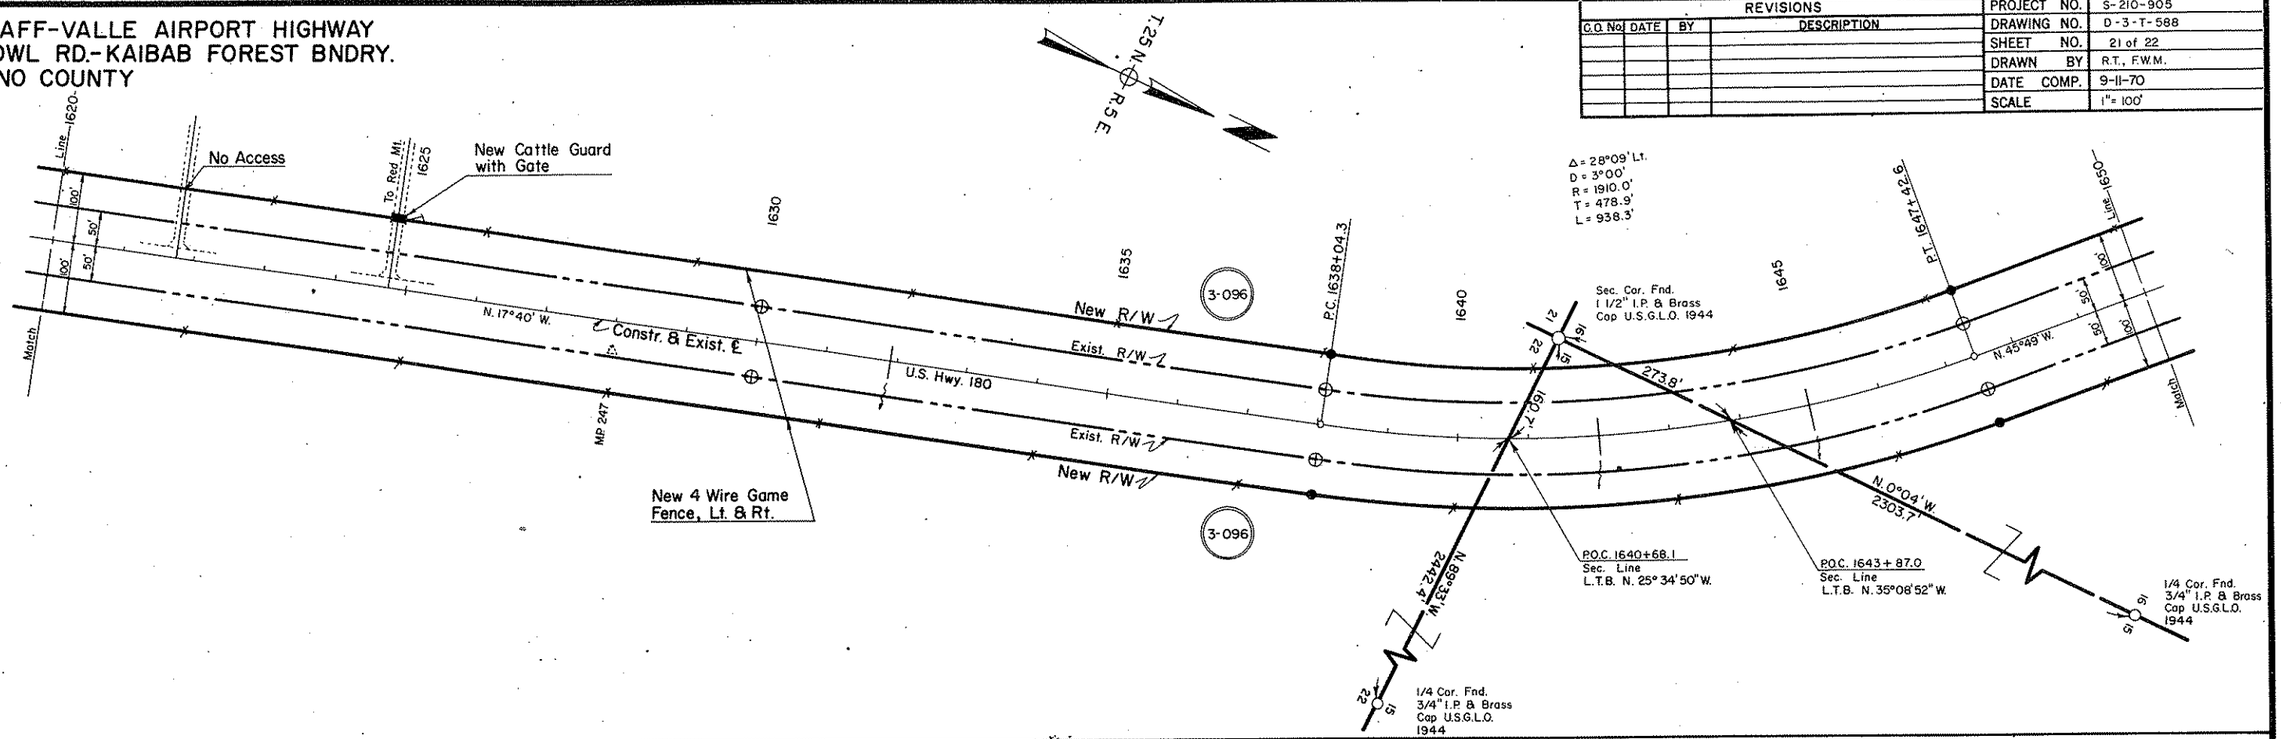

Click here for US 180 Index

REDUCED SIZE
DO NOT SCALE

FLAGSTAFF-VALLE AIRPORT HIGHWAY
SNOWBOWL RD.-KAIBAB FOREST BNDRY.
COCONINO COUNTY

REVISIONS				PROJECT NO.	S-210-905
C.O. No.	DATE	BY	DESCRIPTION	DRAWING NO.	D-3-T-588
				SHEET NO.	22 of 22
				DRAWN BY	R.T., F.W.M.
				DATE COMP.	9-11-70
				SCALE	1" = 100'

CHECKED BY. Jerry K. Williams 9-14-70

HARD COPY. "As Built" S-210(8) & (9)

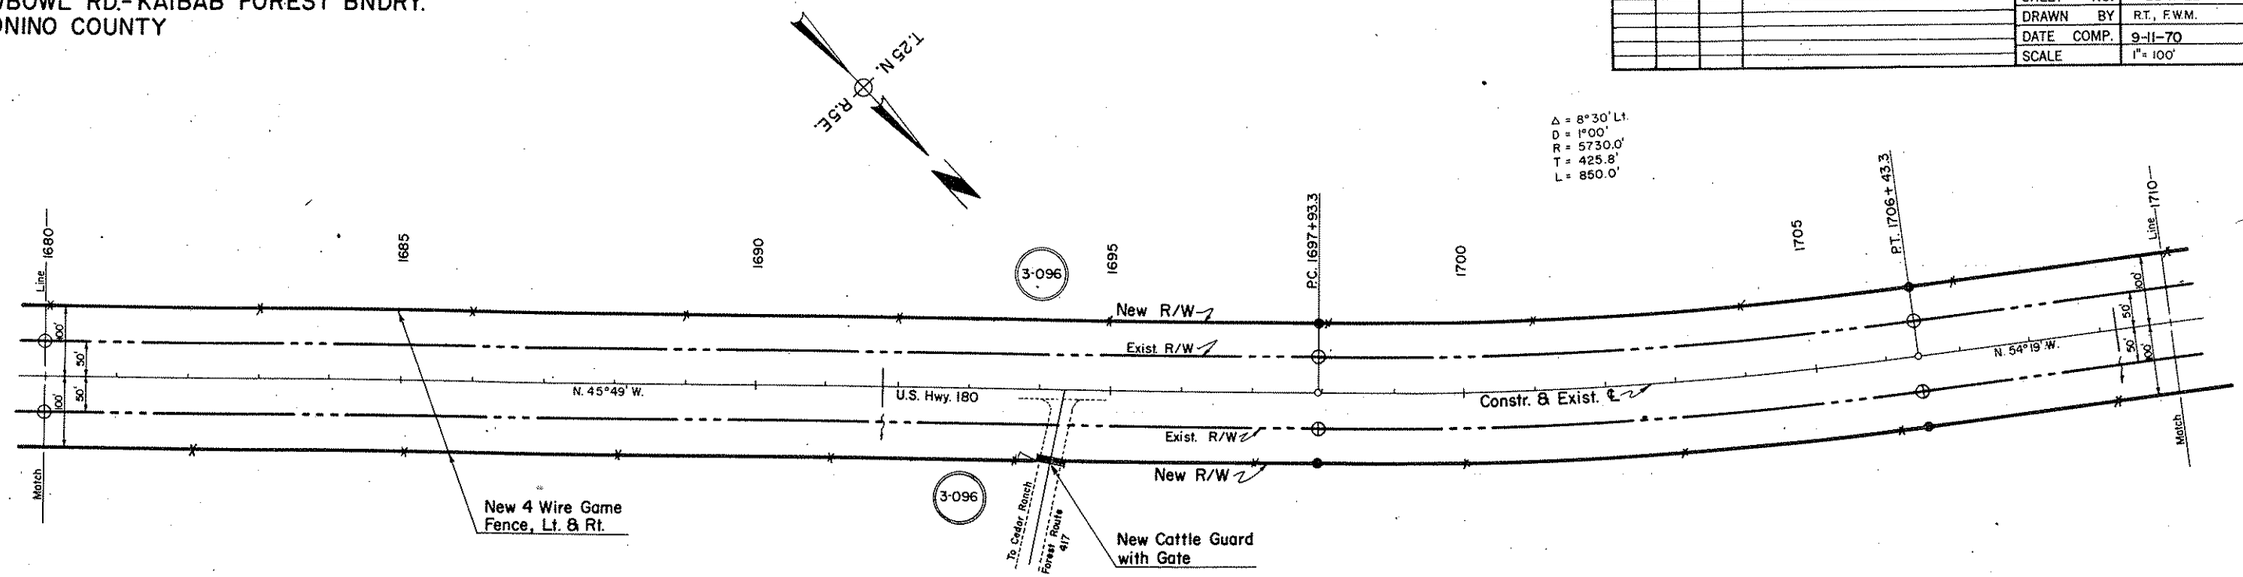

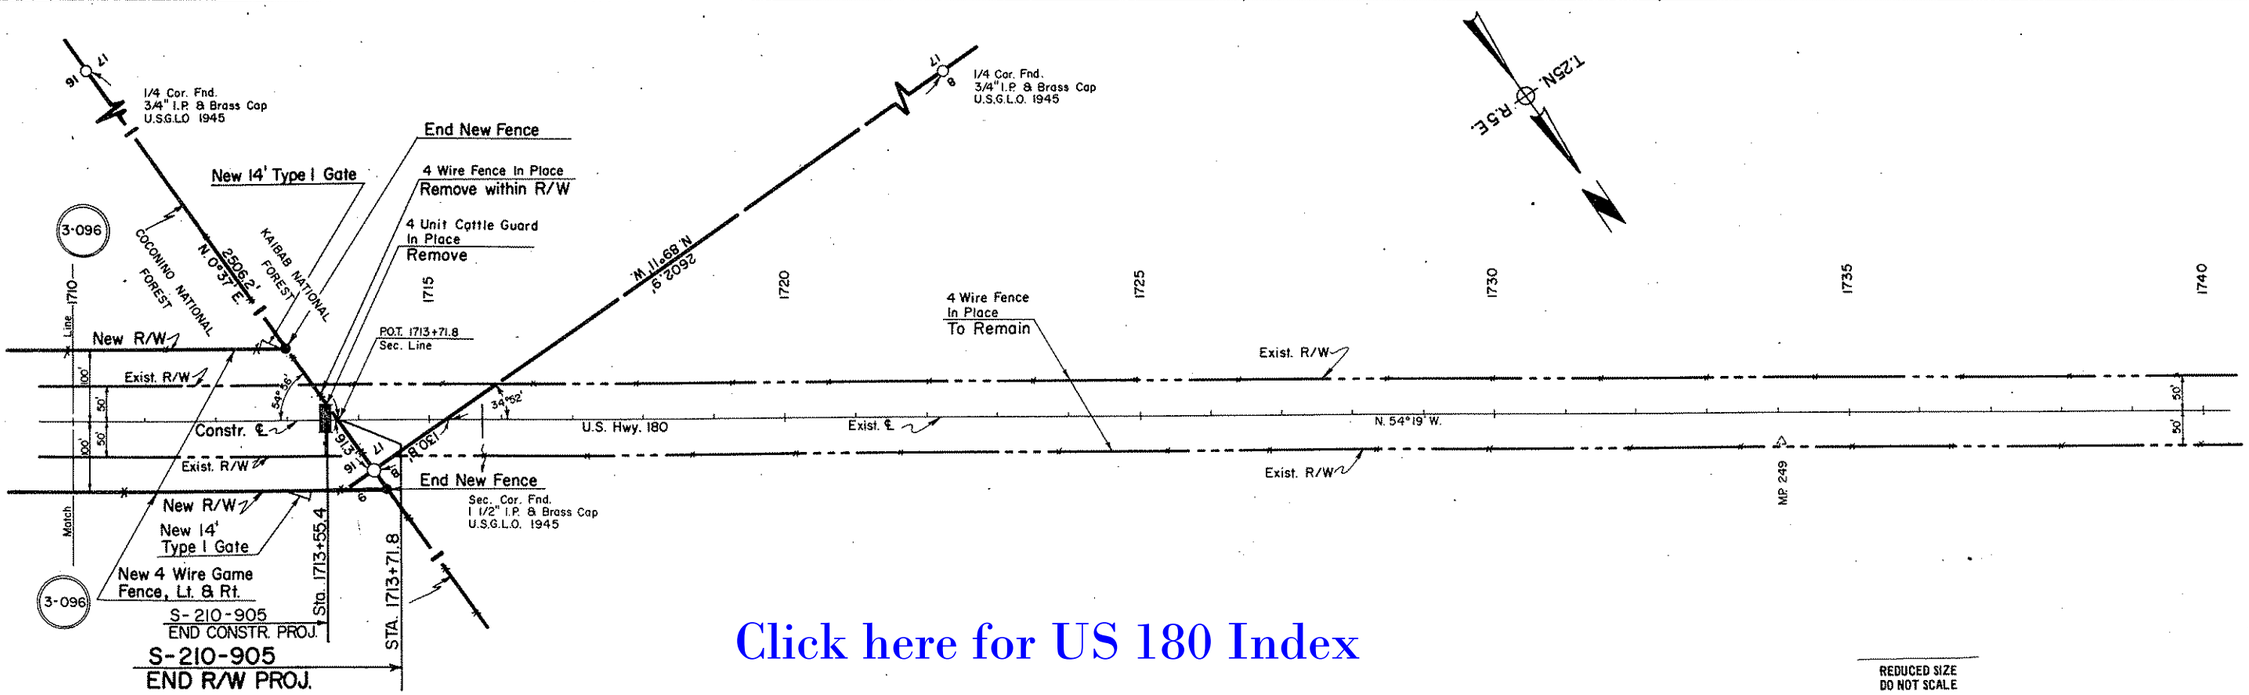

Click here for US 180 Index

REDUCED SIZE DO NOT SCALE