Click here for US 191 Index

REVISIONS			
C.O. No.	DATE	BY	DESCRIPTION

PROJECT NO.	S-206-601
DRAWING NO.	D-2-T-456
SHEET NO.	1 of 1
DRAWN BY	W. Shirley
DATE COMP.	11-14-77
SCALE	1" = 200'

DOUGLAS - WILLCOX HIGHWAY
CROTON SPRINGS DRAINAGE AREA
COCHISE COUNTY

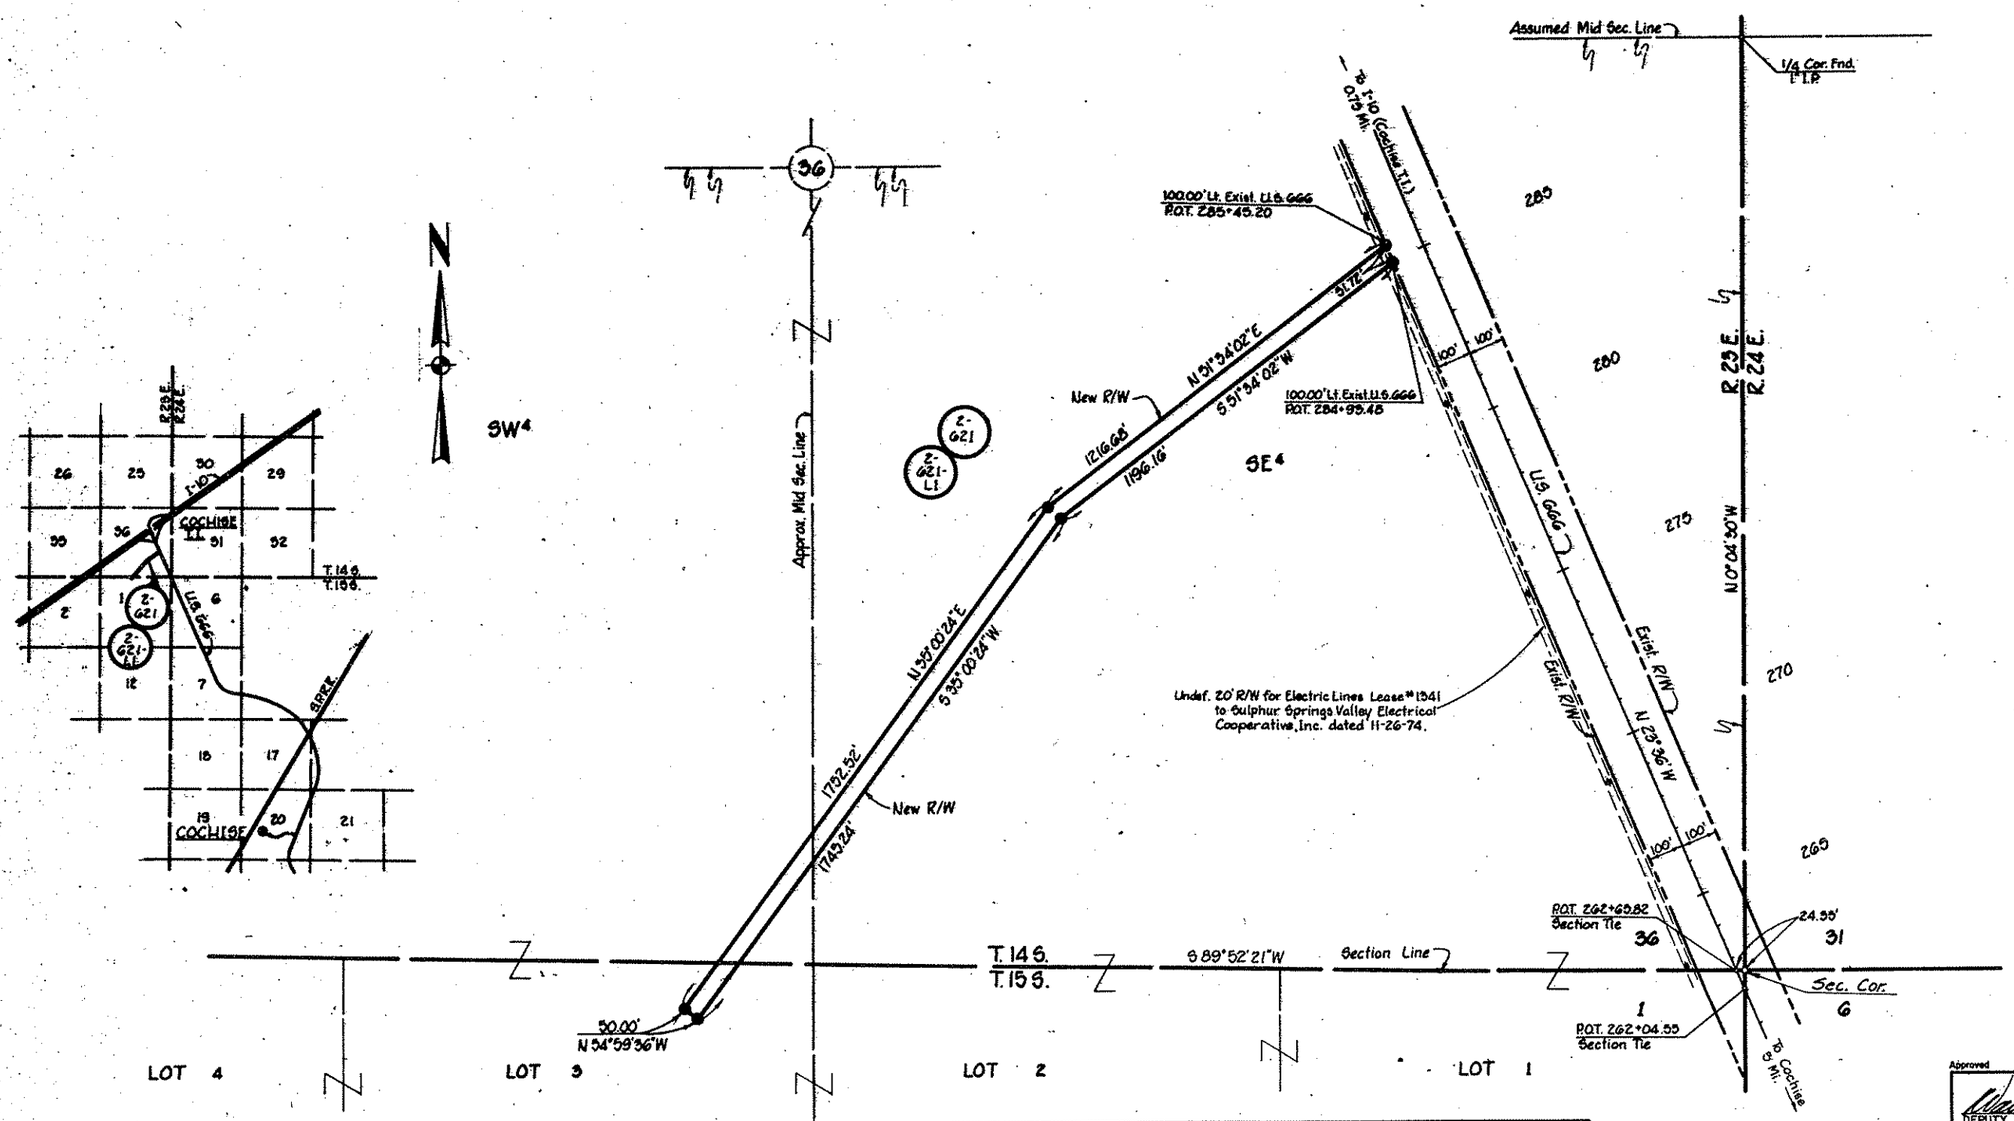

OWNERSHIP RECORD									ACQUISITION RECORD				
PARCEL NUMBER	OWNER	DESCRIPTION	TOTAL AREA	AREA REQUIRED: GROSS Incl. Exist. R/W	AREA REQUIRED: NET Excl. Exist. R/W	ESMT. AREA	REMAINDER: LEFT	REMAINDER: RIGHT	BOARD APPROVAL	TYPE & DATE OF INSTRUMENT	RECORDED: DATE	RECORDED: BOOK	RECORDED: PAGE
2-621	STATE OF ARIZ. (S.L.D.)	Pt. of Sec. 36 T. 14 S., R. 23 E. Pt. of Sec. 1 T. 15 S., R. 23 E.	Unk.		3.18 Ac. 0.21 Ac.				4-26-79	Grant 5-17-79	11-9-79	1377	505-509
2-621-L1	REX C. ELLSWORTH, et ux G.L. 1081	Pt. of Sec. 36 T. 14 S., R. 23 E. Pt. of Sec. 1 T. 15 S., R. 23 E.	Unk.		3.18 Ac. 0.21 Ac.								

REDUCED SIZE DO NOT SCALE

Approved

DEPUTY STATE ENGINEER — DATE 12-8-77

ARIZONA DEPARTMENT OF TRANSPORTATION BOARD
Approved for Right of Way Acquisition in accordance with Resolution Number 77-20-A-57 Dated 12-2-77

Oscar T. Lyon, Jr. State Engineer

CHIEF DEPUTY STATE ENGINEER — DATE 12-12-77

HARD COPY F.A.S. 114-H R/W F.A.S. 114-H(1) As Built

CHECKED BY

BRUNING 44-512