## OWNERSHIP RECORD

| PARCEL NO. | OWNER | DESCRIPTION | TOTAL AREA | NET AREA | REMAINDER |
|---|---|---|---|---|---|
| 2-659 | PHELPS DODGE CORP. | PT. SW¼SW¼, SEC. 11, T.24S. R.27E. | | 1.88 Ac. | |
| 2-659-A | " | " " " | | 5.90 Ac. | |
| 2-659-B | " | " " " | | 5.05 Ac. | |

## ACQUISITION RECORD

| TYPE OF INSTRUMENT | DATE OF INSTRUMENT | EXPIRATION DATE | RECORDED DATE | RECORDED BOOK | RECORDED PAGE |
|---|---|---|---|---|---|
| | | | | | |

APPROVED FOR FACILITY SITE ACQUISITION
BY R.P.MICKELSON DEPUTY STATE ENGINEER
ON _____.

APPROVED FOR FACILITY SITE ACQUISITION
BY TRANSPORTATION BOARD
RESOLUTION 89-12-A-101 DATE 12-15-89.
RESOLUTION 90-07-A-54 DATE 7-20-90.
RESOLUTION _____ DATE _____.

Robert P. Mickelson 7/27/92
DEPUTY STATE EGINEER DATE

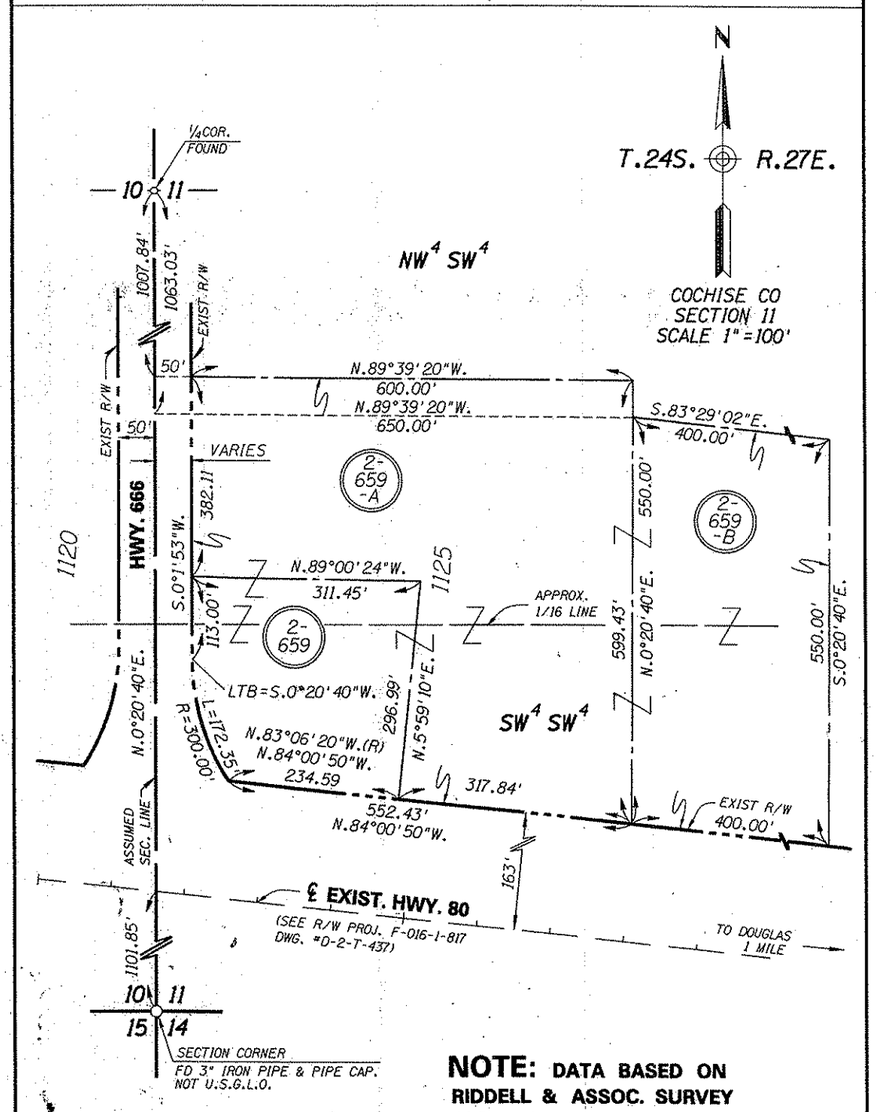


**NOTE:** DATA BASED ON RIDDELL & ASSOC. SURVEY JOB #4829

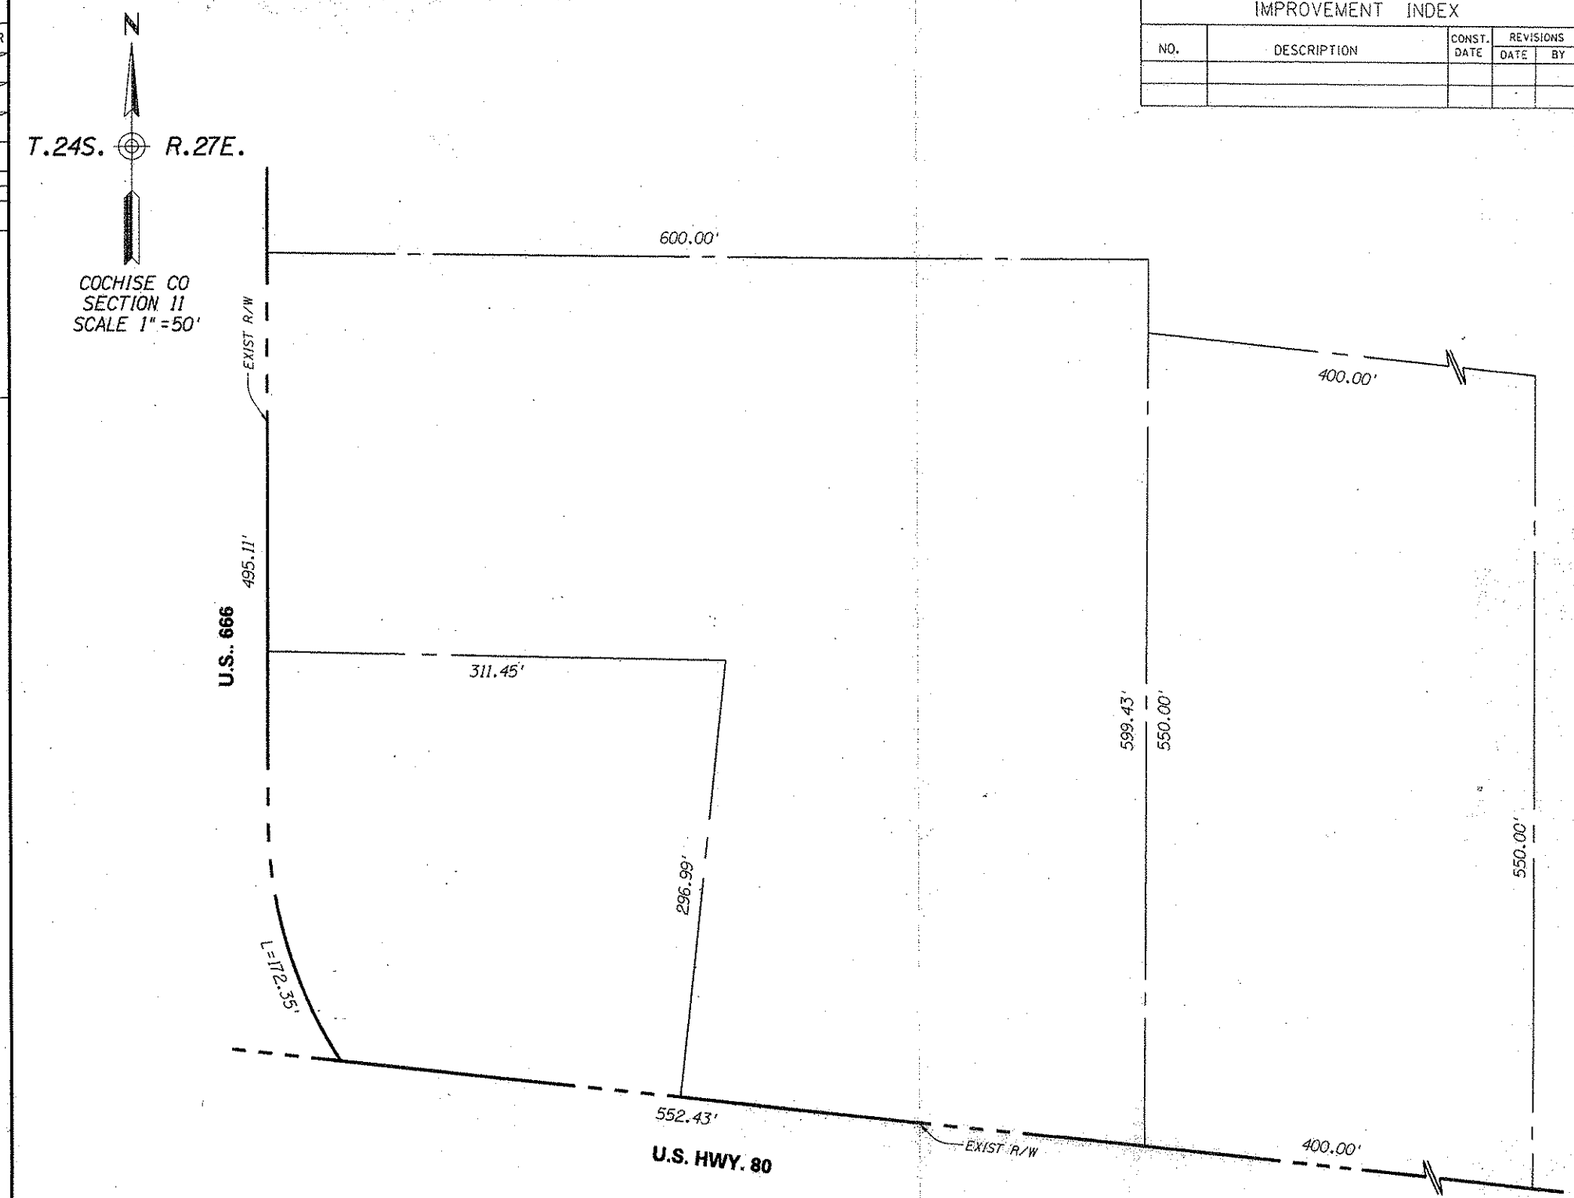


## IMPROVEMENT INDEX

| NO. | DESCRIPTION | CONST. DATE | REVISIONS DATE | REVISIONS BY |
|---|---|---|---|---|
| | | | | |
| | | | | |

Click here for US 191B Index

D-02-T-504

# FACILITY SITE DETAIL SHEET

| REVISIONS | | | |
|---|---|---|---|
| C.O. NO. | DATE | BY | DESCRIPTION |
| 8546 | 7-10-92 | GRJ | ADDED NEW PARCEL 2-659-B |

| | |
|---|---|
| COUNTY | COCHISE |
| DISTRICT | 2 |
| DRAWN BY | J.CASTILLO |
| CHECKED BY | L.M.F. |
| DATE | 5-30-90 |
| SCALE | 1"=20' |
| ROUTE | U.S. 80 |

ARIZONA DEPARTMENT OF TRANSPORTATION
HIGHWAYS DIVISION
RIGHT OF WAY PLANS SERVICES

HIGHWAY: BENSON - DOUGLAS
SITE NUMBER: BC3-6000X (3-60)
FACILITY SITE NAME: DOUGLAS PORT OF ENTRY

SHEET 1 OF 1

TRACS NO. 80 CH 364 H2823 01R | FED NO. F-016-1-713 | ___ OF ___