OWNERSHIP RECORD / ACQUISITION RECORD

PARCEL NUMBER	OWNER	DESCRIPTION	TOTAL AREA	AREA REQUIRED: GROSS INCLUDING EXISTING R/W	AREA REQUIRED: NET EXCLUDING EXISTING R/W	EASEMENT AREA	REMAINDER: LEFT	REMAINDER: RIGHT	SHEET NO.	CHIEF R/W AGENT APPROVAL	INSTRUMENT: TYPE	INSTRUMENT: DATE	RECORDED: DATE	RECORDED: DOCUMENT
4-296	TOWN OF MIAMI	Pt. SE¼ SE¼ SEC.25 T.1N., R14E.				T.C.E. 160 ⌀								
4-297	WILLIAM E. KERR et ux	Pt. SE¼ SE¼ SEC.25 T.1N., R14E.				T.C.E. 290 ⌀								

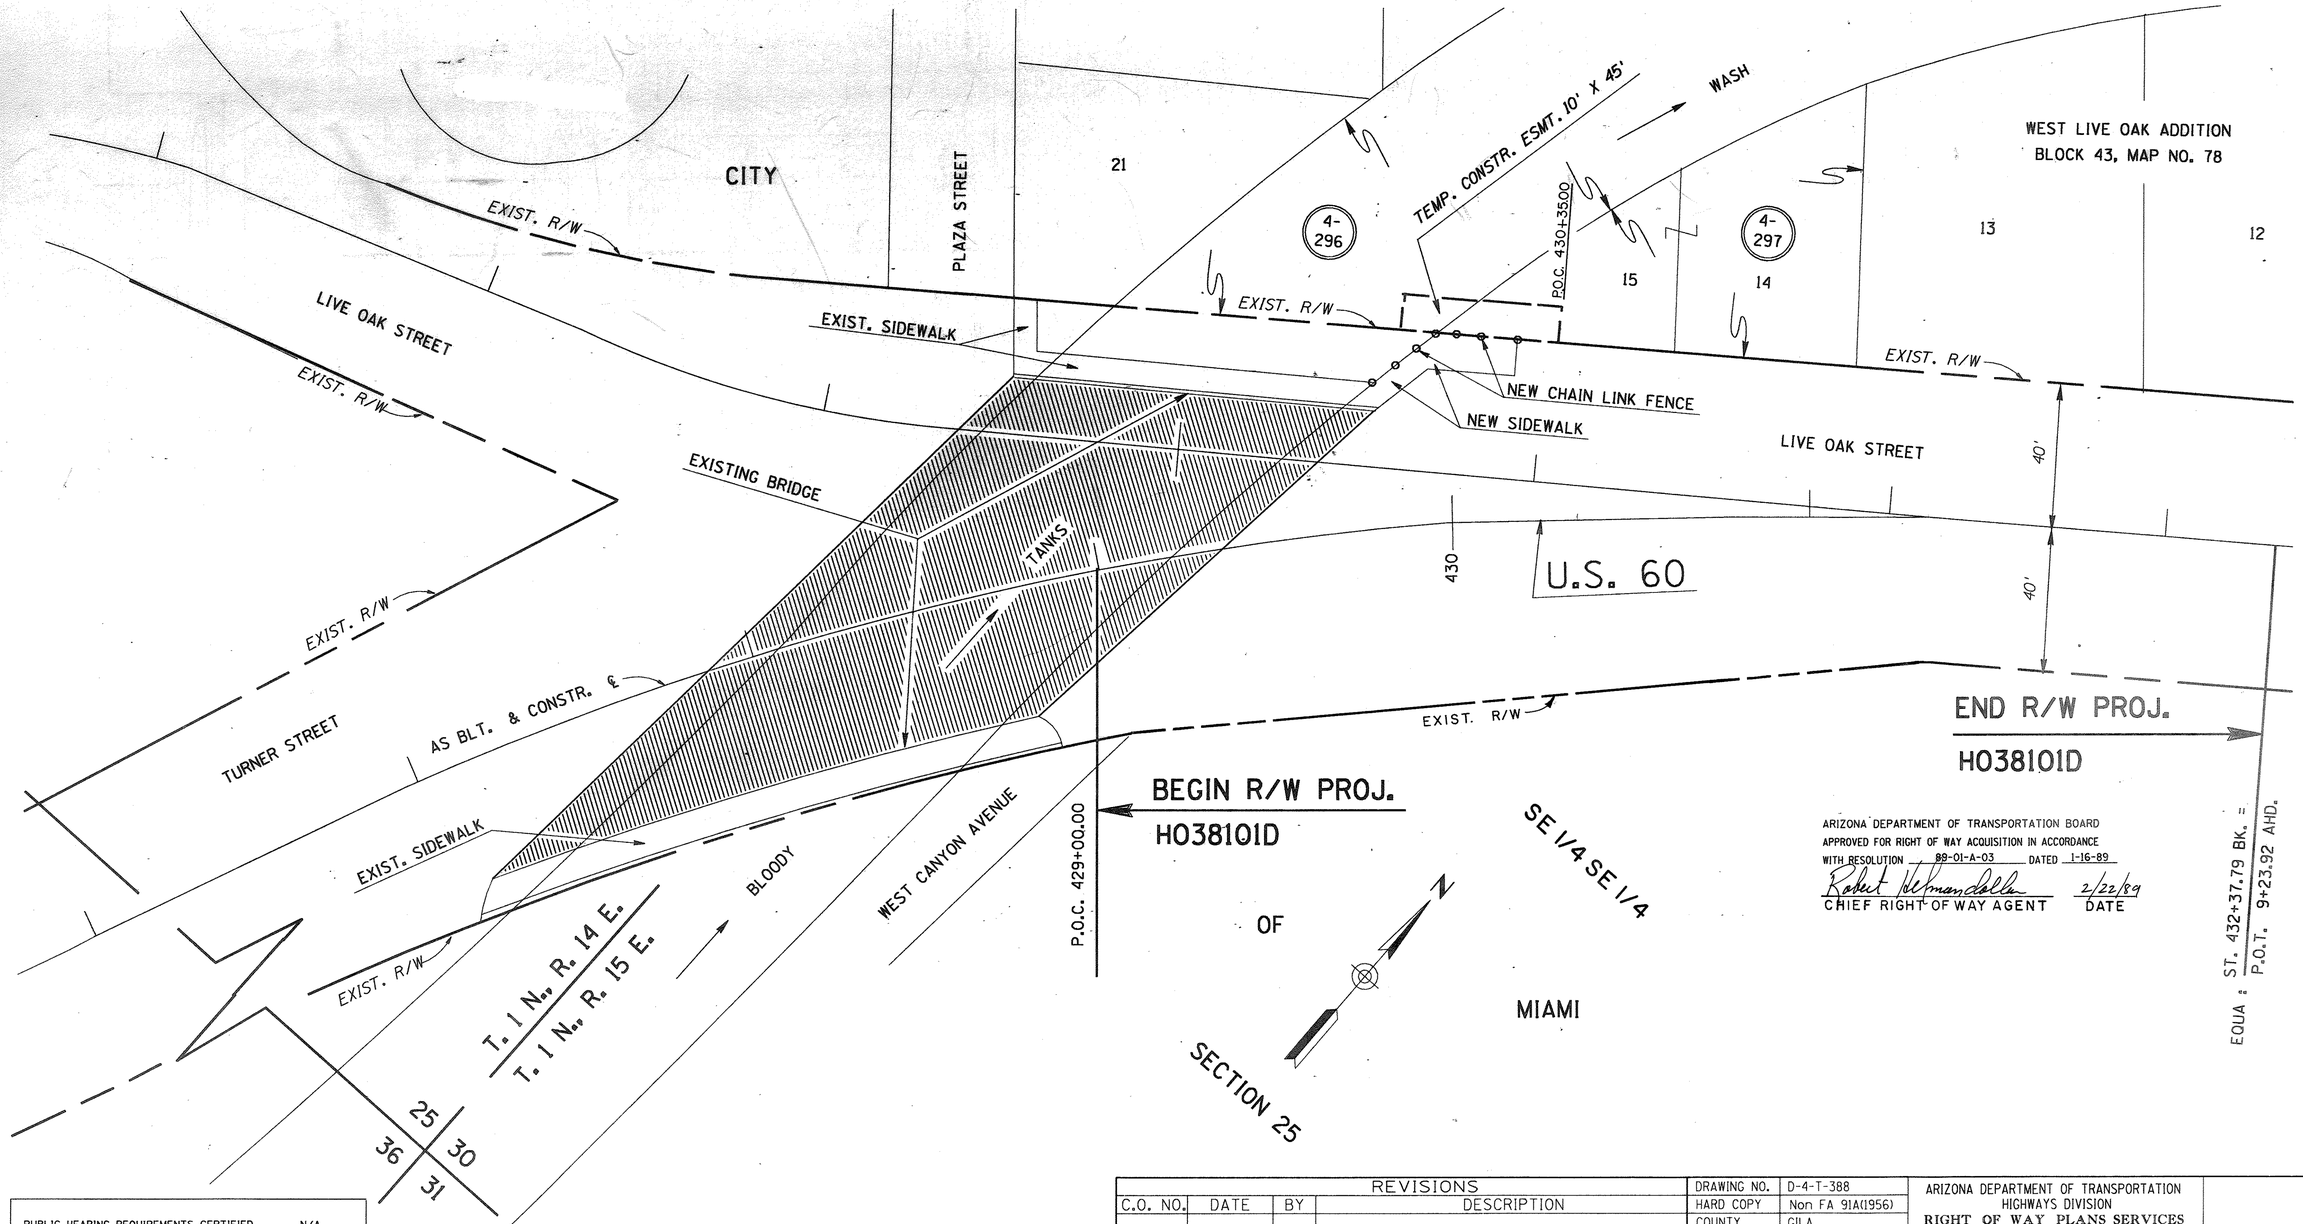

ARIZONA DEPARTMENT OF TRANSPORTATION BOARD
APPROVED FOR RIGHT OF WAY ACQUISITION IN ACCORDANCE
WITH RESOLUTION 89-01-A-03 DATED 1-16-89
Robert Hetmandolla 2/22/89
CHIEF RIGHT OF WAY AGENT DATE

PUBLIC HEARING REQUIREMENTS CERTIFIED N/A
ENVIRONMENTAL CLEARANCE 3/3/88

Click here for US 60 Index

REVISIONS			
C.O. NO.	DATE	BY	DESCRIPTION

DRAWING NO.	D-4-T-388
HARD COPY	Non FA 91A(1956)
COUNTY	GILA
DRAWN	AJS
CHECKED	JCH
SCALE	1" = 20'
ROUTE	U.S. 60
LOCATION	MIAMI STREETS

ARIZONA DEPARTMENT OF TRANSPORTATION
HIGHWAYS DIVISION
RIGHT OF WAY PLANS SERVICES
HIGHWAY MIAMI-GLOBE
PROJECT NO. 60 GI 243 H038101D
SHEET 1 OF 1

ZF1:(45,16)RMIAMI.DGN;1 8-FEB-1989 19:59 VIEW NAME:

TRACS NO. OF