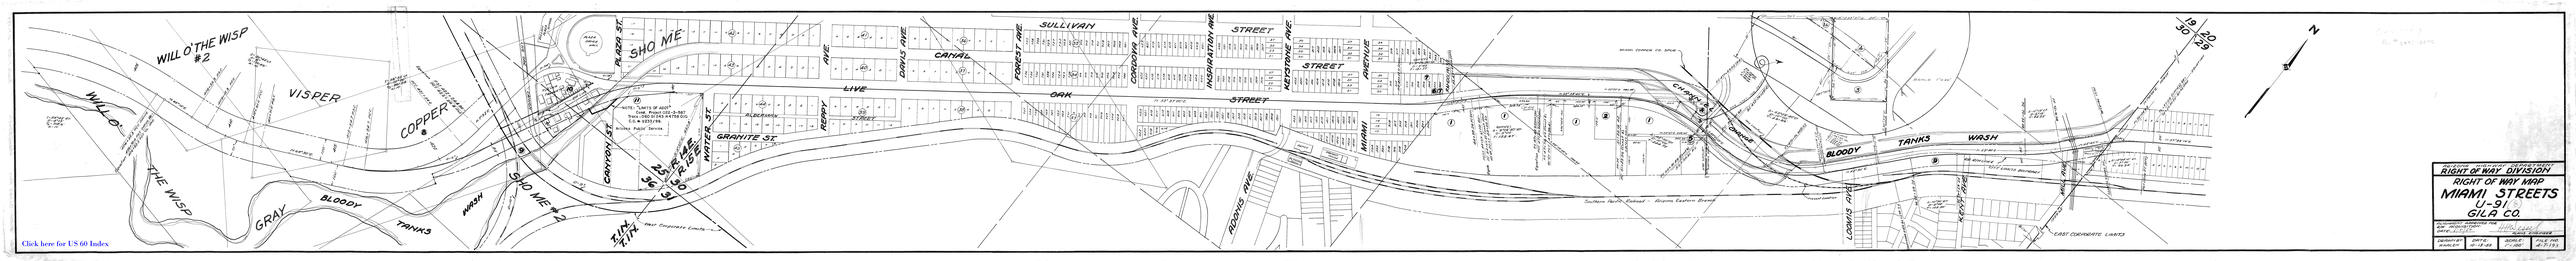


| | |
|---|---|
| ARIZONA HIGHWAY DEPARTMENT | |
| RIGHT OF WAY DIVISION | |
| RIGHT OF WAY MAP | |
| MIAMI STREETS | |
| U-91 | |
| GILA CO. | |
| RECOMMENDED: | APPROVED: |
| DATE: | DATE: |
| DRAWN BY: | DATE: 1-12-66 |
| SCALE: 1" = 100' | FILE NO. 4-7-73 |