Click here for US 60 Index

PRINTED
MAR 15 1978
R/W PLANS
PHOENIX, ARIZONA

ARIZONA HIGHWAY DEPARTMENT
RIGHT OF WAY SECTION

Project F-022-3-713	Highway PHOENIX—GLOBE HIGHWAY	Drawn By J.A. MARIN Date 3-4-70
Section MESA DRIVE — LINDSAY ROAD		Checked By A.W. Brooks Date 3-4-70

REMARKS: Acquisition of New R/W required for the completion of the Constr. Project F-022-3-513.

FINALIZED

Gross area includes existing R/W
Net area excludes existing R/W

ARIZONA HIGHWAY COMMISSION
Approved for acquisition of Parcel 7-1456

STATE HIGHWAY ENGINEER

[signature] 4-24-70
Deputy State Engineer Date

OWNERSHIP RECORD

Parcel	OWNER	DESCRIPTION	TOTAL AREA	GROSS AREA	NET AREA	ESM'T AREA	REMAIN LEFT	REMAIN RIGHT
7-1456	LOIS MAYS	Pt. of SW4NW4, Sec. 19, T.1N., R.6E. Intersection Canal & Main St.	13.8 Ac.		157.3 □			

Acquisition Record Comm. Appr.	6-15-70
Type & Date of Instr.	Ease. 5-20-70
Recorded	7-21-70 Dkt. 8230 pgs. 28-9

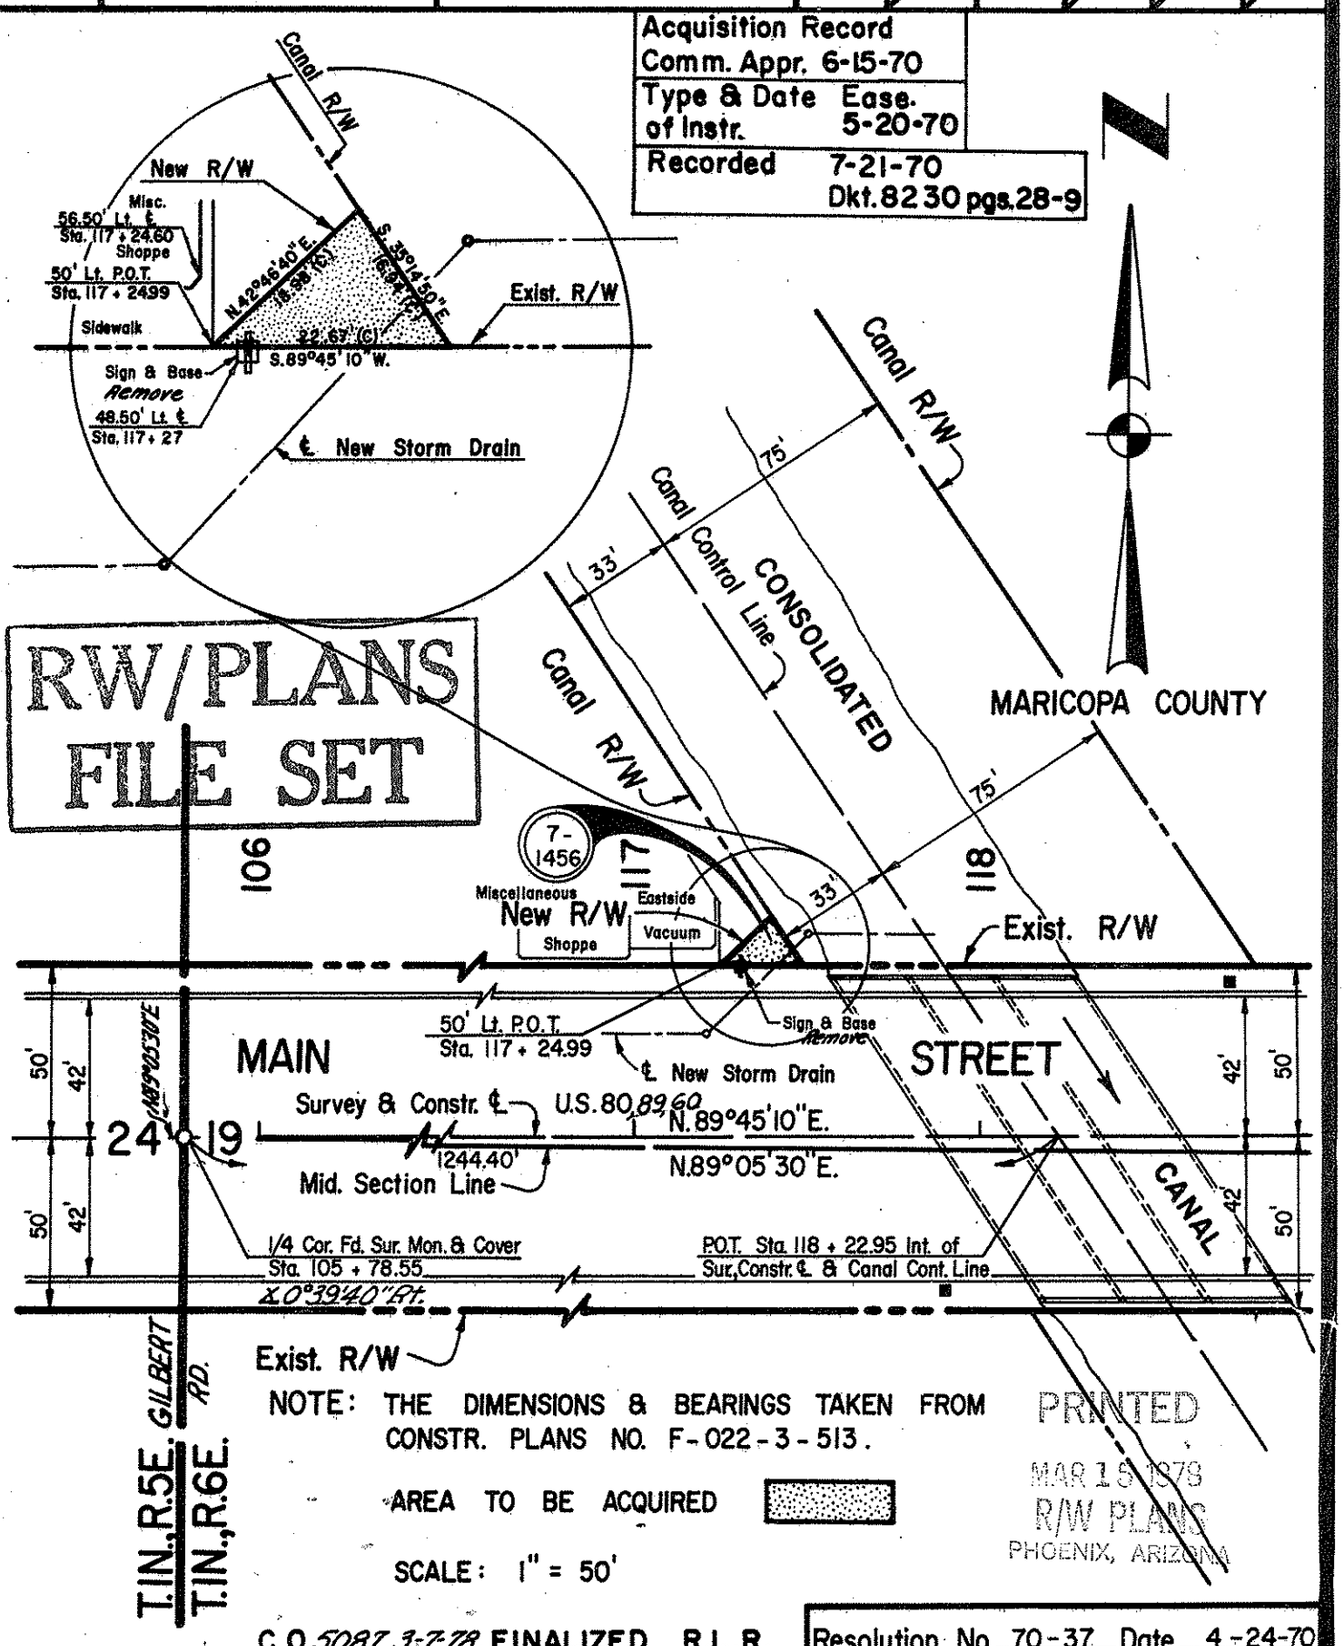

RW/PLANS FILE SET

NOTE: THE DIMENSIONS & BEARINGS TAKEN FROM CONSTR. PLANS NO. F-022-3-513.

AREA TO BE ACQUIRED

SCALE: 1" = 50'

PRINTED
MAR 15 1978
R/W PLANS
PHOENIX, ARIZONA

C.O. 5087, 3-7-78, FINALIZED R.L.R.

Resolution No. 70-37 Date 4-24-70

A.H.D. 60-431 9-66 (.5M 11-67) J.H.K.