B-T-115

ASHFORK-KINGMAN HIGHWAY

KINGMAN-HACKBERRY SECTION

KINGMAN AIR RAIL MANOR

PROPOSED F.A.P. 80 G

SCALE 1"=100' DATE 12-11-33

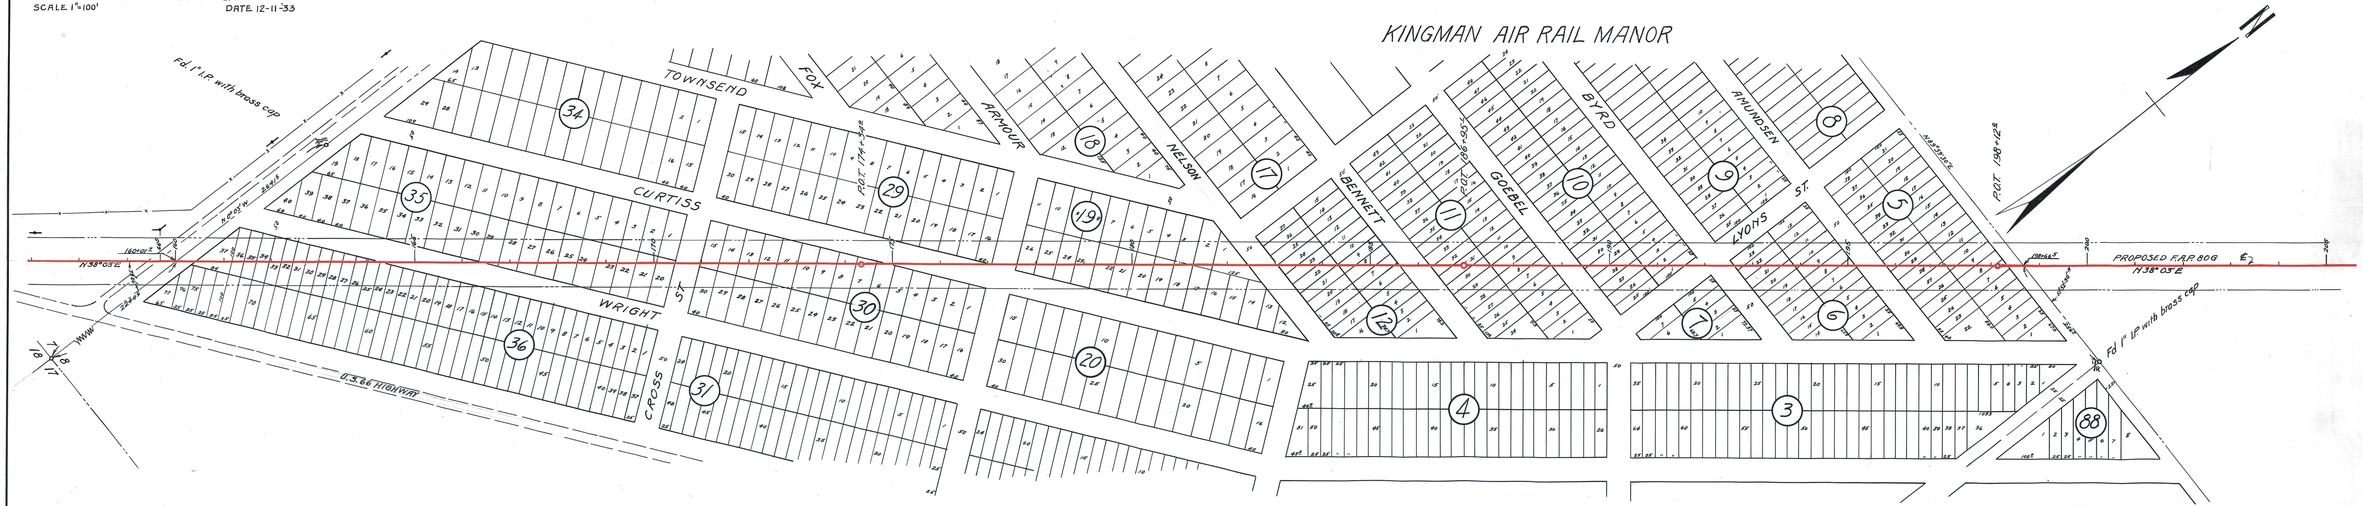

Click here for US 66 Index