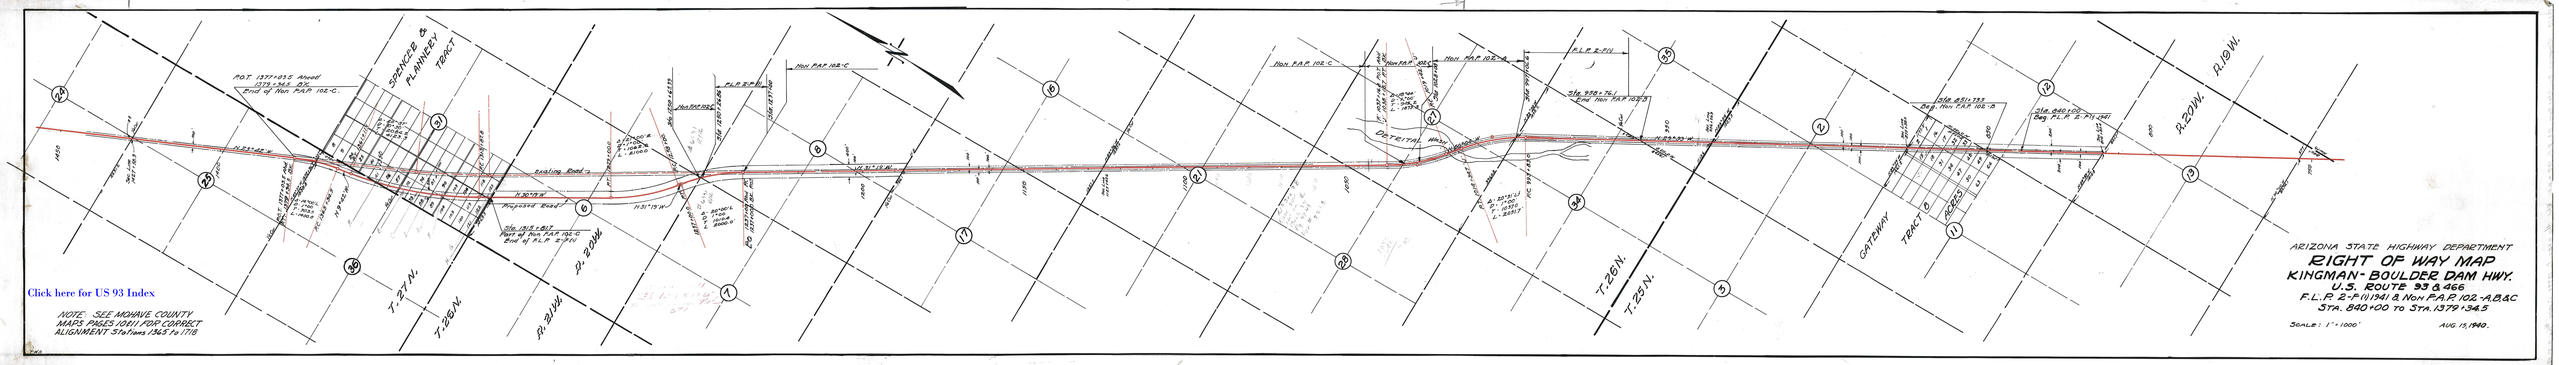
ARIZONA STATE HIGHWAY DEPARTMENT
RIGHT OF WAY MAP
KINGMAN - BOULDER DAM HWY.
U.S. ROUTE 93 & 466
F.L.P. 2-P(1)941 & Non F.A.P. 102-A,B&C
STA. 840+00 TO STA. 1379+34.5
SCALE: 1" = 1000'
AUG 15, 1940.
SPENCE & PLANNERY TRACT
GATEWAY TRACT
DETERTAL WASH
Existing Road
Proposed Road
T. 27 N.
T. 26 N.
T. 25 N.
R. 20 W.
R. 19 W.
Click here for US 93 Index
NOTE: SEE MOHAVE COUNTY MAPS PAGES 1011 FOR CORRECT ALIGNMENT Sta. from 1363 to 1778