## GENERAL NOTES

1. Transition median paving cross slope to meet level foundation pad. See plans for length and location.
2. Compacted backfill and Class B concrete shall be placed between bridge columns or piers only.

◑ Slope as shown on Plans




PLAN




SECTION C-C

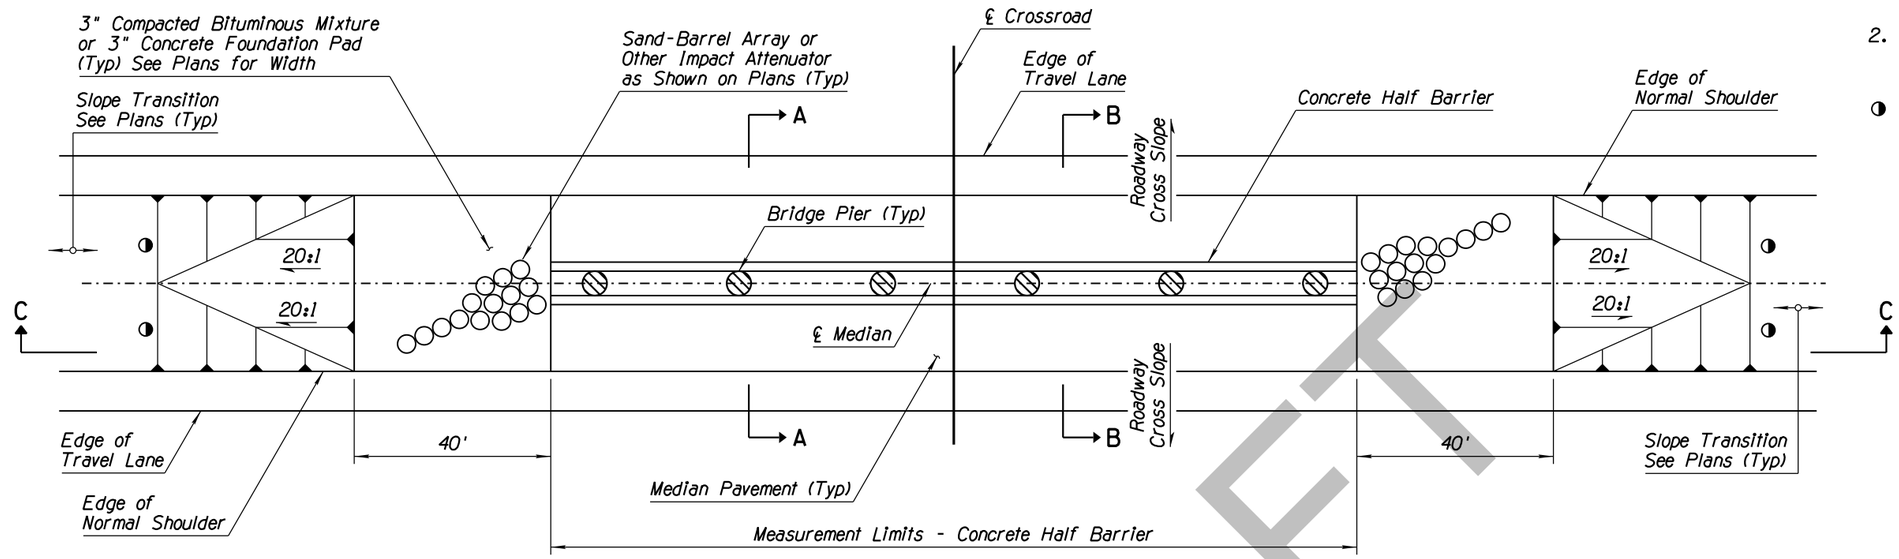


SECTION A-A

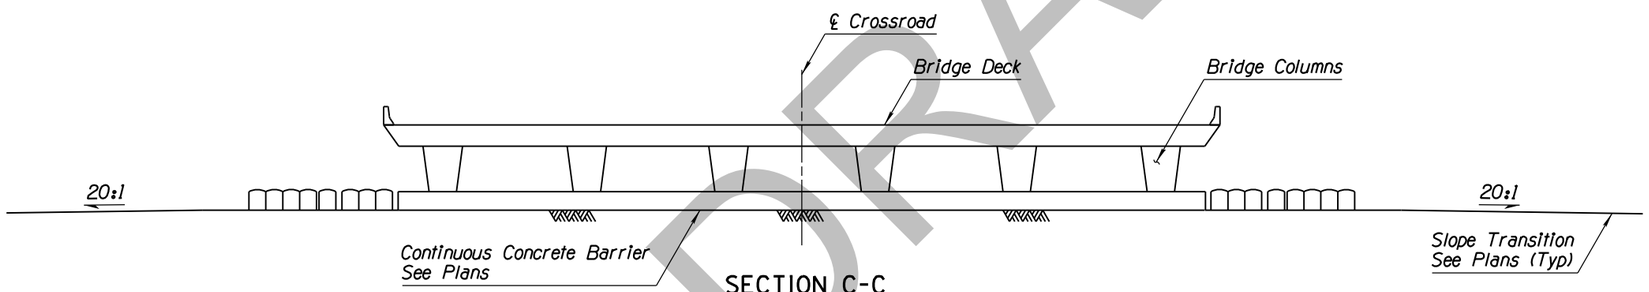


SECTION B-B

DRAFT
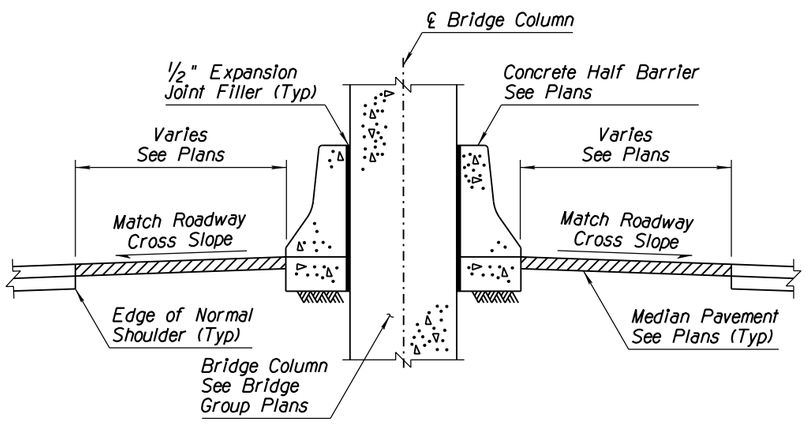
| | |
|---|---|
| STANDARDS ENGINEER | J. C. COOPER |
| RECOMMENDED FOR APPROVAL | |
| GROUP MANAGER | D. R. HENRY |
| APPROVED | |
| STANDARDS COMMITTEE APPROVED FOR DISTRIBUTION | DATE |

ARIZONA DEPARTMENT OF TRANSPORTATION
INFRASTRUCTURE DELIVERY AND OPERATIONS DIVISION
**ROADWAY GROUP STANDARD DRAWING**

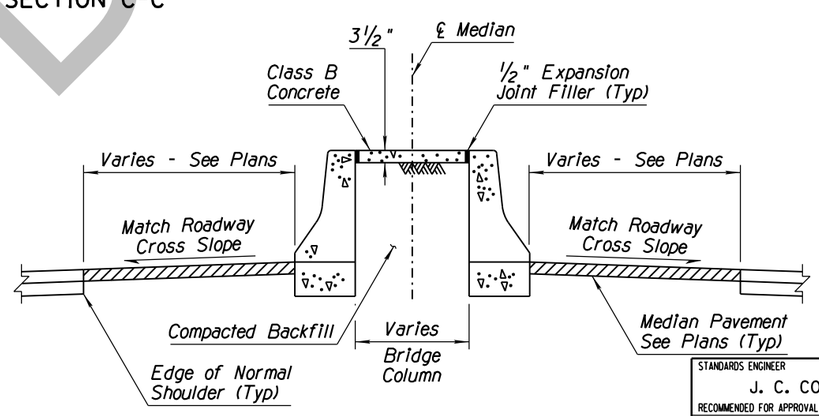CONCRETE HALF BARRIER
32" TYPE 'F' AT PIERS
LAYOUT

DRAWING NO.
C-10.54
Sheet 3 of 3

PRIOR DISTRIBUTION DATE 05/12

Note to Designer:
The information presented in this Standard Drawing has been prepared in accordance with recognized engineering principles and is intended for use as a guide for specific application without consideration of its suitability and applicability by a licensed professional engineer. Verification of the suitability and applicability of this Standard Drawing for use in a specific application is the responsibility of the professional engineer. Contents within the inner border line shall not be altered.