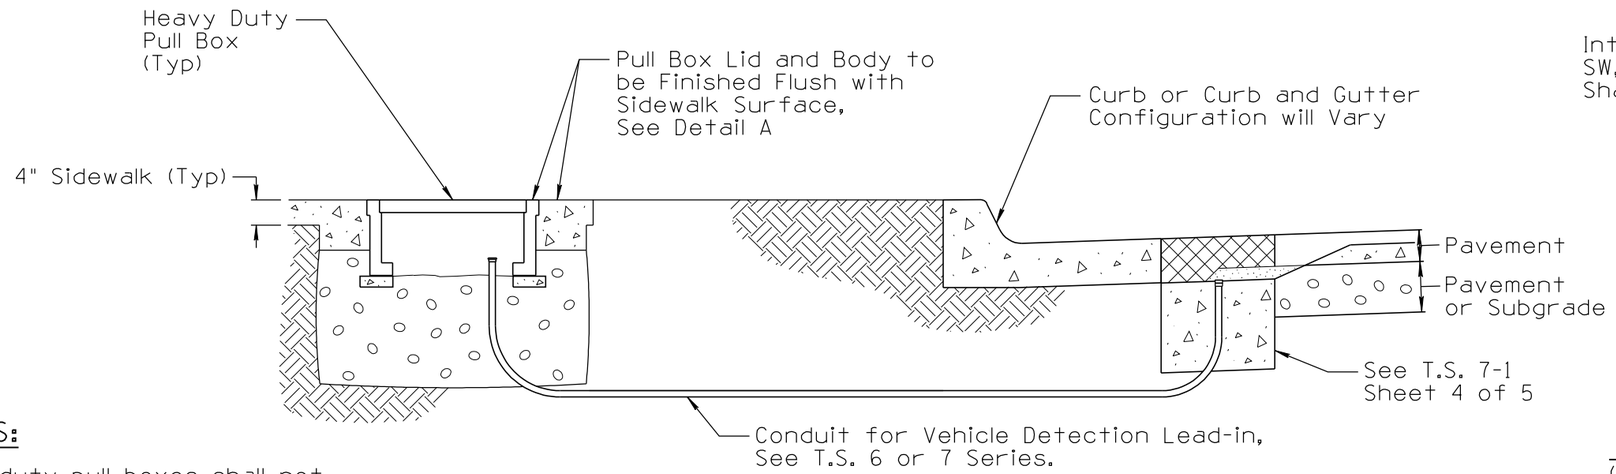

NOTES:

1. Light duty pull boxes shall not be used in areas where they will be driven over.
2. Pull boxes in sidewalks shall be placed so there is positive drainage away from the box lid
3. Placing pull box in sidewalks should be avoided if possible.

PULL BOX INSTALLATION

(With Curb and Gutter or Just Curb)

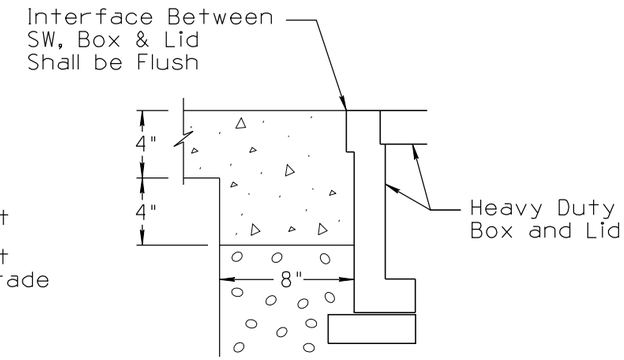

DETAIL A

(Cast-In-Place with Sidewalk, Treatment to be All Around Box)

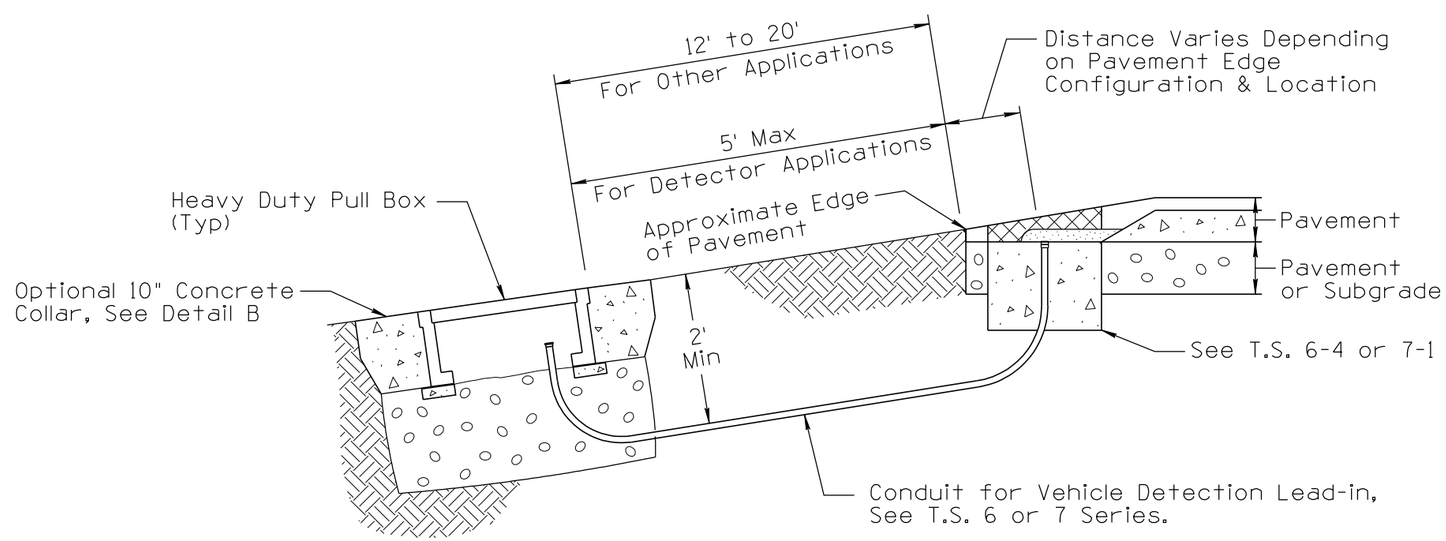

NOTES:

1. Pull boxes shall not be placed in drainage ditches or retention basins. Light duty pull boxes can be used if offsets from traveled way are over 20' and the boxes are not in areas where they will be driven over.
2. In snow removal area boxes are to be installed directly behind the pole.

PULL BOX INSTALLATION

(Without Curb and Gutter)

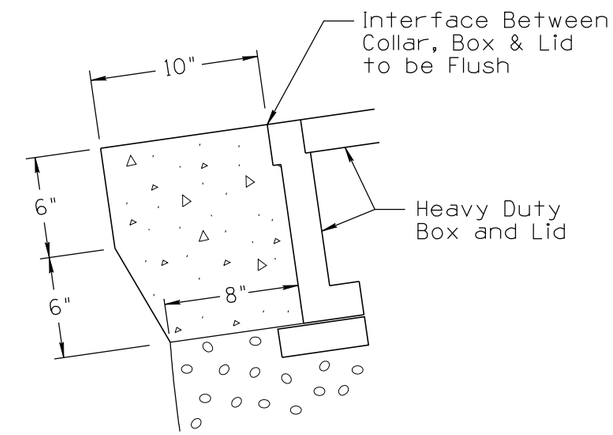

DETAIL B

(Pull Box Concrete Collar, Treatment to be All Around Box)

GENERAL NOTE:

1. See plan for actual pull boxes, locations conduit routing, and size.
2. Depth of pavement & subgrade varies.

NOT TO SCALE

DESIGN APPROVED	ARIZONA DEPARTMENT OF TRANSPORTATION INTERMODAL TRANSPORTATION DIVISION TRAFFIC SIGNALS AND LIGHTING STANDARD DRAWINGS	REVISION 03/10
APPROVED FOR DISTRIBUTION ARCHIVED	TYPICAL PULL BOX INSTALLATION DETAILS	DRAWING NO. T.S. 1-4 SHEET NO. 3 OF 3

NO	DESCRIPTION OF REVISIONS	MADE BY	DATE
1	2010 EDITION	C. COLE	03/10
2			
3			
4			