NO	DESCRIPTION OF REVISIONS	MADE BY	DATE
1	RE-ISSUE	L. LOPEZ	2/02
2			
3			
4			

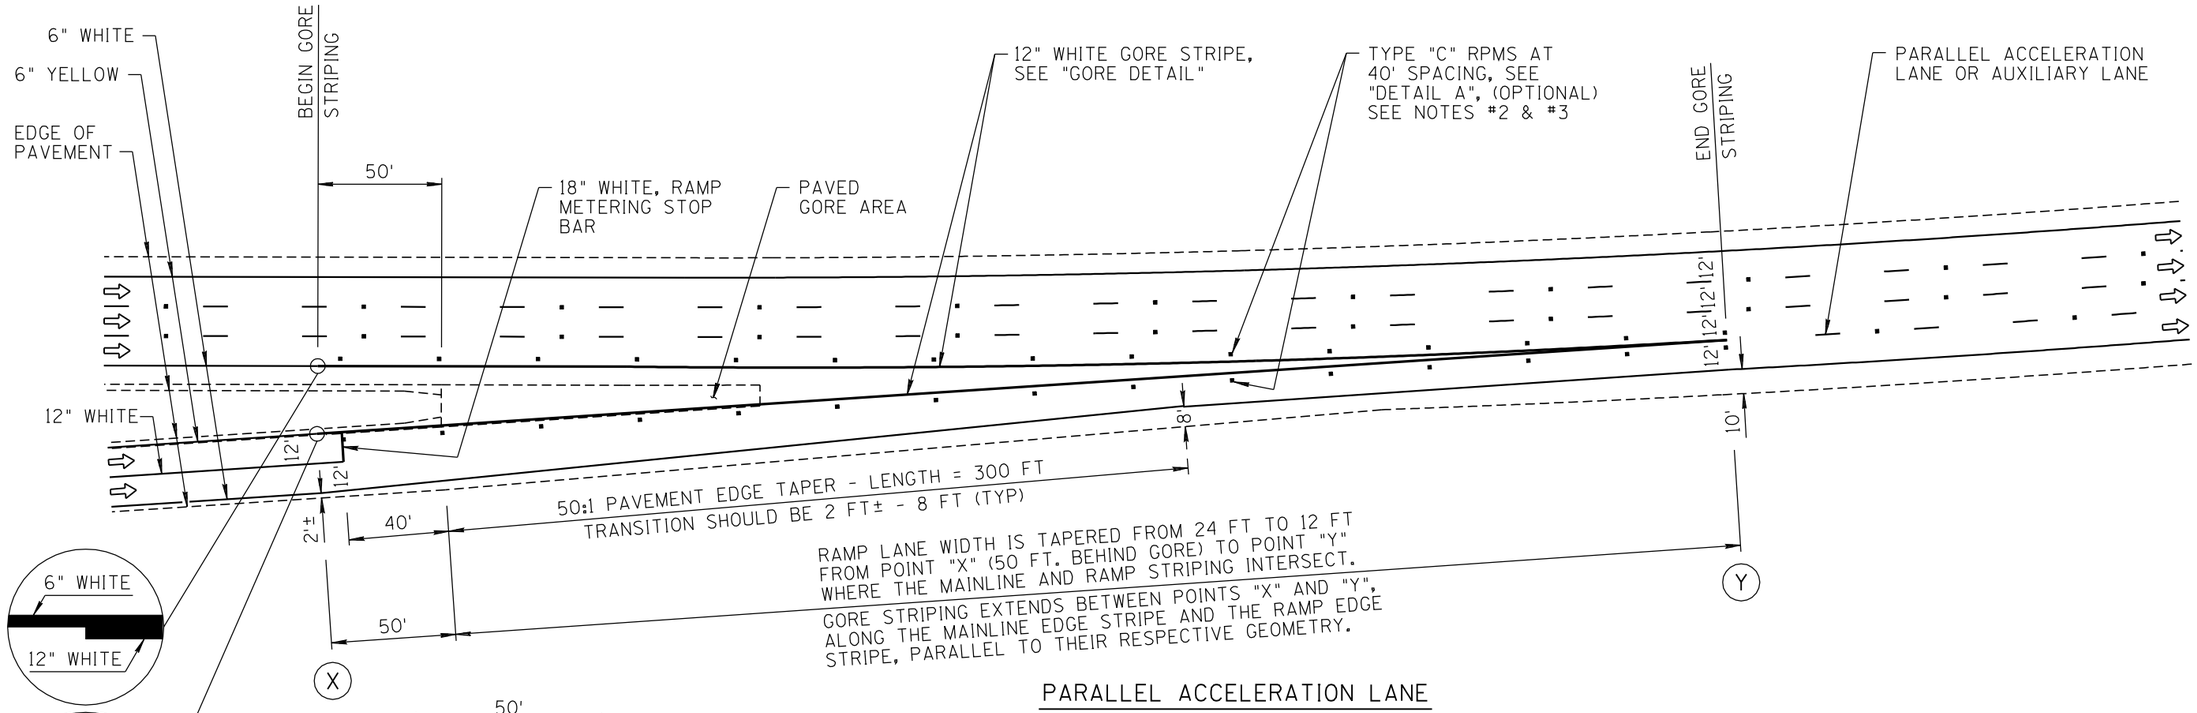

PARALLEL ACCELERATION LANE

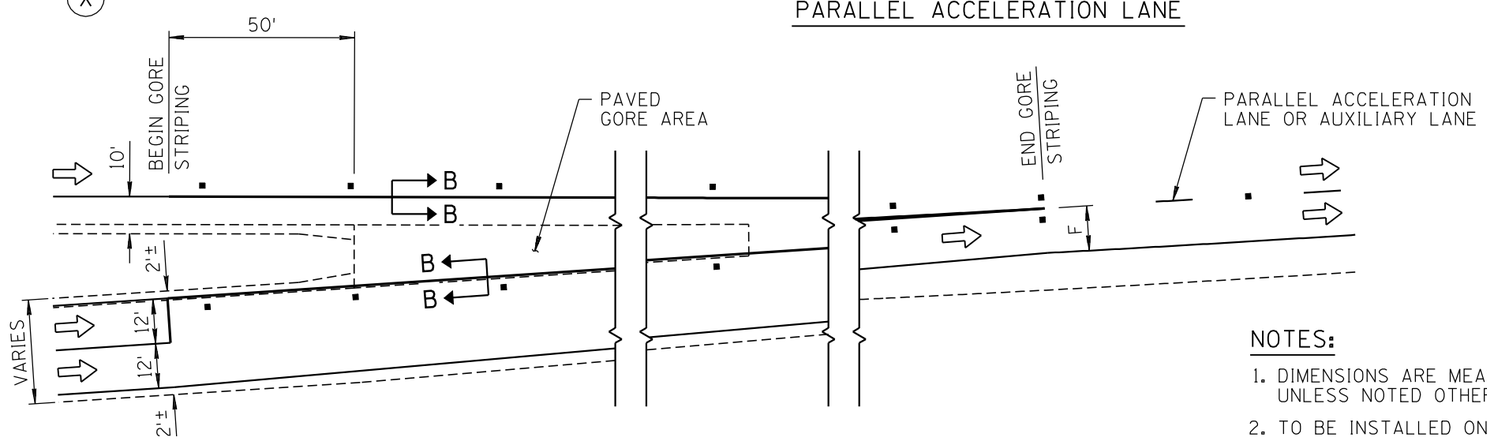

GORE DETAIL

NOTES:

1. DIMENSIONS ARE MEASURED TO THE CENTER OF ALL STRIPING UNLESS NOTED OTHERWISE.
2. TO BE INSTALLED ONLY WHEN DIRECTED BY THE ENGINEER.
3. TYPE "C" REFLECTIVE PAVEMENT MARKERS ARE TO BE PLACED OUTSIDE THE GORE STRIPES, OFFSET 2 INCHES AND AT A 40 FT. SPACING.

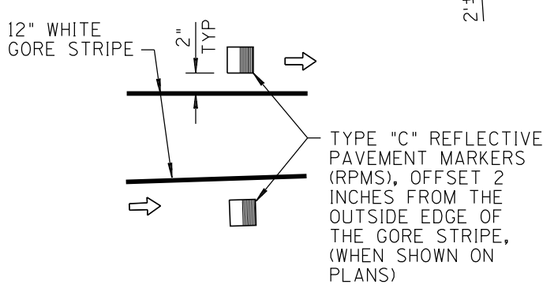

DETAIL A

SEE NOTES #2 & #3

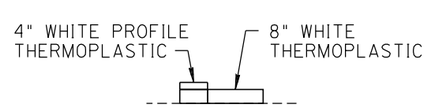

SECTION B-B

APPLICATION: PHOENIX AND TUCSON METROPOLITAN AREAS

SECTION B-B

APPLICATION: ALL OTHER LOCATIONS

SHEET 3 OF 3
NOT TO SCALE

DESIGN APPROVED	ARIZONA DEPARTMENT OF TRANSPORTATION INTERMODAL TRANSPORTATION DIVISION STANDARD DRAWINGS	REV. 2/02
APPROVED FOR DISTRIBUTION ARCHIVED	PAVEMENT MARKING FOR FREEWAY ENTRANCE RAMP, PARALLEL ACCELERATION LANE WITH HOV BYPASS	DRAWING NO. M-15