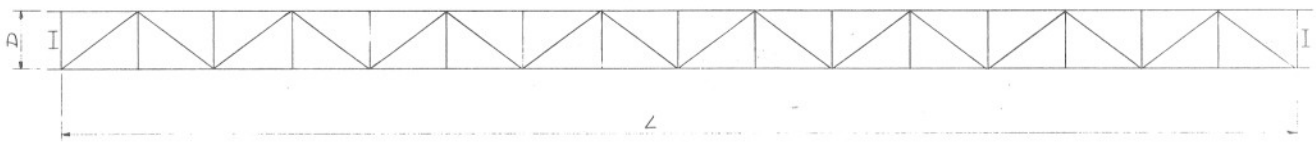


PLAN - TOP CHORD

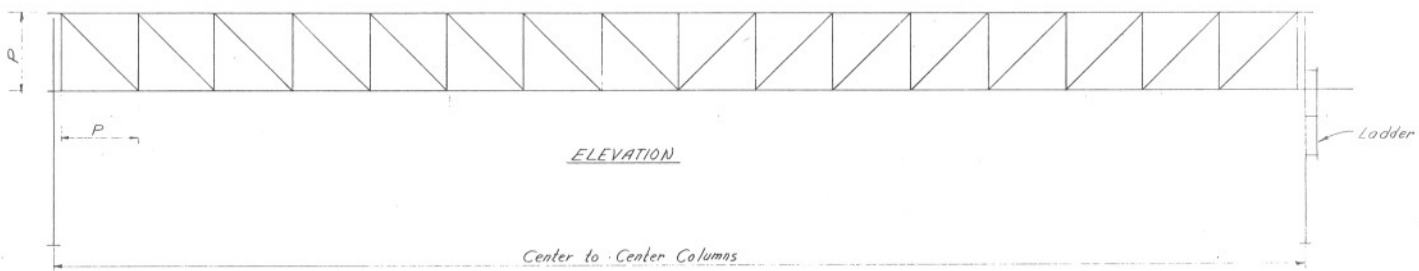


ELEVATION

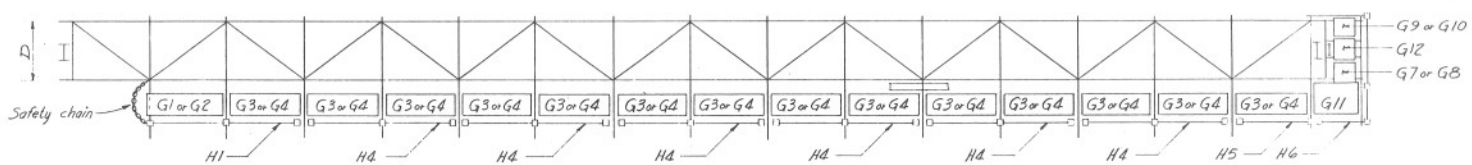


PLAN - BOTTOM CHORD
Truss # 11 to 16 (16 panels)

Traffic

Maximum sign area = 6.25 L
Maximum sign height = 10'-0"
Minimum sign height = 5'-0" (L = 84'-0" to 100'-0")
= 6'-0" (L = 104'-0" to 120'-4")
= 7'-0" (L = 124'-4" to 140'-4")

| | | |
|---|---|---|
| DESIGN APPROVED R.C. Brechler | STATE OF ARIZONA DEPARTMENT OF TRANSPORTATION DIVISION OF HIGHWAYS STANDARD DRAWINGS | REV. 4/74 |
| APPROVED FOR DISTRIBUTION | OVERHEAD SIGN STRUCTURE 16 PANEL TRUSS # 11 TO # 16 ONE WAY TRAFFIC | DRAWING NO. 2-S-5.03 |