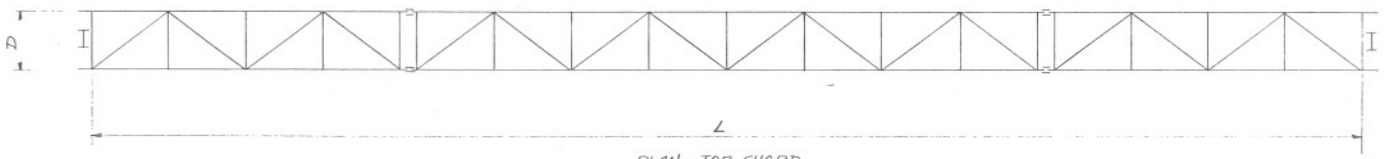

PLAN- TOP CHORD

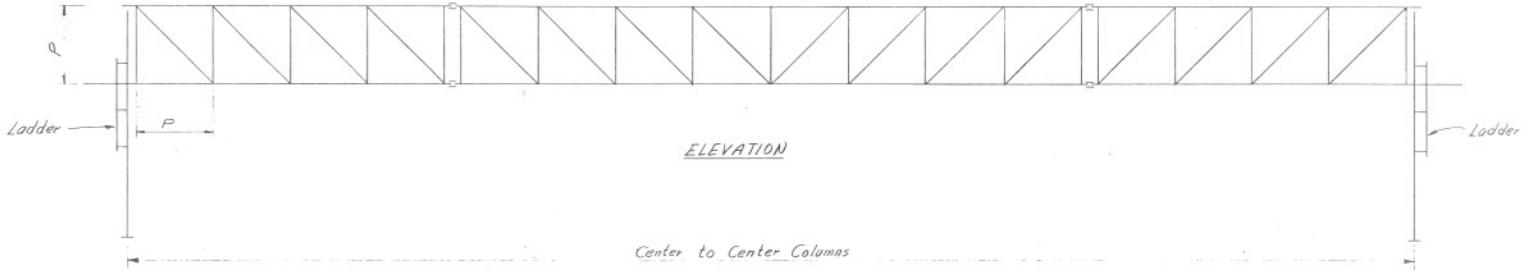

ELEVATION

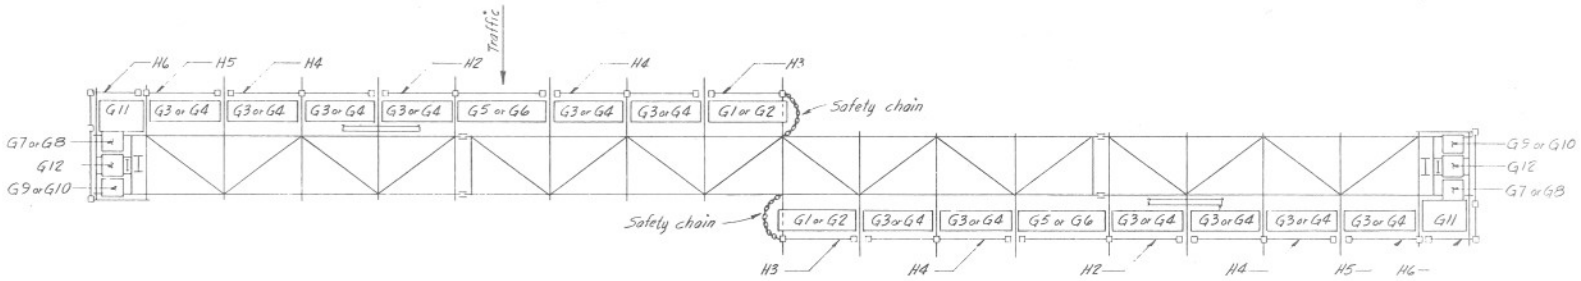

PLAN- BOTTOM CHORD
Truss #17 to 25 (16 panels)

Traffic

Maximum sign area = 6.25 L
Maximum sign height = 10'-0"
Minimum sign height = 5'-0" (L = 84'-0" to 100'-0")
= 6'-0" (L = 104'-0" to 120'-4")
= 7'-0" (L = 124'-4" to 140'-4")

DESIGN APPROVED R.C. Brechler	STATE OF ARIZONA DEPARTMENT OF TRANSPORTATION DIVISION OF HIGHWAYS STANDARD DRAWINGS	REV. 6/74
APPROVED FOR DISTRIBUTION	OVERHEAD SIGN STRUCTURE 16 PANEL TRUSS #17 TO #25 FIELD SPLICED - ONE WAY TRAFFIC	DRAWING NO. 2-S-5.06