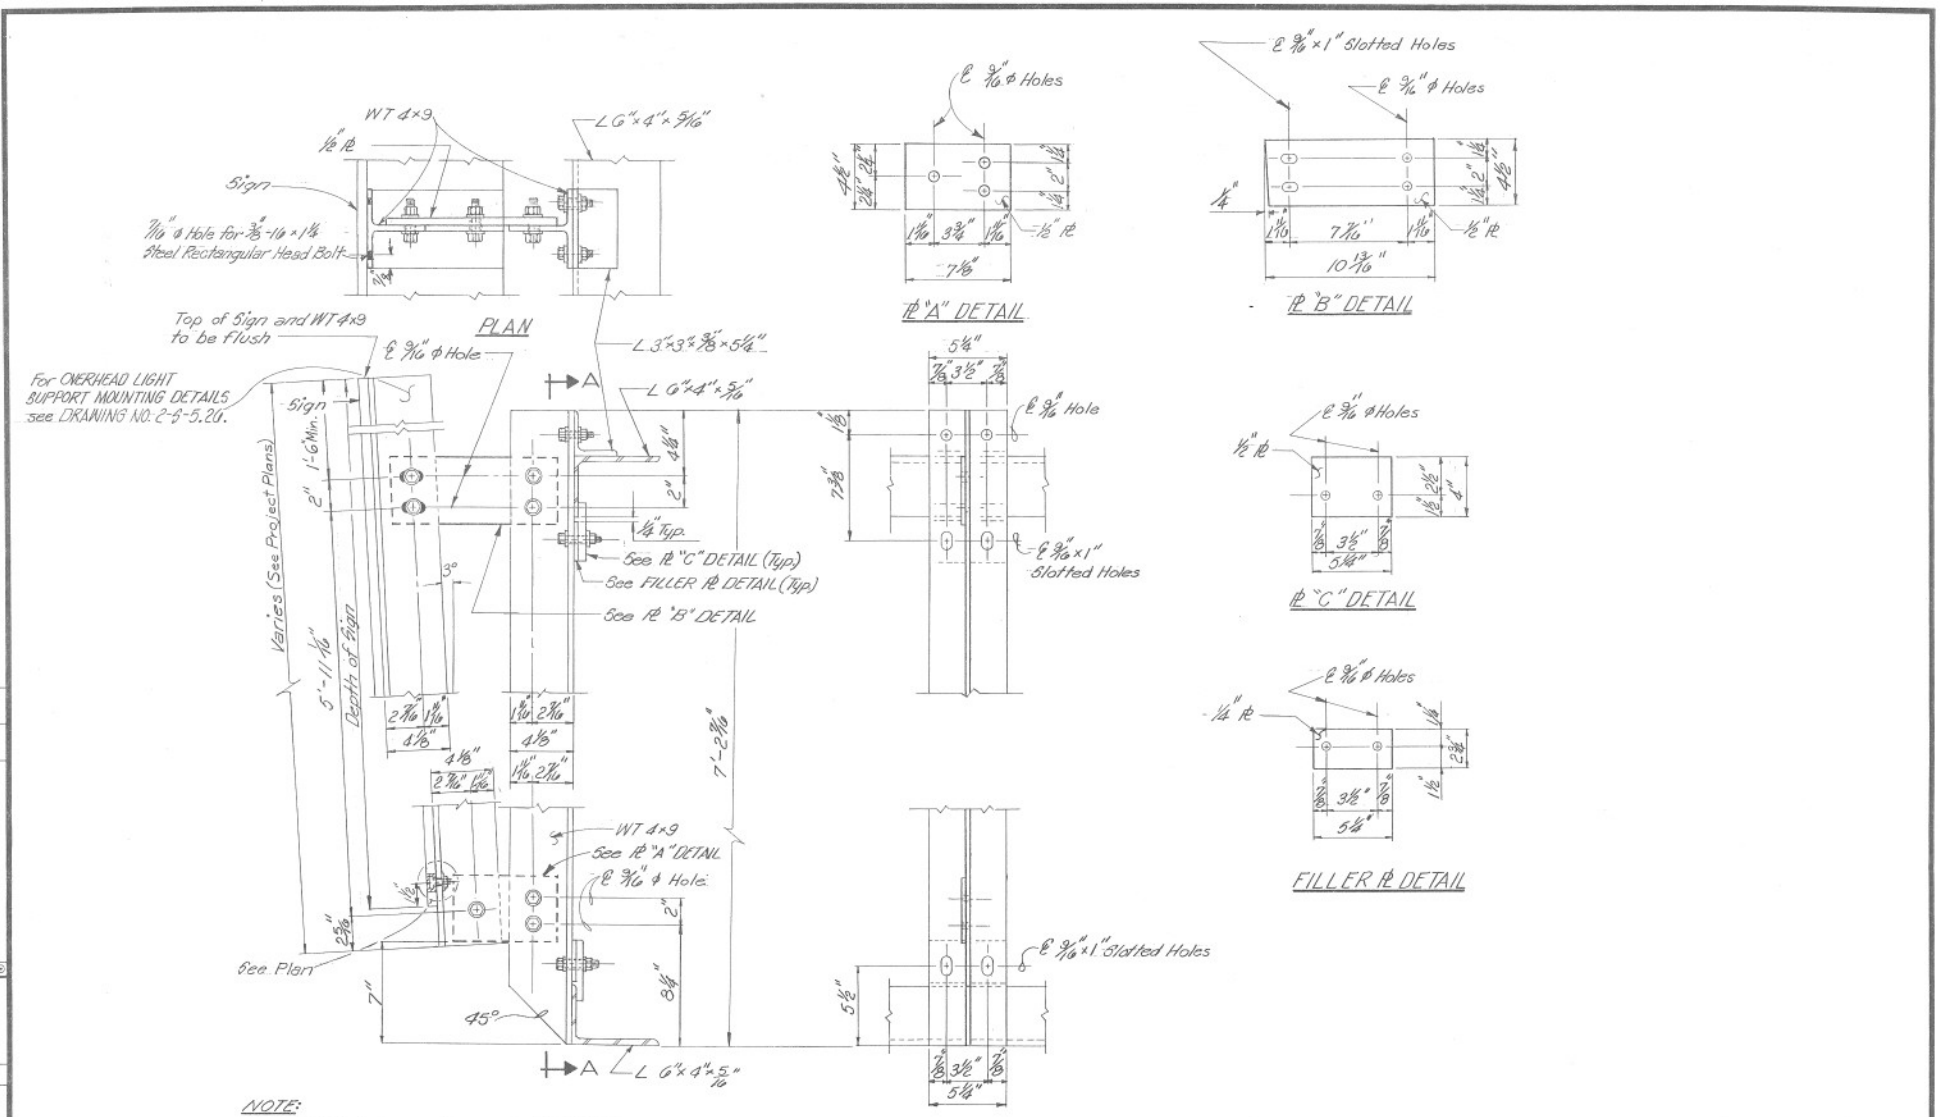

NOTE:

For all Bolted Connections use ASTM 325 1/2" ϕ Bolt, Washers, and hex nut, unless note otherwise.

SIGN POST ELEVATION

NOTE

Sign Post Spacing 6'-0" Max.

DESIGN APPROVED J. D. Davis 11-20-85	STATE OF ARIZONA DEPARTMENT OF TRANSPORTATION DIVISION OF HIGHWAYS STANDARD DRAWINGS		REV. 6-86 5-87
APPROVED FOR DISTRIBUTION James A. McGee 8-20-86	CANTILEVER SIGN SIGN CONNECTION DETAILS	DRAWING NO. 2-S-5.25	