10-T-96

Click here for I-10 Index

FED. ROAD DIST. No.	STATE	FED. AID PROJ. No.	SHEET No.	TOTAL SHEETS
2	ARIZ.	N.R.H. 18-C		

ARIZONA HIGHWAY DEPARTMENT
BENSON - VAIL HIGHWAY, U.S.80
NATIONAL RECOVERY H.P. 18C, COCHISE Co.
SITUATION MAP SHOWING THE
LOCATION OF OVERPASS ON
SOUTHERN PACIFIC R.R.
SCALE 1" = 200'

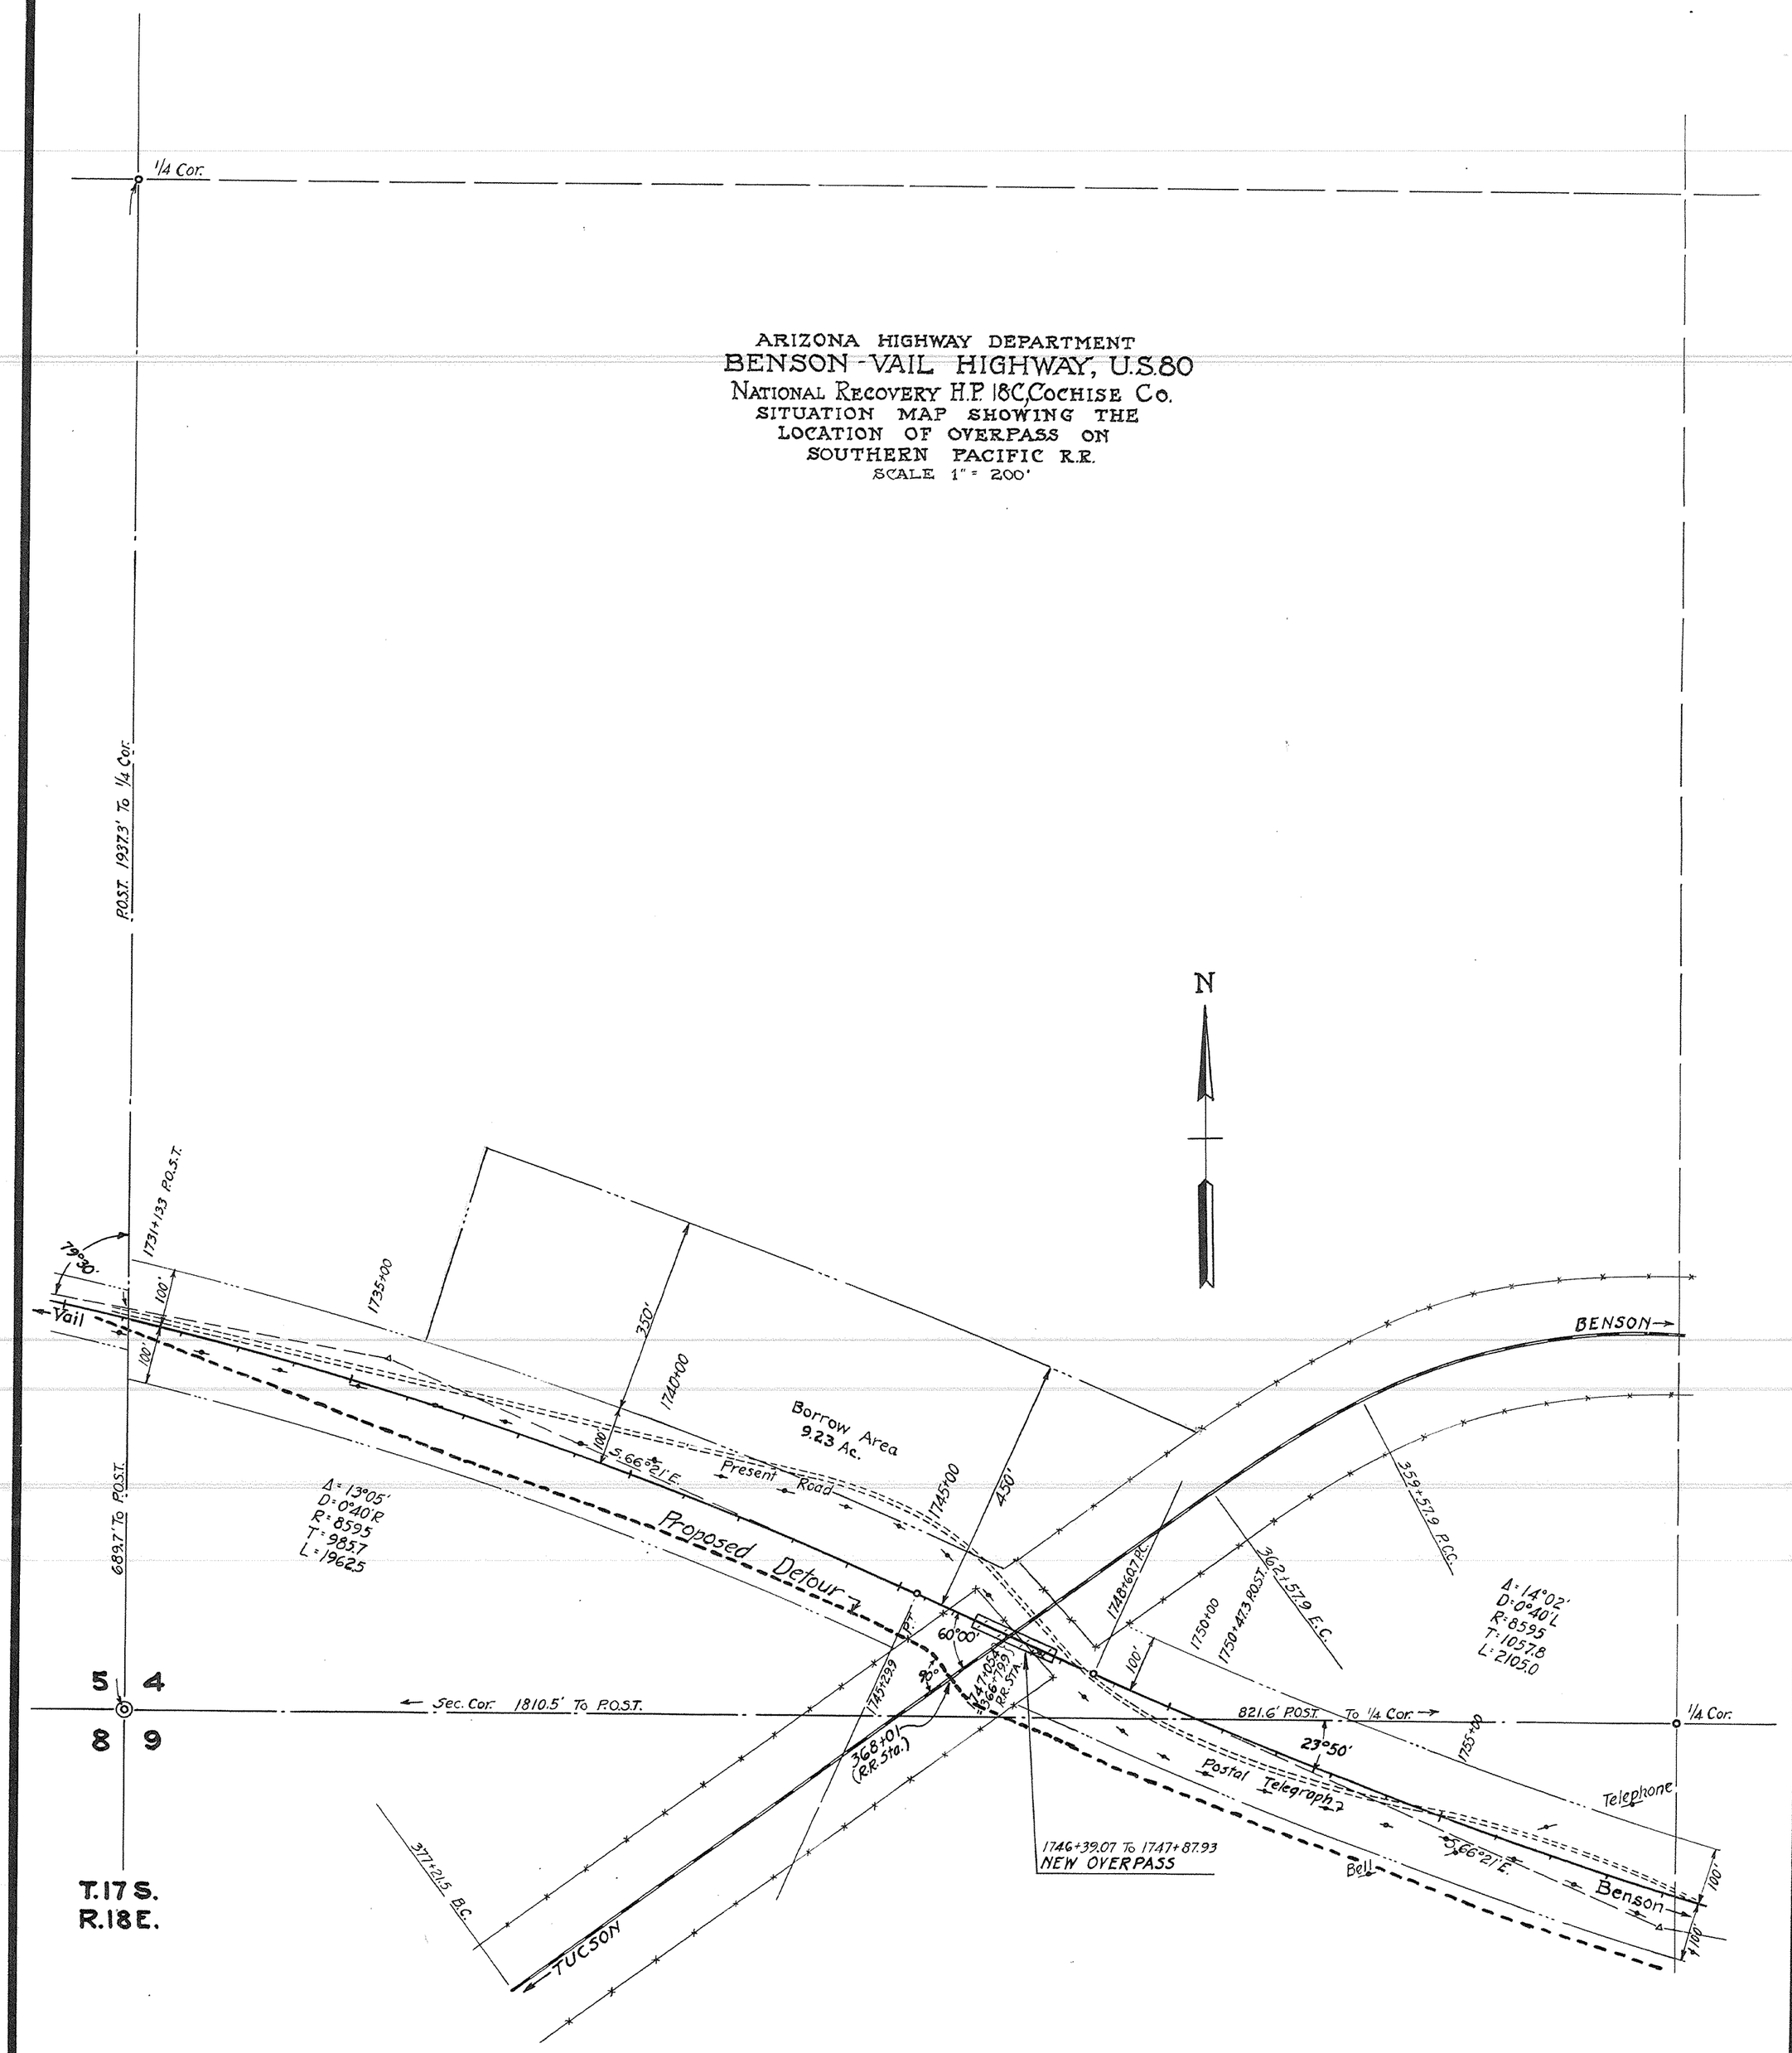

H.H.W. 7-1933

10-T-96