C-2-1-21

Benson - Vail F.A. 18 - Rec-E

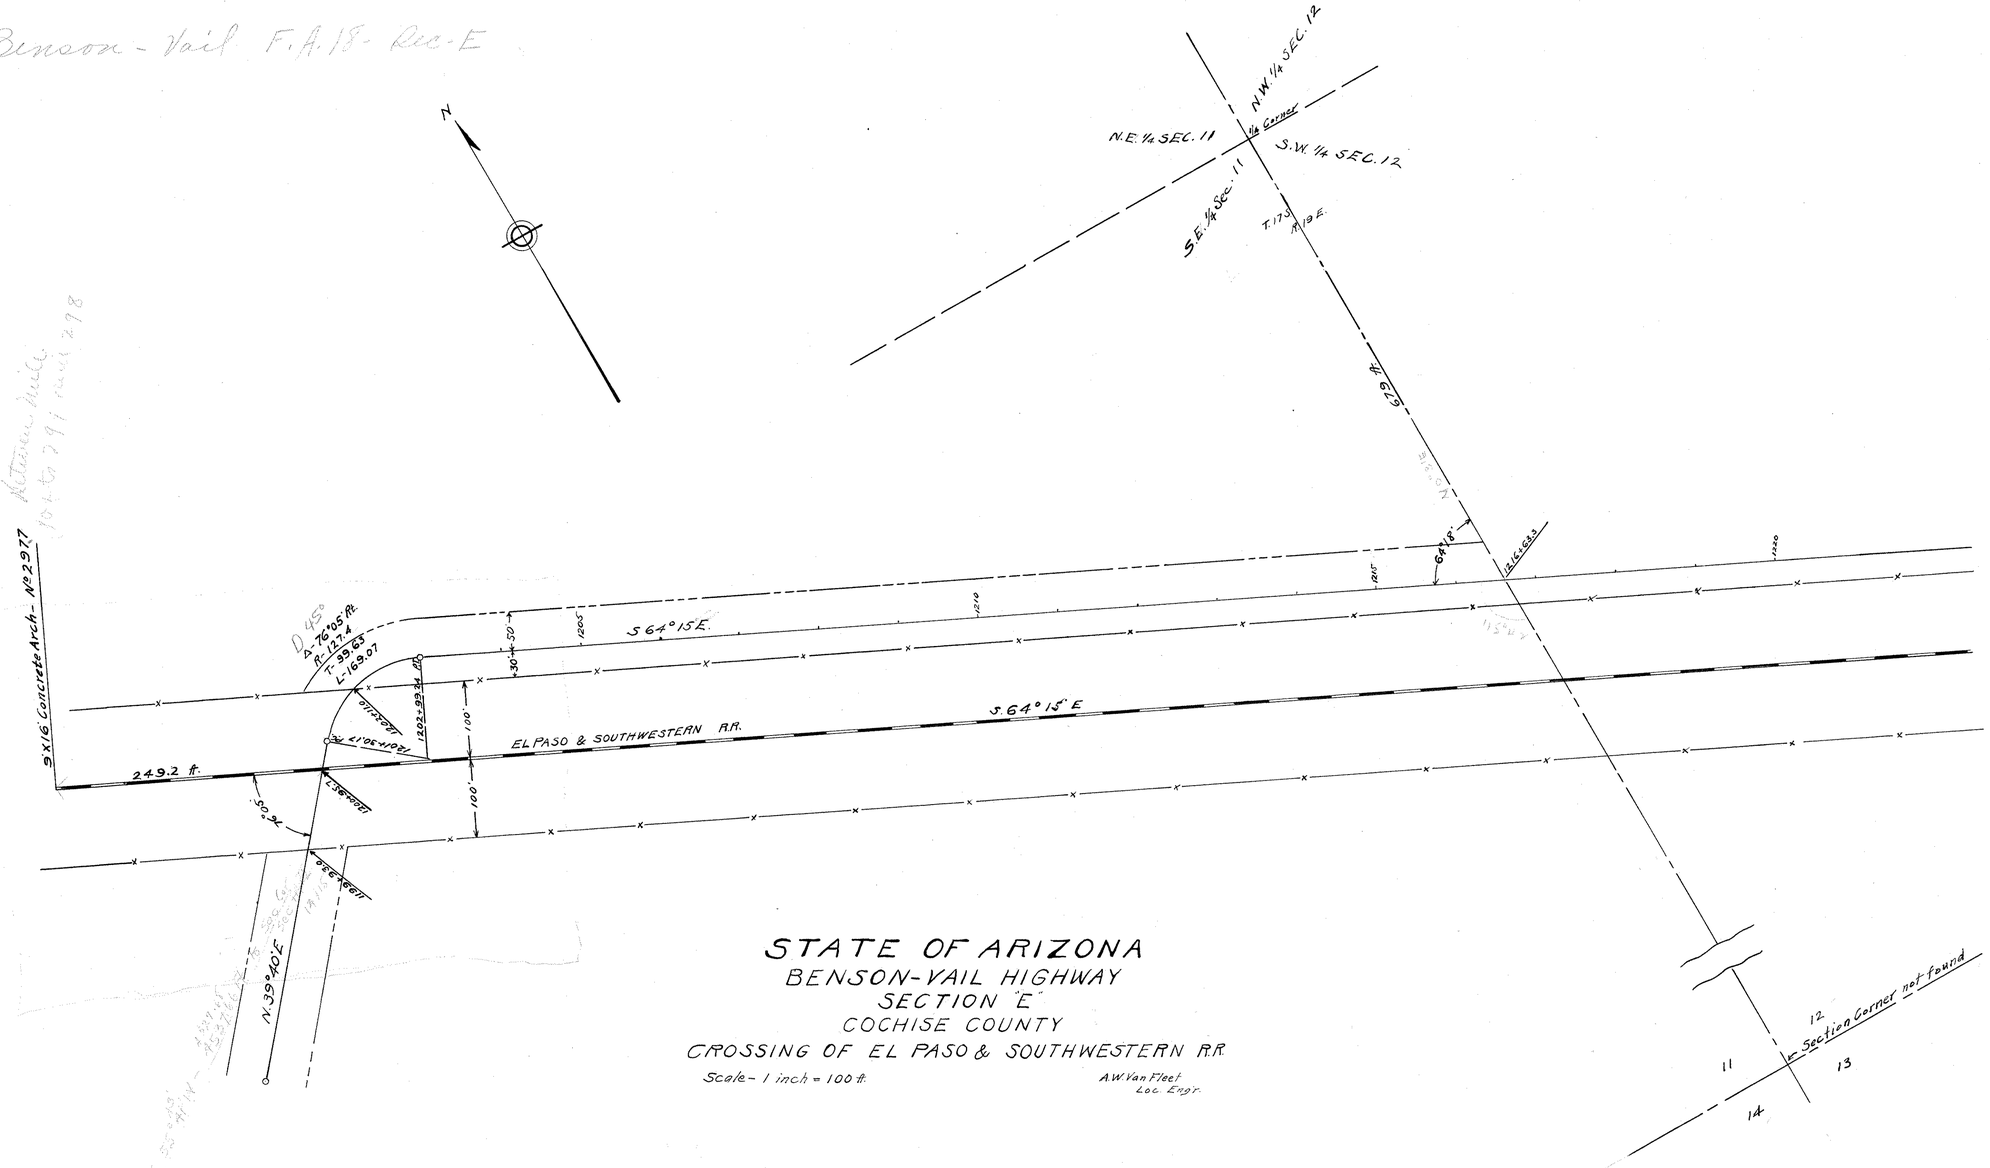

STATE OF ARIZONA
BENSON-VAIL HIGHWAY
SECTION "E"
COCHISE COUNTY
CROSSING OF EL PASO & SOUTHWESTERN R.R.

Scale - 1 inch = 100 ft.

A.W. Van Fleet
Loc. Engr.

Click here for I-10 Index

2-T-21