Click here for I-10 Index

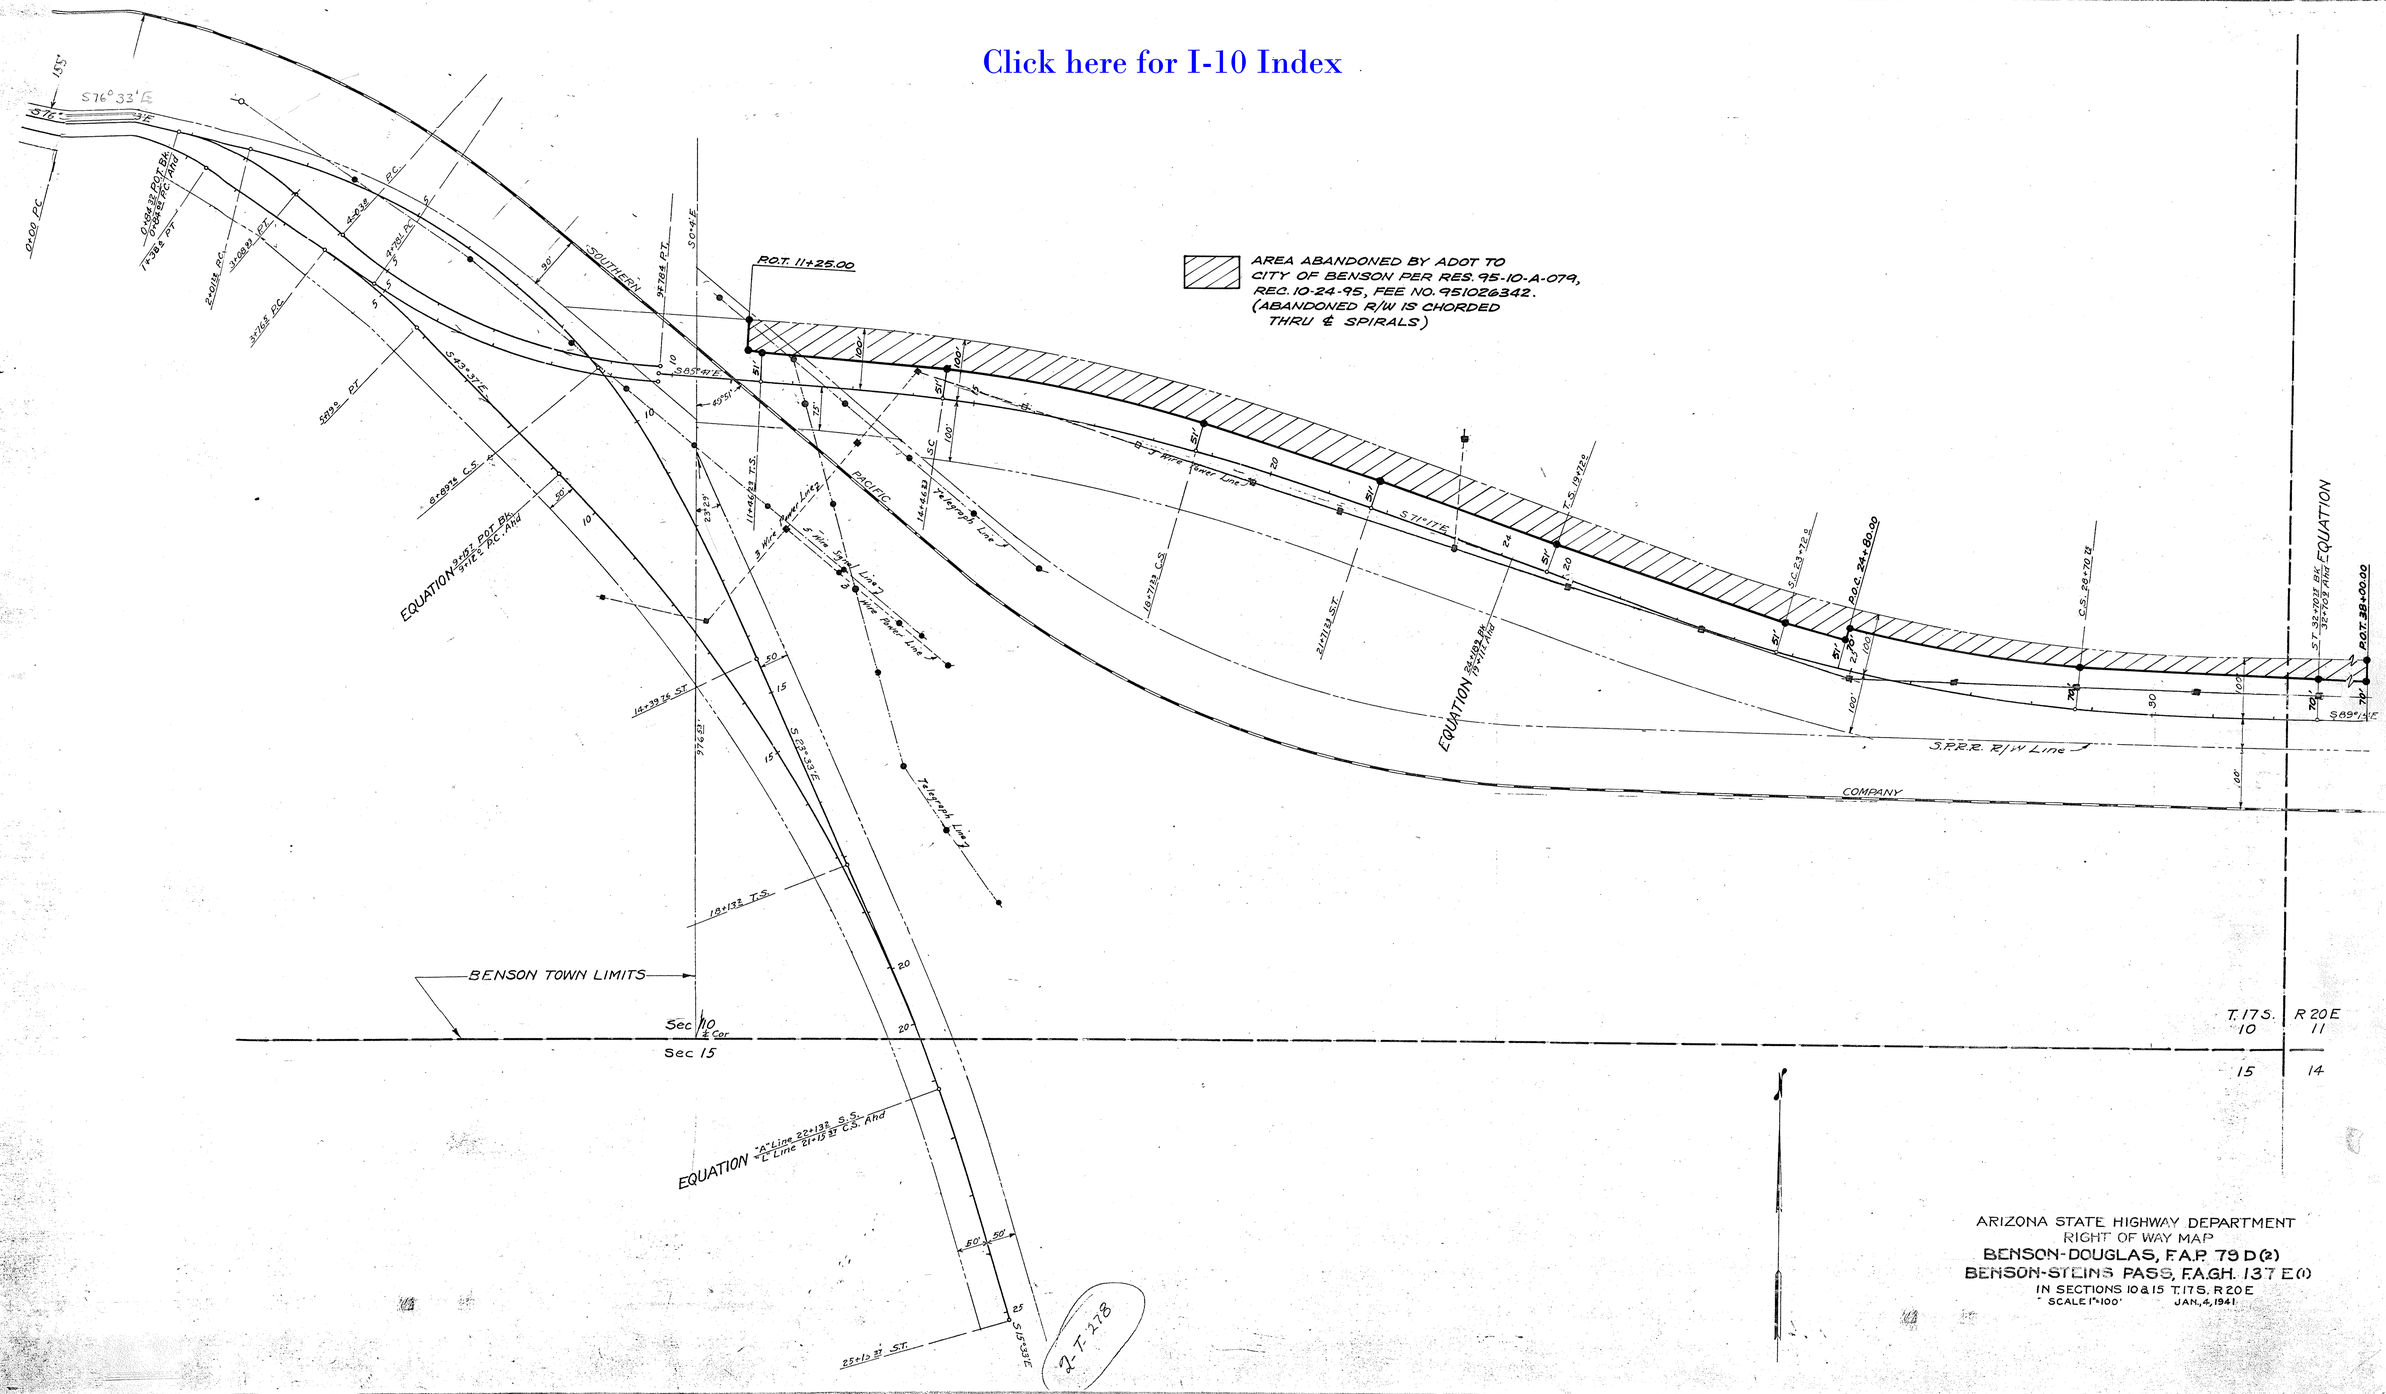

ARIZONA STATE HIGHWAY DEPARTMENT
RIGHT OF WAY MAP
BENSON-DOUGLAS, F.A.P. 79 D(2)
BENSON-STEINS PASS, F.A.G.H. 137 E(1)
IN SECTIONS 10 & 15 T. 17 S. R 20 E
SCALE 1"=100' JAN. 4, 1941