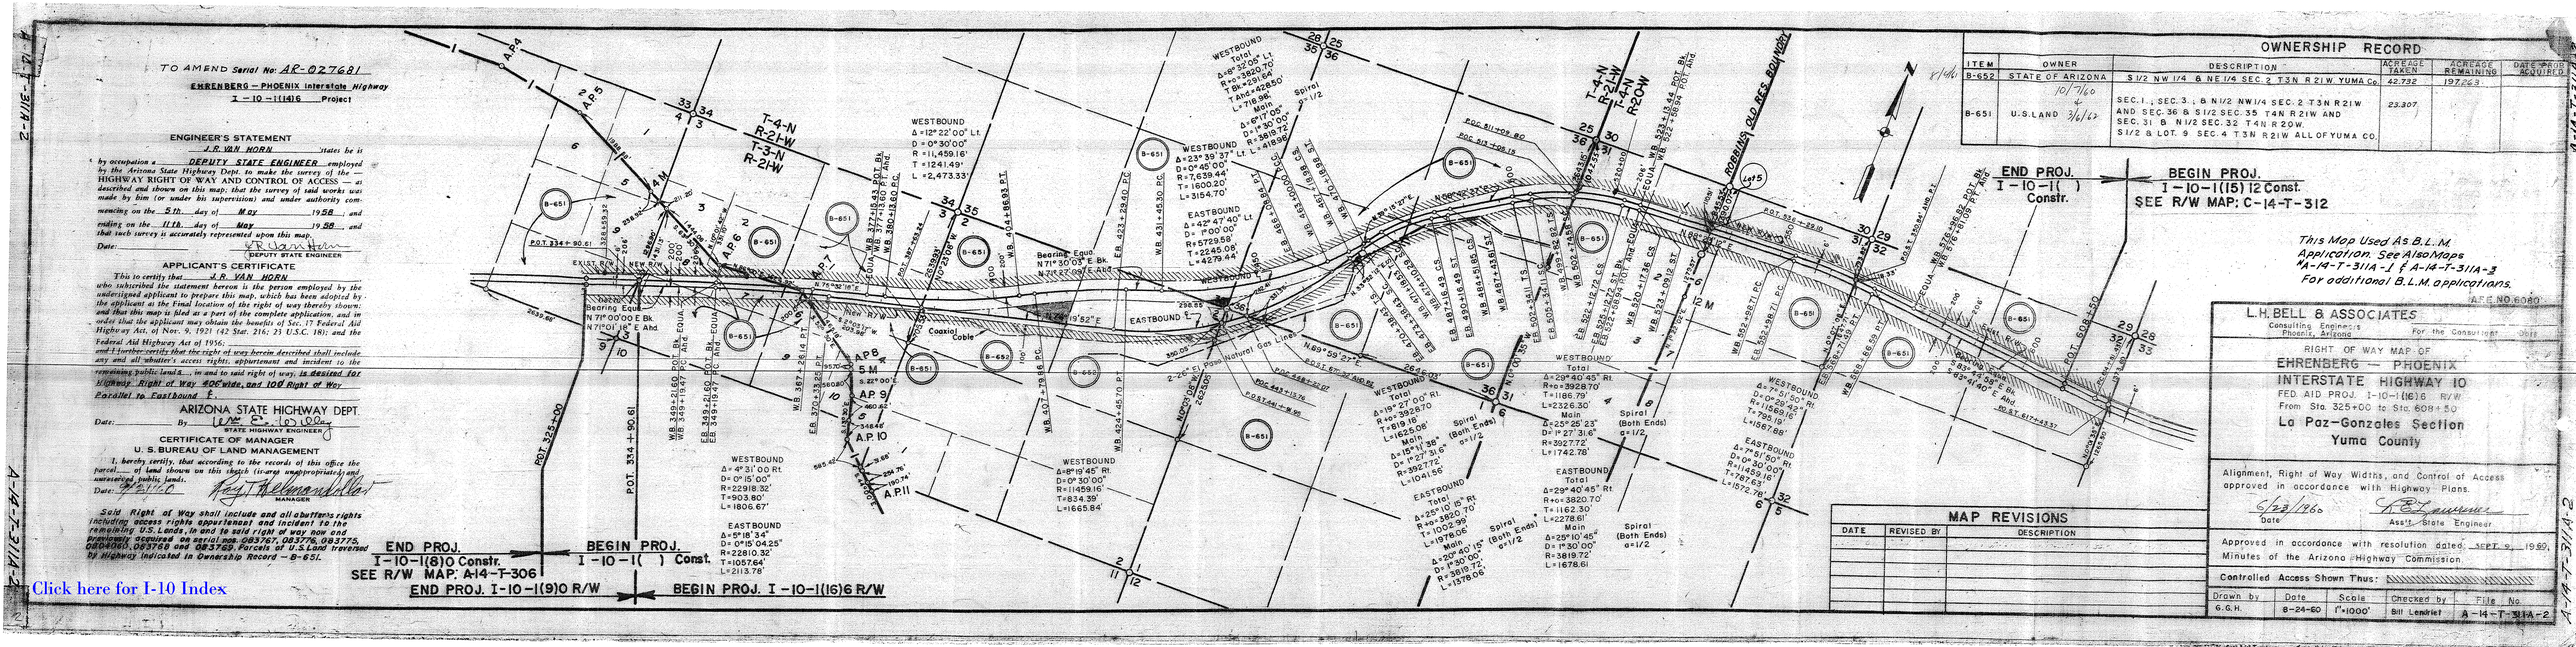
TO AMEND Serial No: AR-027681
EHRENBERG — PHOENIX Interstate Highway
I-10-1(14)16 Project
ENGINEER'S STATEMENT
J.R. VAN HORN
DEPUTY STATE ENGINEER
APPLICANT'S CERTIFICATE
J.R. VAN HORN
ARIZONA STATE HIGHWAY DEPT.
STATE HIGHWAY ENGINEER
CERTIFICATE OF MANAGER
U. S. BUREAU OF LAND MANAGEMENT
MANAGER
Said Right of Way shall include and all abutters rights including access rights appurtenant and incident to the remaining U.S. Lands, in and to said right of way now and previously acquired on serial nos. 083767, 083776, 083775, 083780, 083768 and 083769, Parcels of U.S.Land traversed by Highway indicated in Ownership Record — B-651.
Click here for I-10 Index
END PROJ. I-10-1(8)0 Constr.
SEE R/W MAP: A-14-T-306
END PROJ. I-10-1(9)0 R/W
BEGIN PROJ. I-10-1( ) Const.
BEGIN PROJ. I-10-1(16)6 R/W
END PROJ. I-10-1( ) Constr.
BEGIN PROJ. I-10-1(15) 12 Const.
SEE R/W MAP; C-14-T-312
This Map Used As B.L.M. Application. See Also Maps A-14-T-311A-1 & A-14-T-311A-3 For additional B.L.M. applications.
A.F.E. NO. 6080
OWNERSHIP RECORD
ITEM | OWNER | DESCRIPTION | ACREAGE TAKEN | ACREAGE REMAINING | DATE PROP. ACQUIRED
B-652 | STATE OF ARIZONA | S1/2 NW 1/4 & NE 1/4 SEC. 2 T3N R21W YUMA Co. | 42.732 | 197.263 | 10/1/60
B-651 | U.S. LAND | SEC. 1, SEC. 3, & N1/2 NW1/4 SEC. 2 T3N R21W AND SEC. 36 & S1/2 SEC. 25 T4N R21W AND SEC. 31 & N1/2 SEC. 32 T4N R20W. S1/2 & LOT. 9 SEC. 4 T3N R21W ALL OF YUMA CO. | 23.307 | | 3/6/62
MAP REVISIONS
DATE | REVISED BY | DESCRIPTION
L.H. BELL & ASSOCIATES
Consulting Engineers
Phoenix, Arizona
For the Consultant
RIGHT OF WAY MAP OF
EHRENBERG — PHOENIX
INTERSTATE HIGHWAY 10
FED. AID PROJ. I-10-1(16)6 R/W
From Sta. 325+00 to Sta. 608+50
La Paz — Gonzales Section
Yuma County
Alignment, Right of Way Widths, and Control of Access approved in accordance with Highway Plans.
6/23/1960
Date
Ass't. State Engineer
Approved in accordance with resolution dated SEPT. 9, 1960 Minutes of the Arizona Highway Commission.
Controlled Access Shown Thus:
Drawn by: G.G.H. | Date: 8-24-60 | Scale: 1"=1000' | Checked by: Bill Lendrat | File No. A-14-T-311A-2
A-14-T-311A-1
A-14-T-311A-2
A-14-T-311A-3