Click here for I-10 Index

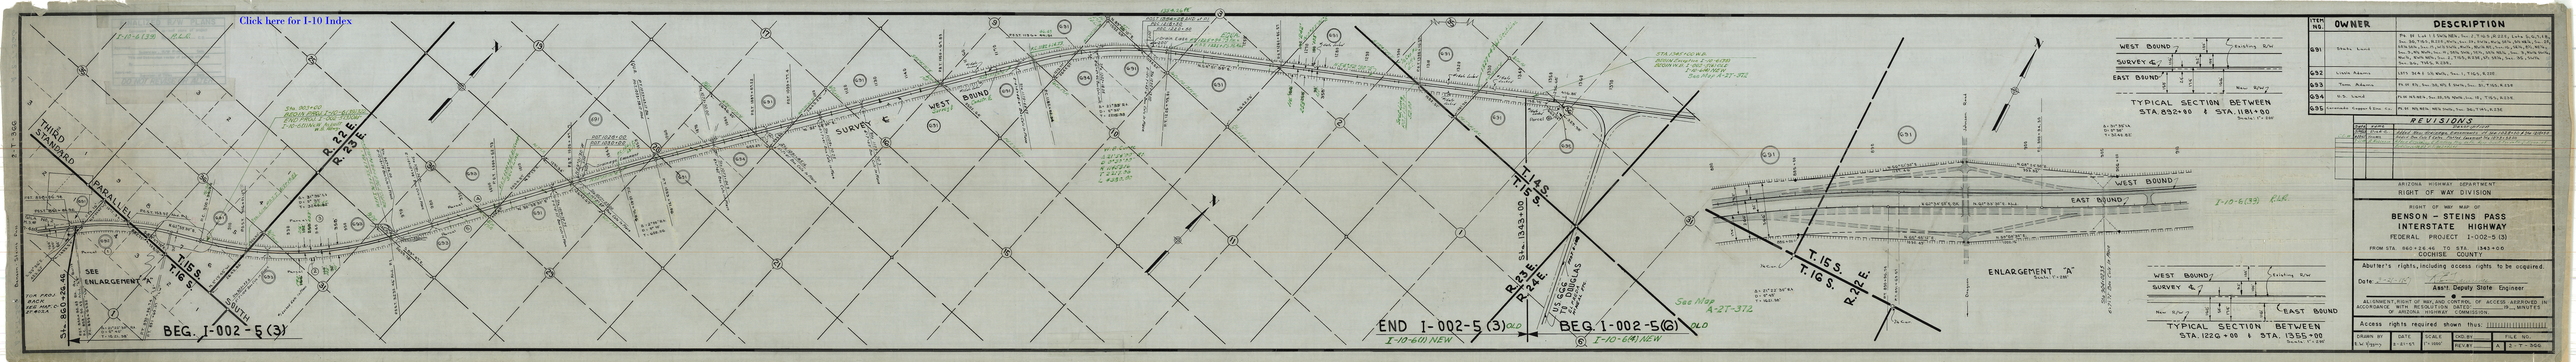

ITEM NO.	OWNER	DESCRIPTION
691	State Land	Pt. of Lot 1 (NW¼ NE¼), Sec. 2, T.16 S., R.22 E., Lots 1, 2, 3, 4, 5, 6, Sec. 36, T.15 S., R.22 E. (Pors. Sec. 2, T.16 S., Reg. Mtn. Mer.), SW¼ NE¼, Sec. 31, SE¼ SE¼, Sec. 31, (NW¼ SW¼, Sec. 31, T.15 S., R.23 E., Gila & Salt River Base & Mer.), NE¼ NE¼, Sec. 6, NW¼ NW¼, Sec. 5, NW¼ NW¼, Sec. 4, NW¼ NW¼, Sec. 3, NW¼ NW¼, Sec. 2, NW¼ NW¼, Sec. 1, T.15 S., R.23 E., (S½ SW¼, Sec. 35, T.14 S., R.23 E., Gila & Salt River Base & Mer.)
692	Linda Adams	Lot 3, SW¼ SW¼, Sec. 1, T.15 S., R.22 E.
693	Tom Adams	Pt. of S½, Sec. 36, T.15 S., R.22 E., Sec. 31, T.15 S., R.23 E.
694	U.S. Land	Pt. of W½ NW¼, Sec. 36, S½ NW¼, Sec. 36, T.15 S., R.22 E.
695	Cananea Copper & Sm. Co.	Pt. of W½ NW¼, NW¼ SW¼, Sec. 36, T.15 S., R.22 E.

REVISIONS

1-2-70	Jack Lee	Added Bar Graphs, Enlargement of Area at Station 1 in the Upper Right Hand Corner of Sheet.
1-2-70	Jack Lee	Added Typical Sections for Sheet No. 2 of 2
1-2-70	Jack Lee	Added Access Rights to Sheet No. 2 of 2

ARIZONA HIGHWAY DEPARTMENT
RIGHT OF WAY DIVISION

RIGHT OF WAY MAP OF
BENSON – STEINS PASS INTERSTATE HIGHWAY

FEDERAL PROJECT I-002-5 (3)
COCHISE COUNTY

Abutter's rights, including access rights to be acquired.

Date 1-2-70 Asst. Deputy State Engineer

ALIGNMENT, RIGHT OF WAY, AND CONTROL OF ACCESS APPROVED IN ACCORDANCE WITH RESOLUTION DATED _____ OF ARIZONA HIGHWAY COMMISSION.

Access rights required shown thus: ||||||||||||||||

DRAWN BY	DATE	SCALE	CHD BY	FILE NO.
E.W. Upton	8-8-69	1" = 100'	RO-RW	A 2-T-366