D-11-T-343

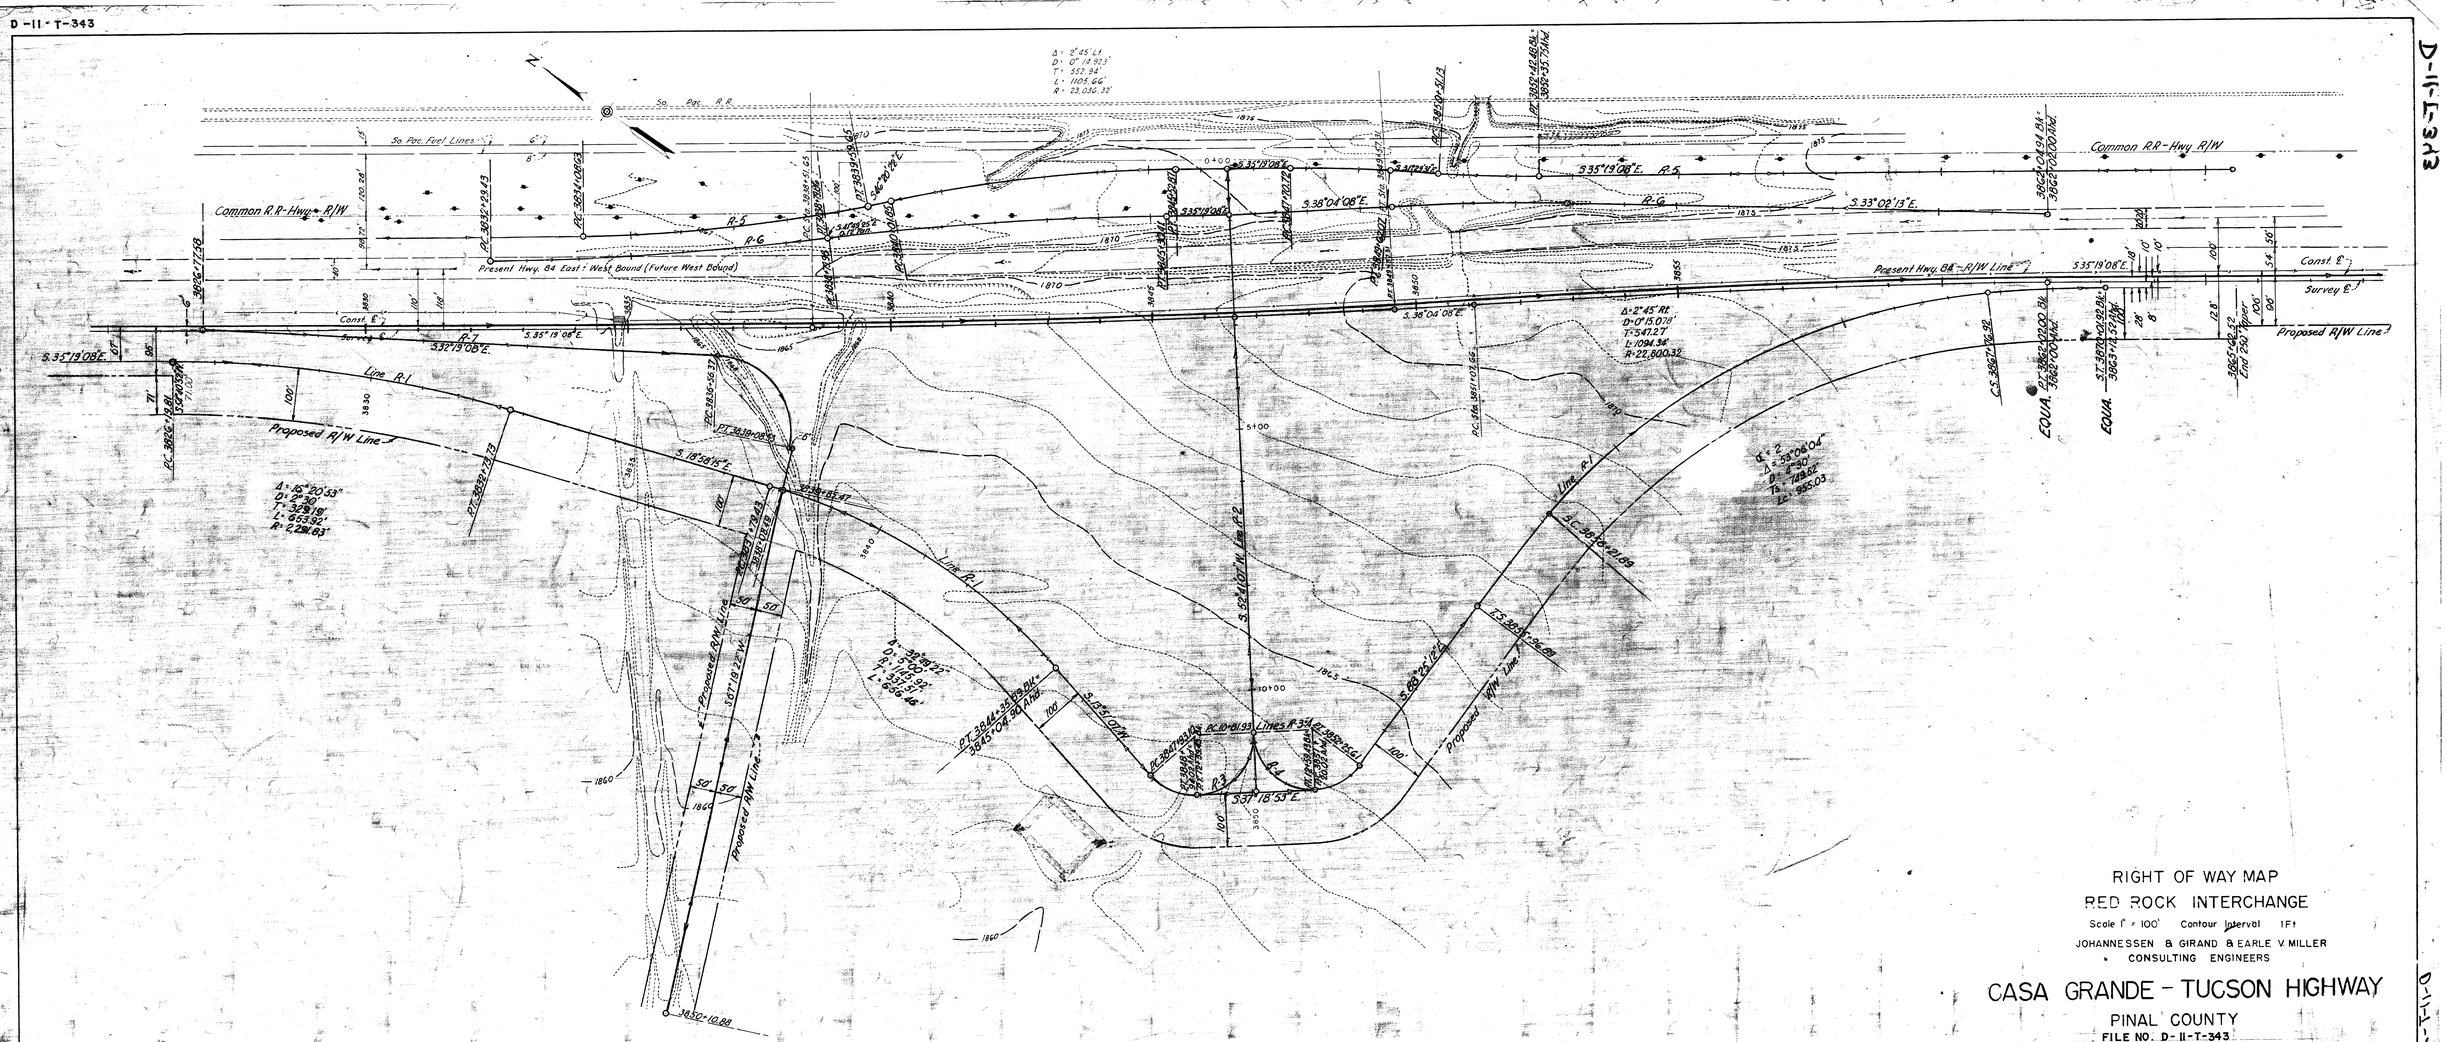
RIGHT OF WAY MAP
RED ROCK INTERCHANGE
Scale 1" = 100' Contour Interval 1Ft
JOHANNESSEN & GIRAND & EARLE V MILLER
CONSULTING ENGINEERS
CASA GRANDE - TUCSON HIGHWAY
PINAL COUNTY
FILE NO. D-11-T-343
Common R.R.-Hwy. R/W
Present Hwy. 84 East : West Bound (Future West Bound)
Present Hwy. 68 - R/W Line
Proposed R/W Line
Line R-1
Const. ℄
Survey ℄
Common R.R.-Hwy R/W
So. Pac. R.R.
So. Pac. Fuel Lines
EQUA.
Click here for I-10 Index