[Click here for I-10 Index](#)

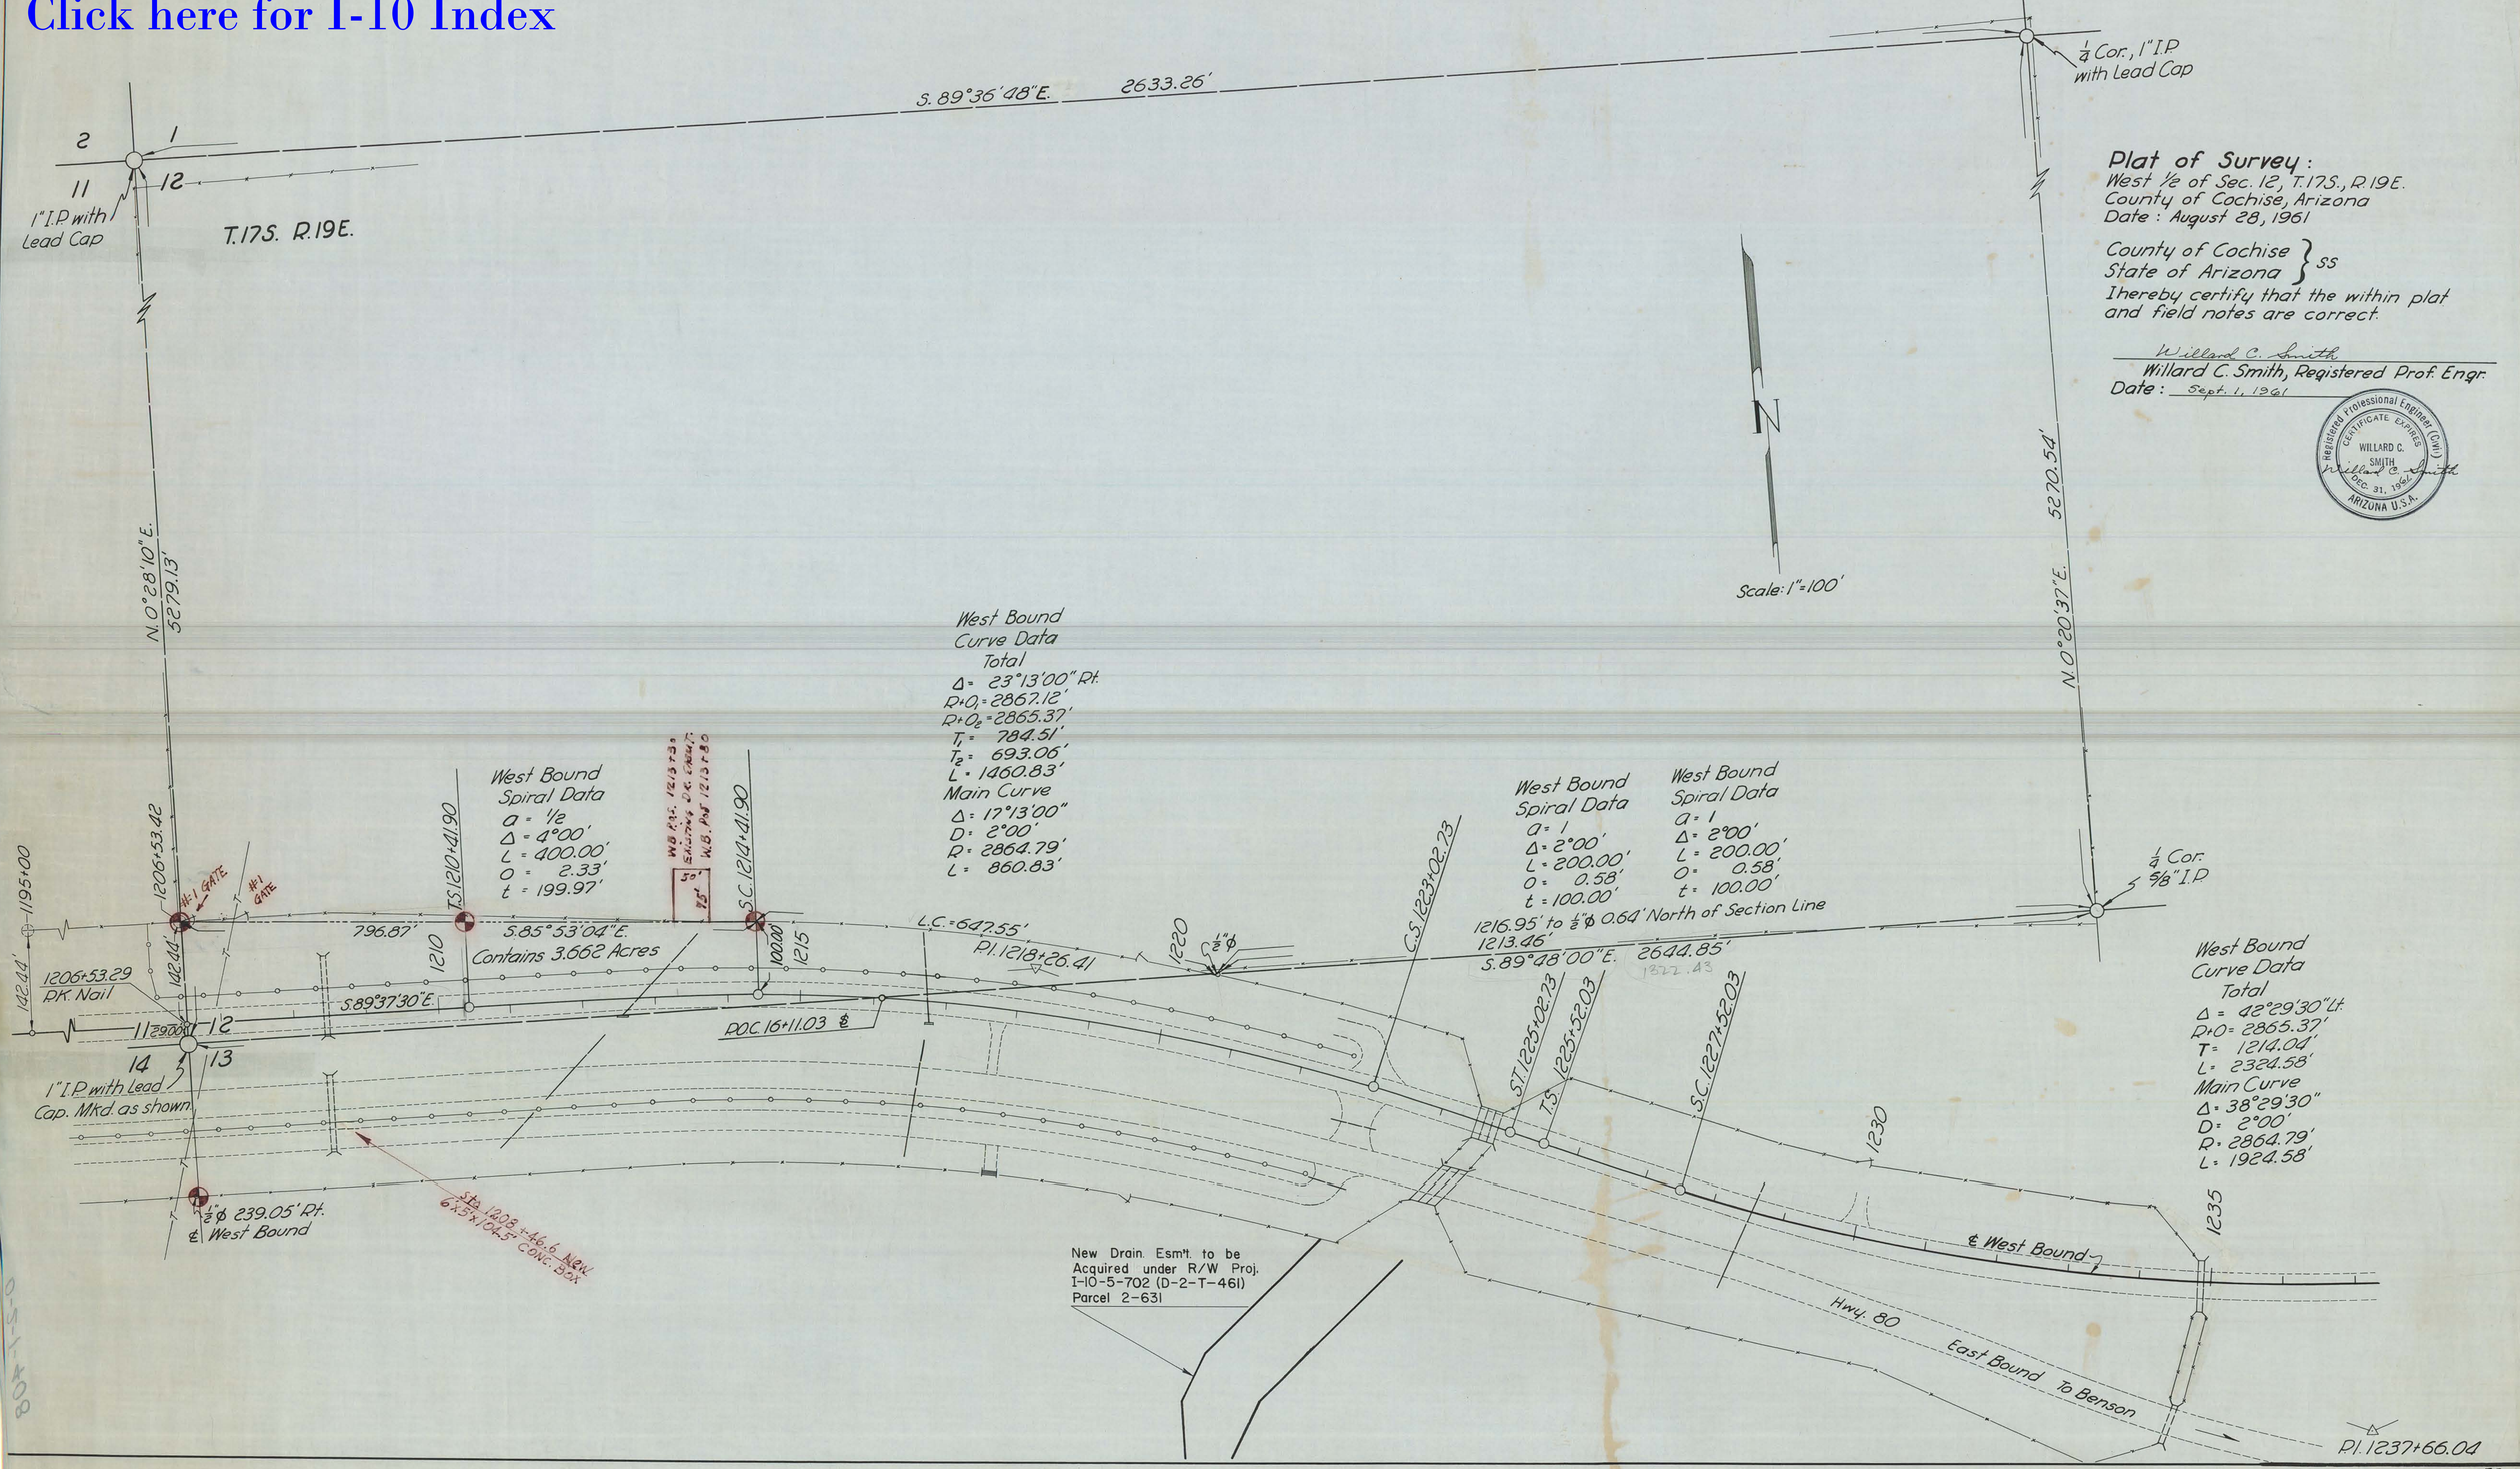

Plat of Survey:
West ½ of Sec. 12, T.17S., R.19E.
County of Cochise, Arizona
Date: August 28, 1961

County of Cochise }
State of Arizona } SS

I hereby certify that the within plat and field notes are correct.

Willard C. Smith
Willard C. Smith, Registered Prof. Engr.
Date: Sept. 1, 1961

[Seal: Registered Professional Engineer (Civil) — Certificate Expires — WILLARD C. SMITH — Dec. 31, 1961 — Arizona U.S.A.; signed *Willard C. Smith*]

I certify that these R/W plans have been compared with the ASBUILT plans of project I-10-5(13) and that the STATE of ARIZONA has good and sufficient title to the R/W as shown. 10-7-66 *John M. Gorman*
—— DO NOT REVISE OR ALTER ——

TUCSON — BENSON
INTERSTATE HIGHWAY 10
KETTENBACH SURVEY PLAT
I-002-4(13) or I-10-5(13)296

COCHISE COUNTY

W.C.S.
8-28-61
1"-100'

D-2-T-408

D-5-T-408
M3