CASA GRANDE — TUCSON HWY.
SANTA CRUZ RIVER
PIMA COUNTY

OWNERSHIP RECORD										ACQUISITION RECORD				
PARCEL NUMBER	OWNER	DESCRIPTION	TOTAL AREA	AREA REQUIRED GROSS INCLUDING EXISTING R/W	AREA REQUIRED NET EXCLUDING EXISTING R/W	EASEMENT AREA	REMAINDER LEFT	REMAINDER RIGHT	SHEET NUMBER	BOARD APPROVAL	TYPE & DATE OF INSTRUMENT	RECORDED DATE	RECORDED BOOK	RECORDED PAGE
10-449	State of Arizona (S.L.D.)	Pt. of NE¼ Sec. 16, T.12 S. R.12 E.	160.00 Ac.		1.30 Ac.	~~1.30 D.E.~~	119.25 Ac.	39.45 Ac.	1	2-9-83	R/W Agmt. 10-24-80	2-22-83	6773	045-949
10-450	Stewart Title & Trust of Tucson, Tr. # 1746	Pt. of SE¼ Sec. 16, T.12 S. R.12 E.	397.75 Ac.			D.E. 11.46 Ac.		386.29 Ac.	1	2-9-83	12-29-82 F.O.C.	7-25-83	7080	498-500

REVISIONS				
C.O. No.	DATE	BY	DESCRIPTION	
5521	1-8-80	P.Todd	Revised 1.30 Ac. D.E. to View R/W in Parcel 10-449	PROJECT NO. ER-10-4(76)
5531	2-5-80	Mac	Revised owner Parcel 10-450	DRAWING NO. D-10-T-337
5546	3-4-80	A.L.P.	Asterisked box & end R/W Proj. to note added	SHEET NO. 1 OF 1
"	"	"	note concerning temp. C.G. haul rd. (P.T.)	DRAWN BY BOB O.
6533	5-13-83	RLR	FINALIZED.	DATE COMP. 8-28-79
7461	3-3-87	AJS	ADDED NOTE: ADD'L DRAIN. ESMT. ACQ.	SCALE 1" = 100'
"	"	"	UNDER R/W PROJ. ER-10-4(89) & D.E.	

Note:

Par. 10-449: Total & Remainder Areas Include 7.07 Ac. of Previously Acquired Right of Way and 4.59 Ac. of Previously Acquired Drain. Esmt.

Par. 10-450: Total Area includes only Section 16 of which 6.6 Ac. are Previously Acquired Drain. Esmt.

*Note: R/W Proj. Number & Constr. Proj. Number are the same.

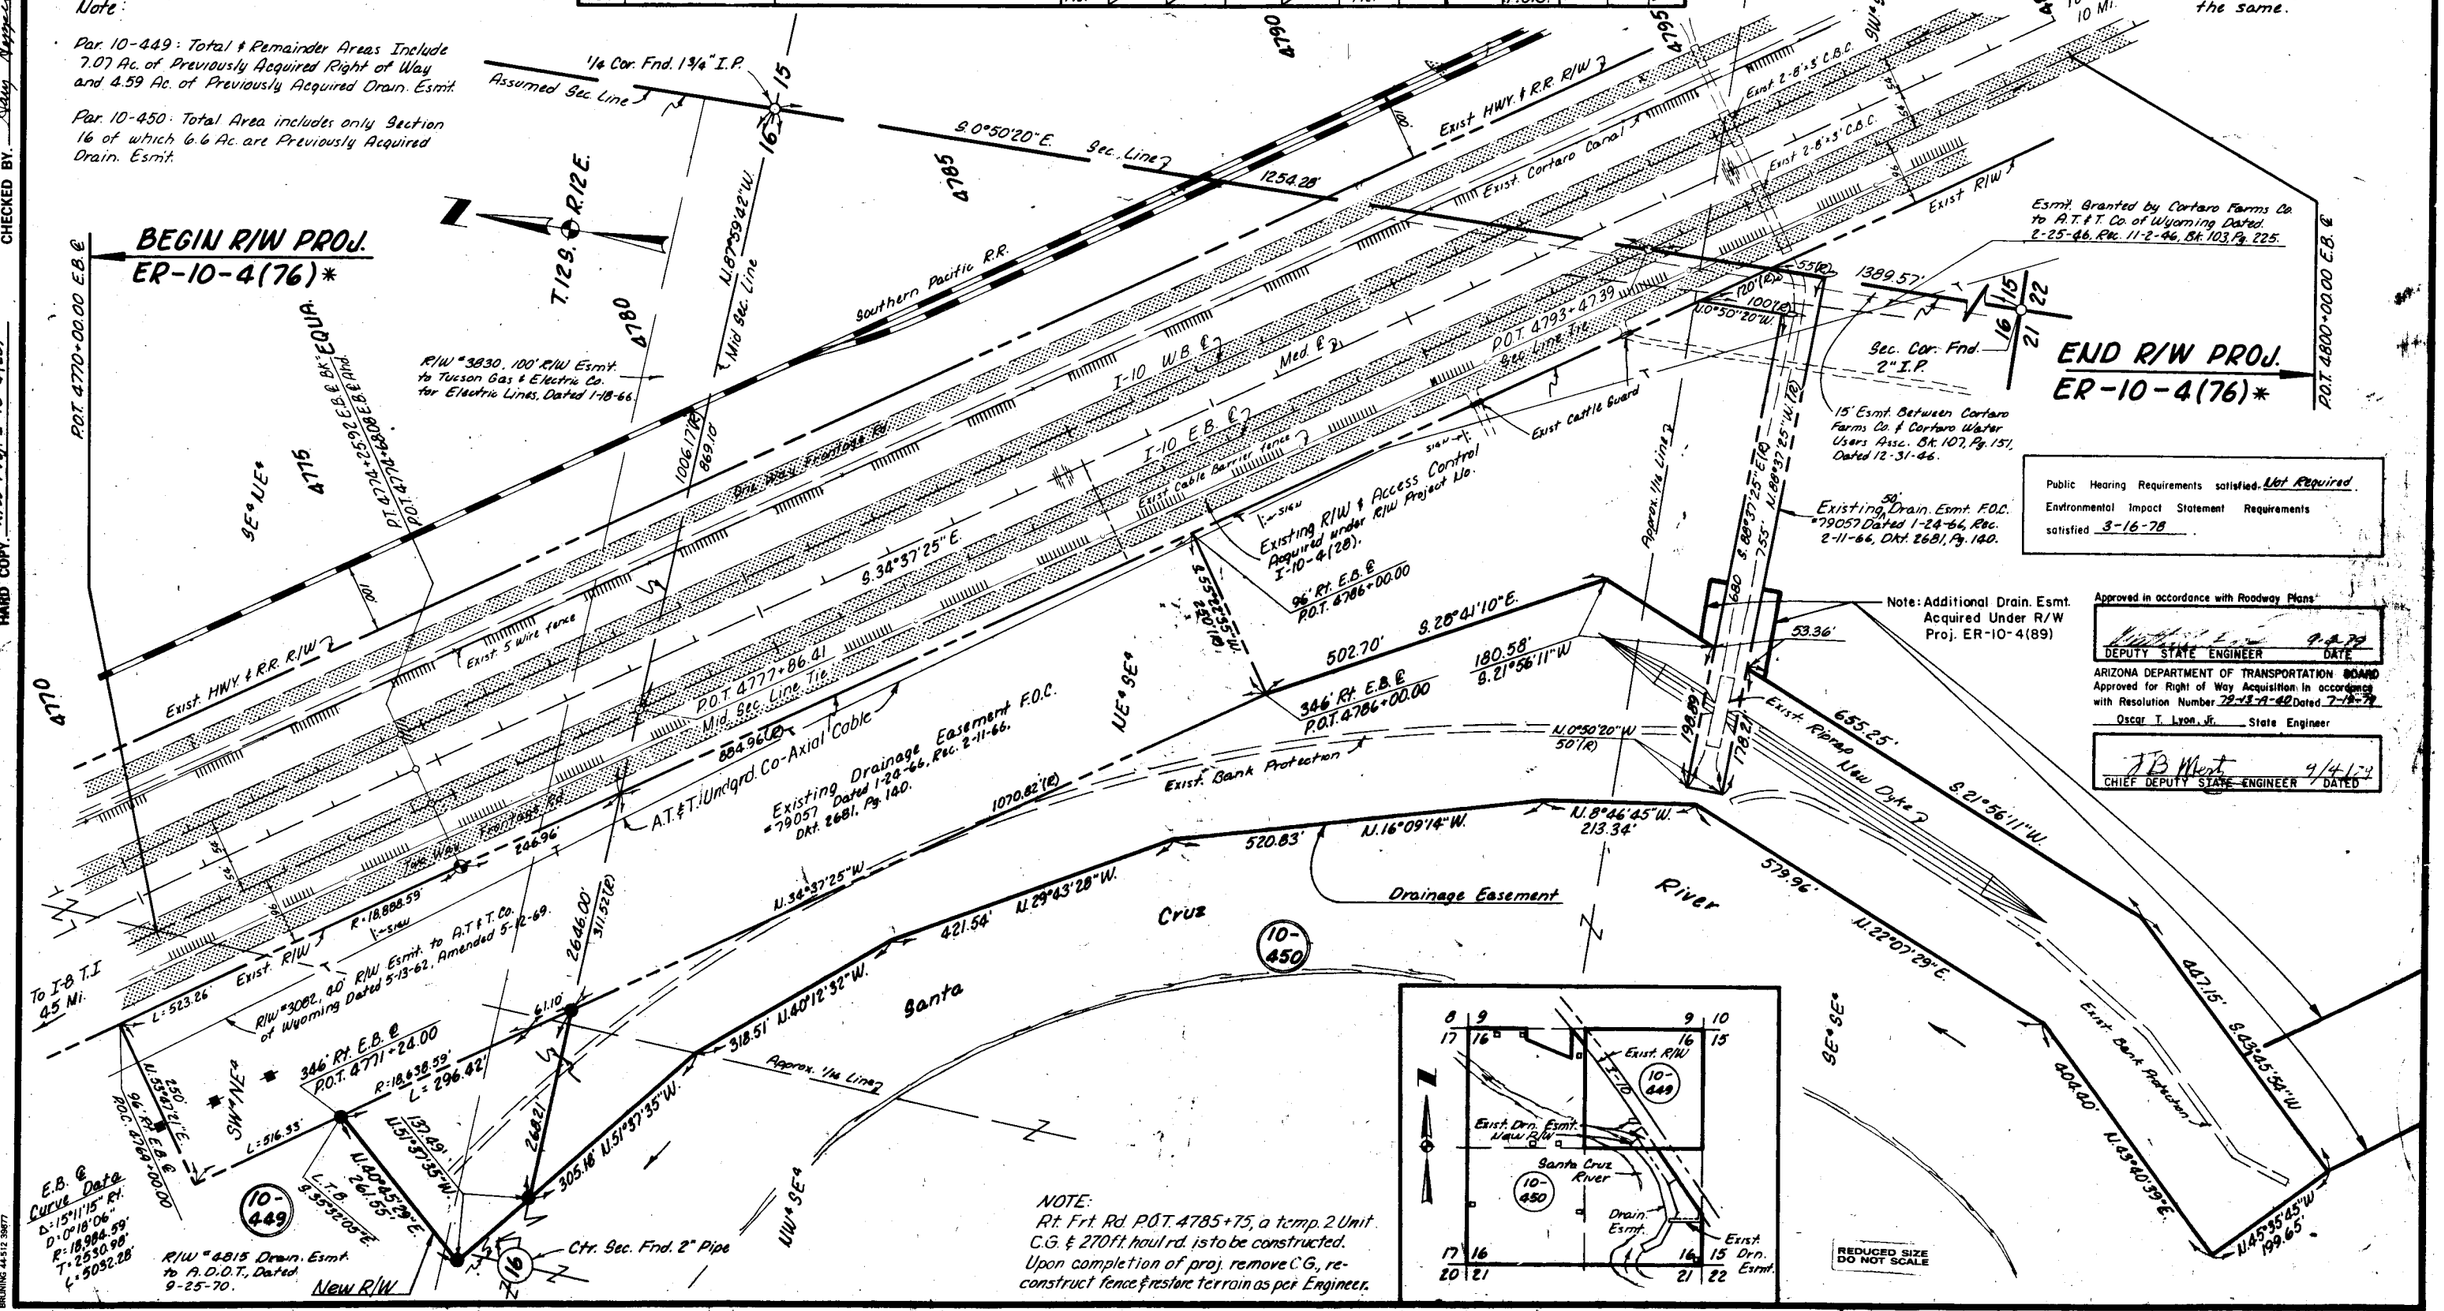

HARD COPY R/W Proj. I-10-4(28) CHECKED BY

BRUNING 44-512 39677

Click here for I-10 Index