CASA GRANDE – TUCSON HWY.
MARANA TRAFFIC RECORDING STATION
PIMA COUNTY

Click here for I-10 Index

FINALIZED

REVISIONS			
C.O. No.	DATE	BY	DESCRIPTION
5752	2-26-81	R.M.M.	Finalized

PROJECT NO.	I-10-4-604
DRAWING NO.	D-10-T-333
SHEET NO.	1 of 1
DRAWN BY	Bob Olbinski
DATE COMP.	6-15-78
SCALE	1" = 20'

OWNERSHIP RECORD										ACQUISITION RECORD				
PARCEL NUMBER	OWNER	DESCRIPTION	TOTAL AREA	AREA REQUIRED GROSS INCLUDING EXISTING R/W	AREA REQUIRED NET EXCLUDING EXISTING R/W	EASEMENT AREA	REMAINDER LEFT	REMAINDER RIGHT	SHEET NUMBER	BOARD APPROVAL	TYPE & DATE OF INSTRUMENT	RECORDED DATE	RECORDED BOOK	RECORDED PAGE
10-440	Pima Co. School District No. 6	Pt. SW¼SE¼ Sec. 22, T. 11 S., R. 11 E.	568079 ⌀			150 ⌀	567929 ⌀		1	8-31-78	Esmt 8-9-78	9-12-78	5859	822-823
10-441	Town of Marana	Grier Road				Permit			1	8-31-78	LTR 7-19-78	Not Recorded		

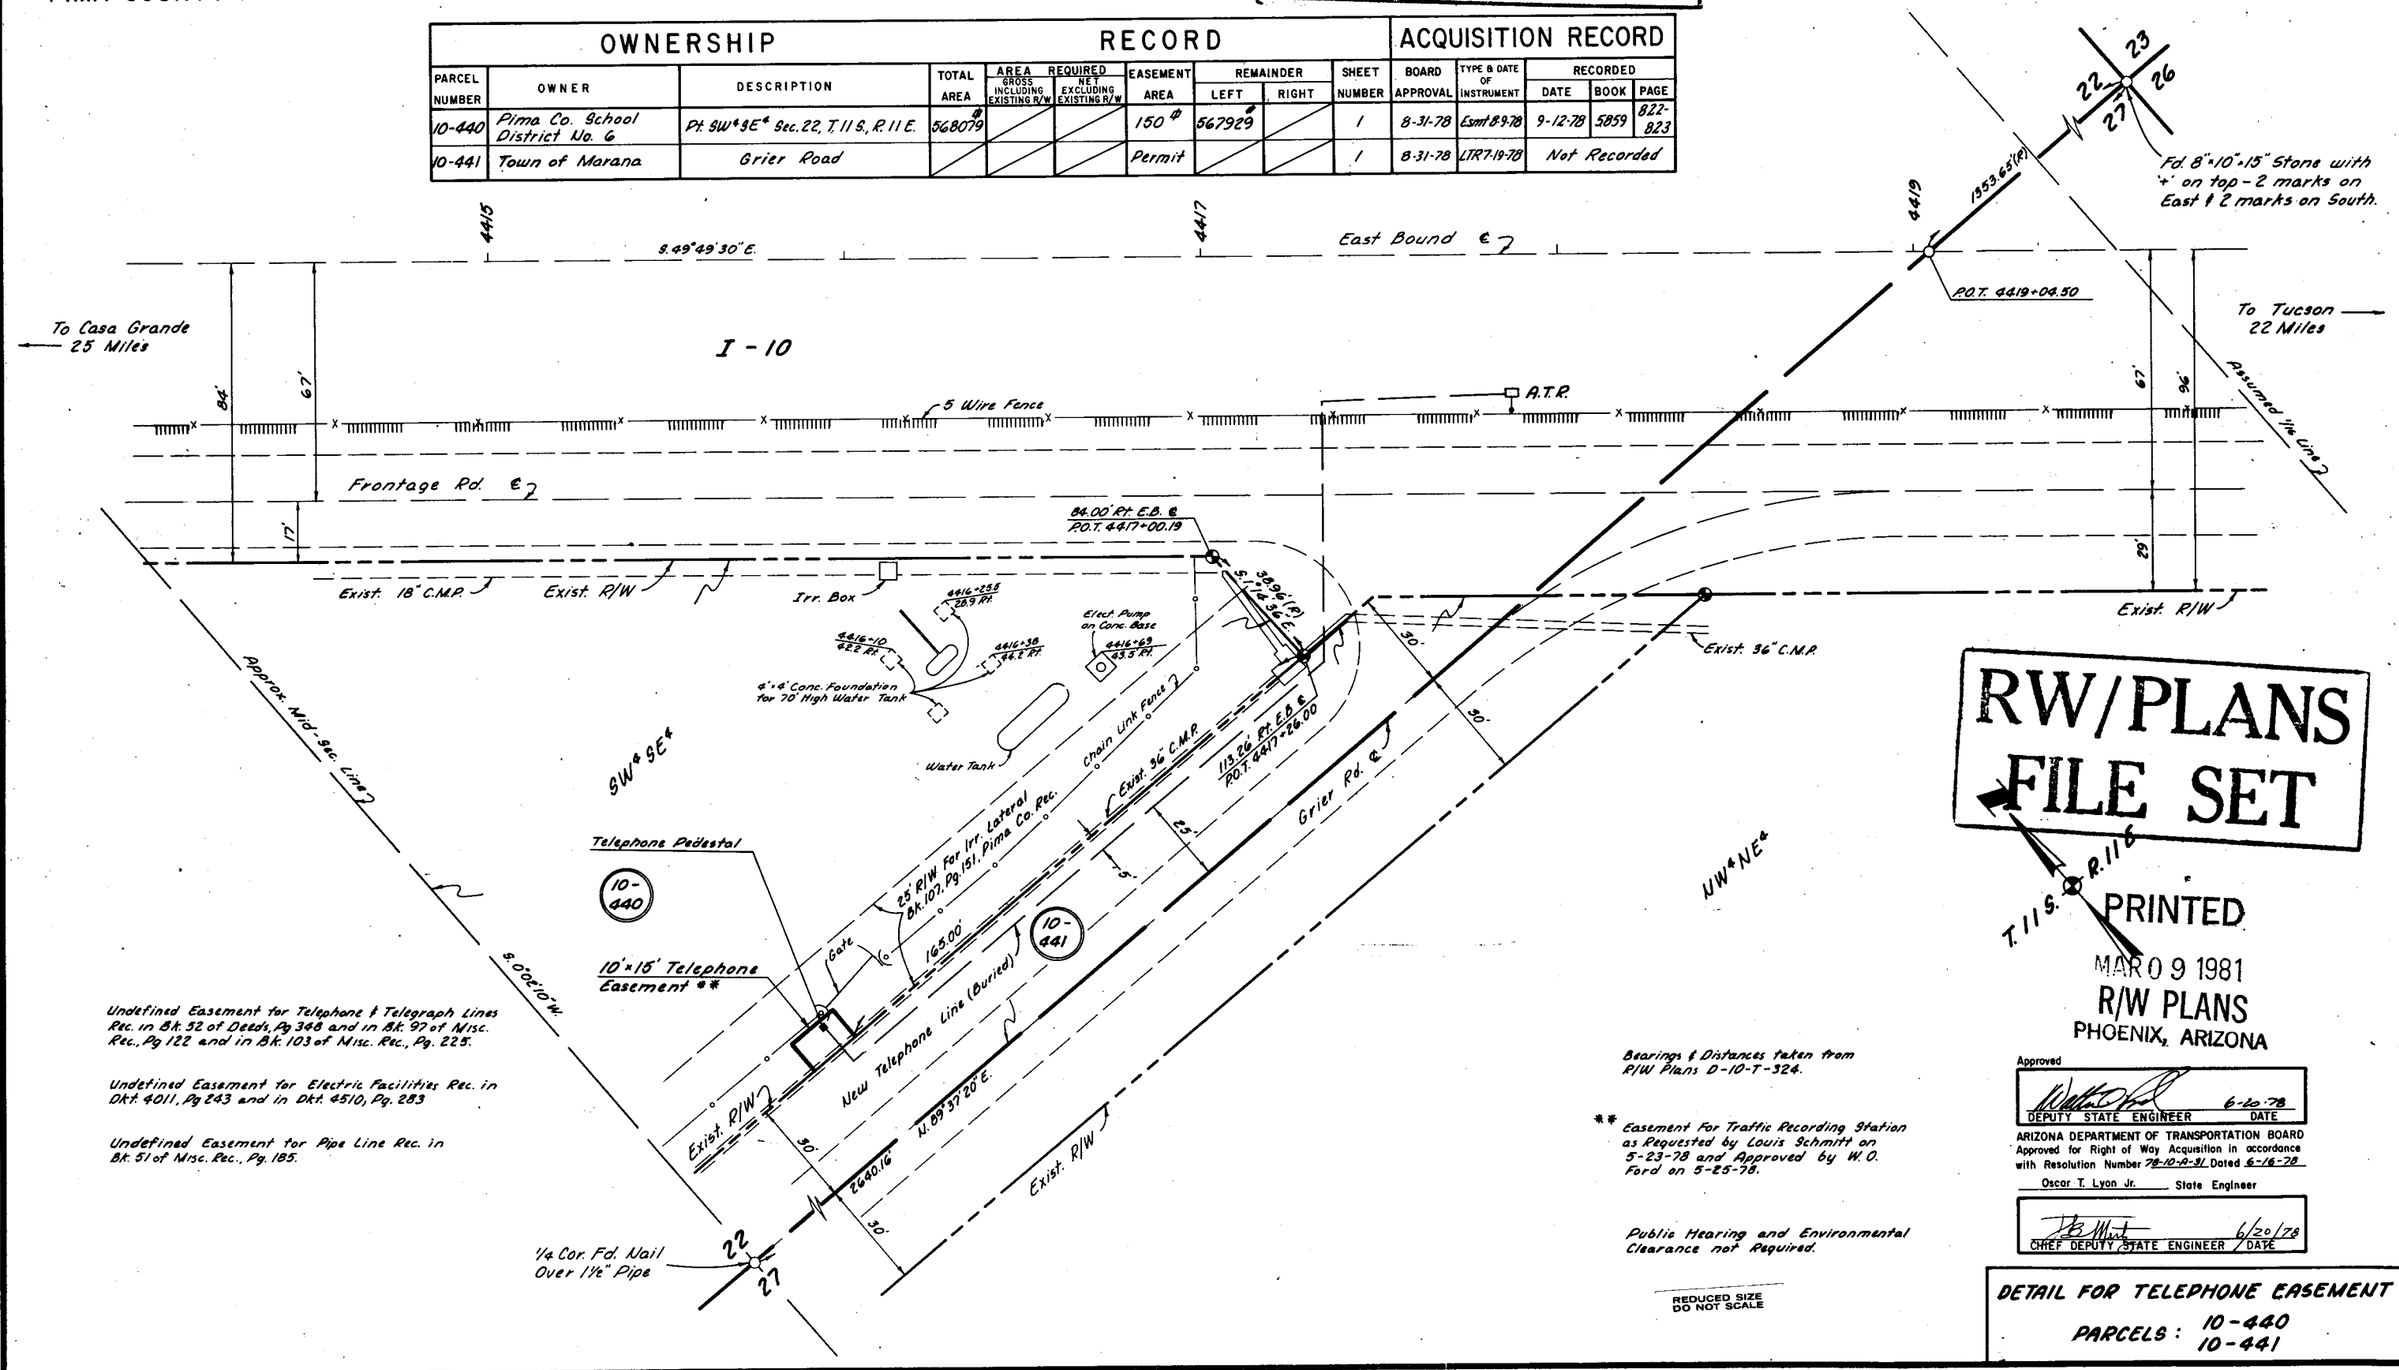

RW/PLANS FILE SET

PRINTED
MAR 09 1981
R/W PLANS
PHOENIX, ARIZONA

Undefined Easement for Telephone & Telegraph Lines Rec. in Bk. 52 of Deeds, Pg 348 and in Bk. 97 of Misc. Rec., Pg 122 and in Bk. 103 of Misc. Rec., Pg. 225.

Undefined Easement for Electric Facilities Rec. in Dkt. 4011, Pg 243 and in Dkt. 4510, Pg. 283

Undefined Easement for Pipe Line Rec. in Bk. 51 of Misc. Rec., Pg. 185.

Bearings & Distances taken from R/W Plans D-10-T-324.

** Easement For Traffic Recording Station as Requested by Louis Schmitt on 5-23-78 and Approved by W. O. Ford on 5-25-78.

Public Hearing and Environmental Clearance not Required.

REDUCED SIZE DO NOT SCALE

Approved
DEPUTY STATE ENGINEER 6-20-78 DATE

ARIZONA DEPARTMENT OF TRANSPORTATION BOARD
Approved for Right of Way Acquisition in accordance with Resolution Number 78-10-A-31 Dated 6-16-78
Oscar T. Lyon Jr. State Engineer

CHIEF DEPUTY STATE ENGINEER 6/20/78 DATE

DETAIL FOR TELEPHONE EASEMENT
PARCELS: 10-440
10-441

CHECKED BY. N.M.M.
HARD COPY
BRUNING 44-512