Click here for I-10 Index

TUCSON-BENSON HWY.
PANTANO REST AREA SEC.
PIMA COUNTY

REVISIONS				
2105	11-15-68	J. Nez	Drew this detail sheet.	
2223	4-3-69	J. Nez	Deleted New R/W(1968) Added New R/W(1969).	
2361	7-30-69	F.L.G.	Revised Dimension Lt 1575+50 to 1581+50 & Bearings Lt 1581+50 to 1587+00	

	I-10-5(38)
	D-10-T-303 A
SHEET	1 of 1
DRAWN	J. Nez
DATE COMP.	11-15-68
SCALE	1" = 100'

CHECKED BY R.D. Pickle, D.I.R.

ACQUISITION RECORD

COMMISSION APPROVAL	TYPE & DATE OF INSTRUMENT	RECORDED DATE	RECORDED BOOK	RECORDED PAGE
9-19-69	R/W10-3069	Not	Recorded	

OWNERSHIP RECORD
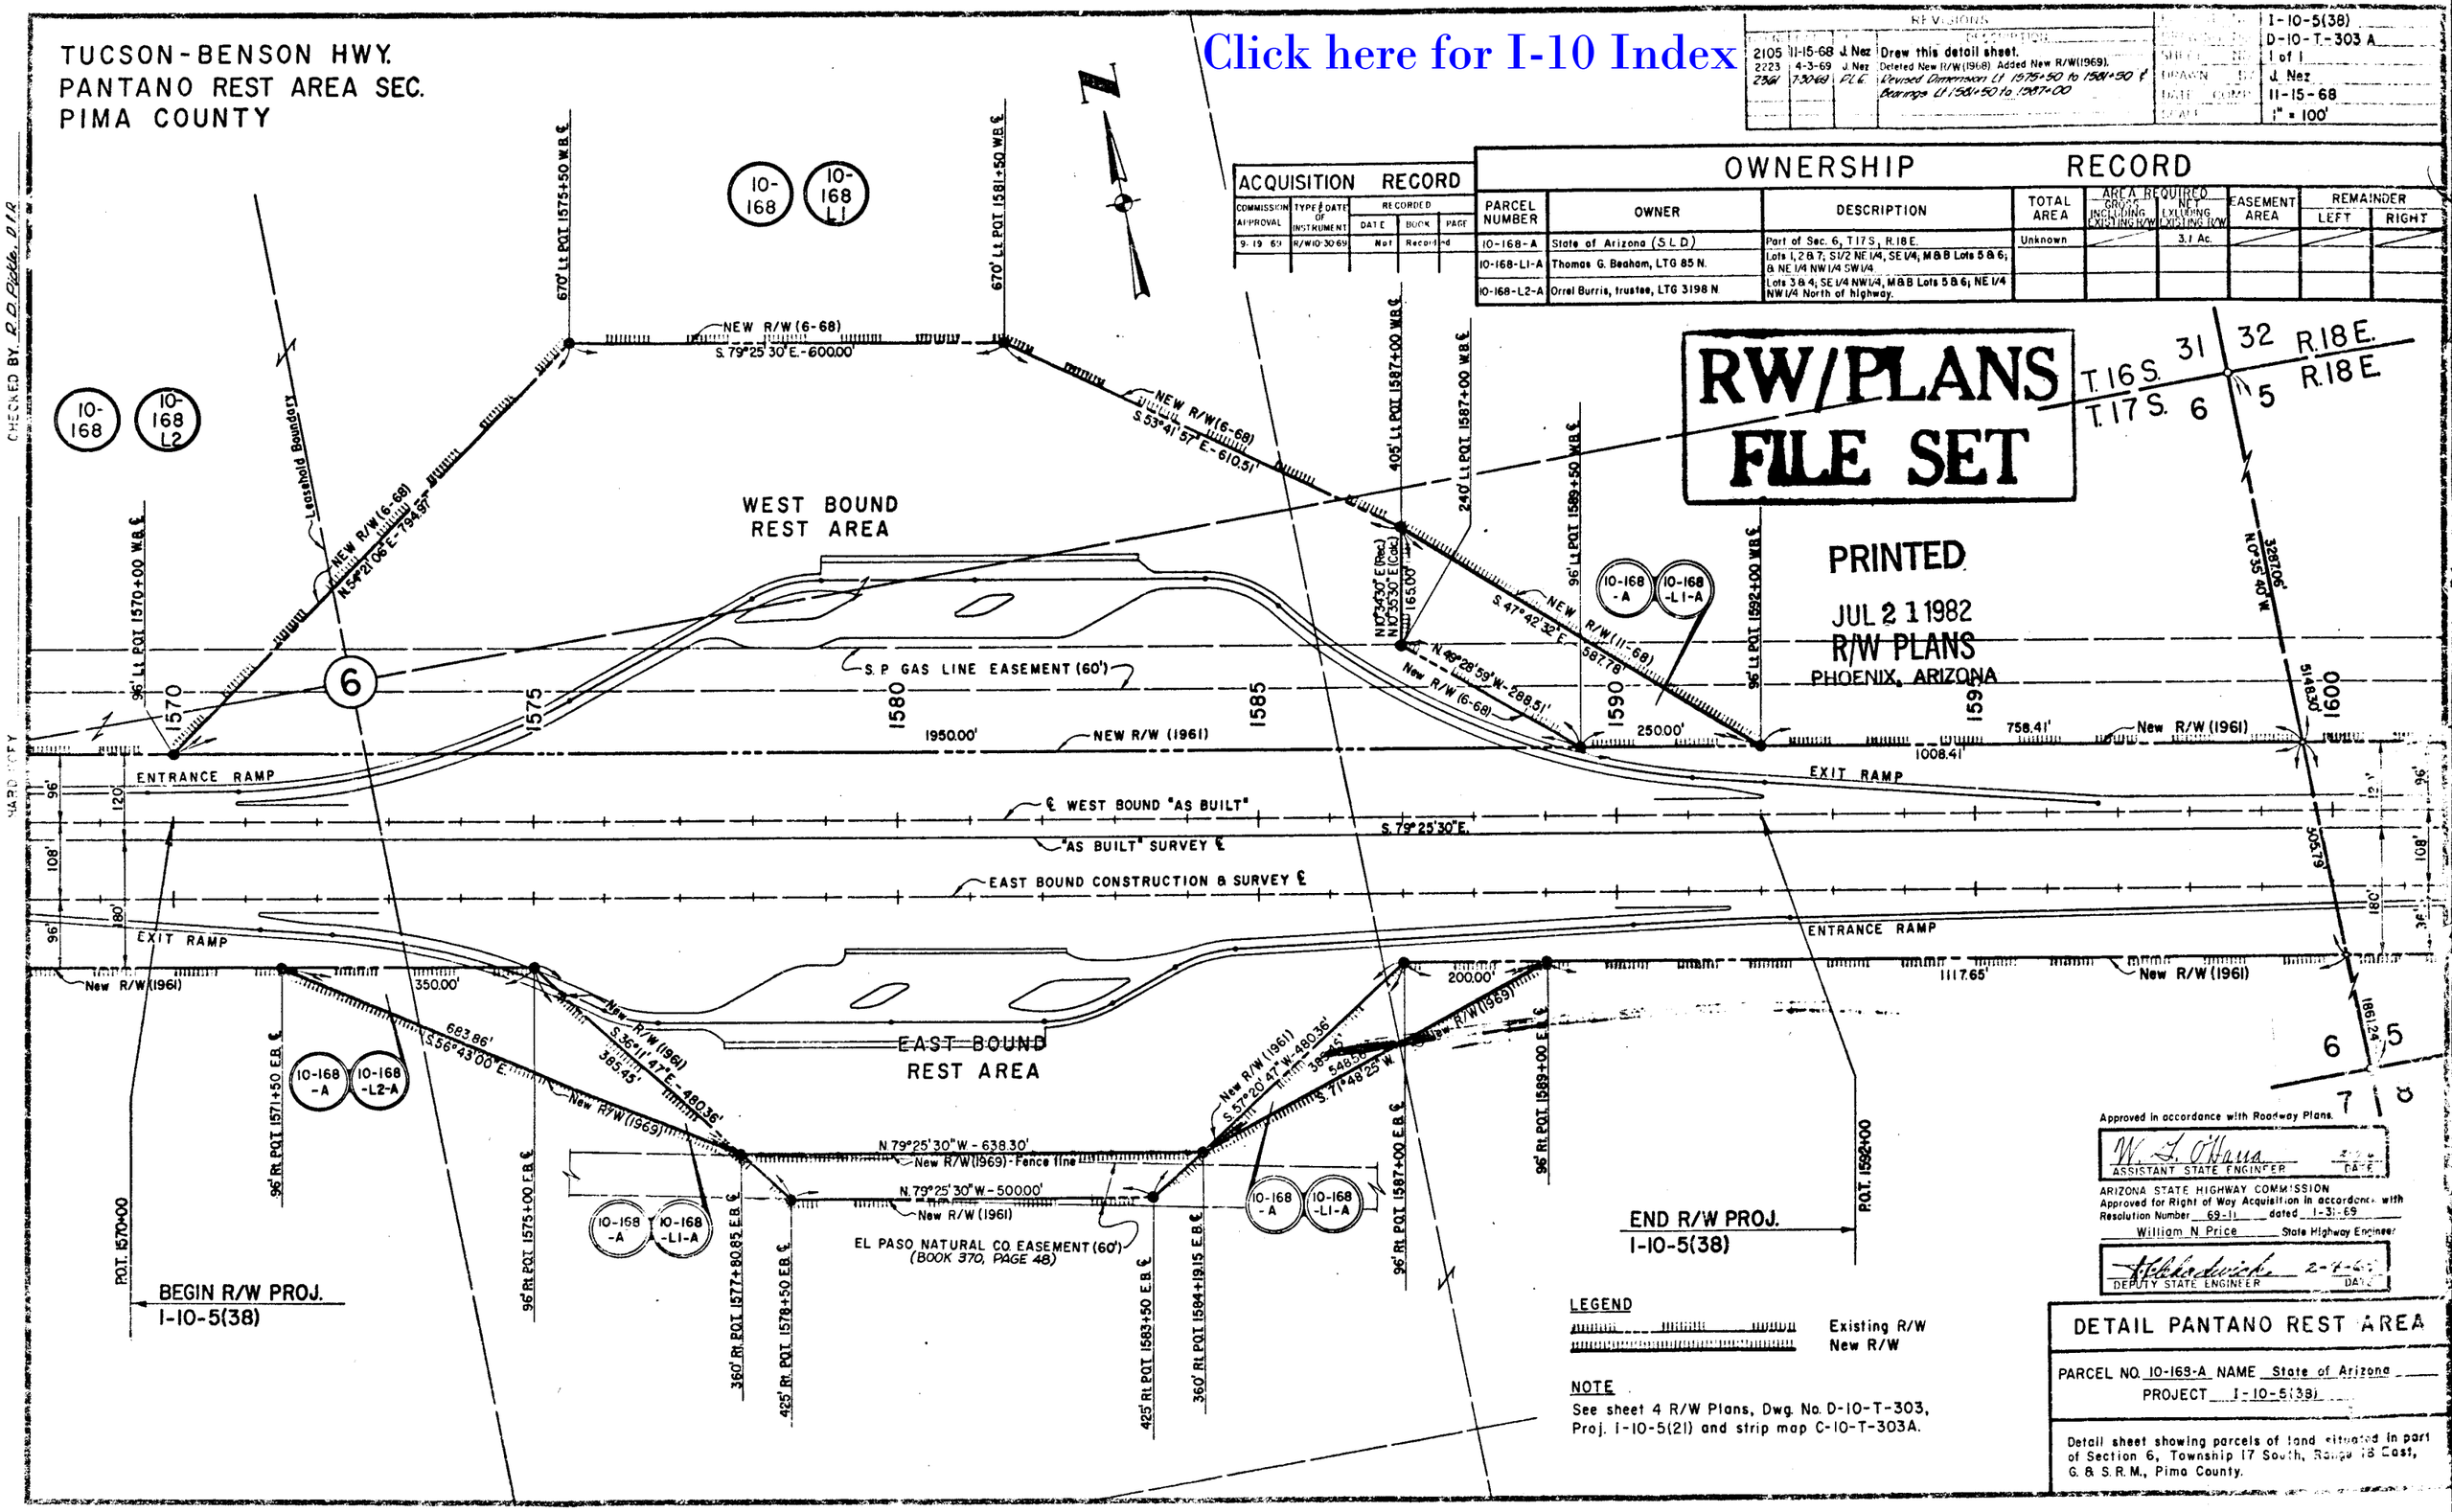
PARCEL NUMBER	OWNER	DESCRIPTION	TOTAL AREA	AREA REQUIRED GROSS INCLUDING EXISTING R/W	AREA REQUIRED NET EXLUDING EXISTING R/W	EASEMENT AREA	REMAINDER LEFT	REMAINDER RIGHT
10-168-A	State of Arizona (S.L.D.)	Part of Sec. 6, T17S, R.18E.	Unknown		3.1 Ac.			
10-168-L1-A	Thomas G. Beaham, LTG 85 N.	Lots 1, 2 & 7; S1/2 NE1/4, SE1/4; M&B Lots 5 & 6; & NE1/4 NW1/4 SW1/4						
10-168-L2-A	Orrel Burris, trustee, LTG 3198 N.	Lots 3 & 4; SE1/4 NW1/4, M&B Lots 5 & 6; NE1/4 NW1/4 North of highway.