TUCSON - BENSON HWY.
M.P. 299 BOX CULVERT
COCHISE COUNTY

Click here for I-10 Index

REVISIONS					
C.O. No.	DATE	BY	DESCRIPTION	PROJECT NO.	I-10-5-602
				DRAWING NO.	D-2-T-460
				SHEET NO.	1 of 1
				DRAWN BY	Rodj
				DATE COMP.	10-27-81
				SCALE	1" = 200'

OWNERSHIP RECORD										ACQUISITION RECORD				
PARCEL NUMBER	OWNER	DESCRIPTION	TOTAL AREA	AREA REQUIRED GROSS INCLUDING EXISTING R/W	AREA REQUIRED NET EXCLUDING EXISTING R/W	EASEMENT AREA	REMAINDER LEFT	REMAINDER RIGHT	SHEET NUMBER	BOARD APPROVAL	TYPE & DATE OF INSTRUMENTS	RECORDED DATE	RECORDED BOOK	RECORDED PAGE
2-629	State of AZ. (S.L.D.)	Pt. Sec. 16, T.17 S. R.19 E.	640 Ac	36.91 Ac.	12.11 Ac.			603.09 Ac	1	10-25-84	R/W 8-2-84		not Rec	Bonded
L-1	JAY-SIX RANCH, LTD. (G.L. LGC)	Pt. Sec. 16, T.17 S. R.19 E.	615.2 Ac		12.11 Ac.			603.09 Ac	1					

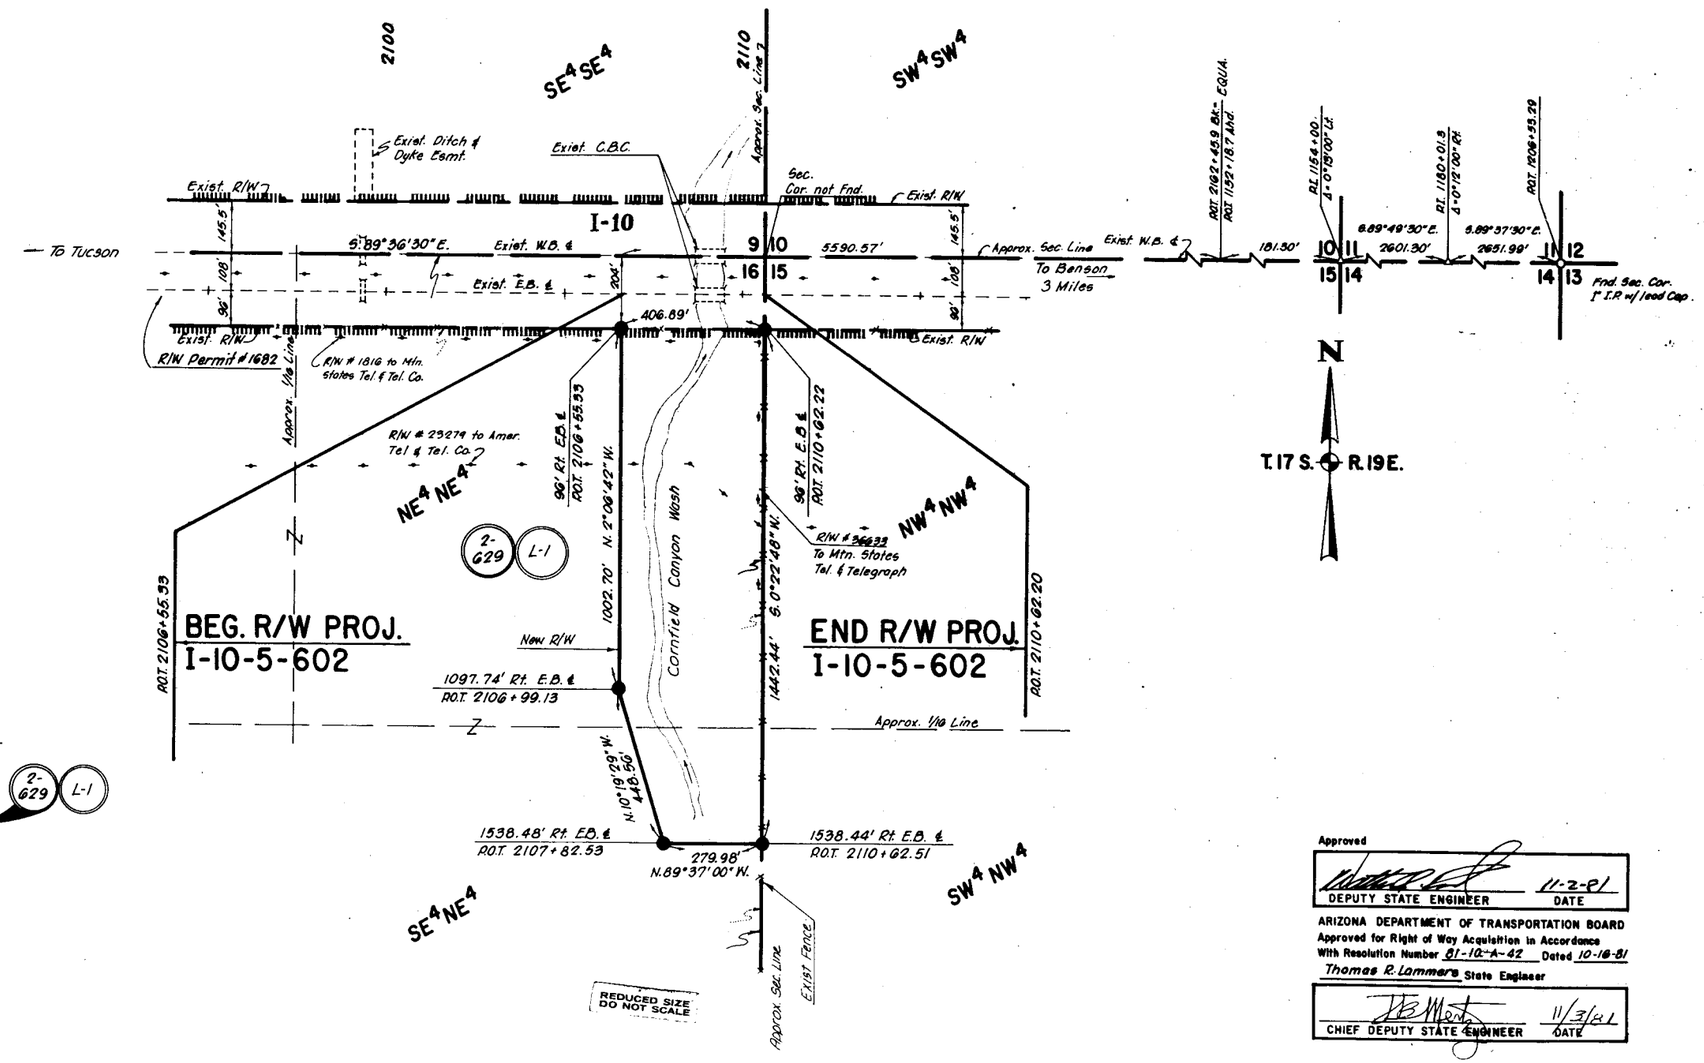

Public Hearing Requirements Satisfied Not Req'd
Environmental Impact Statement Requirements Satisfied Not Req'd

Approved

DEPUTY STATE ENGINEER — DATE 11-2-81

ARIZONA DEPARTMENT OF TRANSPORTATION BOARD
Approved for Right of Way Acquisition in Accordance
With Resolution Number 81-10-A-42 Dated 10-16-81
Thomas R. Lammers State Engineer

CHIEF DEPUTY STATE ENGINEER — DATE 11/3/81

REDUCED SIZE DO NOT SCALE

HARD COPY R/W Strip Map A-2-T-387 As Built I-10-5 (27)

CHECKED BY