CASA GRANDE-TUCSON HWY.
RILLITO
PIMA COUNTY

Click here for I-10 Index

REVISIONS					
C.O. No.	DATE	BY	DESCRIPTION	PROJECT NO.	N-810-601
				DRAWING NO.	
				SHEET NO.	1 of 1
				DRAWN BY	D.J. Holmes
				DATE COMP.	5-30-79
				SCALE	1" = 100'

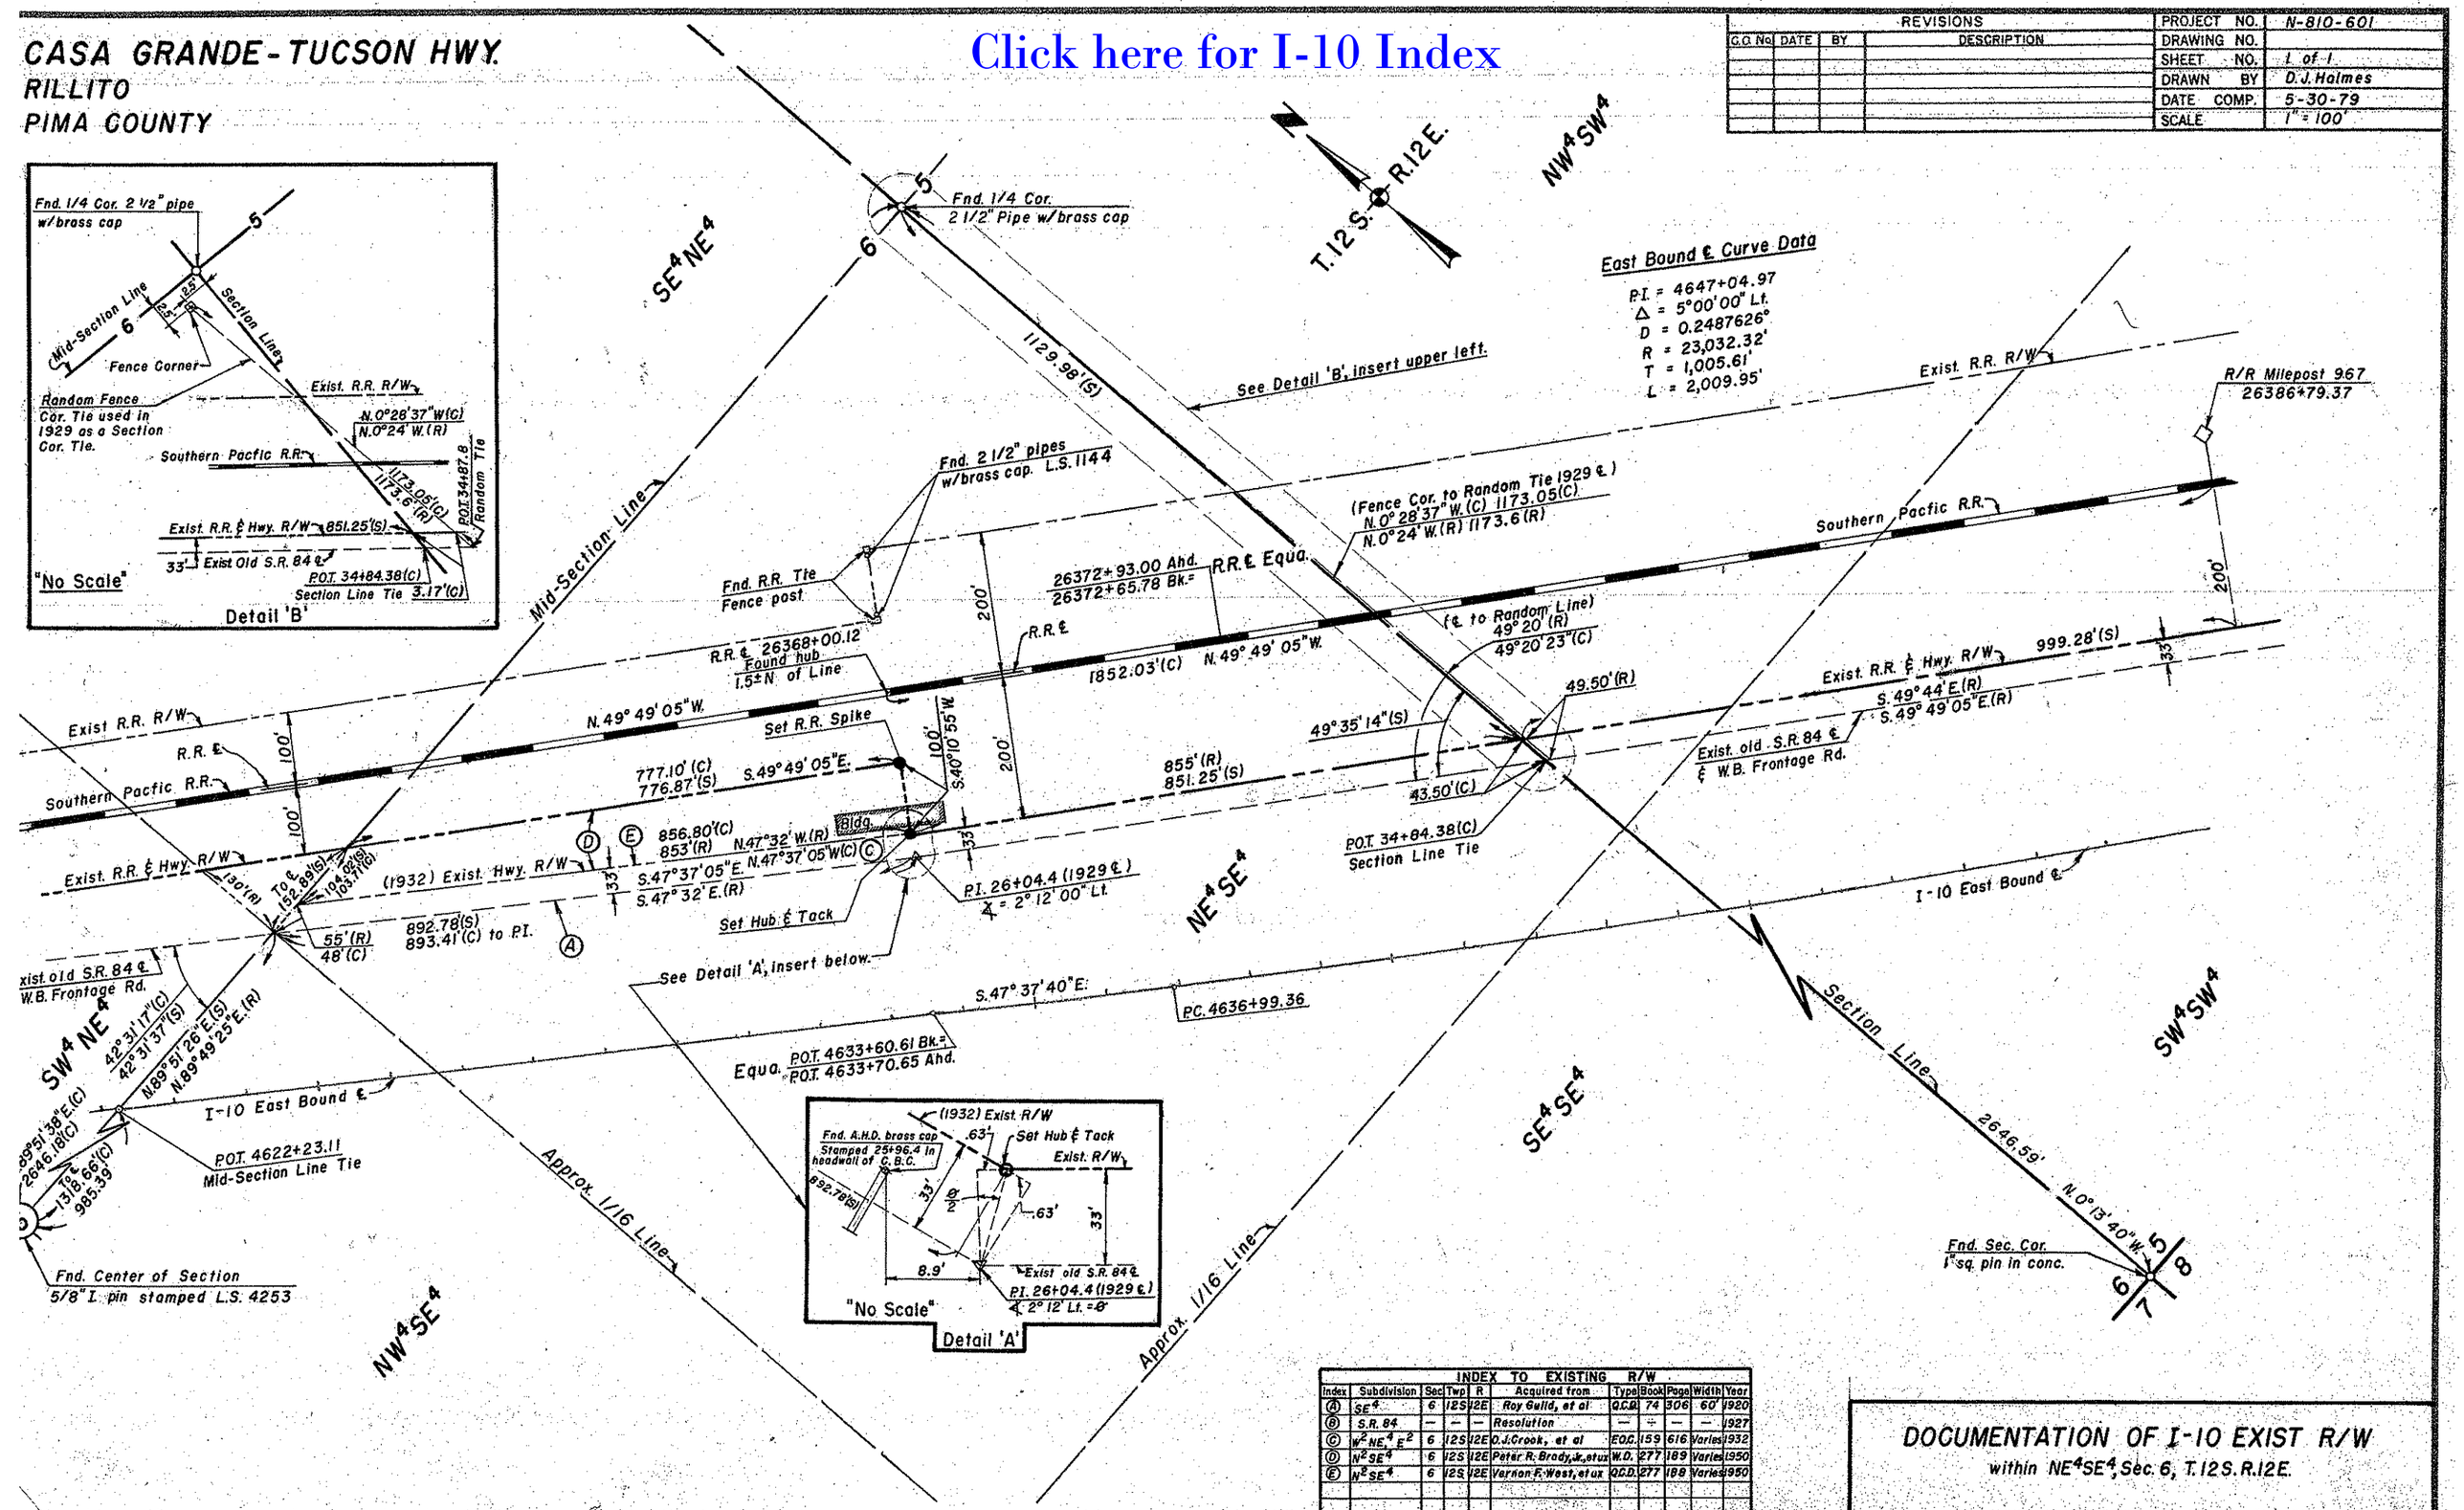

INDEX TO EXISTING R/W										
Index	Subdivision	Sec	Twp	R	Acquired from	Type	Book	Page	Width	Year
Ⓐ	SE¼	6	12S	12E	Roy Guild, et al	Q.C.D.	74	306	60'	1920
Ⓑ	S.R. 84	—	—	—	Resolution	—	—	—	—	1927
Ⓒ	W½NE¼E½	6	12S	12E	D.J. Crook, et al	E.O.C.	159	616	Varies	1932
Ⓓ	N½SE¼	6	12S	12E	Peter R. Brady, Jr., etux	W.D.	277	189	Varies	1950
Ⓔ	N½SE¼	6	12S	12E	Vernon F. West, et ux	Q.C.D.	277	188	Varies	1950

DOCUMENTATION OF I-10 EXIST R/W
within NE¼SE¼, Sec. 6, T.12S. R.12E.