Click here for I 15 Index

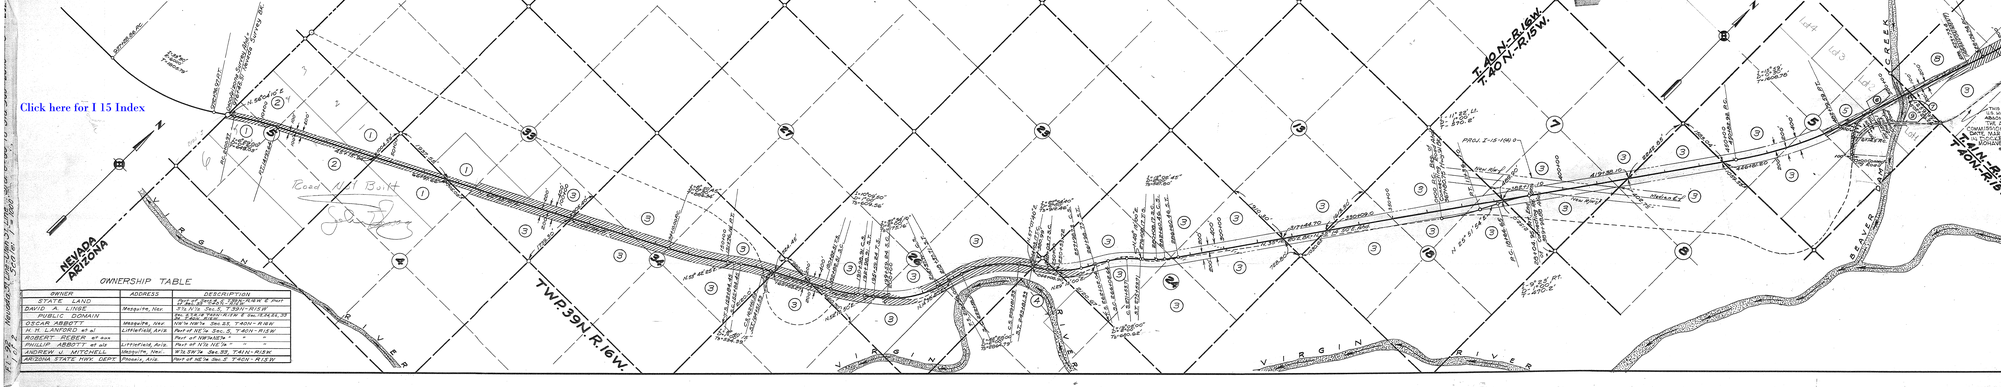

OWNERSHIP TABLE

OWNER	ADDRESS	DESCRIPTION
STATE LAND		Part of Sec. 2, T.39N.-R.16W. & Part of Sec. 16, T.40N.-R.16W.
DAVID A. LINDE	Mesquite, Nev.	Sec. 35, T.39N.-R.16W.
PUBLIC DOMAIN		Sec. 2, T.39N.-R.16W. & Sec. 16, T.40N.-R.16W.
OSCAR ABBOTT	Mesquite, Nev.	NW¼ NE¼ Sec. 33, T.40N.-R.16W.
H. H. LANFORD et al	Littlefield, Ariz.	Part of SE¼ Sec. 3, T.40N.-R.16W.
ROBERT REBER et ux	" "	Part of NW¼NE¼ " " "
PHILLIP ABBOTT et ux	Littlefield, Ariz.	Part of N½ N½ " " "
ANDREW J. MITCHELL	Mesquite, Nev.	W½ SW¼ Sec. 35, T.41N.-R.15W.
ARIZONA STATE HWY. DEPT.	Phoenix, Ariz.	Part of SE¼ Sec. 2, T.40N.-R.16W.

ARIZONA STATE HIGHWAY DEPARTMENT

Sketch showing parcels of land in Mohave County, Arizona, requested to be withdrawn from entry to be used as a highway right of way. 200' wide Beginning at a point in Sec. 35, T.39N.-R.16W. through SE¼ Sec. 33, T.40N.-R.16W. & Sec. 3, T.40N.-R.16W. Section 2, T.39N.-R.16W. & E ½ in T.40N.-R.16W. Section 16, T.40N.-R.16W. & Sec. 5, T.40N.-R.15W. Federal Int. Project I-15-1(6) Nevada State Line to Utah State Line Highway.

Date: 11-20-50

Arizona State Highway Engineer

CERTIFICATE OF THE MANAGER U.S. BUREAU OF LAND MANAGEMENT

I hereby certify, that according to the records of this office, the parcels of land shown on this sketch are unappropriated and unreserved public lands.

Date: 11-25-50

Manager

U. S. DEPARTMENT OF INTERIOR

Pursuant to the provisions of Section 17, of the Act of Congress approved November 9, 1921, 42 Statute 216, this map is approved. Subject to all valid existing rights and reserving rights of way for canals and ditches constructed by authority of the United States.

Date:

Assistant Secretary

Drawn by: D. Reuben-Date: 11-16-50 - Scale: 1" = 1000'

8-7-232