Click here for I 17 Index

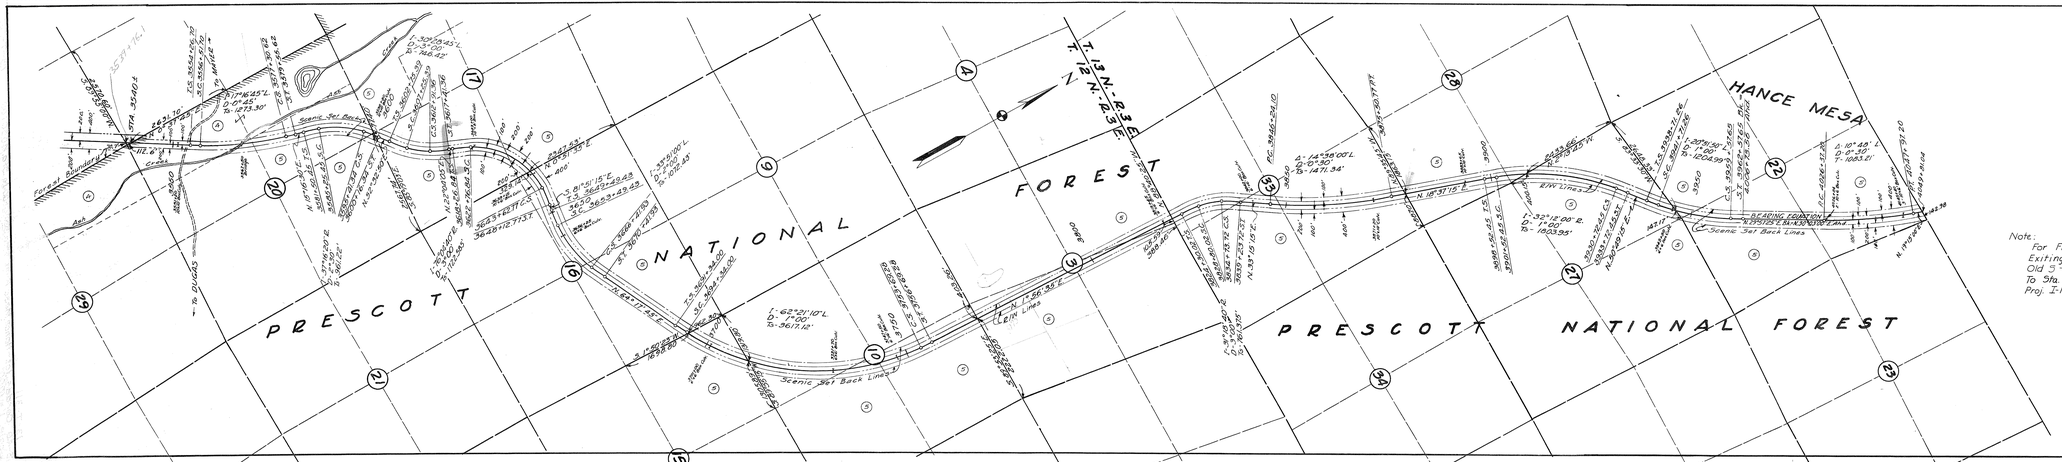

OWNERSHIP RECORD			
No.	OWNER	ADDRESS	DESCRIPTION
A	Erle P. Halliburton & Vida C. Halliburton, H. & W. Leonard S. Lyon & Alida Kell Lyon, H. & W.	c/o Leonard S. Lyon, 811 W. Seventh Street, Los Angeles, Calif.	W½ N W¼, W½ SW¼, Sec. 20 W½ NW¼, Sec. 29 All in T.12 N.-R.3 E.
5	Forest Land		NE¼ SW¼, E½ NW¼, NW¼ NE¼ Sec. 20; SW¼ SW¼, SE¼, SE¼ NW¼, Sec. 17; N½, Sec. 16; N½ NW¼, Sec. 15; SW¼, NW¼ SE¼, W½ NE¼, Sec. 10; W½ SE¼, NE¼ SW¼, E½ NW¼, W½ NW¼, Sec. 9; All in T.12 E.-R.3 E. E½ SW¼, NW¼ SE¼, NE¼, Sec. 34; E½ SE¼, SE¼ NE¼, Sec. 28; NW¼, NW¼ NE¼, Sec. 27; SE¼, SW¼, SE¼, NE¼, Sec. 22 All in T.13 N.-R.3 E.

Note:
For Finalization of
Existing R/W North Bound
Old S-40(8) Sta. 3616+15±
To Sta. 3879+12.07 See
Proj. I-17-2(38) Dwg. No. D-13-T-369

Existing R/W
For Proj I-17-2(41)
Dwg # D-13-T-370

OWNERSHIP CHECK	
DATE	BY

Alignment Approved for
R/W Alignment
Date _____ Assistant Deputy Highway Engineer

ARIZONA HIGHWAY DEPARTMENT
RIGHT OF WAY DIVISION
RIGHT OF WAY MAP
CORDES JCT-HANCE MESA
STA. 3940+00 TO STA. 4050+00
S-40
YAVAPAI CO.
In accordance with resolution dated 10-8-46, minutes of ARIZONA HIGHWAY COMMISSION

DRAWN BY	DATE	SCALE	FILE NO.
STANNIGER	8-30-47	1" = 1000'	13-T-311