Click here for I 17 Index

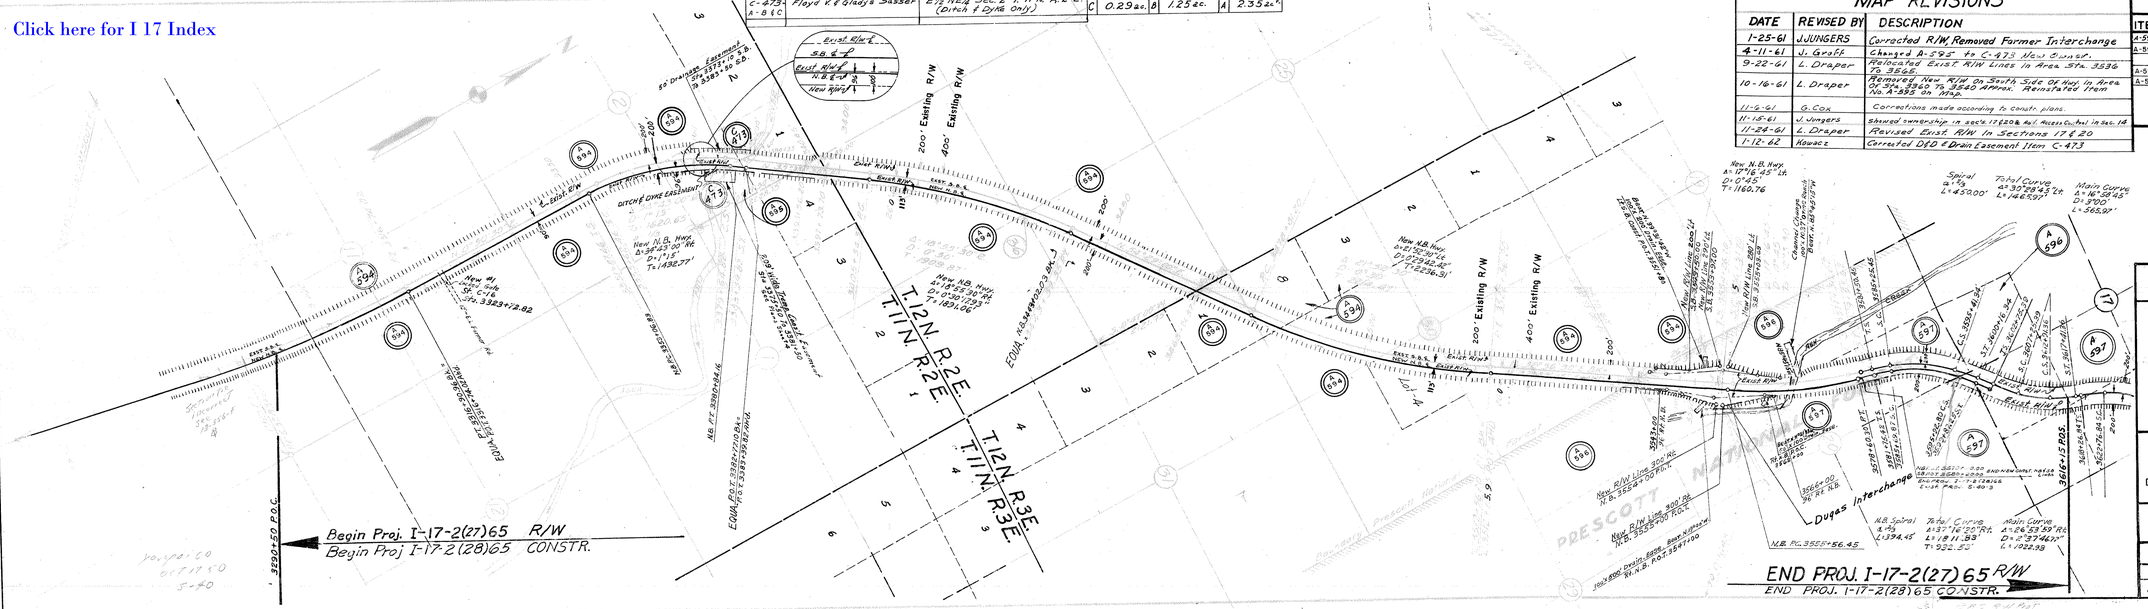

MAP REVISIONS

DATE	REVISED BY	DESCRIPTION
1-25-61	J. JUNGERS	Corrected R/W, Removed Former Interchange
4-11-61	J. Groff	Changed A-595 to C-473 New Owner.
9-22-61	L. Draper	Relocated Exist. R/W Lines in Area Sta. 3536 To 3565.
10-16-61	L. Draper	Removed New R/W on South Side Of Hwy. In Area Sta. 3360 To 3540 Approx. Reinstated Item No. A-595 on Map.
11-6-61	G. Cox	Corrections made according to constr. plans.
11-15-61	J. Jungers	Showed ownership in sec's 17 & 20 & Acl. Access Control in Sec. 14
11-24-61	L. Draper	Revised Exist. R/W In Sections 17 & 20
1-12-62	Kowacz	Corrected D&D & Drain Easement Item C-473

OWNERSHIP RECORD

ITEM	OWNER	DESCRIPTION
A-595	C.B. & Vera Reddell	E1/2 NE1/4 SEC. 2, T11N R2E
A-596	ORME RANCH SCHOOL	W1/2 NW1/4 SEC. 29, T12N R3E & W1/2 W1/2 SEC. 20, T12N R3E & SE¼SW¼, SEC. 17, T12N R3E
A-597	PRESCOTT NATIONAL FOREST	For Sec. 17 & SEC. 20, T12N R3E
A-594	STATE LAND	SE1/4 SEC. 19, SW1/4, E1/2 SEC. 30, NW1/4 SEC. 31, T12N R3E; SEC. 36 T12N R2E; NW1/4 NW1/4 SEC. 1, E1/2 SEC. 11, SE1/4, SW1/4 NE1/4, T11N R2E.

SUPERSEDED
SEE DRAWING D-13-T-346

AFE No. 7929

ARIZONA HIGHWAY DEPARTMENT
RIGHT OF WAY DIVISION

RIGHT OF WAY MAP OF
CORDES JCT. — FLAGSTAFF
INTERSTATE HIGHWAY 79
FEDERAL AID PROJECT I-17-2(27)65
CORDES JCT. — ASH CREEK
FROM STA: 3290+50 TO STA: 3616+00
YAVAPAI COUNTY

ALIGNMENT, RIGHT OF WAY WIDTHS, AND CONTROL OF ACCESS APPROVED IN ACCORDANCE WITH HIGHWAY PLANS.

DATE: 7-6-59

ASS'T STATE ENGINEER

APPROVED IN ACCORDANCE WITH RESOLUTION DATED: 7-7 1959, MINUTES OF THE ARIZONA HIGHWAY COMMISSION

Control of access shown thus:

DRAWN BY	DATE	SCALE	CHECKED BY	FILE NO.
JON GROFF	4-13-59	1"=1000'		A-13-T-348A