Click here for I 17 Index

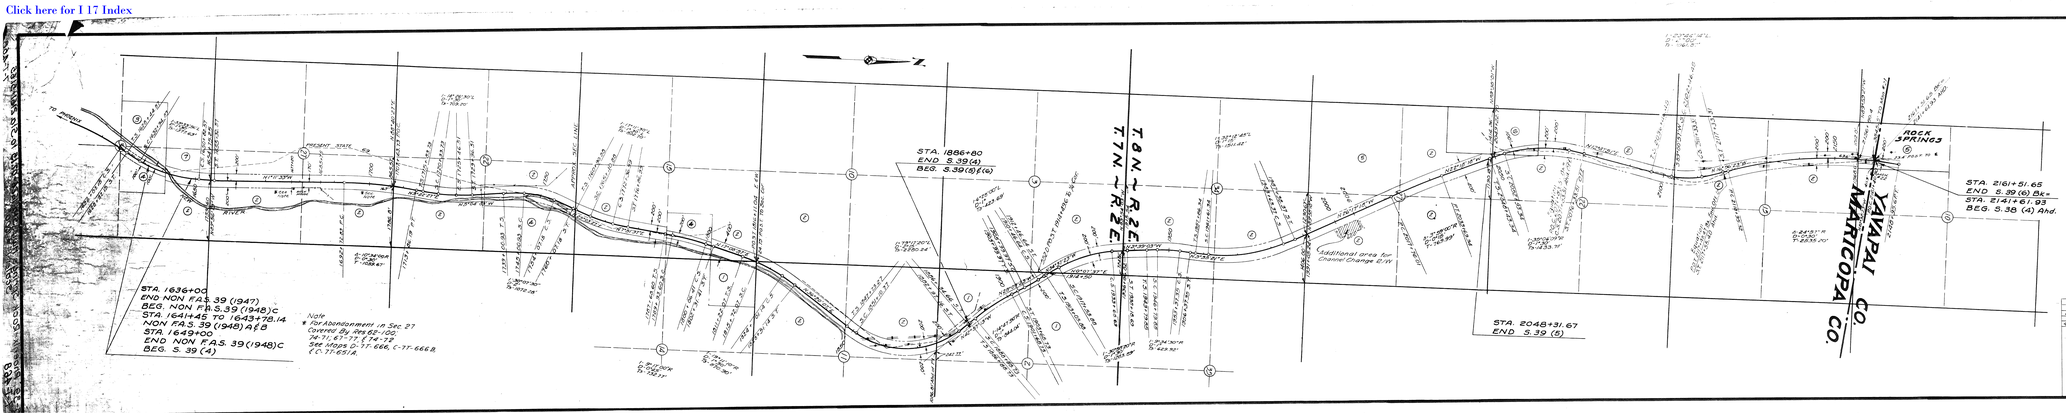

NO.	NAME	ADDRESS	DESCRIPTION
1	STATE OF ARIZONA		NW¼ NW¼ Sec. 14, Sec. 2, T.7N. R. 2 E.
2	PUBLIC DOMAIN		N½ N½ Sec. 34, Sec. 27, W½ W½ NE¼ Sec. 23, S½, NE¼ NE¼ Sec. 15, Sec. 10, W½ Sec. 14, Sec. 11, T.7 N. - R.2 E. Sec. 1, E½ SW¼ Sec. 25, SE¼ NW¼, SW¼ Sec. 22, Sec. 15, T. 8 N. - R. 2 E.
3	EUNICE C. EVANS & FRANK ALLEN E. BONN	NEW RIVER STA.	SE¼ NW¼ Sec. 34, T.7N.-R.2E.
4	LAIRD-EVANS CATTLE RANCHES	C/O LAIRD & CAMERA, PHOENIX	SW¼ NE¼ Sec. 34, E½ NE¼ Sec. 4, Sec. 34, W½ N.A. Sec. 13, T.7 N. - R.2 E.
5	BENJAMIN & HENRIETTA WARNER	ROCK SPRINGS, ARIZONA	NE¼ SW¼ Sec. 27, W½ SW¼ Sec. 10, T.8 N. - R. 2 E.
6	ROBERT CAIRNS & VIOLA E. CAIRNS	SOUTHERN AVE., PHOENIX	NW¼ NW¼ Sec. 27, SW¼ SW¼ Sec. 10, T.8 N. - R. 2 E.
7	R. L. STEWART & VIOLA STEWART, his wife	BLACK CANYON STAGE PHOENIX	NW¼ NE¼ Sec. 34, T.7 N. - R. 2 E. (QUARTER)

Note: For New R/W See Project I-17-1(48) Dwg. No. D-T-E684

Revisions			
NO	DATE	By	Description
1	6-6-61	A.V.	Added NW¼ NW¼ Sec. 14 Abandonments Sec. 27 Sec. 10
2	8-3-70	A.V.	Added Sec. 34 See R/W Maps Right

OWNERSHIP CHECK	
DATE	BY
6-1-61	L. HUNTSMAN

ARIZONA HIGHWAY DEPARTMENT

RIGHT OF WAY DIVISION

RIGHT OF WAY MAP
PHOENIX-ROCK SPR.
NEW RIVER-ROCK SPR.
S-39

STA. 1626+03.17 TO STA. 2161+51.65
IN PROGRAMME BOOK, PHOENIX-ROCK SPR. & NEW RIVER-ROCK SPR. SECTIONS

DRAWN BY	DATE	SCALE	SHEET NO.
L. BAKER	5-30-46	1"=1000'	T7-651