Click here for I 17 Index

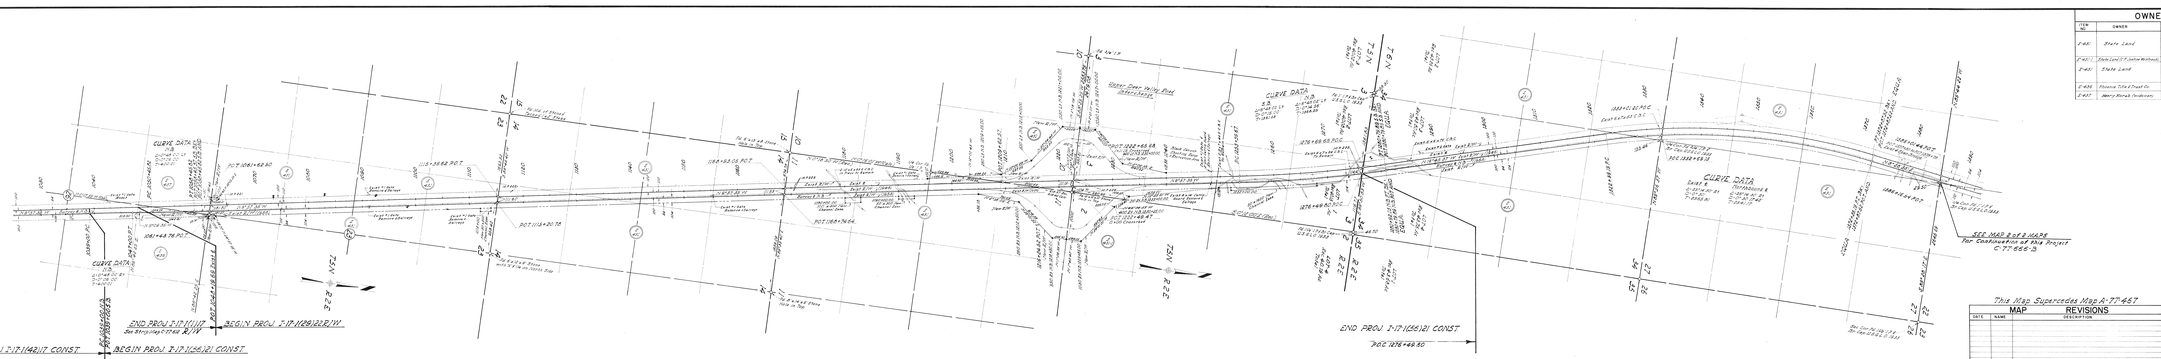

OWNERSHIP RECORD

ITEM NO	OWNER	DESCRIPTION	PARCEL NO. TRACT	ACREAGE REMAIN	DATE REQUIRED	DATE REMOVED BY TRUCK
E-401	State Land	Township 7N R1W Section 36 G&SRB&M Section 1 T6N R1W Section 36 T7N R2E	1	2.0	2-12-68	
E-401	State Land T.7 Indian Reservation	Fr Section 2 T.6N R.2E	1-T1	40.00		1-8-68
E-402	State Land	Section 36	2-T1			
		Section 1	2-T2			
		Section 2	2-T3			1-8-68
		Section 36	2-T4			6-8-68
E-403	Phoenix Title & Trust Co.	N1/2 N1/2 N1/2 Section 36, T.5N R.2E	3-T1	79.83		
E-407	Henry Ronald Dickinson	N1/2 N1/2 N1/2 Section 36, T.5N R.2E	3-A4	39.84		

This Map for location purposes only. For additional information, R/W maps are available. Dimensions: See R/W Plans C-77-666.

NOTE: 200 of Right of Way, 100 on each side of the Centerline, was dedicated July 2, 1945 under State Land Department R/W No. 1015 Accepted July 2, 1945. Additional 34 of Right of Way on the East, Conveying Control of Access on the East & West Right of Way Lines was Required December 5, 1968 under State Land Department R/W No. 1015 Accepted.

This Map Supercedes Map A-77-457

MAP REVISIONS		
DATE	NAME	DESCRIPTION

ARIZONA HIGHWAY DEPARTMENT
RIGHT OF WAY DIVISION

ROUTE OF WAY MAP OF
PHOENIX-CORDES JCT. HWY.
SKUNK CREEK-DEADMAN WASH
INTERSTATE-17
FEDERAL AID PROJECT I-17-1(26)121
HIGH SECTION: 0.0MP TO 8.0MP (MPS: 170.4-78.4)
MARICOPA COUNTY

ROUTE	I-17
JOB NUMBER	100.402
SHEET NO.	1
TOTAL SHEETS	2
DRAWING NO.	C-77-666-3

ALIGNMENT, RIGHT OF WAY, BENCH MARKS, AND SECTIONS APPROVED AS AUTHENTIC WITH ORIGINAL PLANS.
DATE: 2-2-68 — ARIZONA HIGHWAY DEPARTMENT
DIVISION ENGINEER — RIGHT OF WAY DIVISION
APPROVED AS AUTHENTIC WITH ORIGINAL DATED: 2-2-68
ARIZONA HIGHWAY COMMISSION
CHAIRMAN, STATE HIGHWAY COMMISSION
COPIES OF PLANS BEING FILED IN