PHOENIX — CORDES JCT. HWY.

PINNACLE PEAK T. I.

MARICOPA COUNTY

OWNERSHIP RECORD									ACQUISITION RECORD				
PARCEL NUMBER	OWNER	DESCRIPTION	TOTAL AREA	AREA REQUIRED GROSS INCL EXIST. R/W	AREA REQUIRED NET EXCL EXIST. R/W	EASEMENT AREA	REMAINDER LEFT	REMAINDER RIGHT	COMMISSION APPROVAL	TYPE & DATE OF INSTRUMENT	RECORDED DATE	RECORDED BOOK	RECORDED PAGE
7-2518	State Of Arizona	Pt. SW¼, Sec. 12, T4N, R2E.	3.58 Ac.		0.11 Ac.		3.47 Ac.		8-21-74	Patent 9-13-74			
7-2519	Walter K. Grigg, et al	Pt. NW¼ NW¼ Sec. 13, T4N, R2E.	1.563 Ac.	2.97 Ac.	1.28 Ac.		1.266 Ac.		4-3-75	W.D. 11-27-74	4-17-75	11120	986-7
7-2520	Dale E. Eymon et ux.	Pt. NW¼ NW¼ Sec. 13, T4N, R2E.	17.43 Ac.	2.84 Ac.	0.56 Ac.		14.59 Ac.		11-16-73	W.D. 10-5-73	12-11-73	10431	1276-1277

3687	9-4-73	C.R.P.	Revised Index to Existing R/W
3790	12-5-75	K.R.G.	Added turnout & gate lt. Sta. 844+00.
4210	4-14-78	W.D.S.	Revised Owner Par. 7-2519
5748	2-14-81	R.M.M.	Finalized

I-17-1-603
D-7-7-736
1 OF 1
BY L.F.W.
DATE 5-14-73
SCALE 1" = 100'

FINALIZED

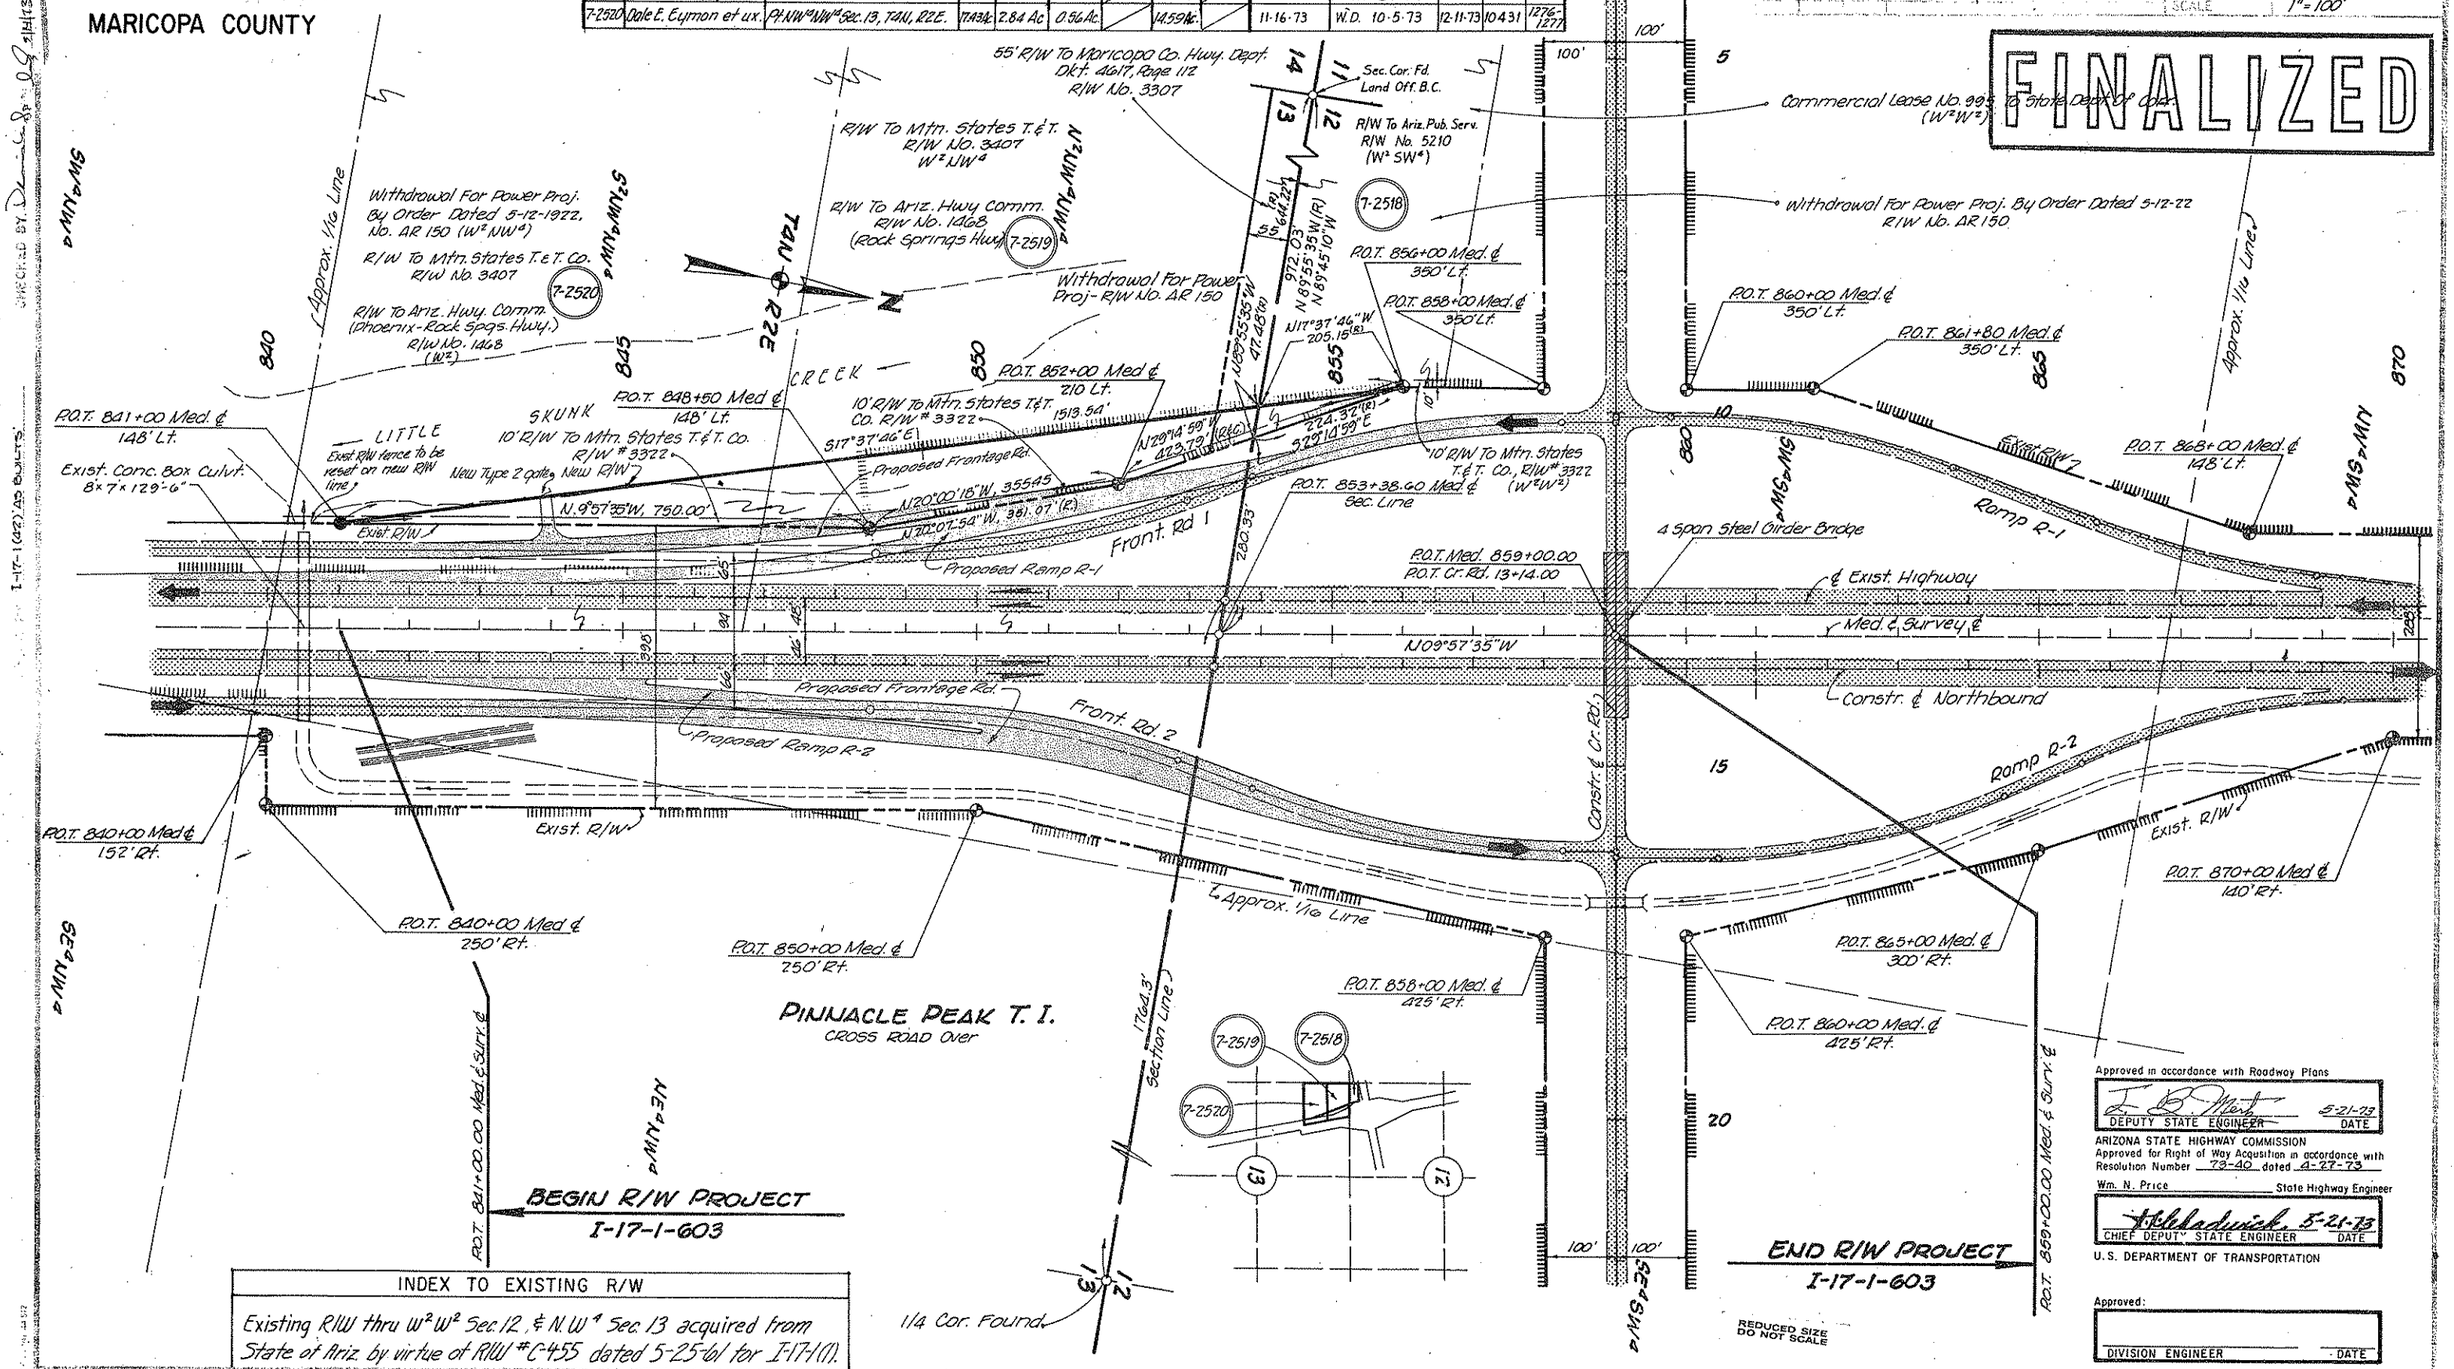

INDEX TO EXISTING R/W
Existing R/W thru W½W½ Sec. 12, & N.W.¼ Sec. 13 acquired from State of Ariz. by virtue of R/W # C-455 dated 5-25-61 for I-17-1(1).

Approved in accordance with Roadway Plans

DEPUTY STATE ENGINEER — DATE 5-21-73

ARIZONA STATE HIGHWAY COMMISSION
Approved for Right of Way Acquisition in accordance with Resolution Number 73-40 dated 4-27-73

Wm. N. Price — State Highway Engineer

CHIEF DEPUTY STATE ENGINEER — DATE 5-21-73

U.S. DEPARTMENT OF TRANSPORTATION

Approved:

DIVISION ENGINEER — DATE

Click here for I 17 Index