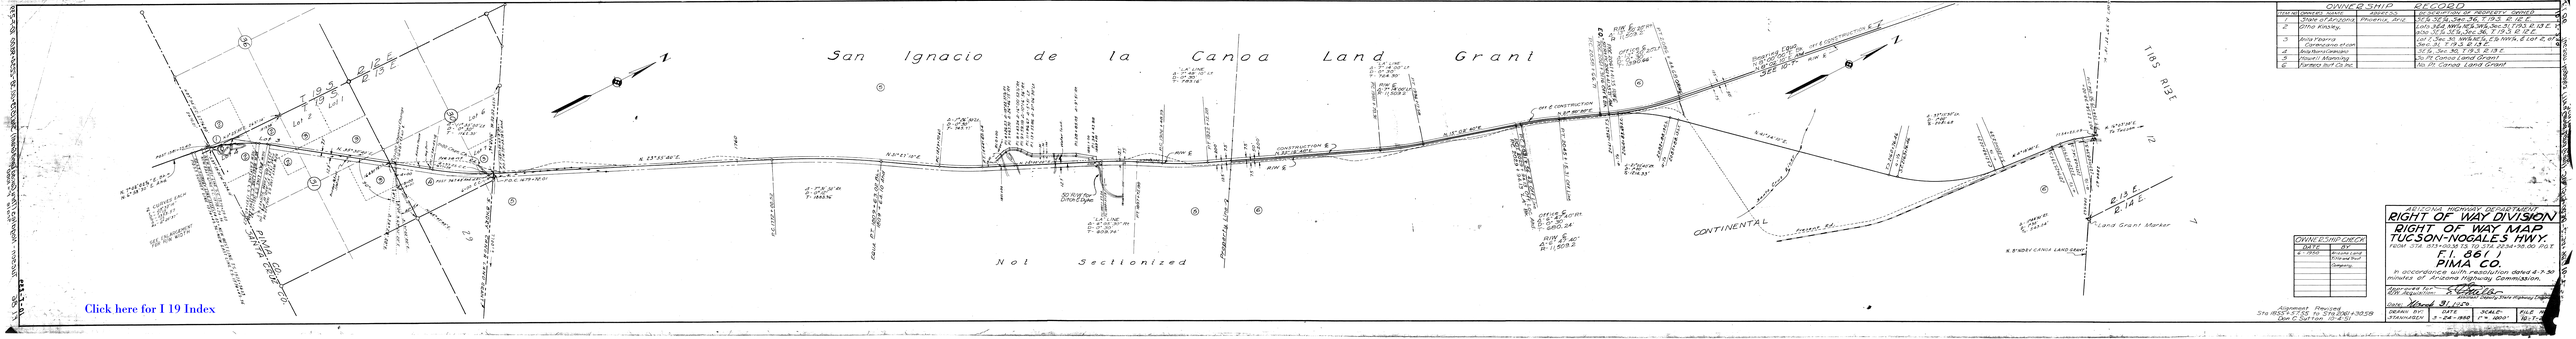

OWNERSHIP RECORD			
Item No.	Owner Name	Address	Description of Property Owned
1	State of Arizona	Phoenix, Ariz.	Sec 16 & Sec 36, T 19 S R 13 E
2	Otto Kinsley,		Lots 3&4 NW¼ NE¼ Sec 31 T 19 S R 13 E; also SE¼ SE¼ Sec 36, T 19 S R 13 E
3	Jose Figueroa Campiano et ux		Lot 1 Sec 31 NW¼ NE¼ SW¼ & NW¼ SW¼ Sec 31, T 19 S R 13 E
4	Sig Rand Lindegren		SE¼ Sec 30, T 19 S R 13 E
5	Hazel I. Manning		So. Pt. Canoa Land Grant
6	Farmers Inv Co Inc		So. Pt. Canoa Land Grant

OWNERSHIP CHECK	
DATE	BY
6-1955	Arizona Land Title and Trust Company

ARIZONA HIGHWAY DEPARTMENT
RIGHT OF WAY DIVISION
RIGHT OF WAY MAP
TUCSON-NOGALES HWY.
NEW SITE NO. 19 S 13 E 1234-50.00 FOR
F-861
PIMA CO.
In accordance with resolution dated 4-7-30 minutes of Arizona Highway Commission.

Approved for
RW Appraiser: S. Chapman
Chief Right of Way Appraiser, Arizona Highway Department

Date: March 31, 1954

Surveyed: Revised
Sta 1850+00 = Sta 1850+00 = 1859
Sta 2 Sat Sun 10-4-51

DRAWN BY:	DATE:	SCALE:	FILE:
STANFORD	3-24-1955	1" = 1000'	861-F