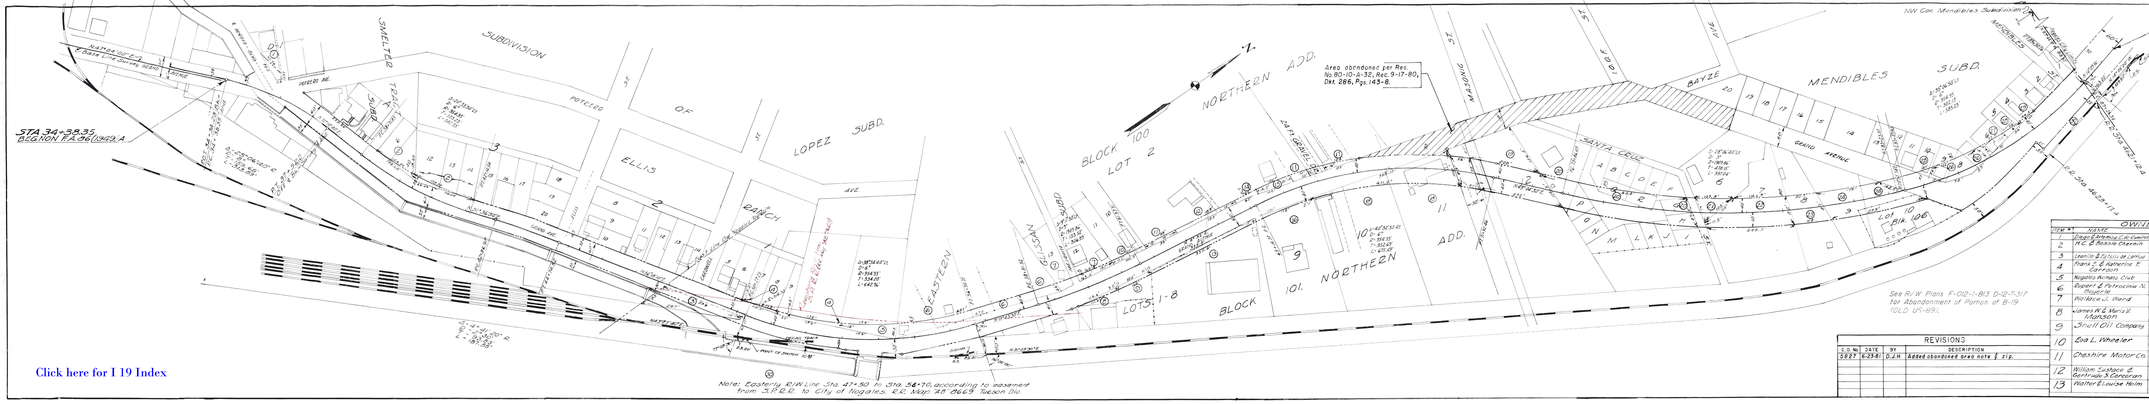

Click here for I 19 Index

OWNERSHIP RECORD CONTINUED		
ITEM # NAME	ADDRESS	DESCRIPTION
14 G.C. & Margaret Cochran		Portion Blk. 101, Northern Add.
15 Alg. E. Cheshire		D/Ha
16 Mexican Products Co.		Portion Blk. 101, Northern Add.
17 James & Ester Tod		Lot "Bonanza" Villa Coronado Subd. Amended
18 Thomas & Edith Lopez		Pt Lots 100-1, Blk. 101, Northern Add.
19 Remigio & Adela Ramos		Pt Lots 100-2, Blk. 101, Northern Add.
20 Nogales School Dist. #1		Pt Lot 2, Blk. 101, Northern Add.
21 Ferrocarril Mexicano De Sonora		Pt Lot 6, Blk. 101, Northern Add.
22 Daniel J. Gerdes		Pt Lot 7, Blk. 101, North'n Add.
23 Willis & Mae L. Mills		Pt Lot 8, Blk. 101, Northern Add.
24 Rockfield Oil Corp.		Pt Lot 1-5, Blk. 101, Northern Add.
25 Stephen & Fang Jingson		Pt Lot 10, Mendibles Subd.
26 Lewis H. Summons		Pt Lots 7, 8 & 9 Grand Ave. Subd.
27 Maurice M. Howard		Pt Lot 6, Mendibles Subd.
28 Mrs. Jesus Urena		Pt Lots 4 & 5 Mendibles Subd.
29 Frank & Amelia Figueroa		Pt Lot 4, Mendibles Subd.
30 S.P.R.R.		Pt of R.R. R/W.
30A S.P.R.R.		Pt of R.R. R/W.

OWNERSHIP RECORD		
ITEM # NAME	ADDRESS	DESCRIPTION
1 Gaspar Rodriguez & Clement H.C. & Bessie Chenoth		Part Blk. D-1, Shelter Tract & Sh'ter Lots, Shelter Tract to F. Del Lot 3, Ellis Ranch Subd.
2 Lopez & Sylvia M. Lopez		Parcel of Land
3 Frank & Katherine F. Carranza		Lots 2-7 & 9-12, Ellis Ranch Subd. & Part S. Ch. Hwy. Parcel
4 Nogales Romeo Club		That Pt. of Sy of Eastern Subd.
5 Rupert & Petronila N. Figueroa		Eastern Subd.
6 Wallace J. Hand		Part Lot 1, Blk. 100, North'n Add.
7 James R. & Maria Manson		Part of Lot 1, Blk. 101 Northern Addition.
8 Shell Oil Company		Part of Lot 1, Blk. 101, Northern Add.
9 Eva L. Wheeler		Rem. Lot 1, Blk. 101, Northern Add.
10 Cheshire Motor Co.		2 Parcels in Lot 2, Blk. 100, Northern Add.
11 William Tadeo & Bertrude S. Gerdsman		Parcel in Lot 2, Block 100, Northern Add.
12 Walter & Louise Helm		Part of Lot 1, Blk. 101, Northern Add.
13		

REVISIONS			
C.O. No.	DATE	BY	DESCRIPTION
5827	6-23-81	D.J.H.	Added abandoned area note & stp.

ARIZONA HIGHWAY DEPARTMENT

RIGHT OF WAY DIVISION

RIGHT OF WAY MAP

NOGALES - TUCSON HWY.

(B)SR 89 STA. 36+06.29 P.T. TO STA. 90+50

NON F.A. 86

SANTA CRUZ CO.

In accordance with resolution dated 12-2-48 minutes of Arizona Highway Commission.

Approved for R/W
Acquisition _____ Assistant County Highway Engineer

Date _____ Chief Engineer

GRAWN BY:	DATE	SCALE	FILE NO.
SEANNAGEN	11-9-1948	1" = 100'	(2-7-116)