NOGALES-TUCSON HWY.
AGUA FRIA CANYON NO. 906 & 353
SANTA CRUZ COUNTY

Click here for I 19 Index

REVISIONS			
C.O. No.	DATE	BY	DESCRIPTION
6697	9/10/84	Rick	Ownership name change
6725	9-10-84	R.L.B.	Added Brngs. to ℄'s & noted area is in
"	"	"	L.M.B. Land Grant. BID(90)

PROJECT NO.	ER-19-1 (90)
DRAWING NO.	D-12-T-339
SHEET NO.	1 OF 1
DRAWN BY	F.C. CIVIL ENGINEERING
DATE COMP.	6-11-84
SCALE	1" = 100'

OWNERSHIP RECORD										ACQUISITION RECORD				
PARCEL NUMBER	OWNER	DESCRIPTION	TOTAL AREA	AREA REQUIRED: GROSS INCLUDING EXISTING R/W	AREA REQUIRED: NET EXCLUDING EXISTING R/W	EASEMENT AREA	REMAINDER: LEFT	REMAINDER: RIGHT	SHEET NUMBER	BOARD APPROVAL	TYPE & DATE OF INSTRUMENT	RECORDED: DATE	RECORDED: BOOK	RECORDED: PAGE
12-301	RIO RICO PROPERTIES, INC. OF ARIZONA	PT. LOT A, Blk 804, RIO RICO VILLAS UNIT NO. 18, BK. 3, PG. 58	19.3 AC.	1.29 AC.*		0.35 AC. DRAIN. ESMT.	18.01 AC.		1	2-14-85	EASEOR 12-9-85	3-1-85	394	65-66

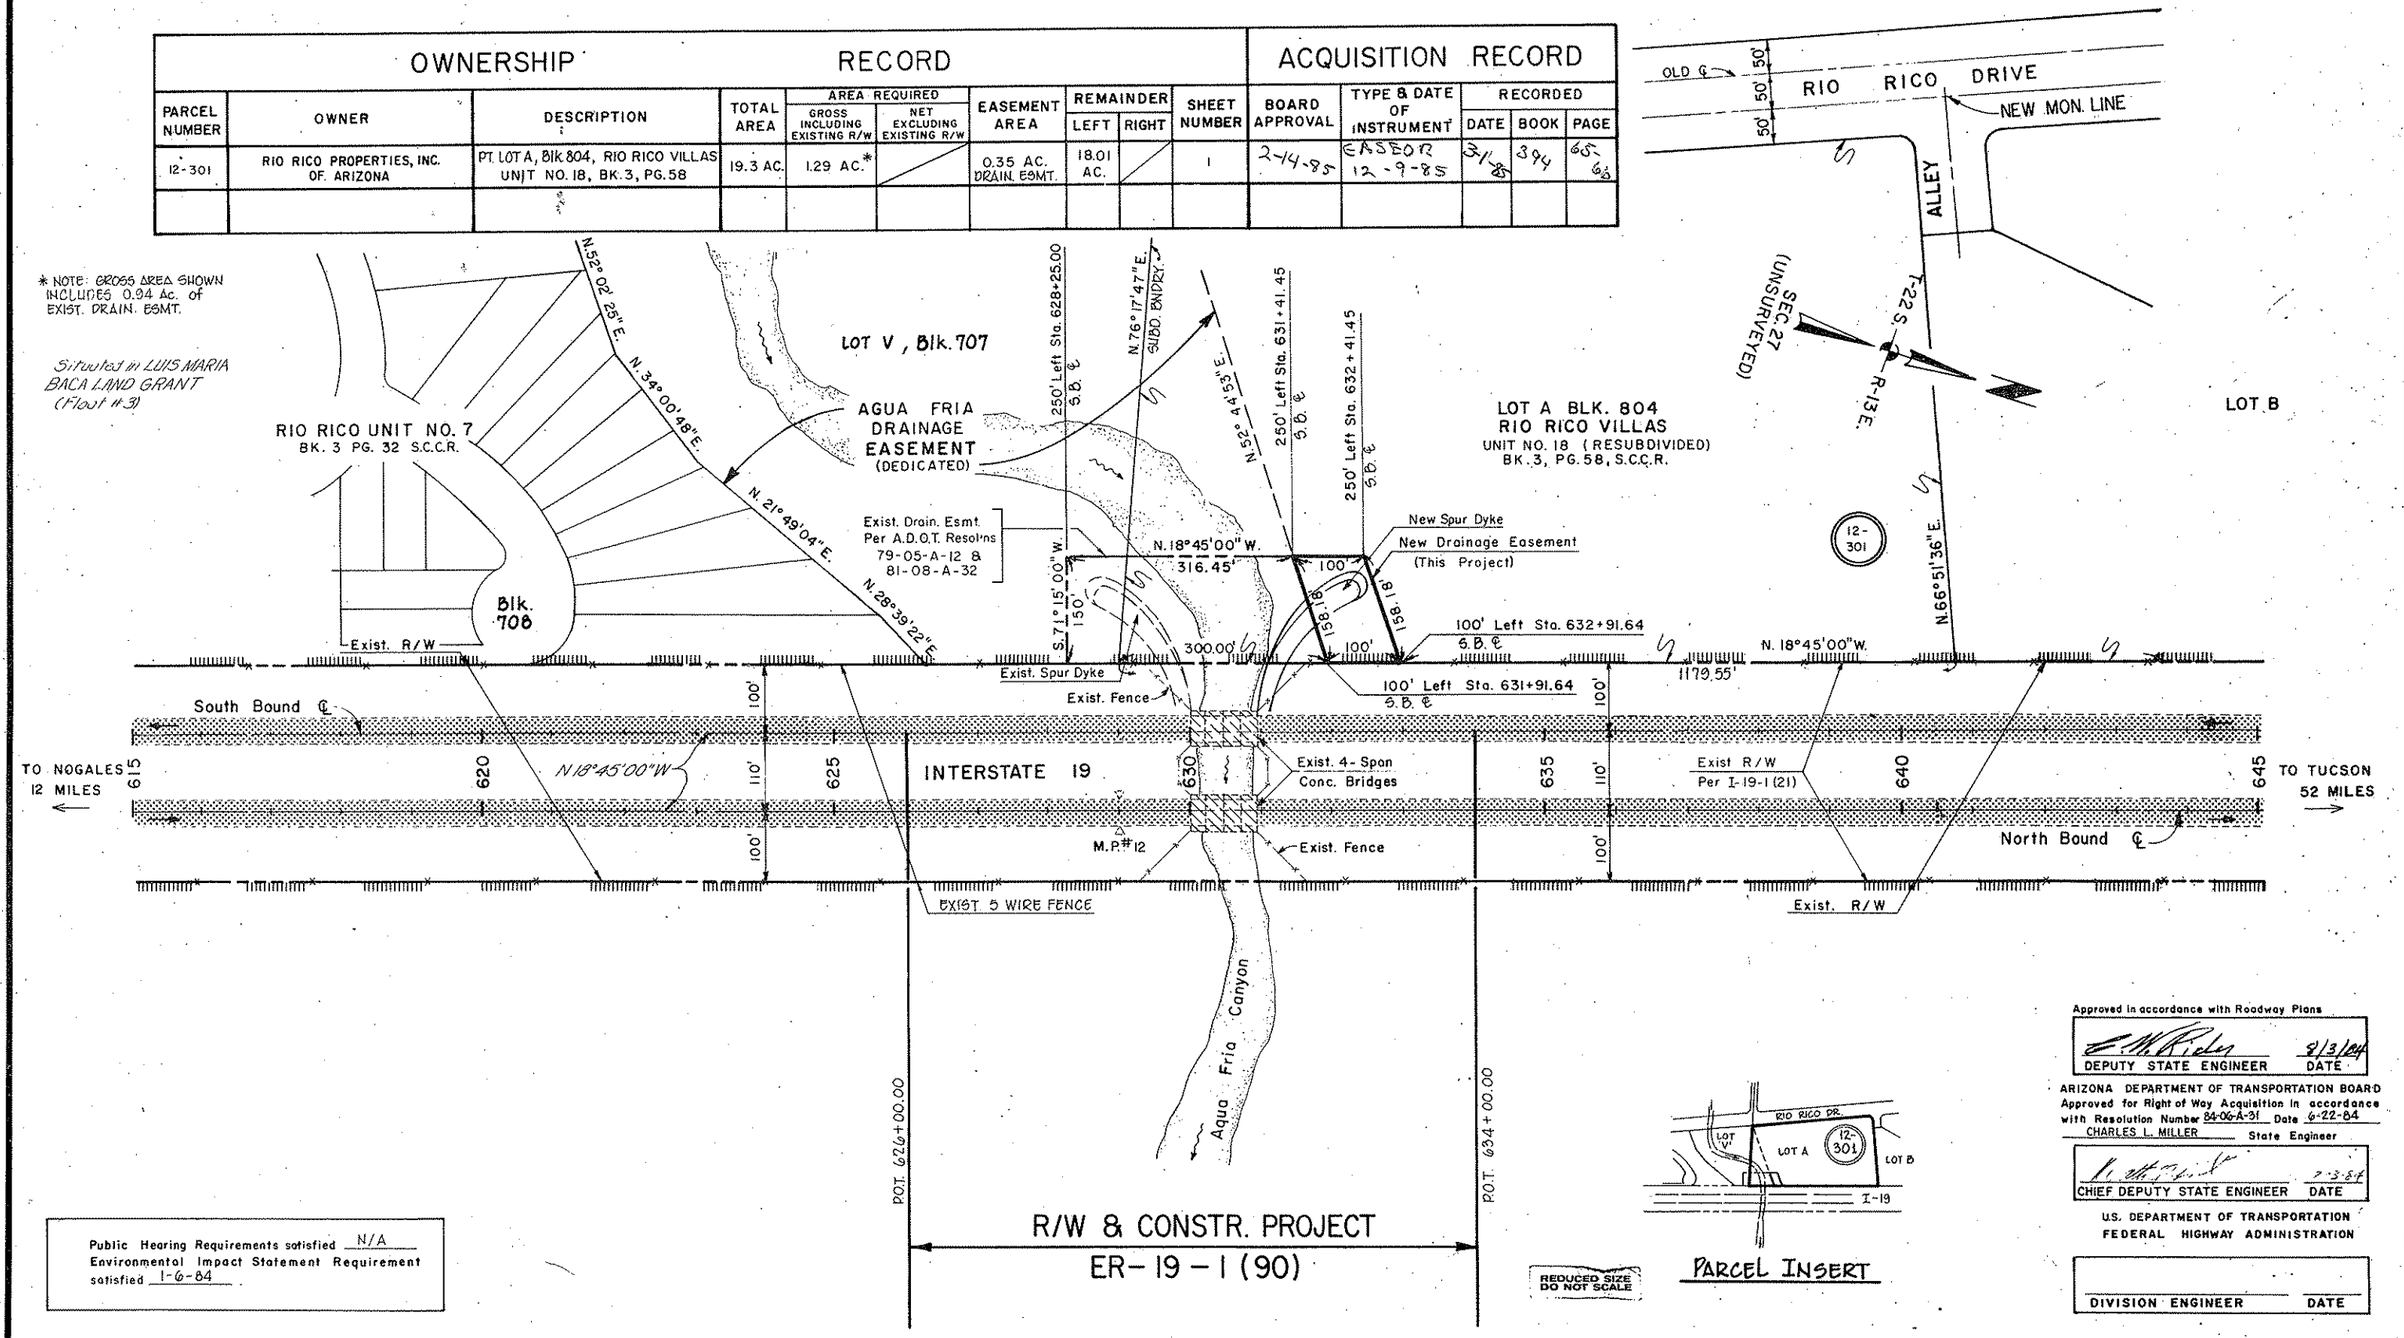

PARCEL INSERT

REDUCED SIZE DO NOT SCALE

Public Hearing Requirements satisfied N/A
Environmental Impact Statement Requirement satisfied 1-6-84

Approved in accordance with Roadway Plans

DEPUTY STATE ENGINEER — DATE 8/3/84

ARIZONA DEPARTMENT OF TRANSPORTATION BOARD
Approved for Right of Way Acquisition in accordance with Resolution Number 84-06-A-31 Date 6-22-84
CHARLES L. MILLER State Engineer

CHIEF DEPUTY STATE ENGINEER — DATE 7-3-84

U.S. DEPARTMENT OF TRANSPORTATION
FEDERAL HIGHWAY ADMINISTRATION

DIVISION ENGINEER — DATE

CHECKED BY. Ted Kaminski

HARD COPY.