NOGALES - TUCSON HIGHWAY
E. FRONTAGE ROAD C.B.C. NO. 4694 & S.P.P. NO. 6664
SANTA CRUZ COUNTY

Click here for I 19 Index

REVISIONS			
C.O. No.	DATE	BY	DESCRIPTION

PROJECT NO.	ER-19-1(92)
DRAWING NO.	D-12-T-341
SHEET NO.	1 OF 1
DRAWN BY	KEATING
DATE COMP.	4-29-85
SCALE	1" = 100'

HUITT - ZOLLARS INC.
FOR THE CONSULTANT
DESIGN: DWS | DRAWN: DJK KJC | CHECKED: JCK

REGISTERED LAND SURVEYOR CERTIFICATE NO. 15878 JOHN C. KEEGAN ARIZONA, U.S.A.

OWNERSHIP RECORD

PARCEL NUMBER	OWNER	DESCRIPTION	TOTAL AREA	AREA REQUIRED: GROSS INCLUDING EXISTING R/W	AREA REQUIRED: NET EXCLUDING EXISTING R/W	EASEMENT AREA	REMAINDER: LEFT	REMAINDER: RIGHT	SHEET NUMBER
12-302	Charles C. Day, et ux	Pt. N 1/2 Luis Maria Baca Land Grant Float No.3	28.39AC.		0.54 AC.			27.85AC.	1
12-303	Josephine Thomas Reeve	Pt. N1/2 Luis Maria Baca Land Grant Float No.3	145.78AC.		1.62 AC.			144.16AC.	1

ACQUISTION RECORD

PARCEL NUMBER	BOARD APPROVAL	TYPE & DATE OF INSTRUMENT	RECORDED: DATE	RECORDED: BOOK	RECORDED: PAGE
12-302					
12-303					

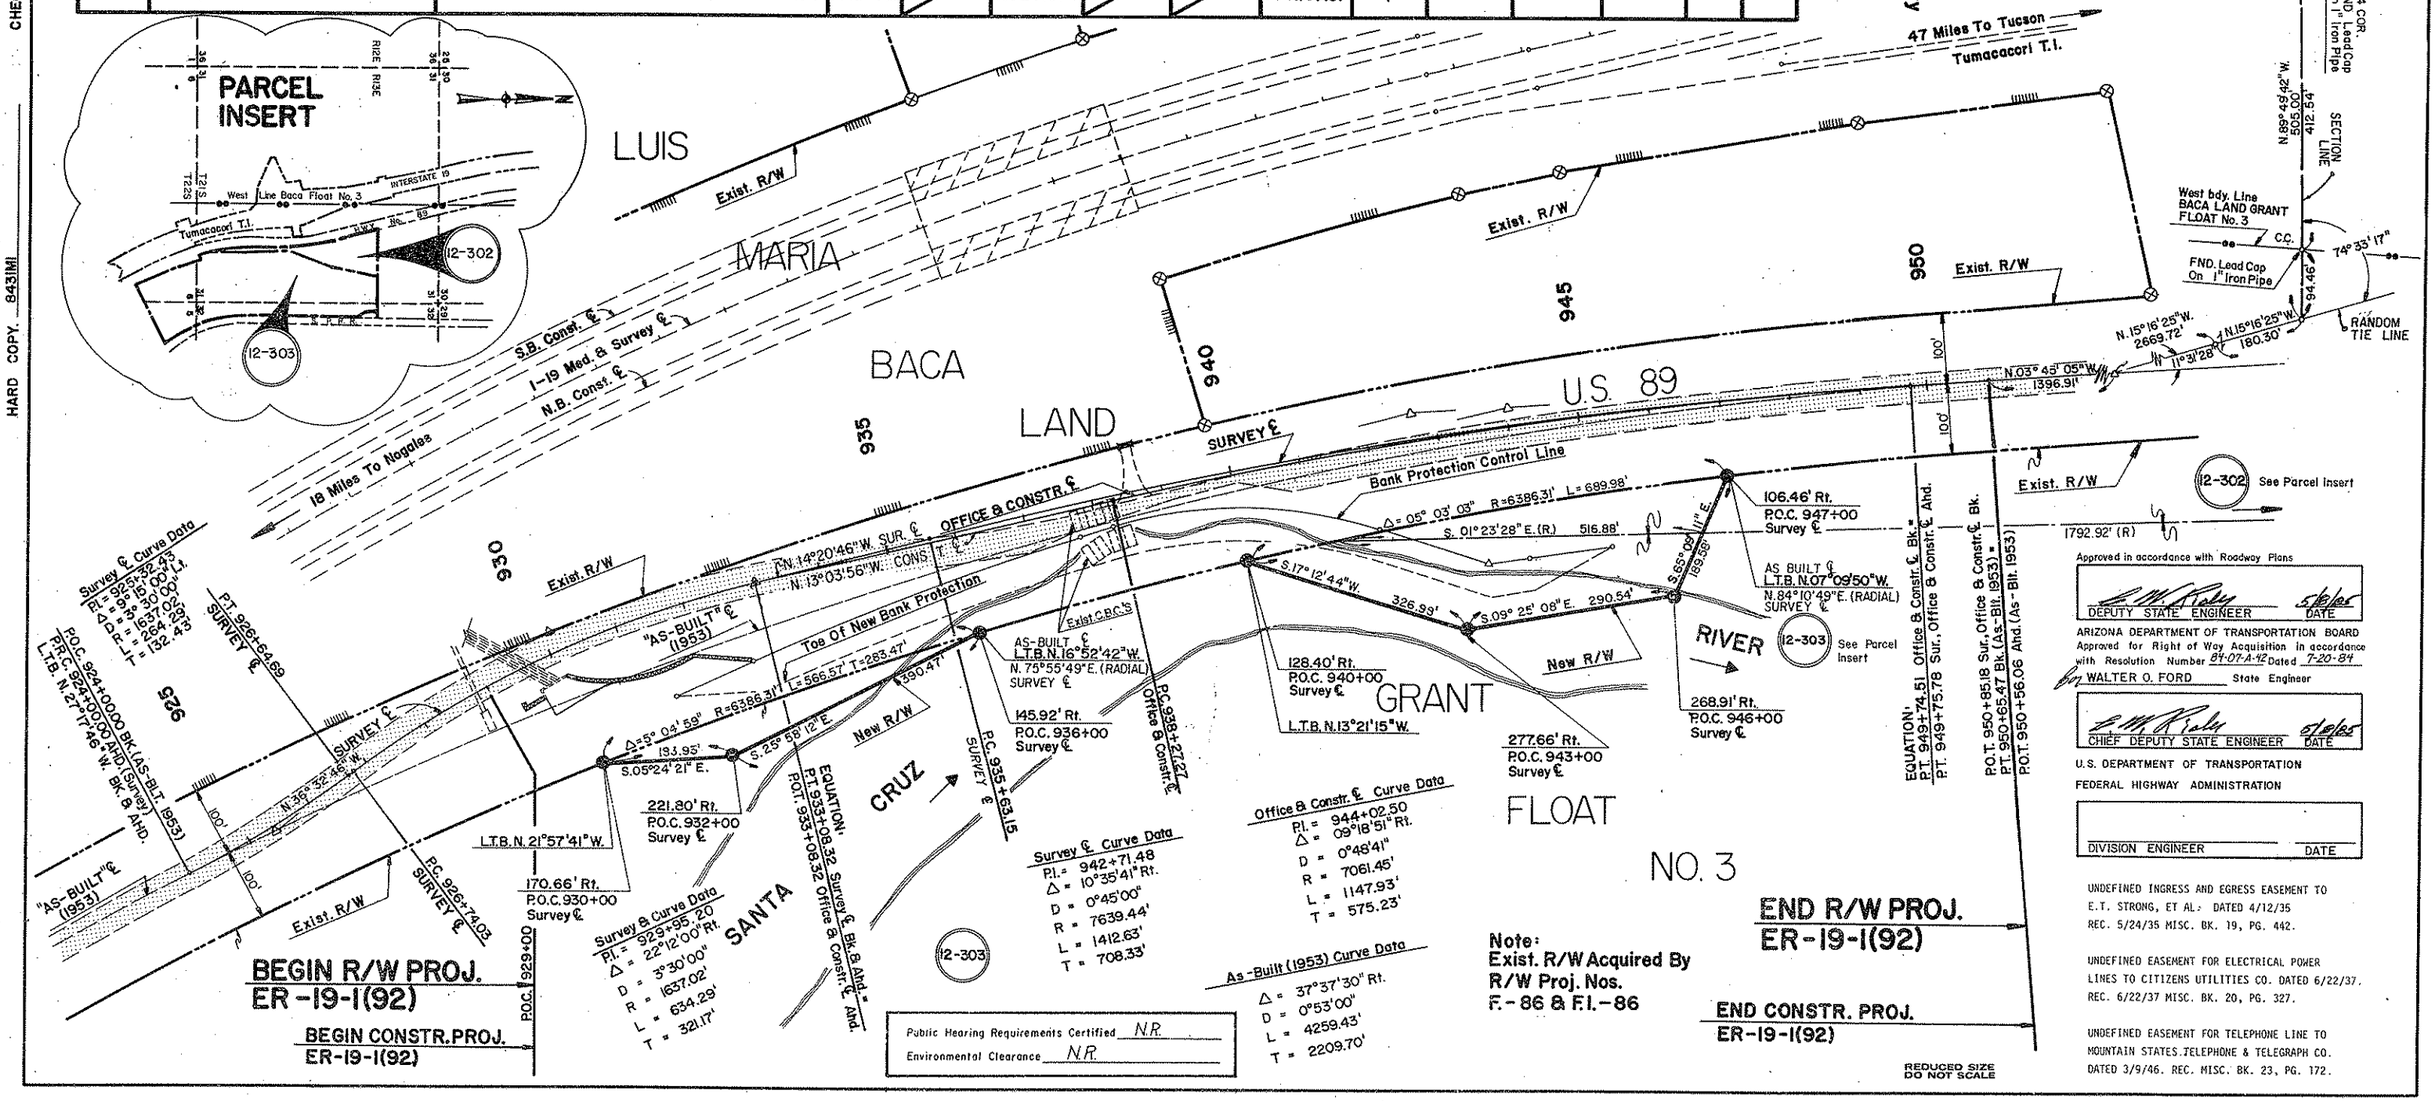

HARD COPY 843IMI CHECKED BY Steve Wilcox