# NOGALES-TUCSON HIGHWAY
## PALO PARADO—CARMEN
## SANTA CRUZ COUNTY

Click here for I 19 Index

| REVISIONS | | | |
|---|---|---|---|
| C.O. No. | DATE | BY | DESCRIPTION |
| | | | |

| | |
|---|---|
| PROJECT NO. | I-19-1-703 |
| DRAWING NO. | D-12-T-342 |
| SHEET NO. | 1 of 1 |
| DRAWN BY | DLM |
| DATE COMP. | 4-30-85 |
| SCALE | 1" = 100' |

| OWNERSHIP RECORD | | | | | | | | | | ACQUISITION RECORD | | | | |
|---|---|---|---|---|---|---|---|---|---|---|---|---|---|---|
| PARCEL NUMBER | OWNER | DESCRIPTION | TOTAL AREA | AREA REQUIRED: GROSS INCLUDING EXISTING R/W | AREA REQUIRED: NET EXCLUDING EXISTING R/W | EASEMENT AREA | REMAINDER: LEFT | REMAINDER: RIGHT | SHEET NUMBER | BOARD APPROVAL | TYPE & DATE OF INSTRUMENT | RECORDED: DATE | RECORDED: BOOK | RECORDED: PAGE |
| 12-305 | LAWYER'S TITLE OF ARIZONA TRUST NO. 6324-T | Pt. of N 1/2 LUIS MARIA BACA LAND GRANT FLOAT NO. 3 | 257.06 Ac. | | 0.04 Ac. | | 257.02 Ac. | | 1 | | | | | |
| 12-306 | LAWYER'S TITLE OF ARIZONA TRUST NO. 5433-T | Pt. of N 1/2 LUIS MARIA BACA LAND GRANT FLOAT NO. 3 | 620.12 Ac. | | 0.69 Ac. | | 619.43 Ac. | | 1 | | | | | |

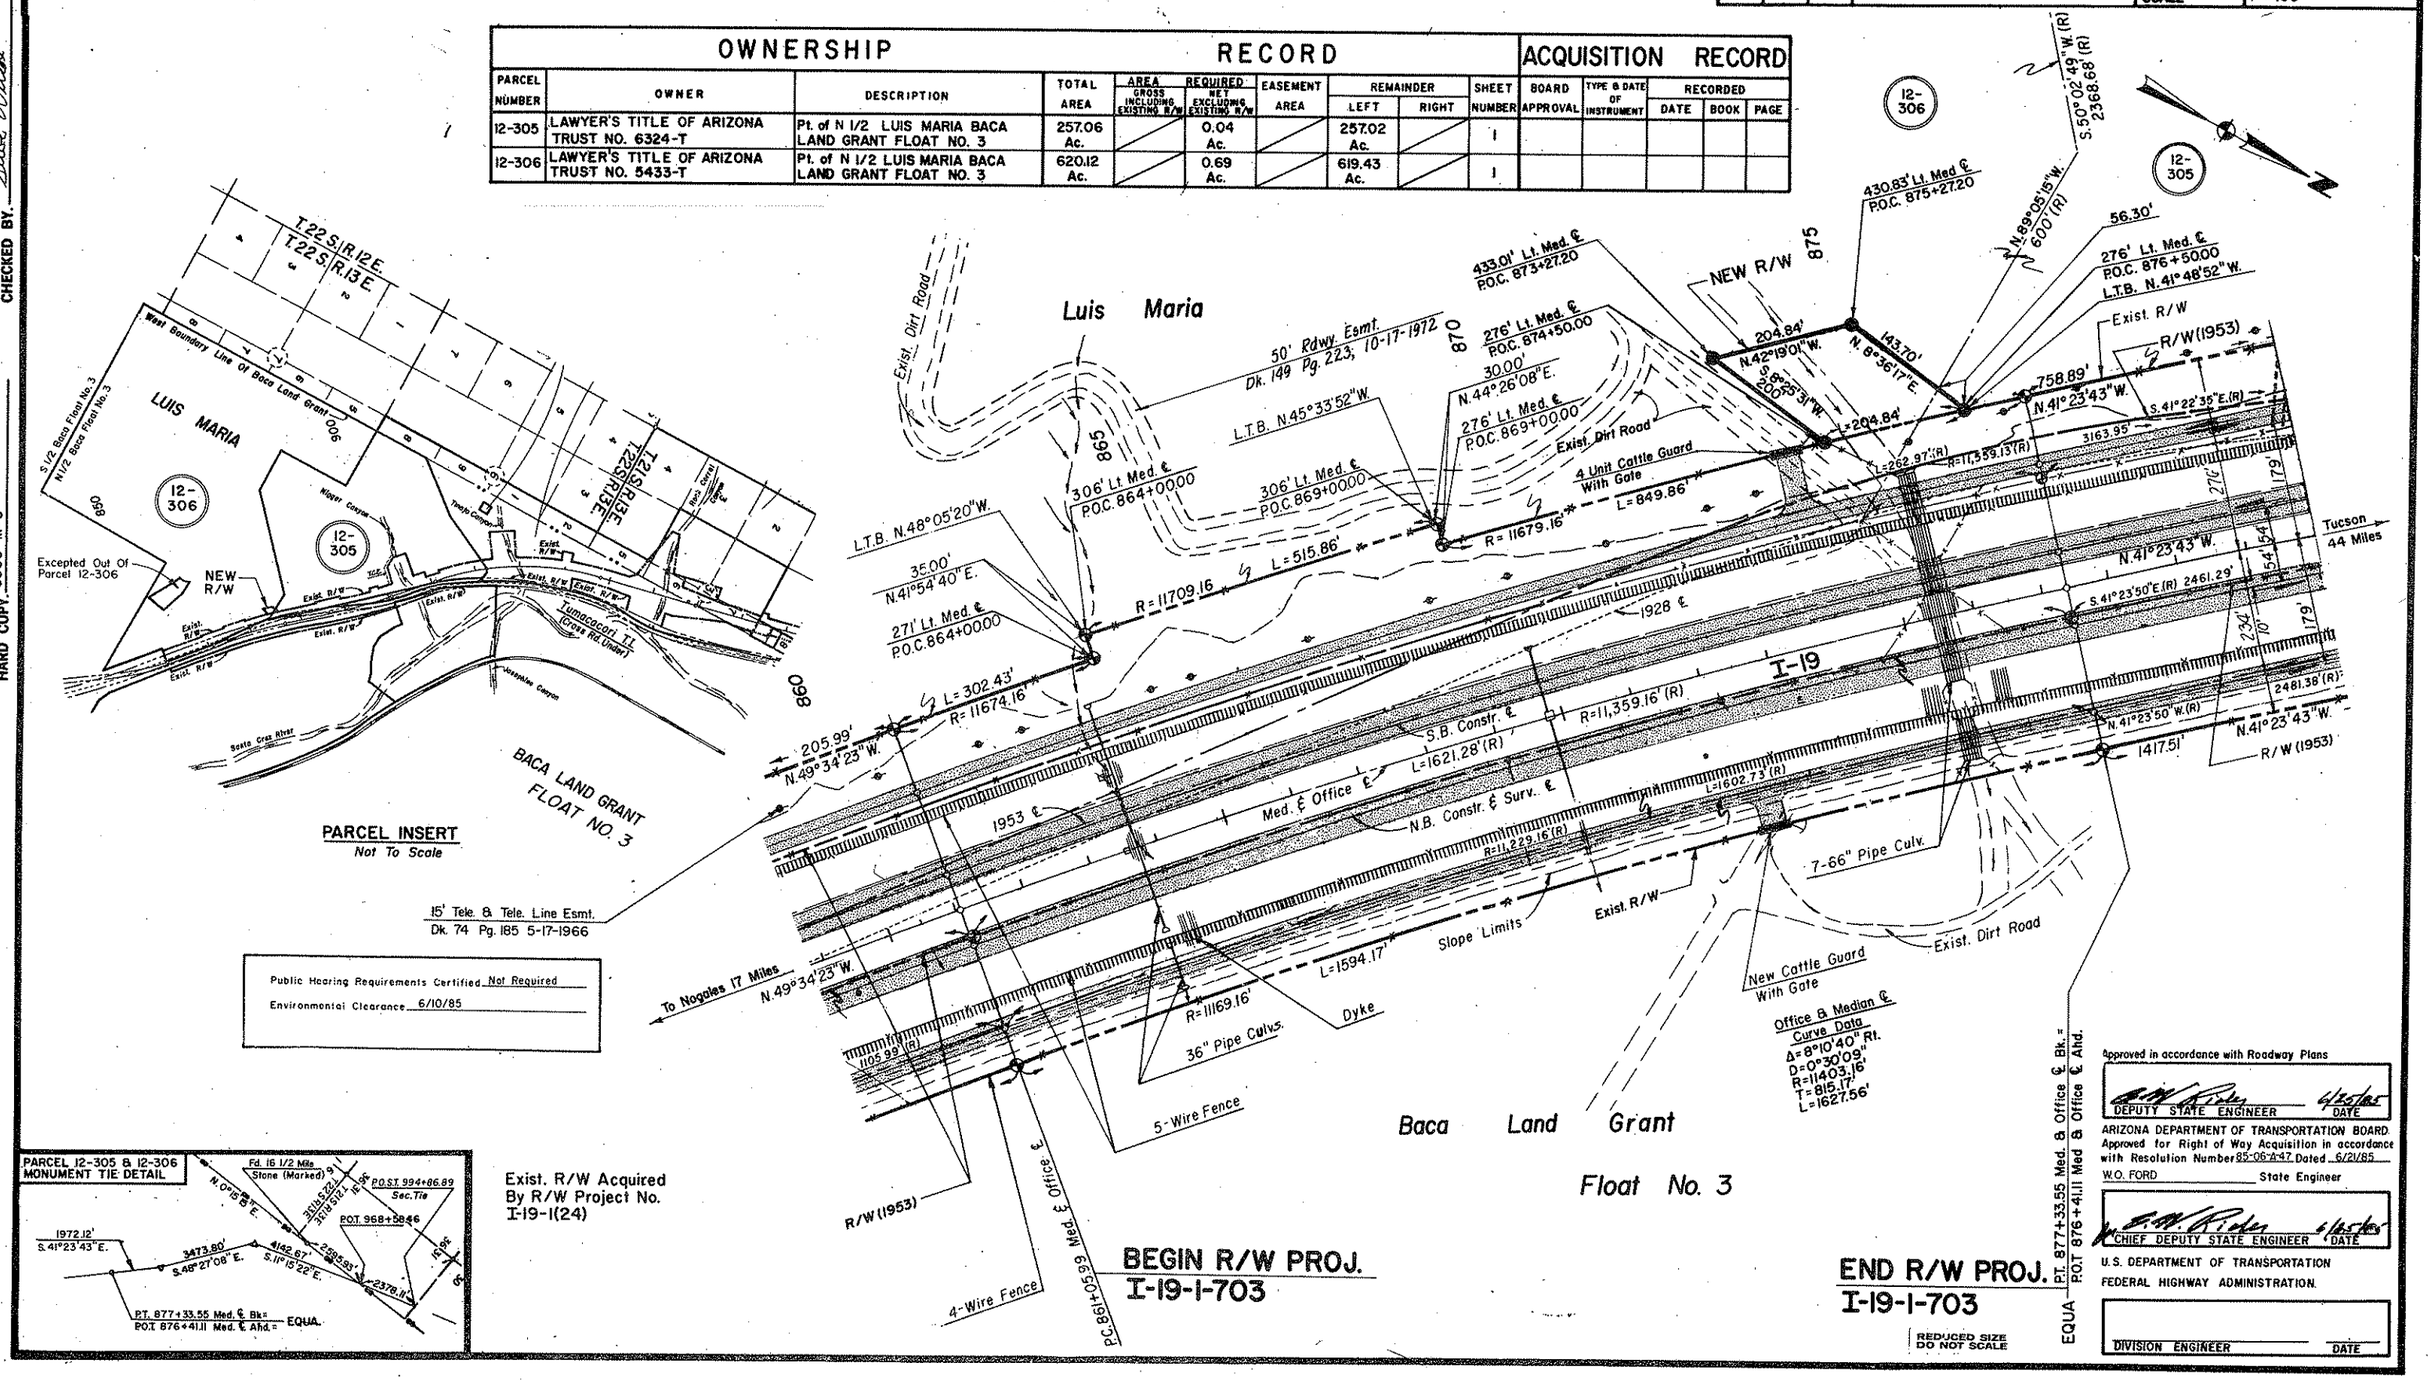


Approved in accordance with Roadway Plans

DEPUTY STATE ENGINEER — DATE 6/25/85

ARIZONA DEPARTMENT OF TRANSPORTATION BOARD
Approved for Right of Way Acquisition in accordance with Resolution Number 85-06-A-47 Dated 6/21/85

W.O. FORD — State Engineer

CHIEF DEPUTY STATE ENGINEER — DATE 6/25/85

U.S. DEPARTMENT OF TRANSPORTATION
FEDERAL HIGHWAY ADMINISTRATION

DIVISION ENGINEER — DATE

CHECKED BY Steve Wilson

HARD COPY 6366 M-6